



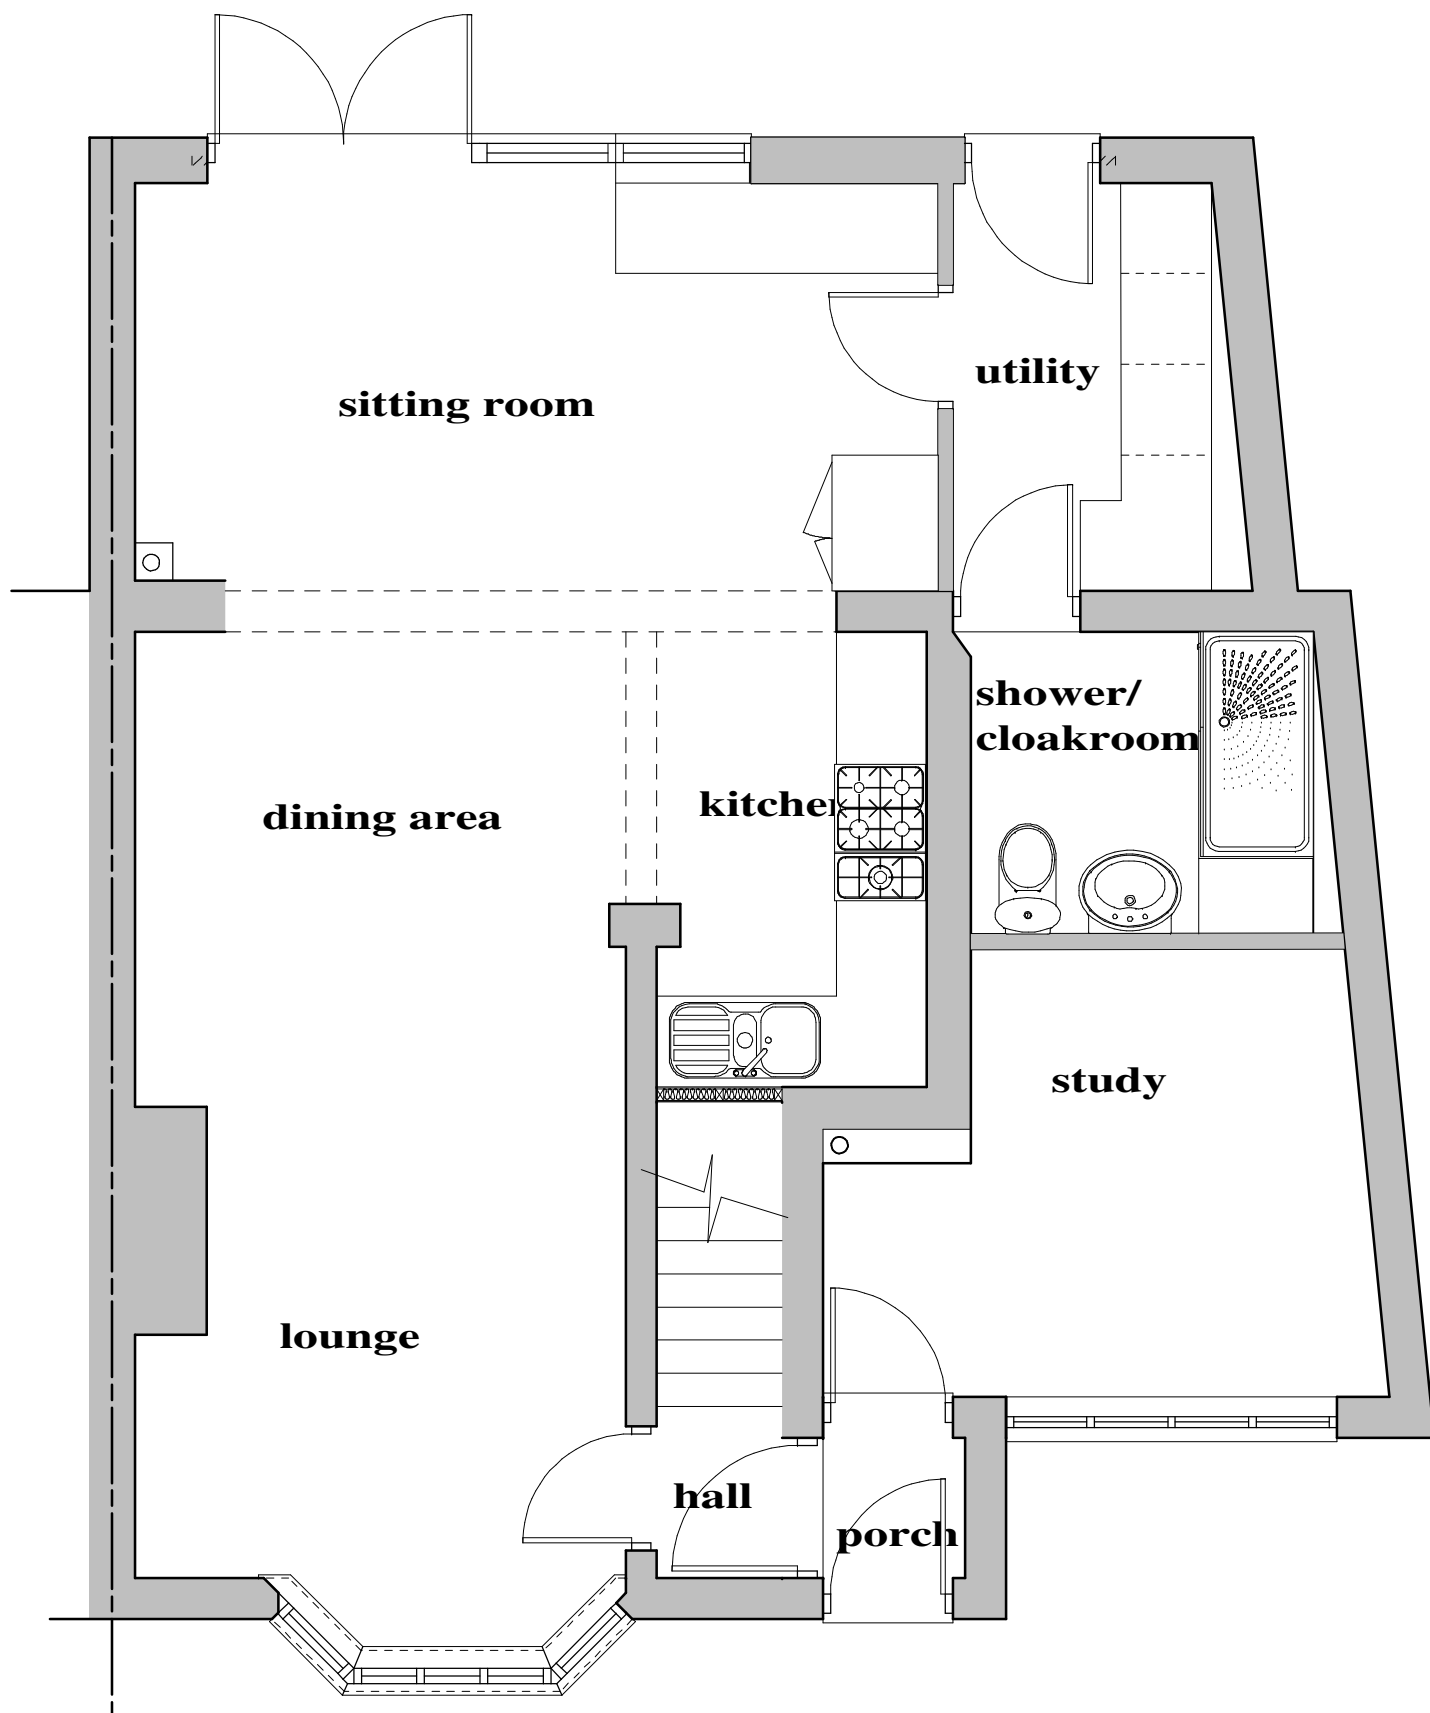

Proposed Ground Floor Plan

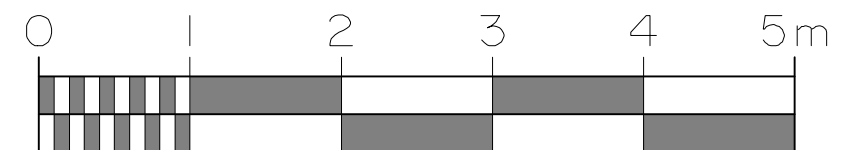

Philip Baumber Architectural Services 50, Radmore Road, HINCKLEY, Leics. LE10 0RQ tel. 01455 612790; e.mail. baumberp1955@gmail.com	Project: Proposed Alterations at 14, Gwendoline Avenue, LE10 0EZ for Mr. & Mrs. Martinez	Drg.Title Existing Ground Floor Plan	Date: Nov 2023	Scale: 1:50 @ A3
			Job No.: 1632	Drg. No. Rev. 01