





Existing Front Elevation

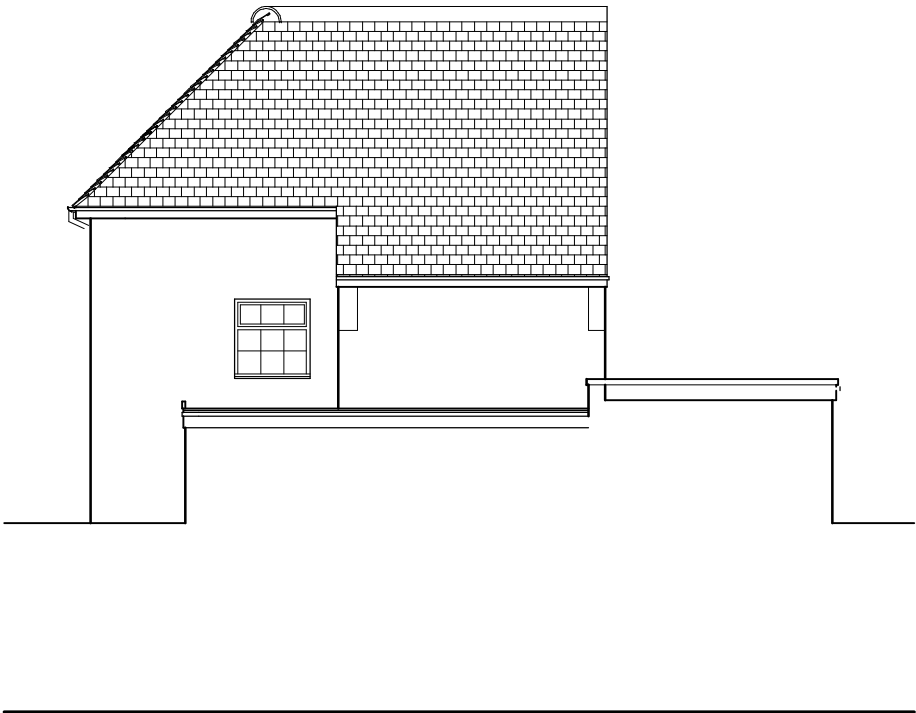

Existing Side Elevation

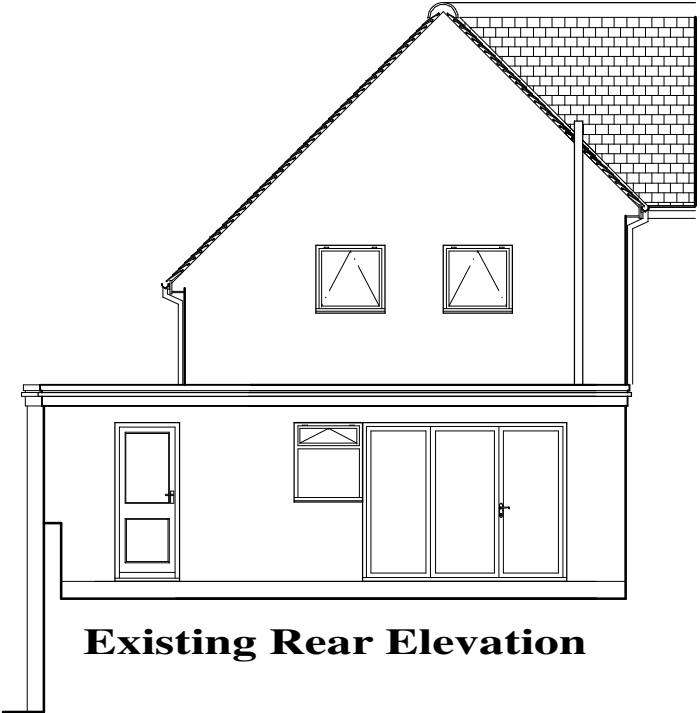

Existing Rear Elevation

Philip Baumber Architectural Services
50, Radmore Road, HINCKLEY, Leics. LE10 0RQ
tel. 01455 612790; e.mail. baumberp1955@gmail.com

Project: Proposed Extensions & Alterations
at 14, Gwendoline Avenue, LE10 0EZ
for Mr. & Mrs. Martinez

Drg.Title
Existing Elevations

Date: Nov 2023	Scale: 1:100 @ A3
Job No.: 1632	Drg. No. Rev. 02