





Existing Ground Floor Plan
1:50

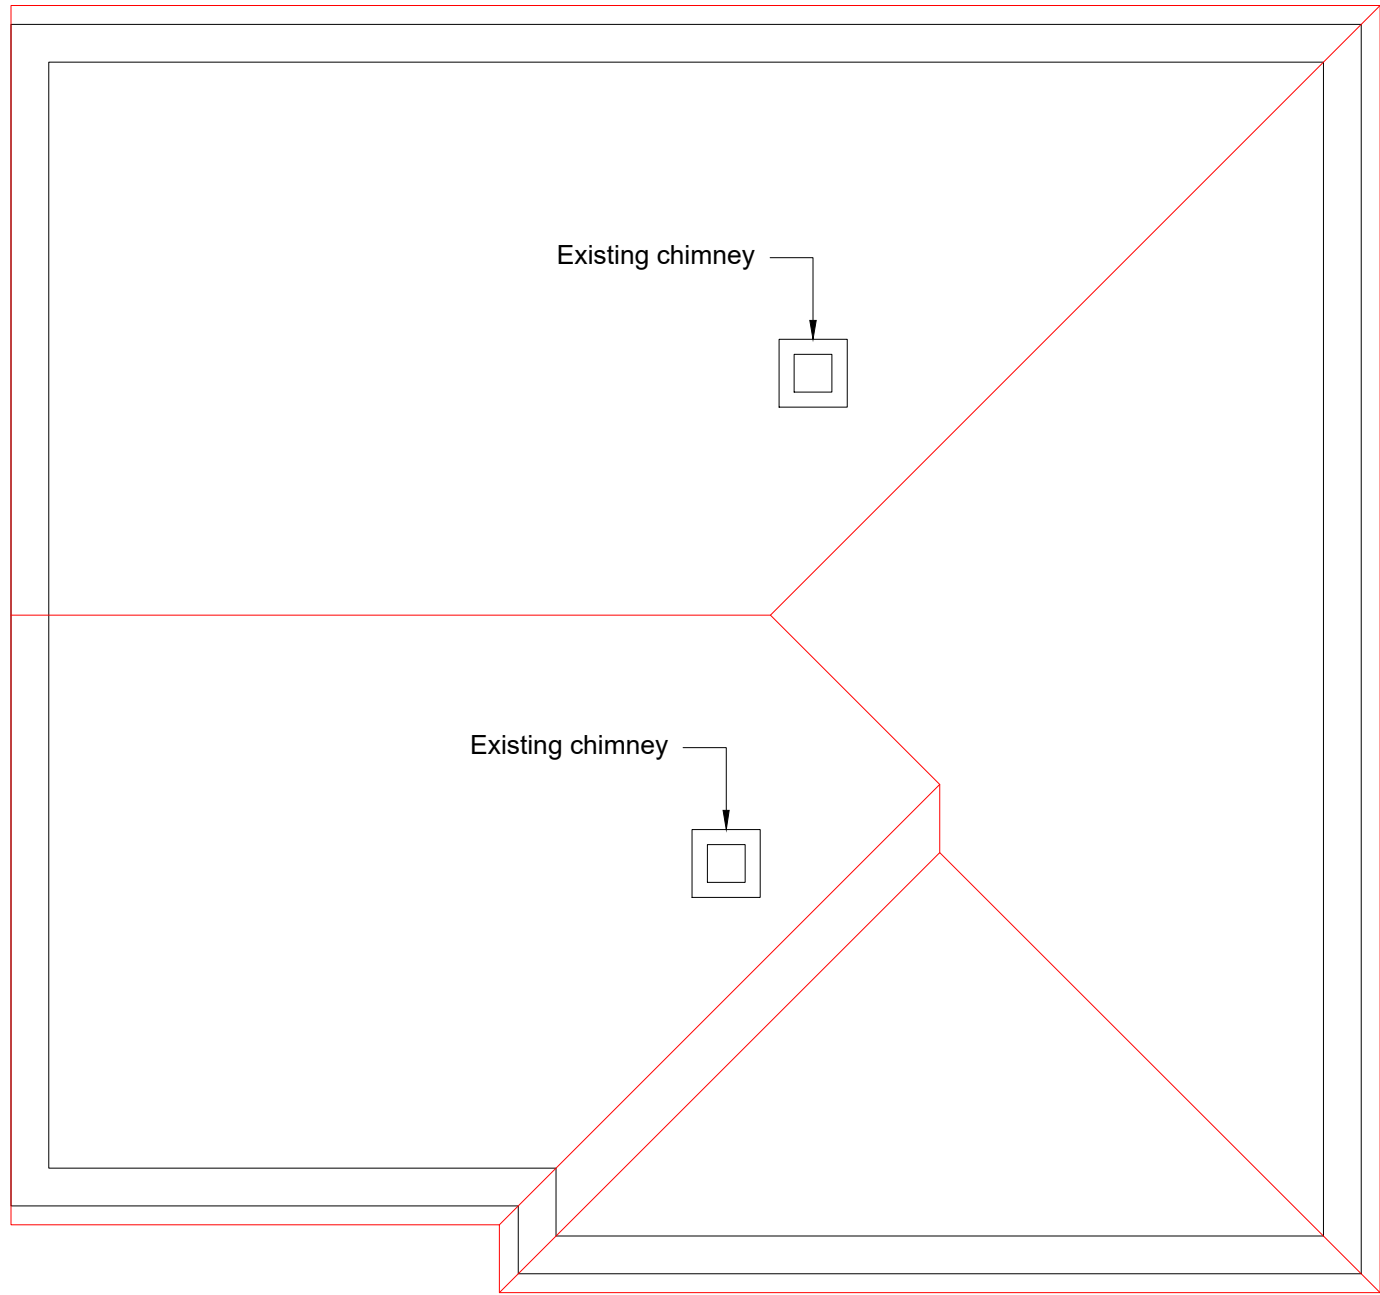


Loft/Roof Plan
1:50



Existing Front Elevation
1:50

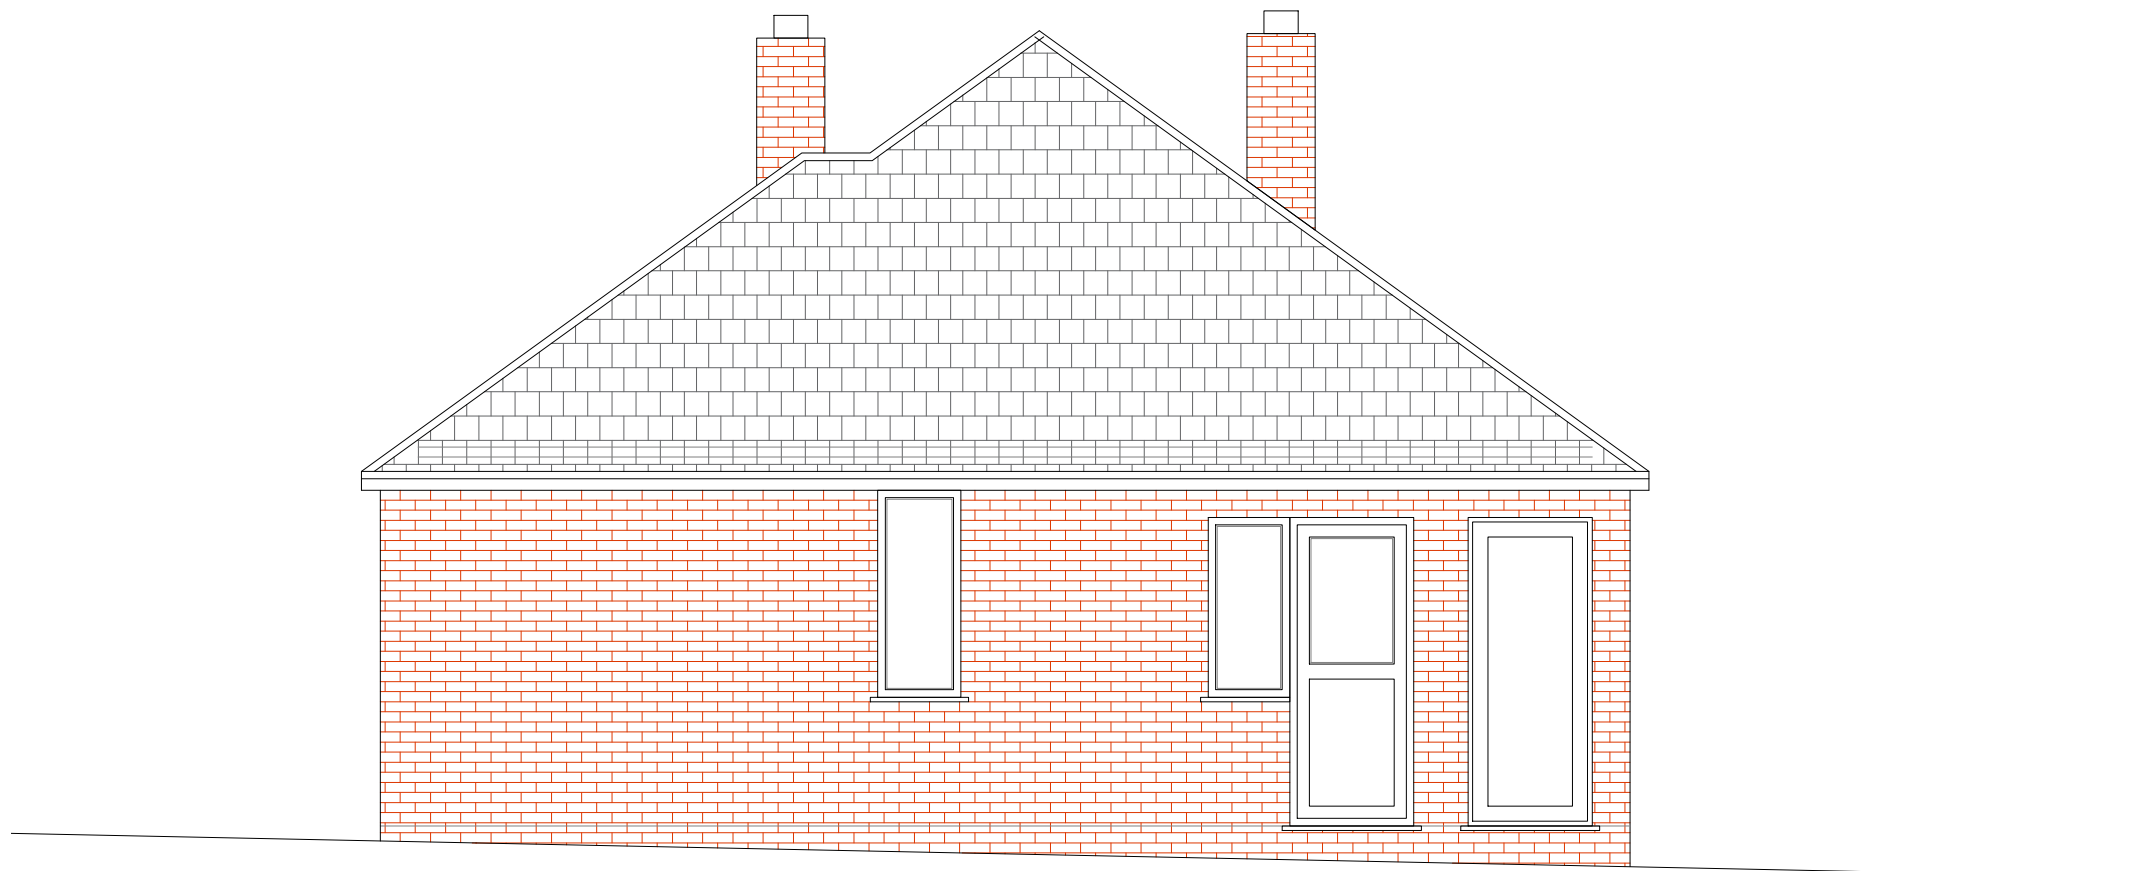

Existing Side Elevation
1:50

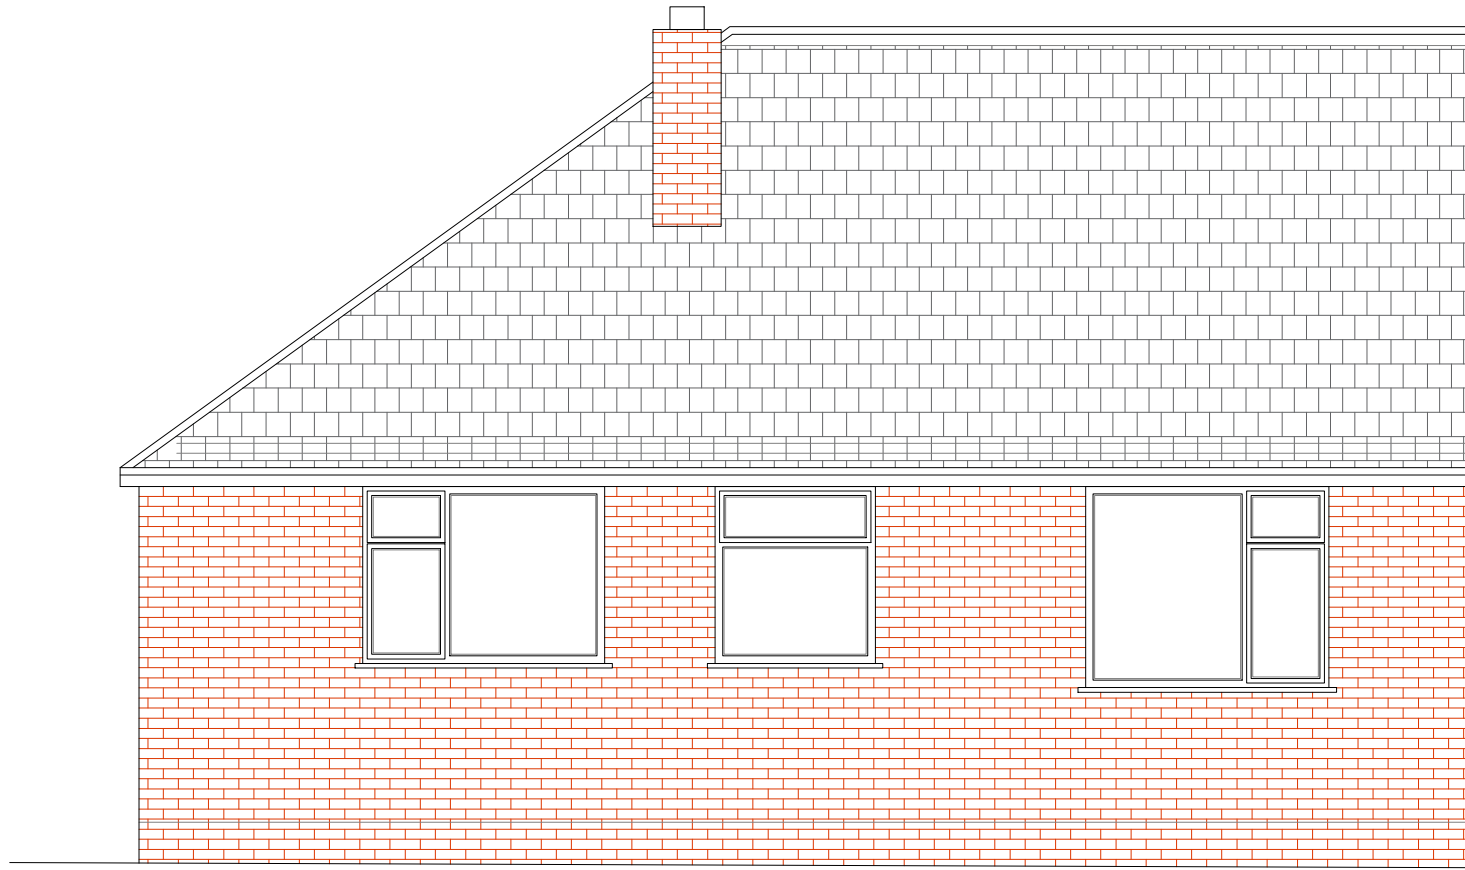

Existing Rear Elevation
1:50

01	Issued for planning	07/12/23
Rev.	Description	Date
Drawing Title: Existing Plans & Elevations		
Address: 4 Applebee Road, Burbage, LE10 2LJ		
Drawing no.: 23001-002	Scale: 1:50 @A1	Date: 07/12/2023