




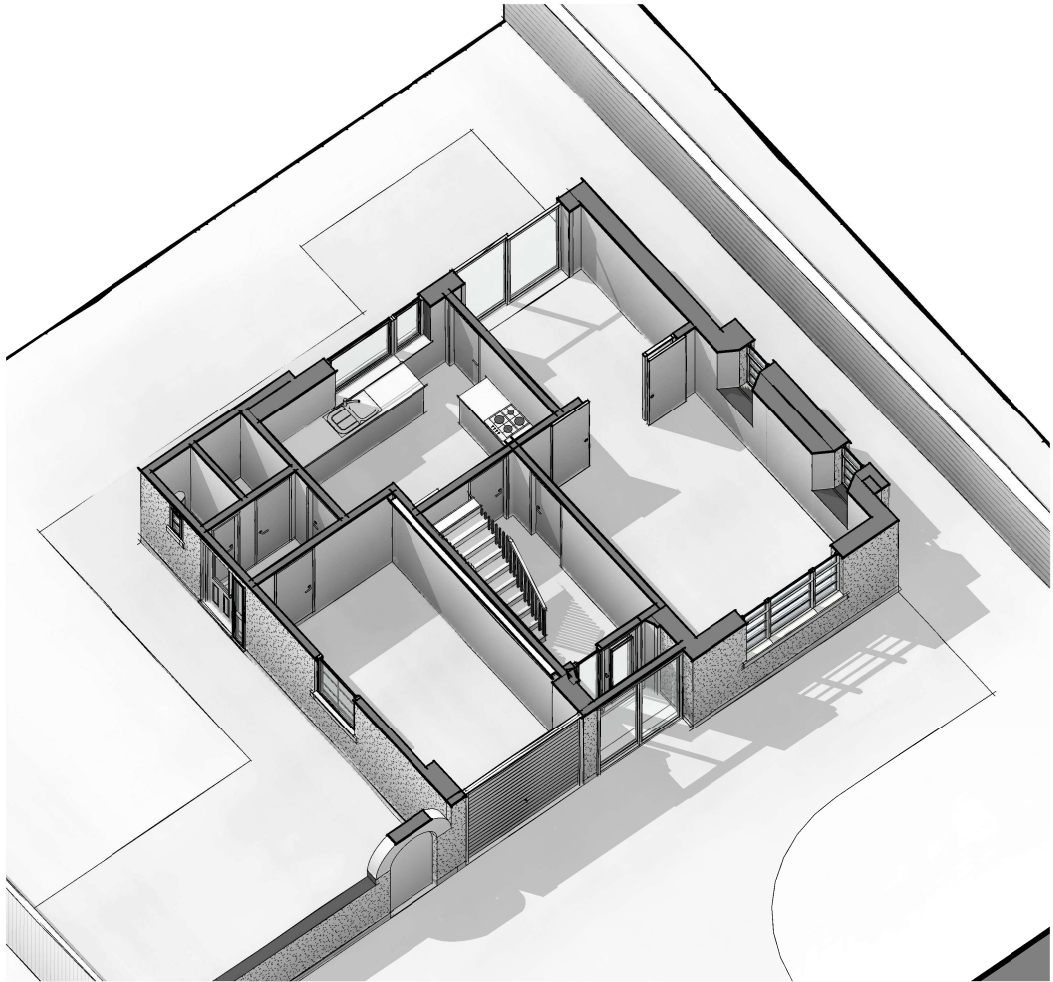

Existing 3D Visual - GF Plan

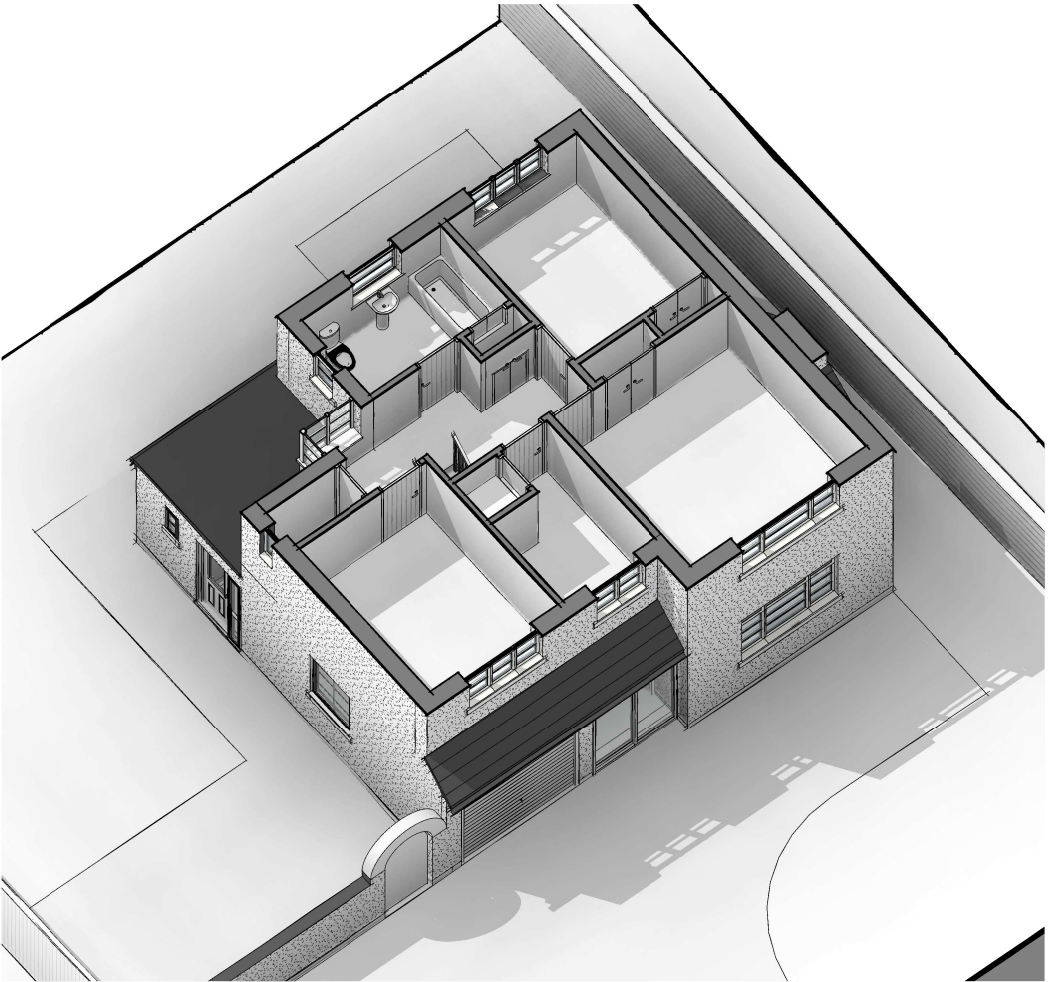


Existing 3D Visual - FF Plan

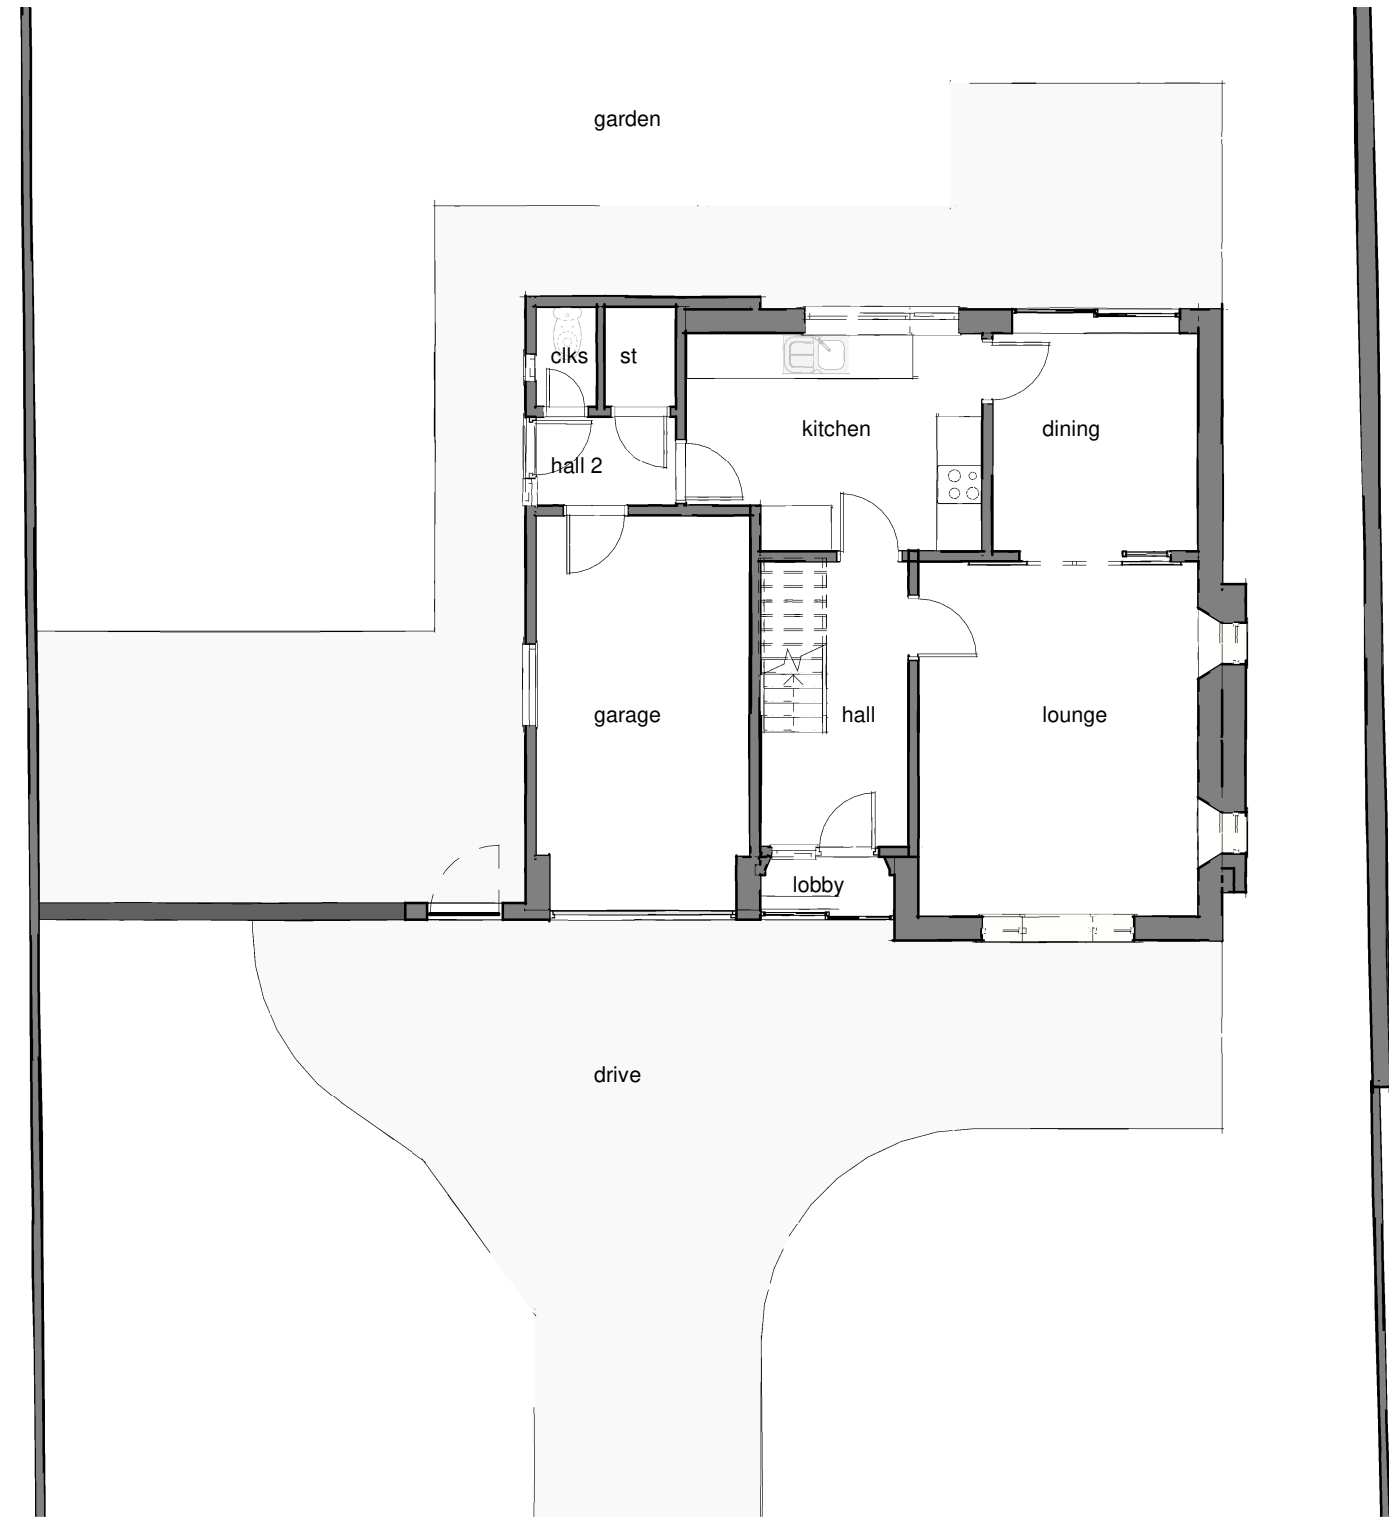


Existing Ground Floor Plan

1 : 100

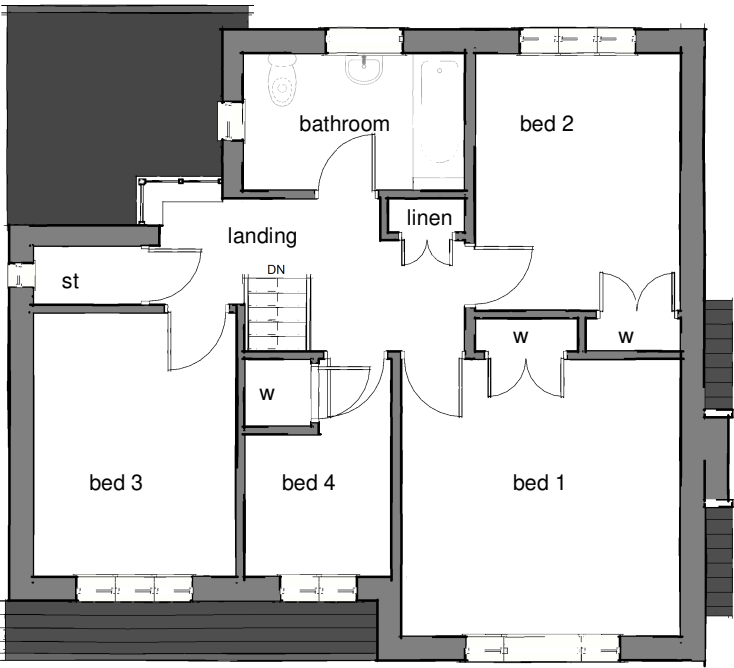

Existing First Floor Plan

1 : 100

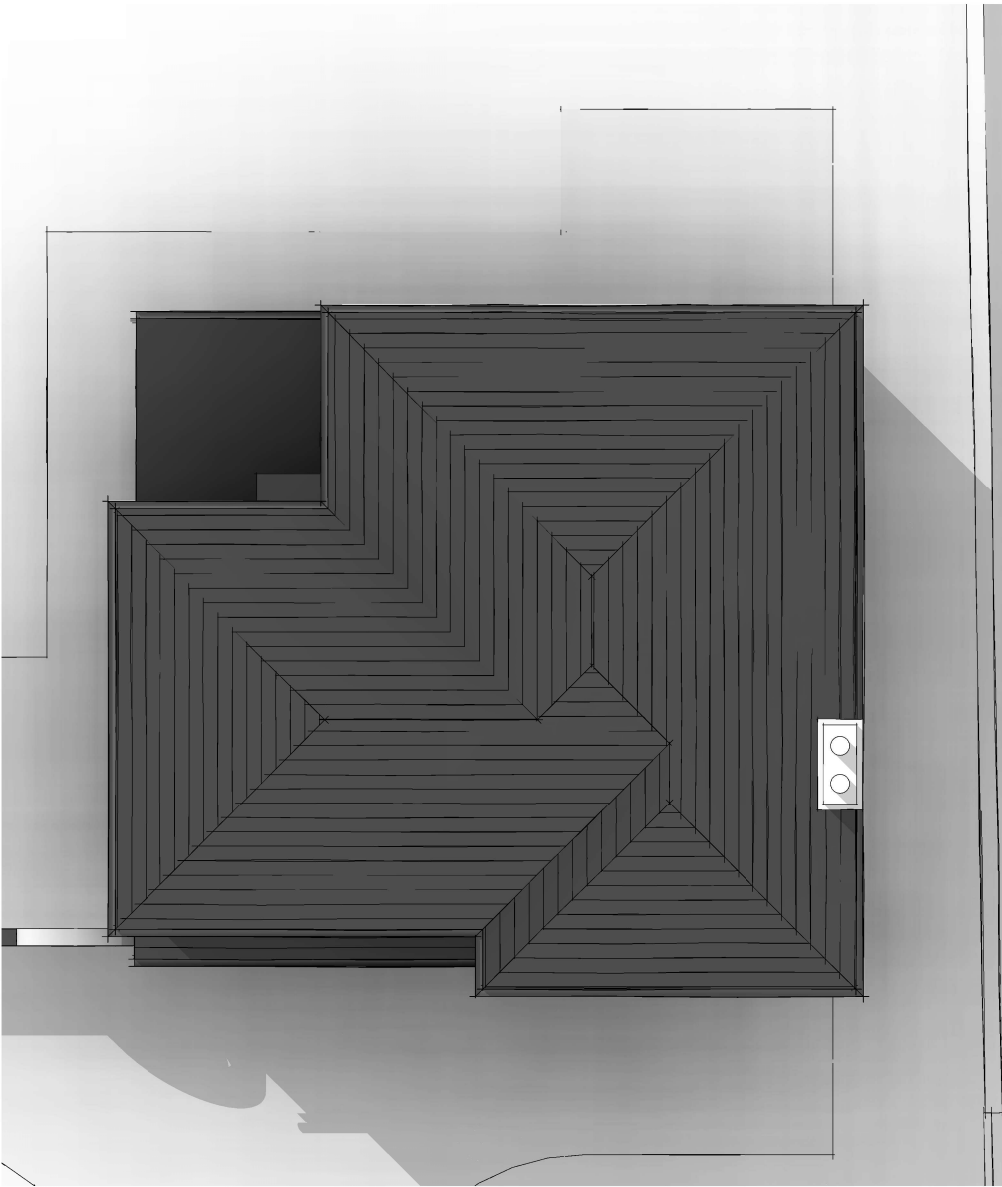

Existing 3D Visual 3 - Roof Plan

Please note; should any discrepancies be noted, JFA shall be notified prior to the element of work being undertaken, to ensure any matters arising can be resolved without abortive works occurring.

All dimensions offered are indicative only and subject to change and prior to ordering any materials site check dims should be taken.

Soft & Hard Landscaping along with all external levels and 3D visuals are shown indicatively only

0m 1m 2m 3m 4m 5m

SCALE 1:100 @ A2

Rev	Description	Date
-----	-------------	------



James Fleming | Architectural

Project No.	Drawing No.
2024-13	100 Rev -

Drawing Name
Existing Plans & 3D Floor Plans

Project Details
Mr & Mrs Oakes, Proposed Extensions & Alterations, 5 Trafford Road, Hinckley, LE10 1LY

Scale @ A2
1 : 100

Author
JAF

James Fleming Architectural Ltd
50 Leicester Road, Hinckley, Leicestershire, LE10 1LY
Tel: 01455 372041 / 07885 718350 james@jamesflemingarchitectural.co.uk



This drawing and the building works depicted are the copyright of James Fleming Architectural Ltd and may not be reproduced or amended except by written permission. No liability will be accepted for amendments made by other persons. All dimensions to be checked on site and architect notified of any discrepancies prior to commencement. Do not scale.