



NOTES:

1. ALL DIMENSIONS ARE IN MILLIMETERS UNLESS OTHERWISE SPECIFIED.

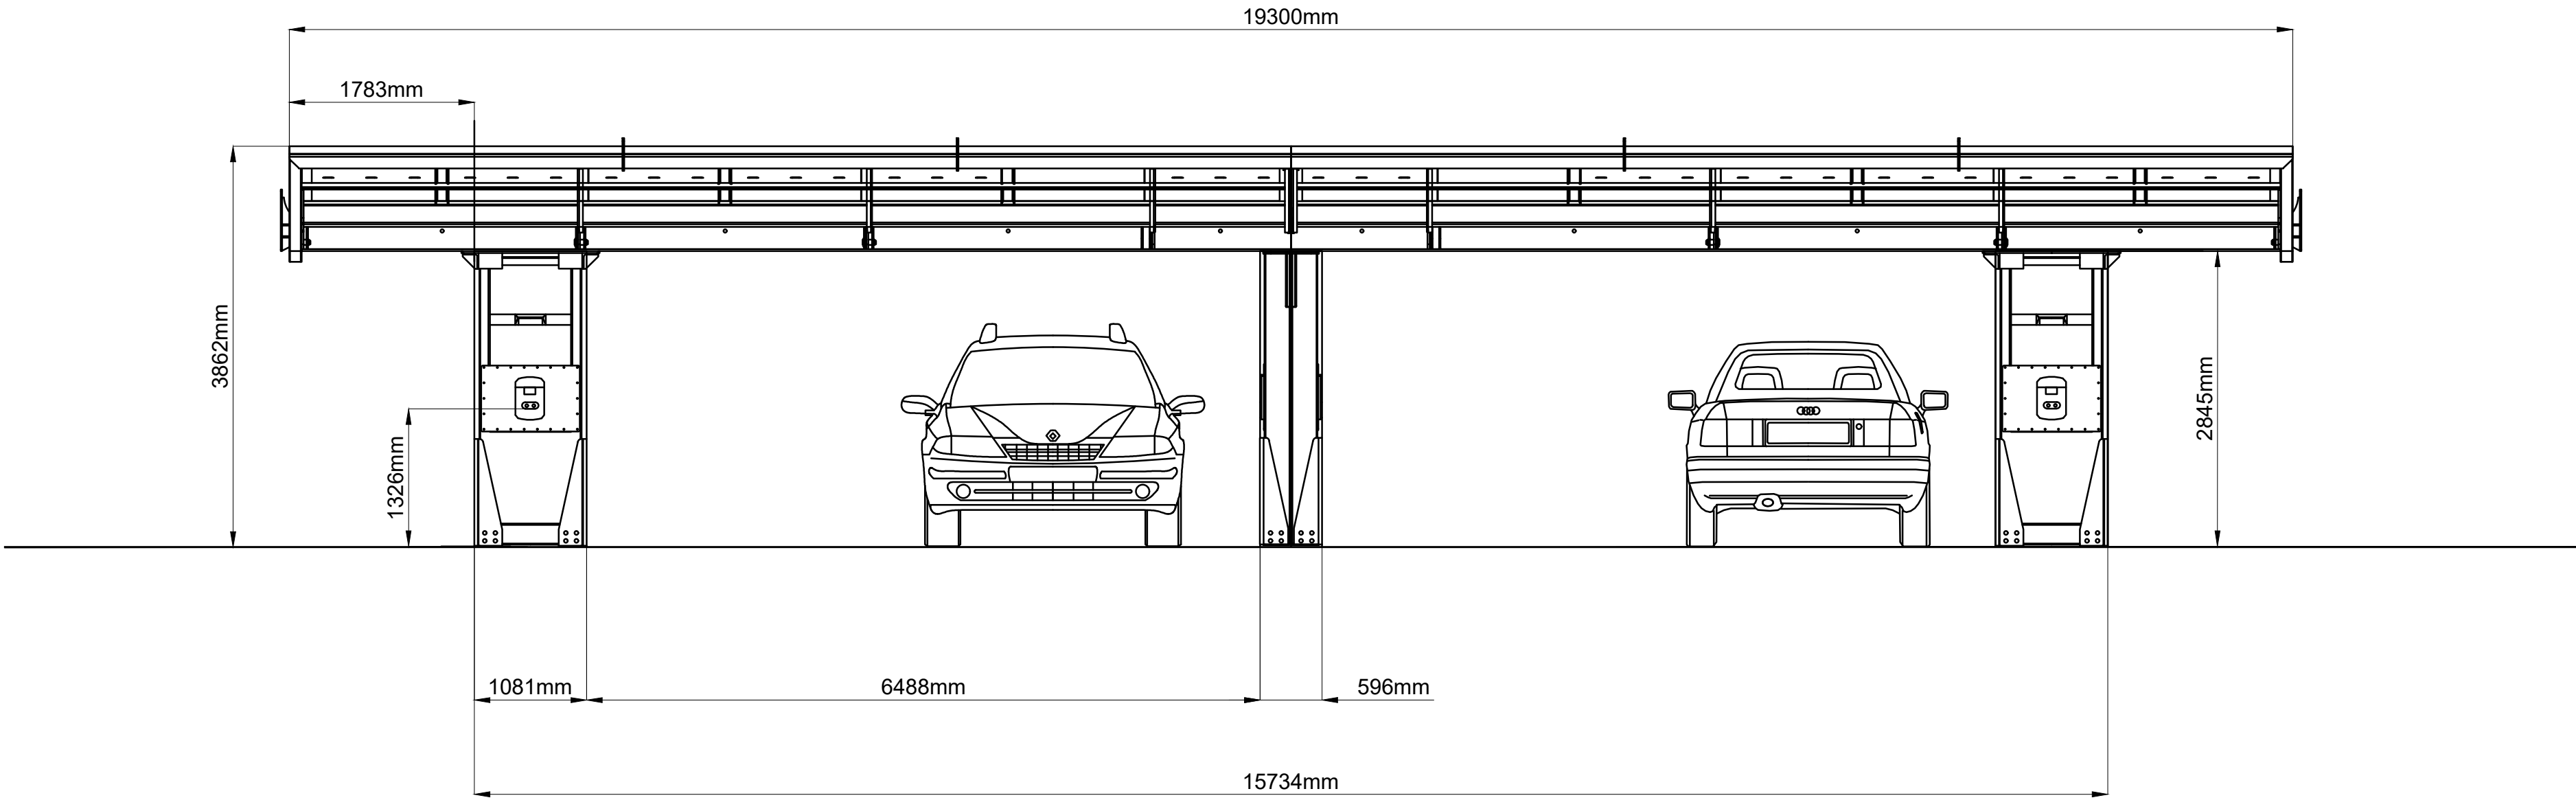


FRONT ELEVATION

1:50

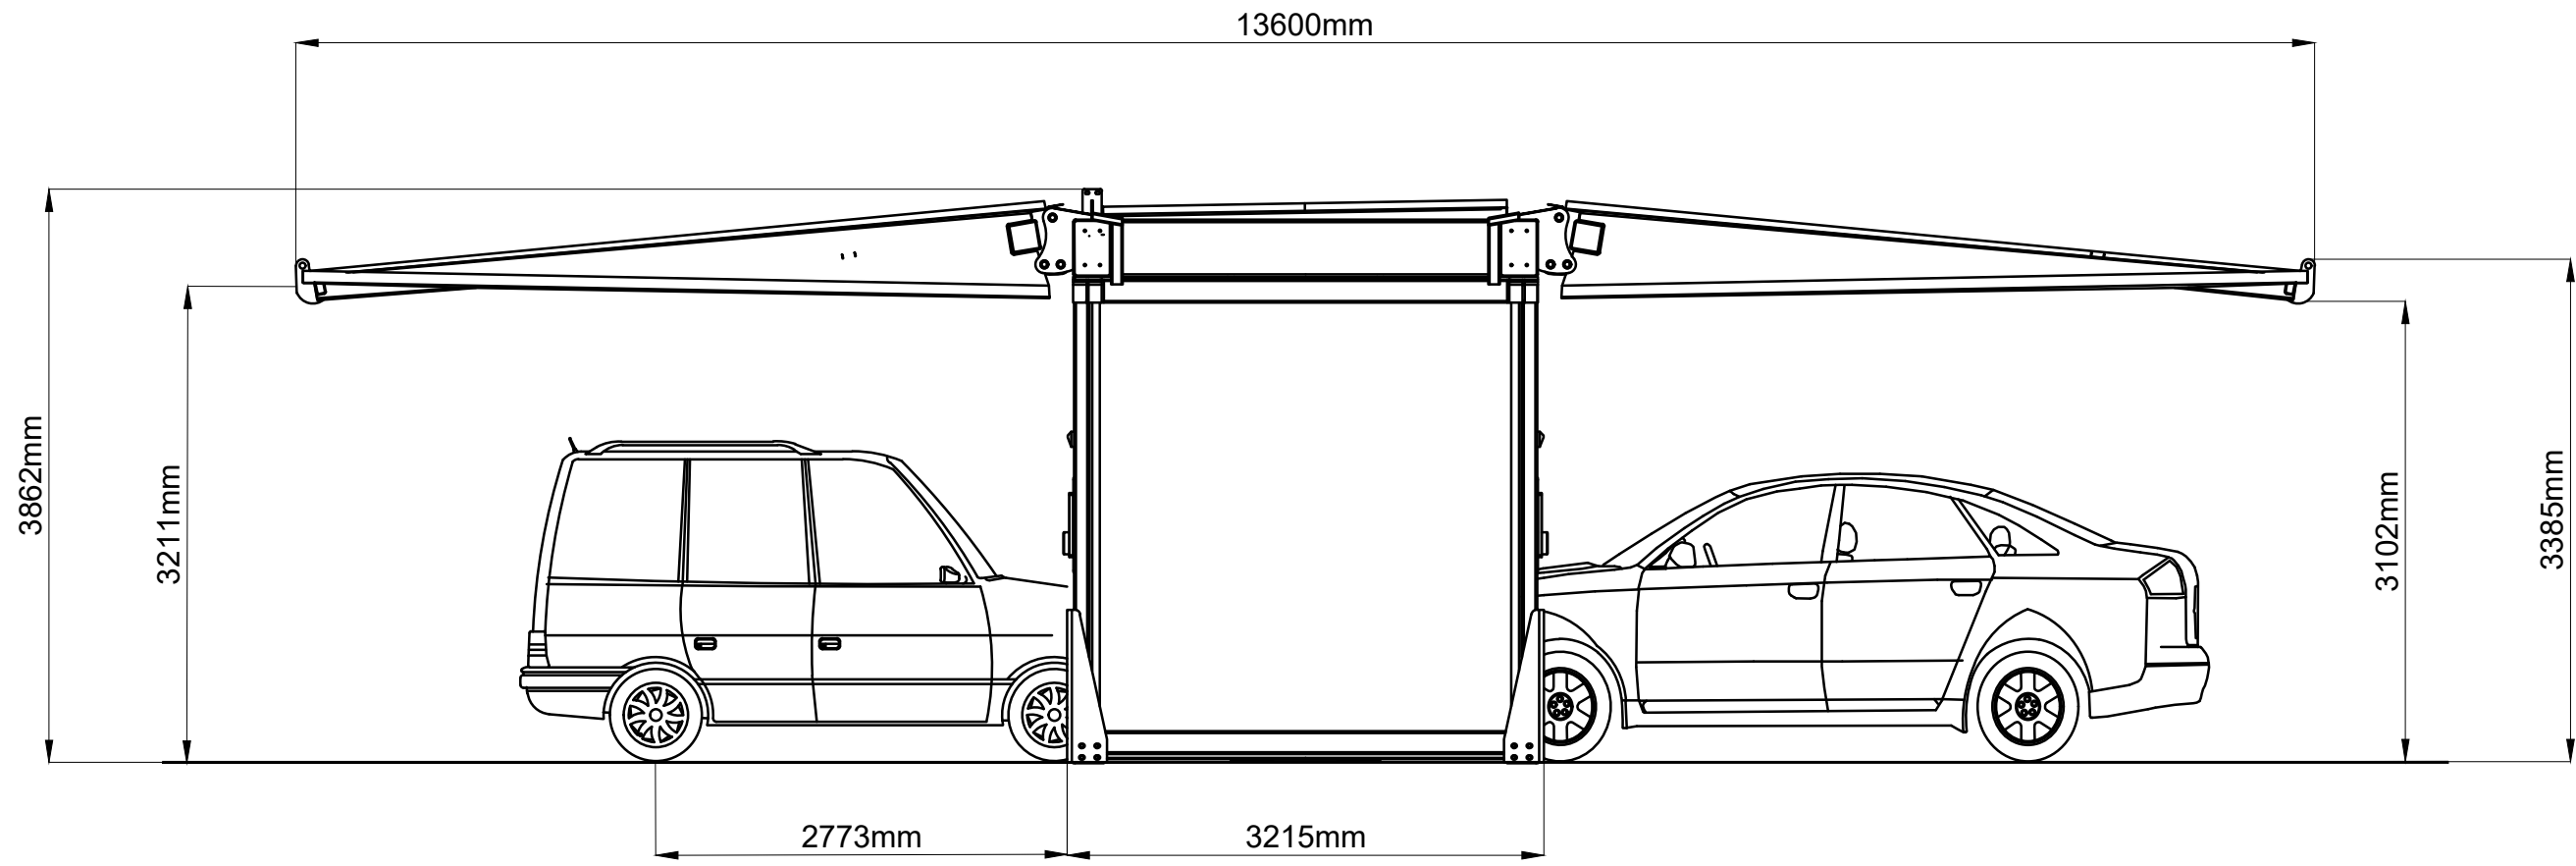

SIDE ELEVATION

1:50

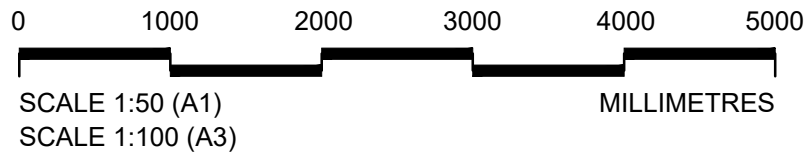

0	12/07/24	ISSUED FOR REVIEW	VK	RK		
Rev	Rev. Date	Purpose of revision	Drawn	Checked	Rev'd	Apprv'd

Jacobs
1 City Walk, Leeds, LS11 9DX
Tel: +44(0)113 242 6771 Fax: +44(0)113 389 1389
www.jacobs.com

Client

Hinckley and Bosworth Borough Council

Project

Flex D Electric Vehicle Charging Hubs

Drawing title

SOLAR CANOPY
PROPOSED ELEVATIONS

Drawing status	
Scale	1:50 @ A1 DO NOT SCALE
Jacobs No.	B2470100
Client no.	
Drawing number	B2470100/ED/DR-0005
Rev	0

This drawing is not to be used in whole or part other than for the intended purpose and project as defined on this drawing. Refer to the contract for full terms and conditions.