
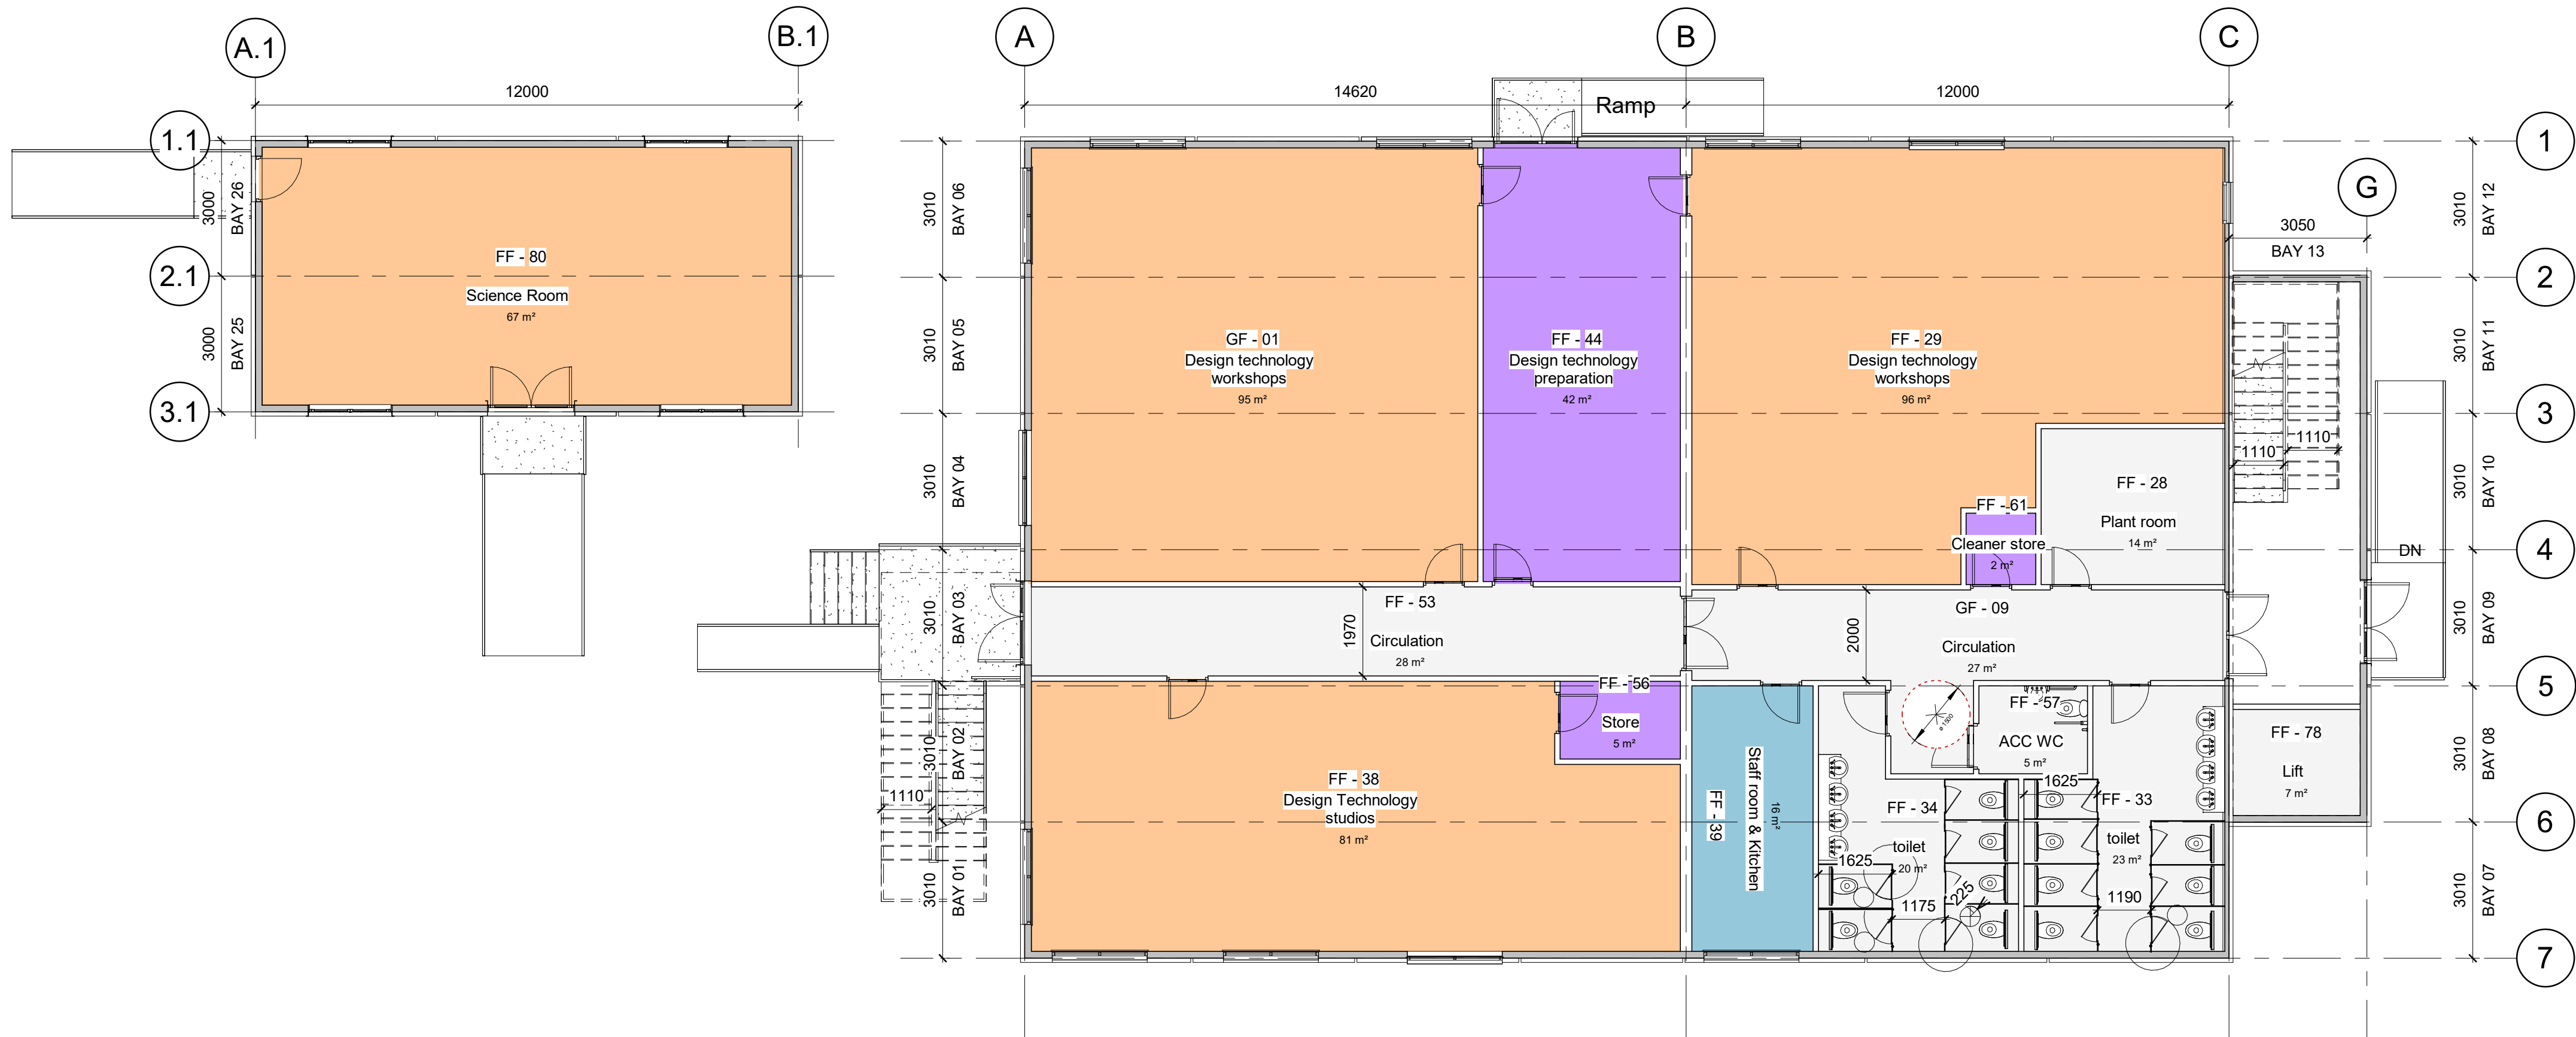


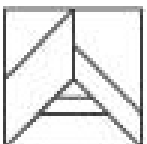

By Department Legend

- Administration
- Basic Teaching
- Non Net
- Storage

Rev	Date	Description	Rev by
P03	27/10/22	SoA Changes	AB
P04	07/03/23	Amended to comments	KS
PROJECT			
Hinckley			
TITLE			
Ground Floor Plan			
CLIENT			
DFE			
 REDS10			
DATE	DRAWN:	CHECKED:	
26/01/23	AB	RDH	
DRAWING NO.			
Project - Origin - Volume - Level - File Type - Role - Number			
444- R10- HT- 00- DR- W- 1001			
SCALE (@A1)	REVISION		
1 : 100	P04		
THIS DRAWING AND DESIGN IS THE SOLE PROPERTY AND COPYRIGHT OF REDS10 MANUFACTURING LIMITED. AND MUST NOT BE COPIED, LOANED OR COMMUNICATED IN WHOLE OR PART, TO ANY THIRD PARTY WITHOUT CONSENT FROM THE COMPANY.			
DO NOT SCALE. IF IN DOUBT ASK ALL MEASUREMENTS IN MM UNLESS SPECIFIED			