



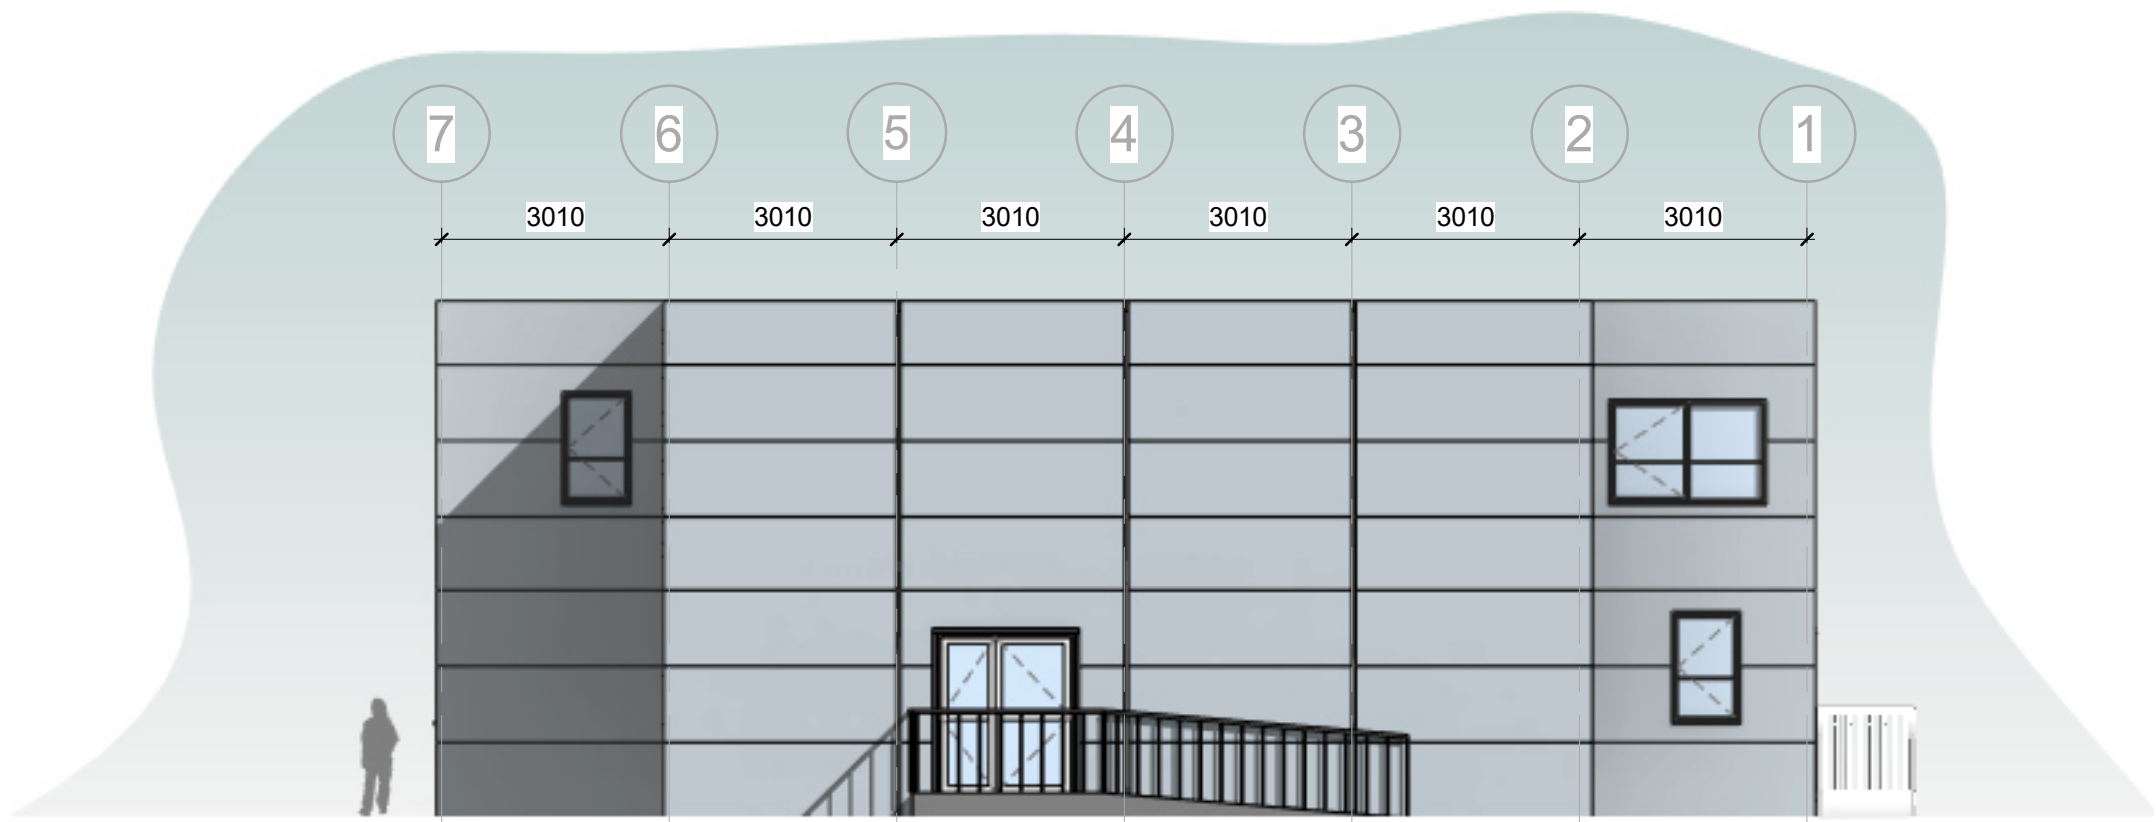

2 North East Elevation
1 : 100

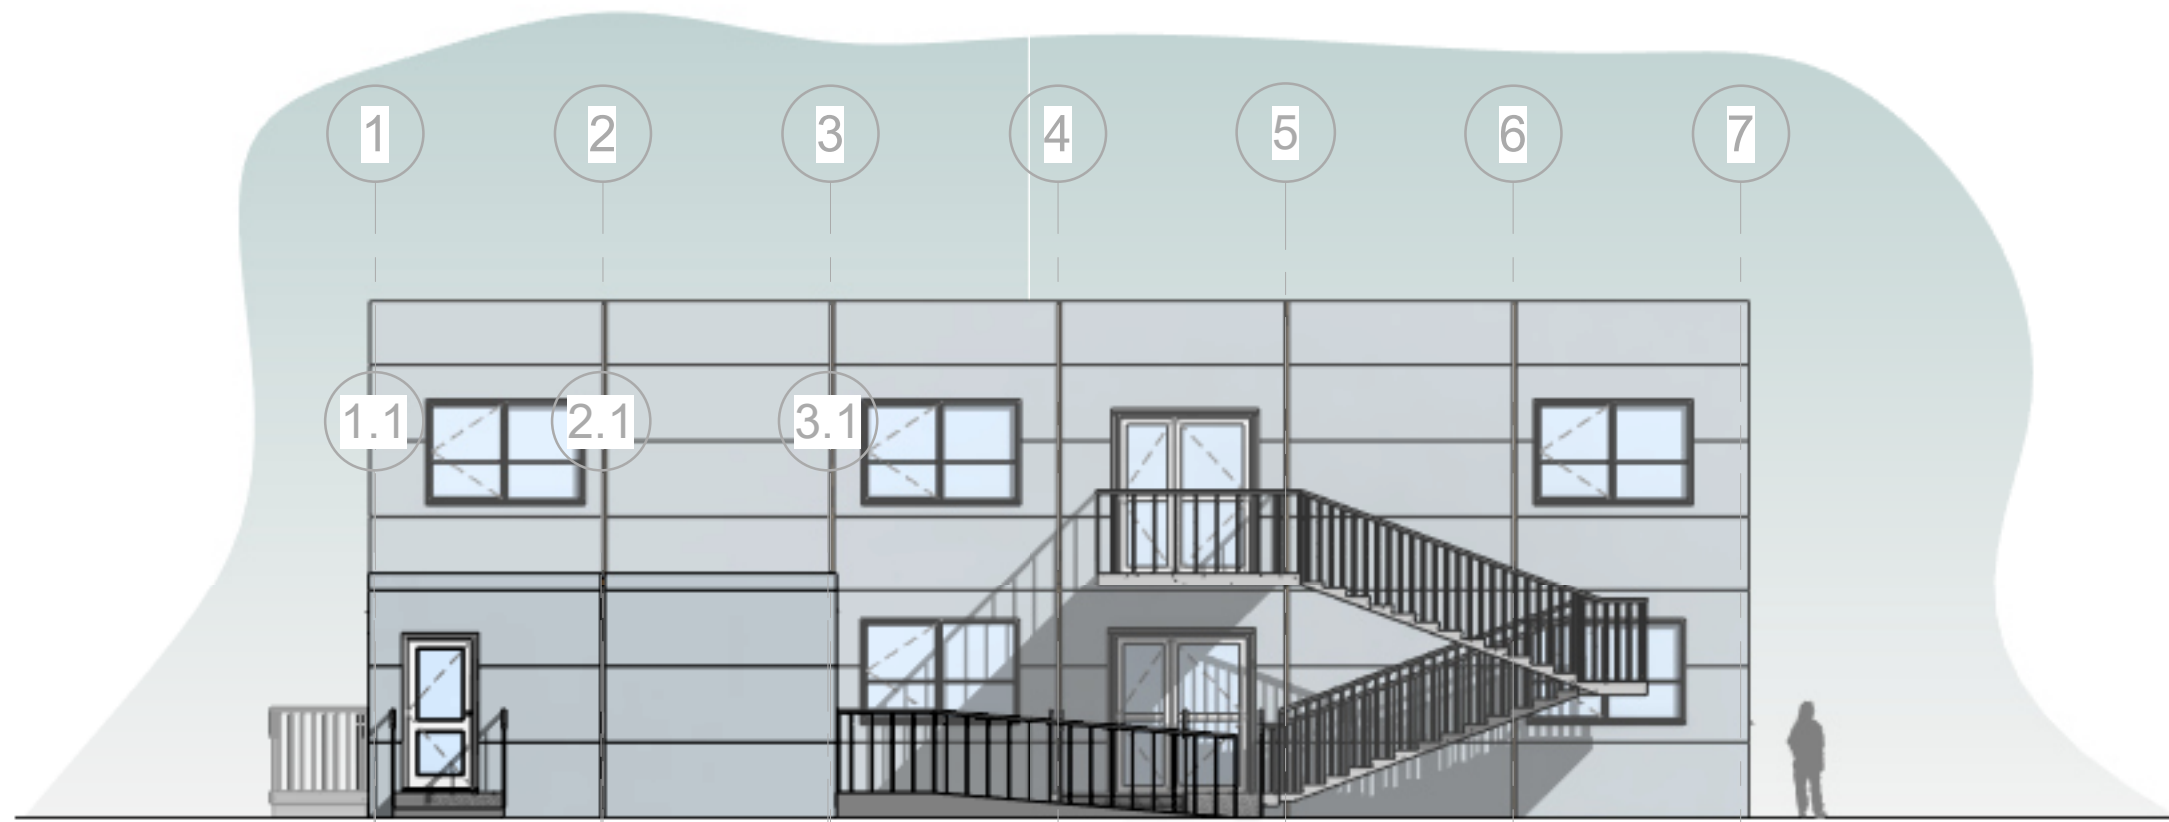


1 South East Elevation
1 : 100



4 North West Elevation
1 : 100



3 South West Elevation
1 : 100

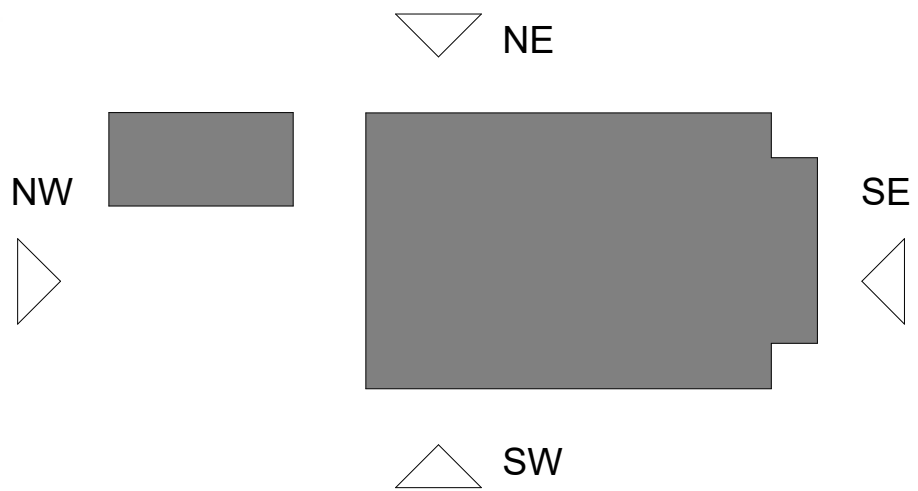

Rev	Date	Description	Rev by
P01	08/03/23	Issue for Planning	KS

PROJECT
Hinckley

TITLE
Elevations

CLIENT
DFE



DATE	DRAWN:	CHECKED:
26/01/23	AB	-

DRAWING NO.
Project - Origin - Volume - Level - File Type - Role - Number
444- R10- HT- XX- DR- W- 1016

SCALE (@A1)	REVISION
As indicated	P01

THIS DRAWING AND DESIGN IS THE SOLE PROPERTY AND COPYRIGHT OF REDS10 MANUFACTURING LIMITED. AND MUST NOT BE COPIED, LOANED OR COMMUNICATED IN WHOLE OR PART, TO ANY THIRD PARTY WITHOUT CONSENT FROM THE COMPANY.
DO NOT SCALE. IF IN DOUBT ASK.
ALL MEASUREMENTS IN MM UNLESS SPECIFIED

