



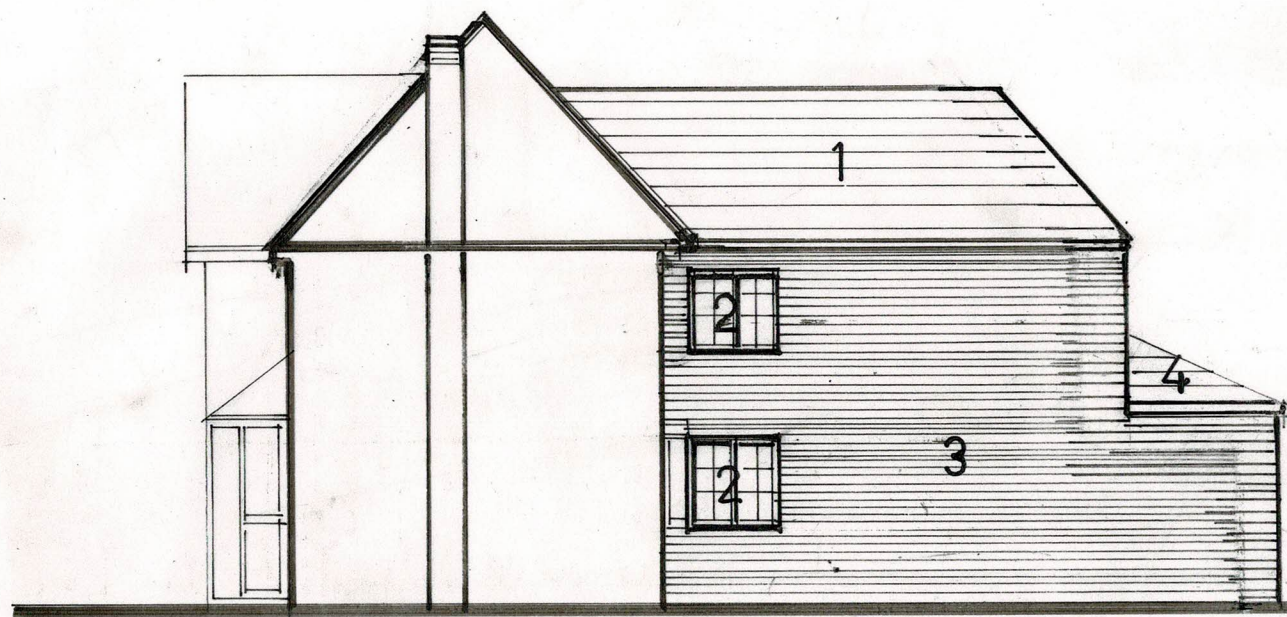


REVISED SIDE ELEVATION

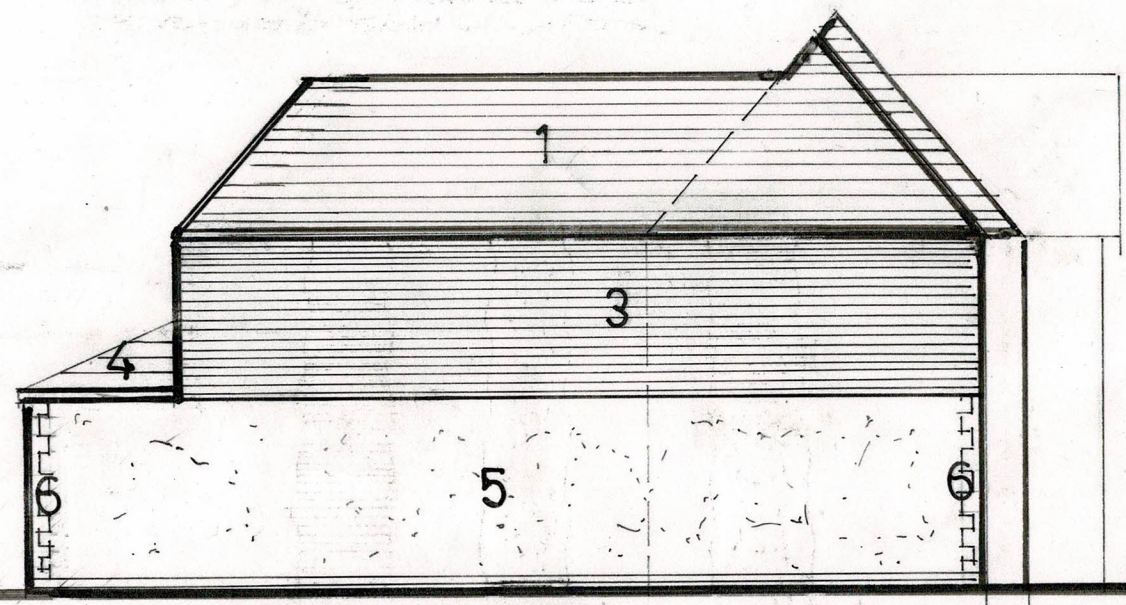

REVISED SIDE ELEVATION .


500 mm

new porous hardstanding for vehicles
porous macadam, porous resin or
porous block paving on
porous sub base
construction

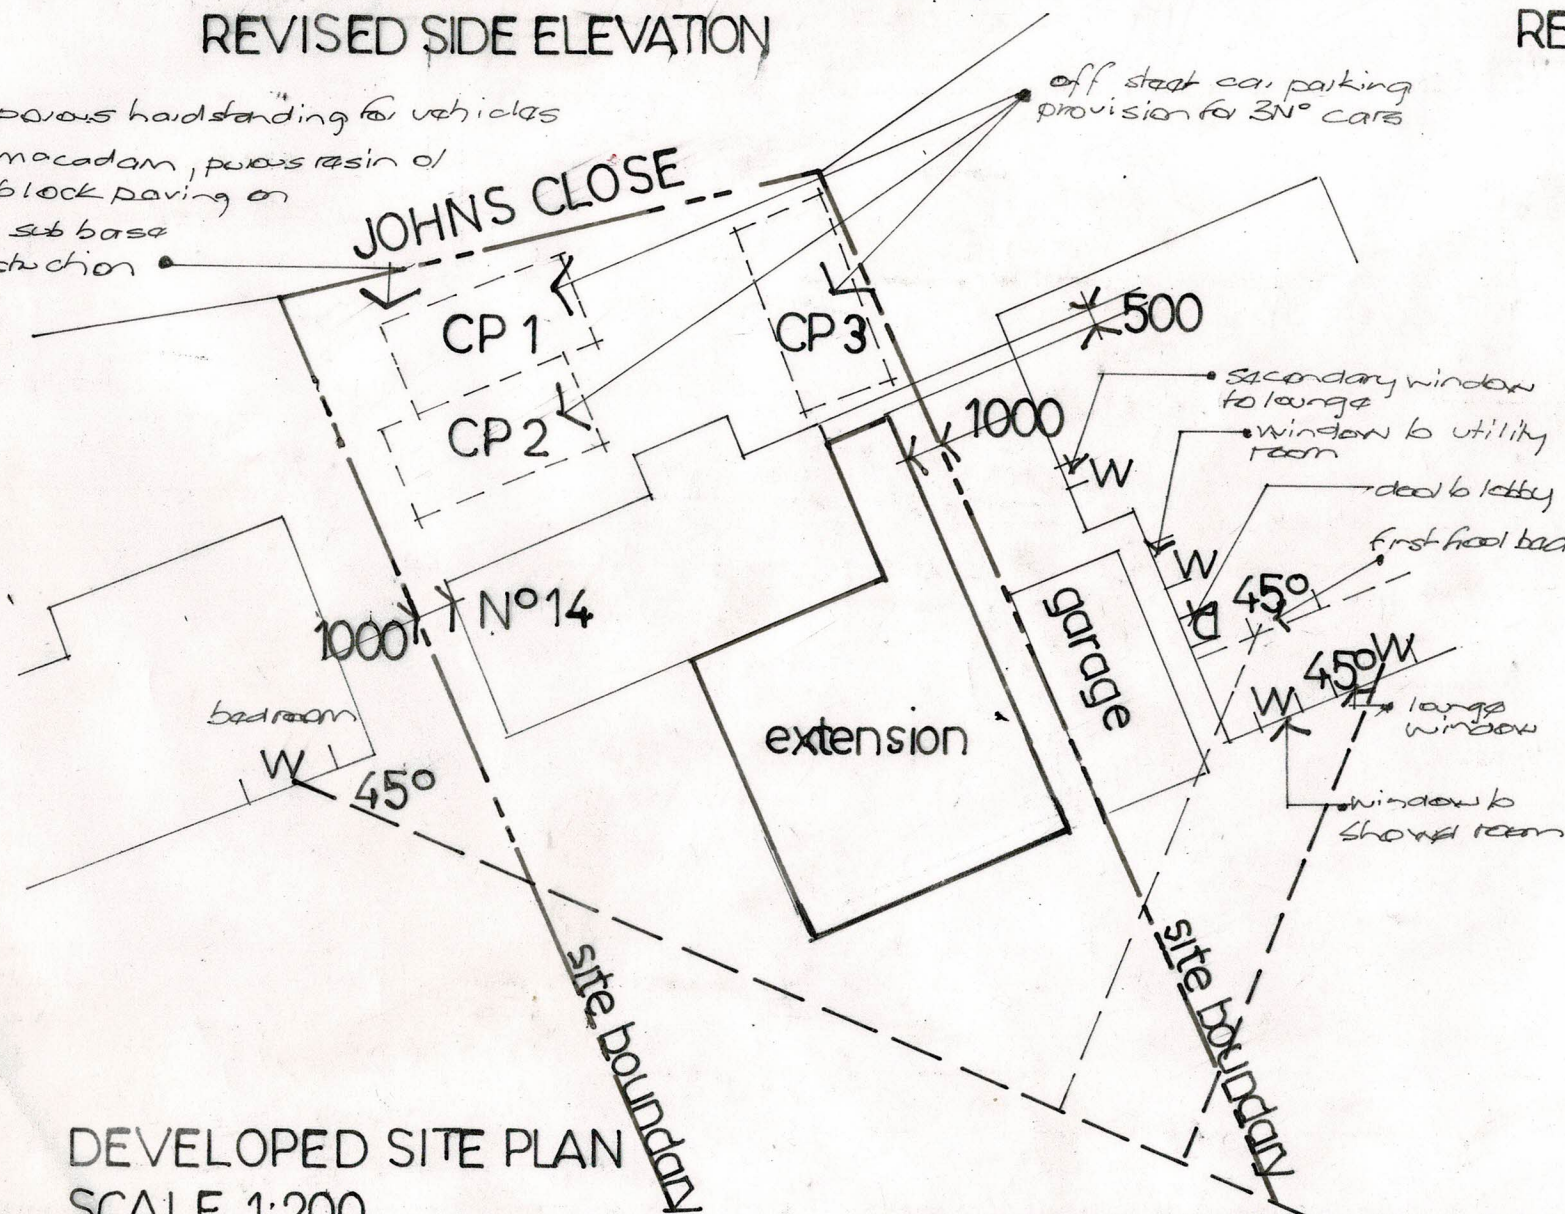

DEVELOPED SITE PLAN
SCALE 1:200

note window and door locations confirmed
with on-site survey dimensions

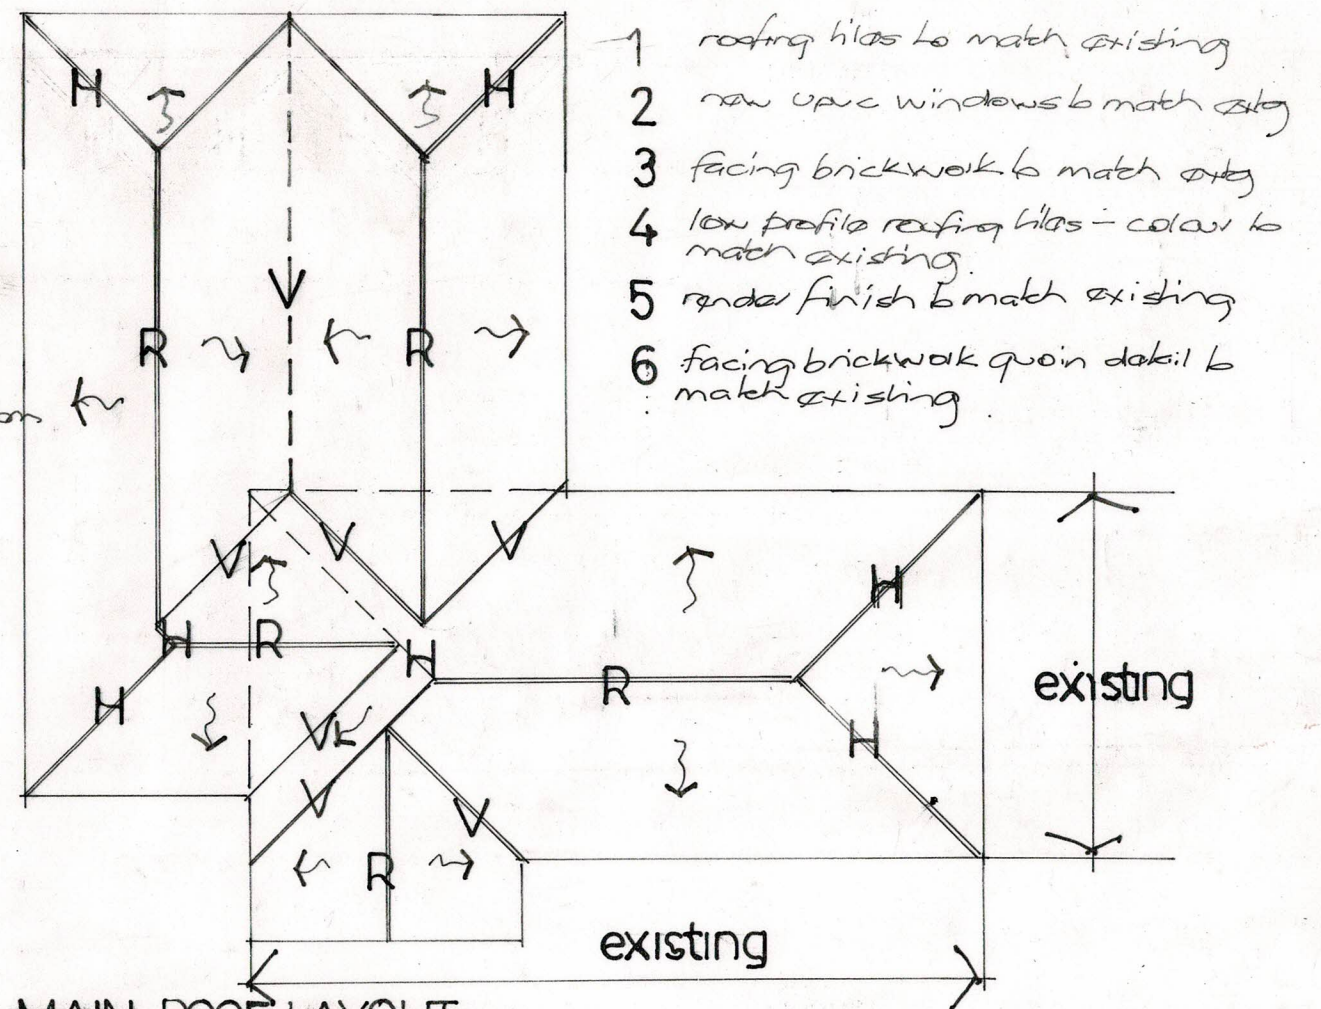

MAIN ROOF LAYOUT.

14 JOHNS CLOSE BURBAGE LE10 2LY
REVISED ELEVATIONS AND DEVELOPED SITE PLAN.

SCALE 1:100 AT A3.
DRWG N° 05/04 A.