


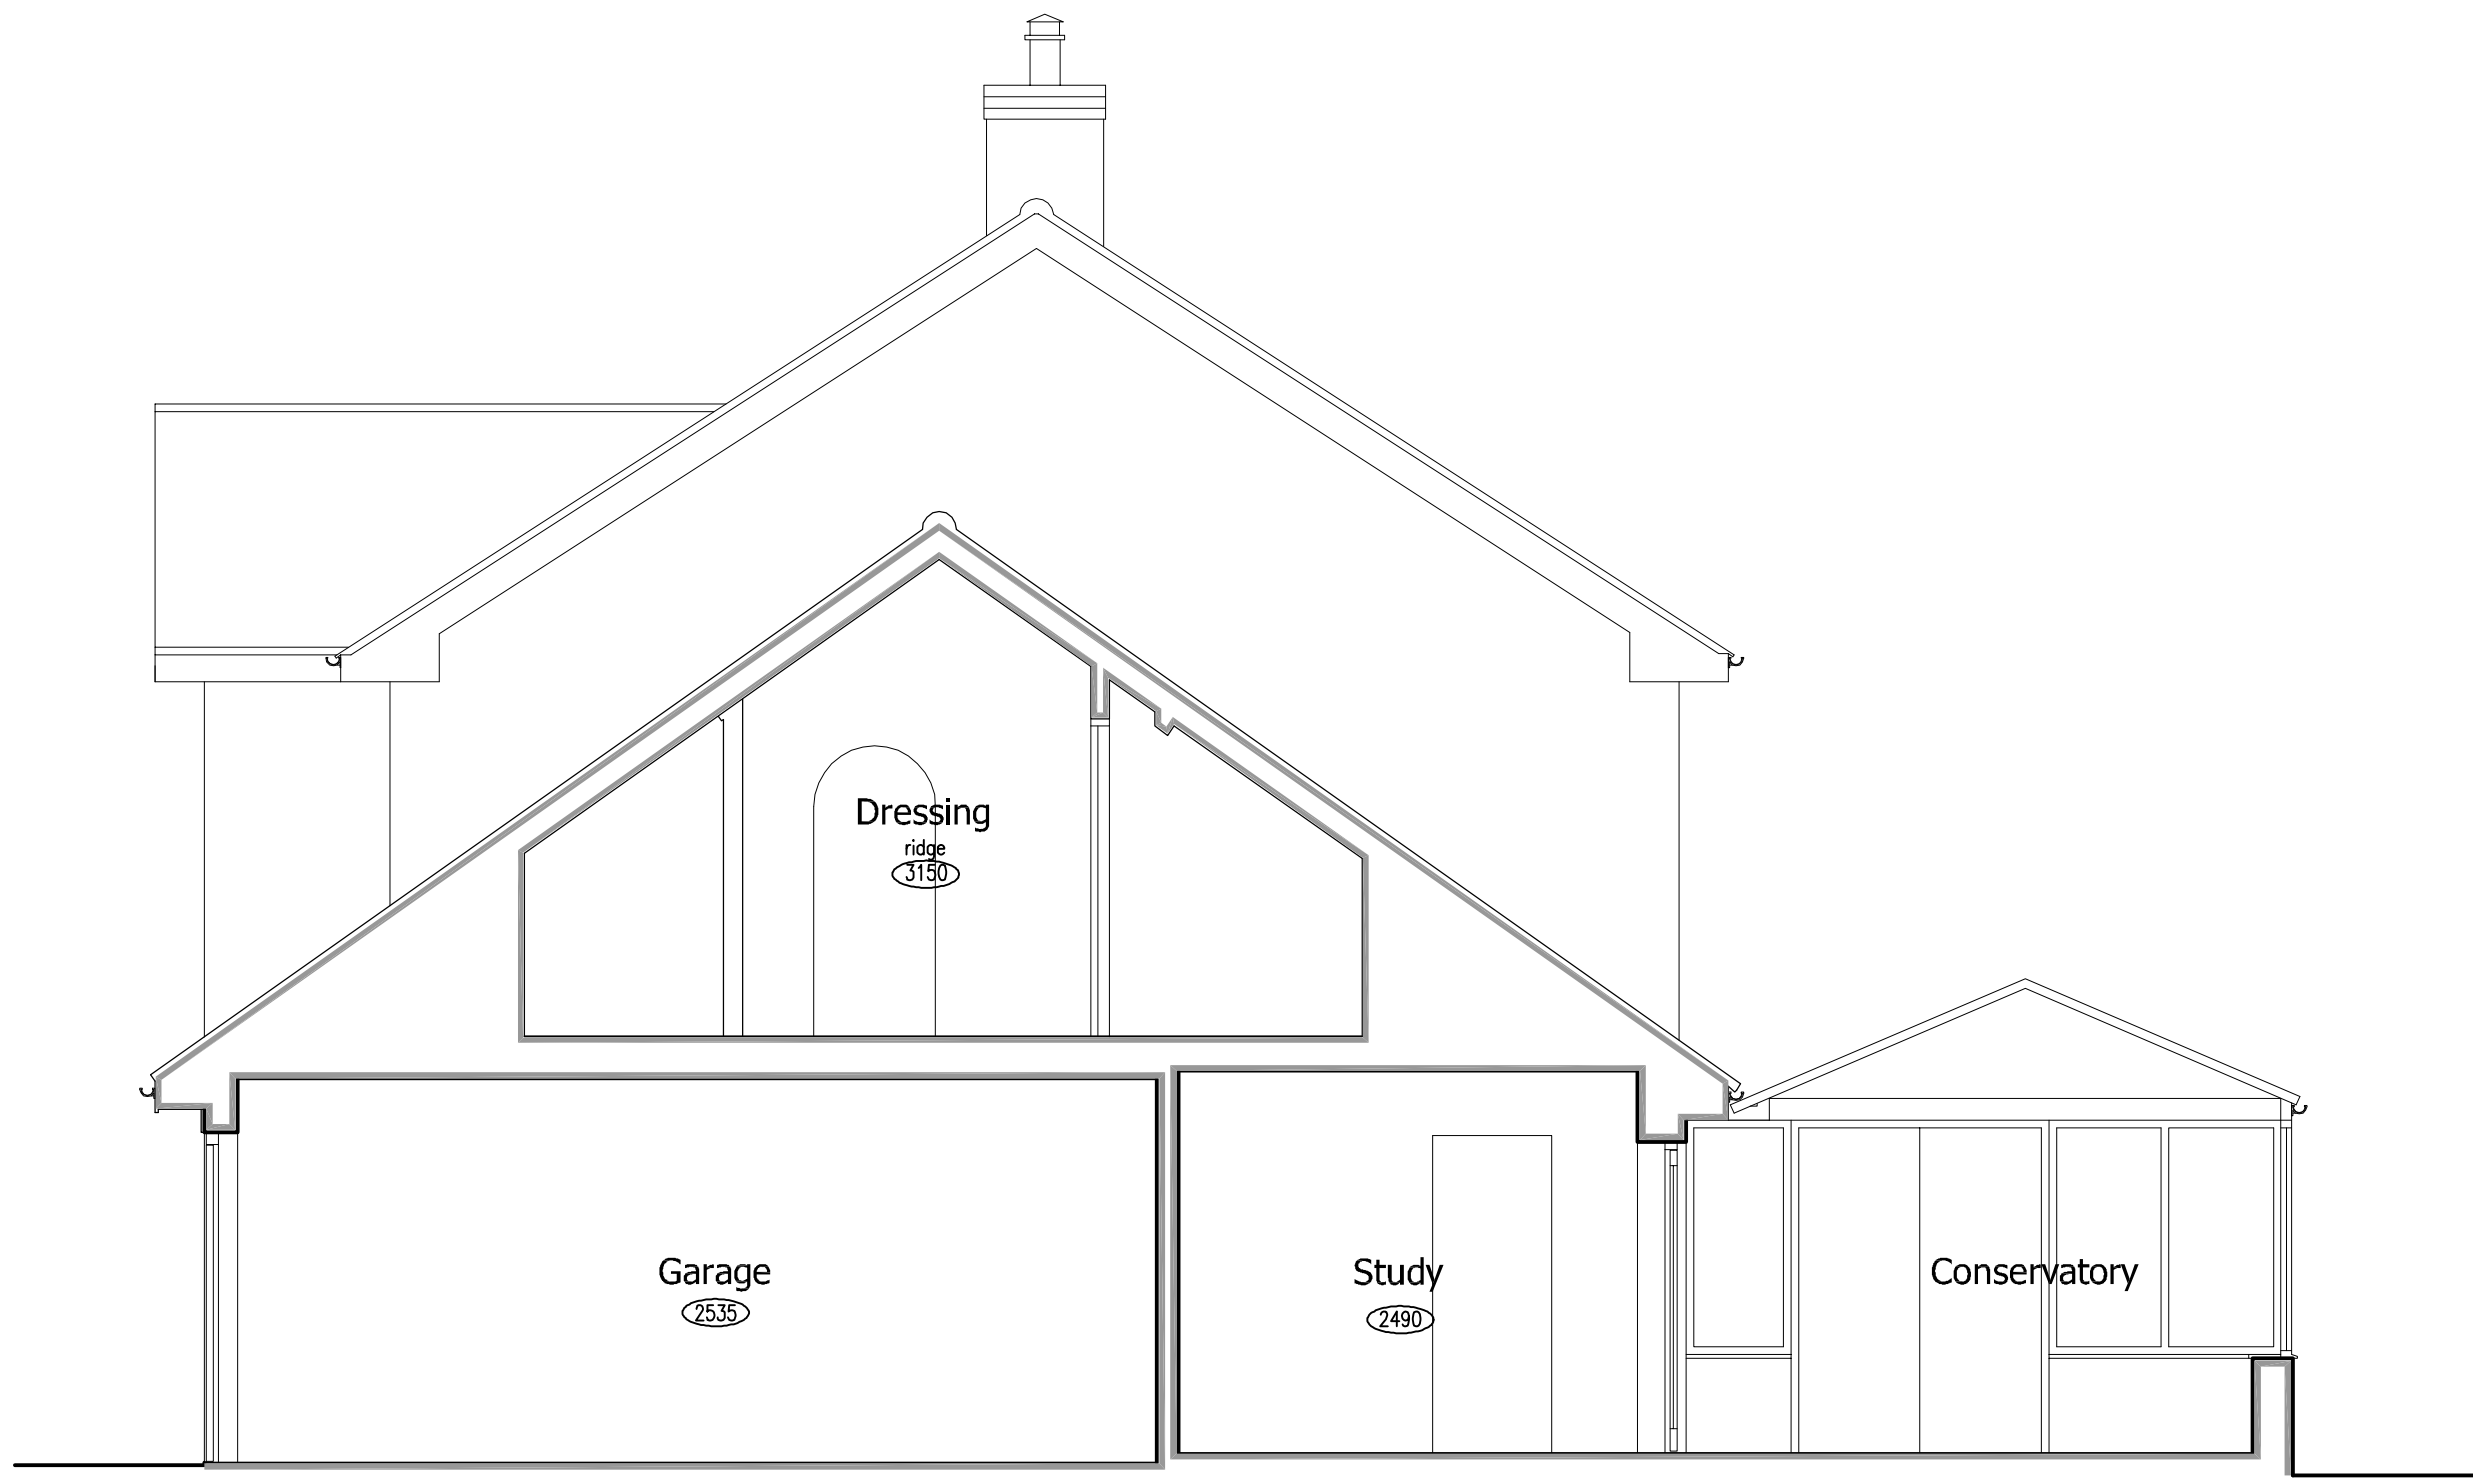
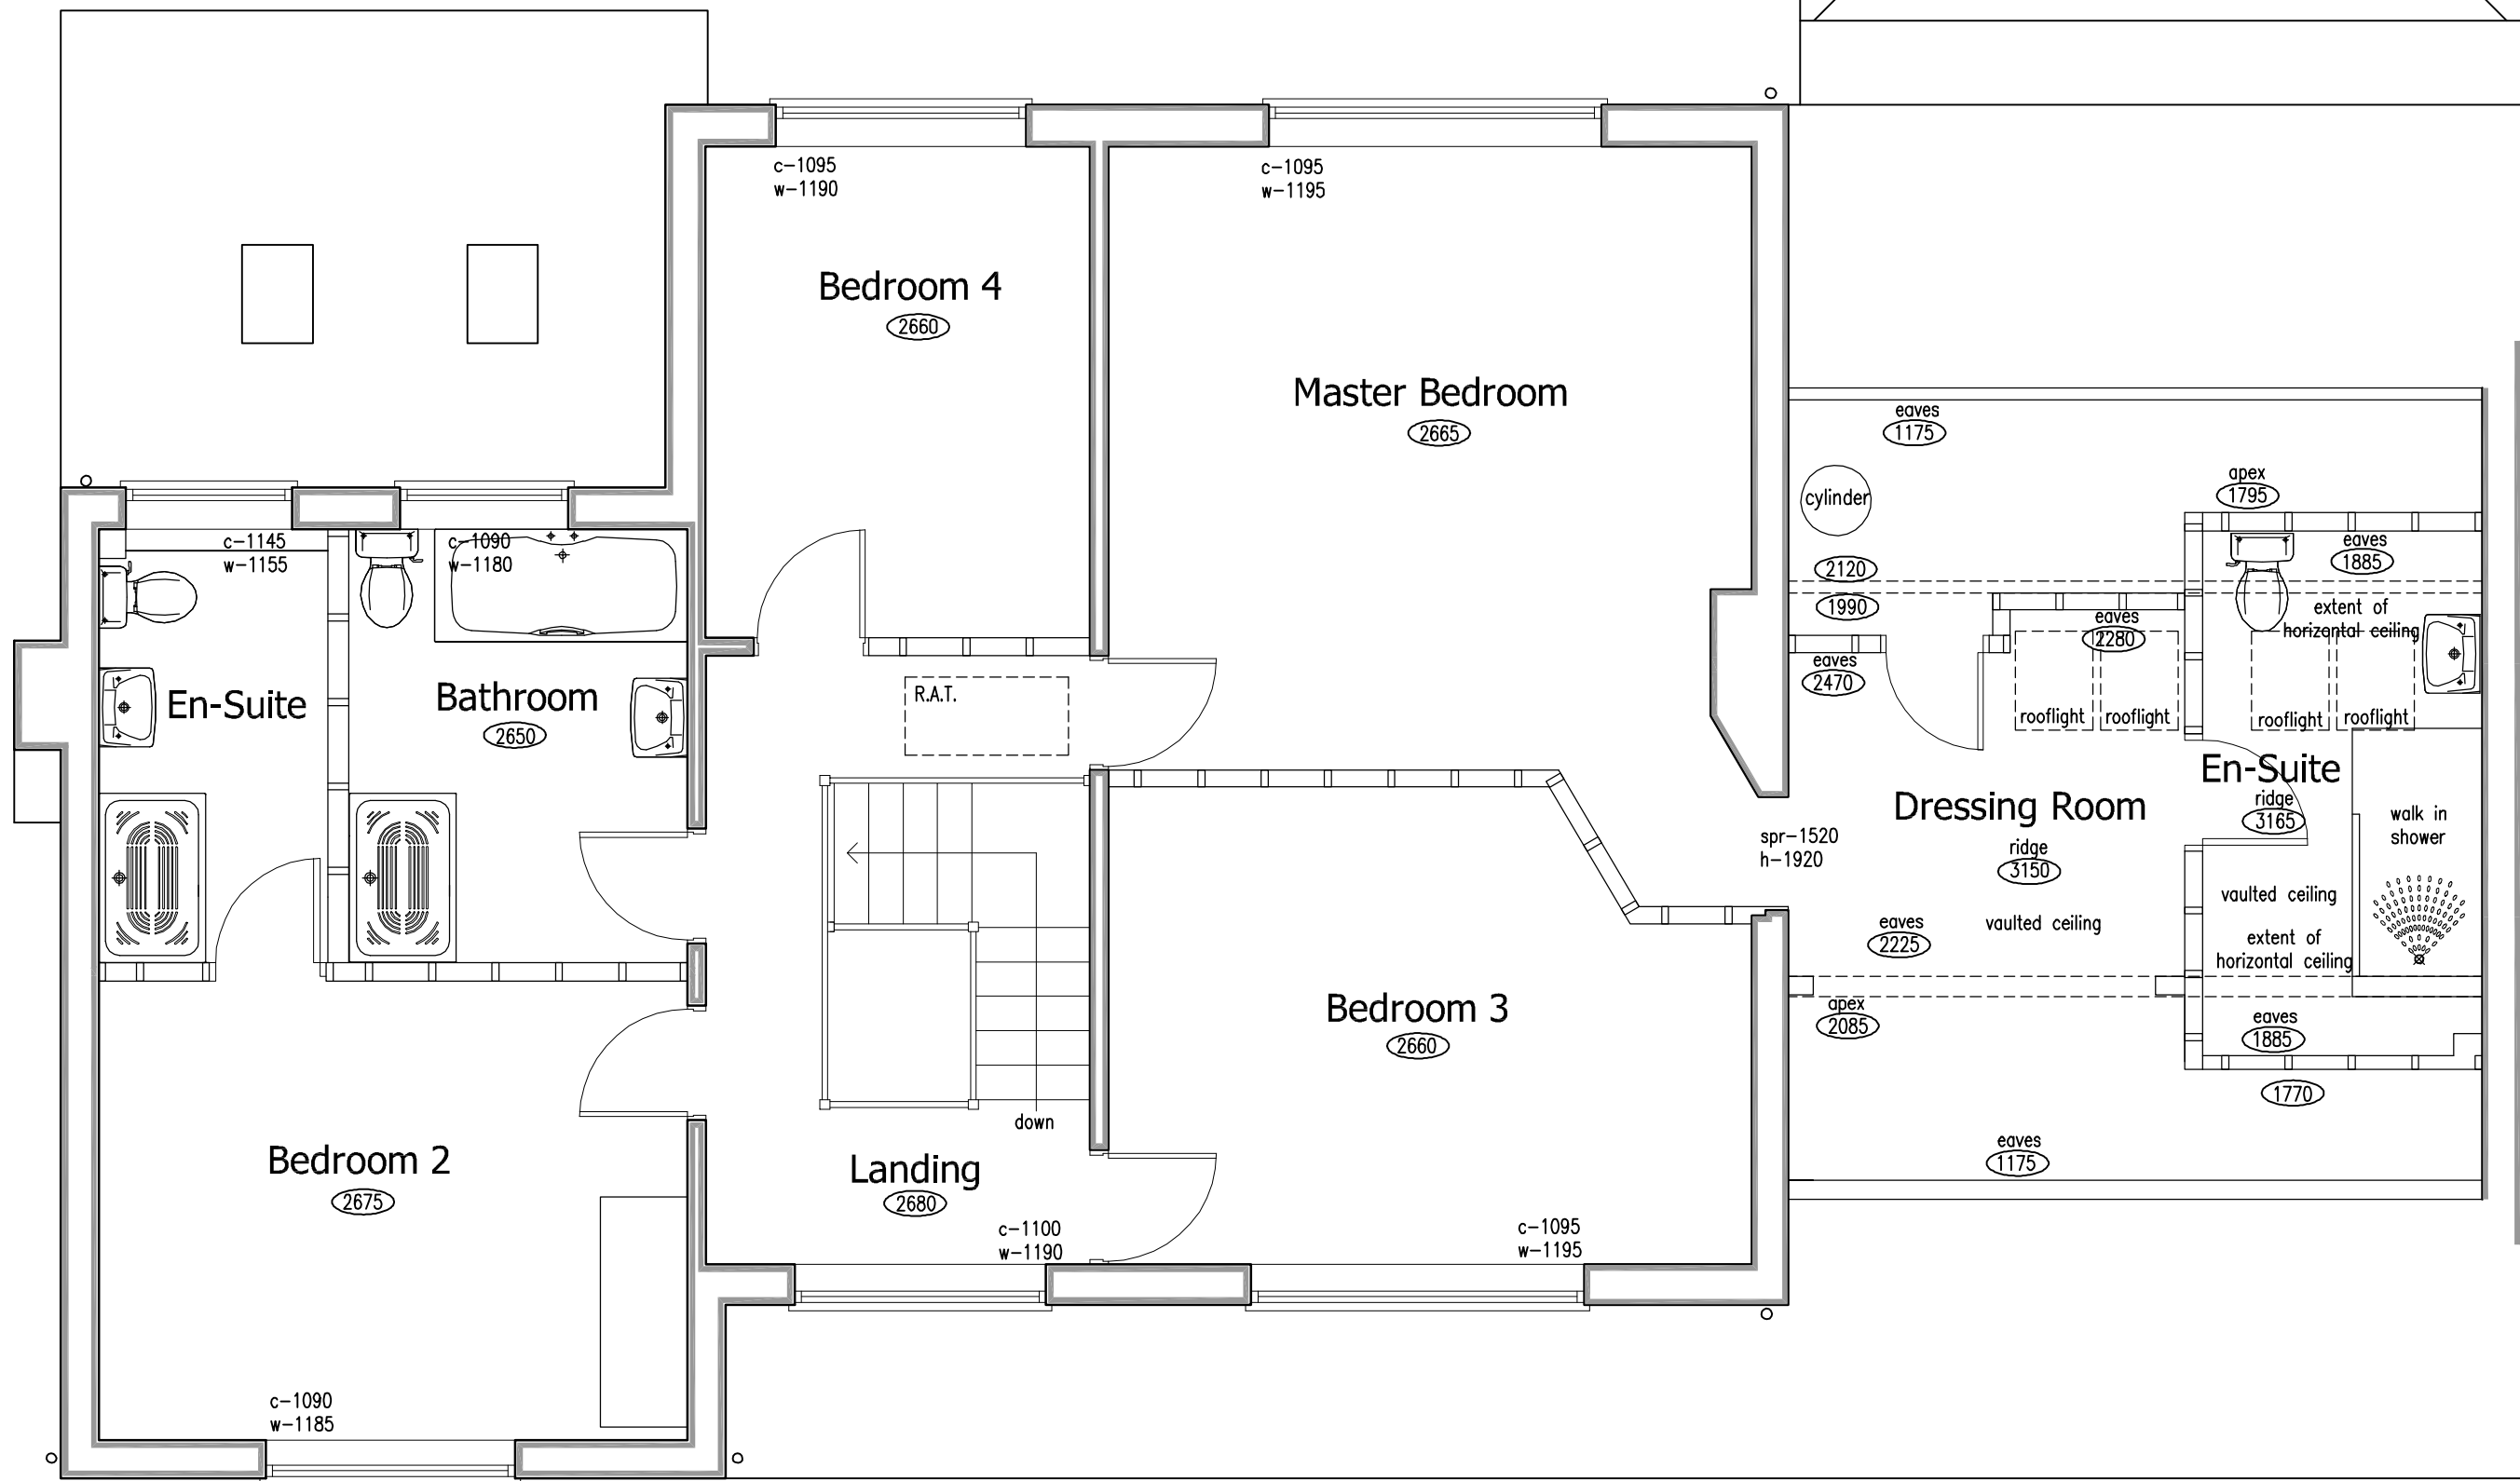
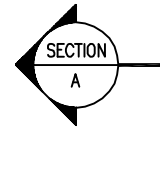
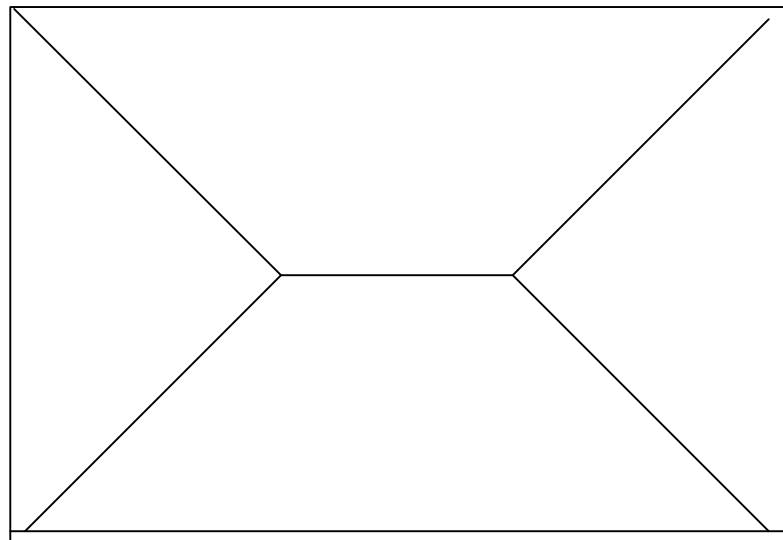


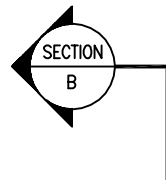

Section B-B
Scale 1:50

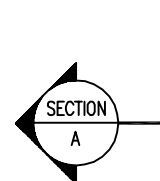

First Floor Plan
Scale 1:50

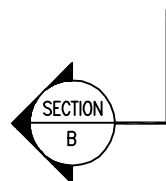

EXISTING DETAILS

BEECH COURT - RECTORY LANE - CADEBY - NUNEATON - WARWICKSHIRE

Revisions :

Figured dimensions must be taken in preference to scaled dimensions and any discrepancies are to be referred to David Granger Architectural Design Limited. Contractors, subcontractors and suppliers must verify all dimensions on site before commencing any work or making any workshop drawings. All drawings are copyright of David Granger Architectural Design Limited. Ordnance Survey Data © Crown Copyright. All rights reserved. Licence No. AR100020449. Landmark Ref. LI60616



Project
Beech Court
Rectory Lane, Cadeby
Nuneaton
Warwickshire

Drawing Title
Existing Details
Sheet 3 of 3

Client
Mr and Mrs J. Looker

Drawing No.
19.3681.03

Date
April 2019

Drawn by
AC

Scale (A1 Size)
As Shown

Checked by
SF

The Old Cottage Hospital, Leicester Road,
Ashby-de-la-Zouch, Leicestershire, LE65 1DB

Tel: 01530 560939
www.davidgrangerdesign.com
Company Reg. No. 5508712

