



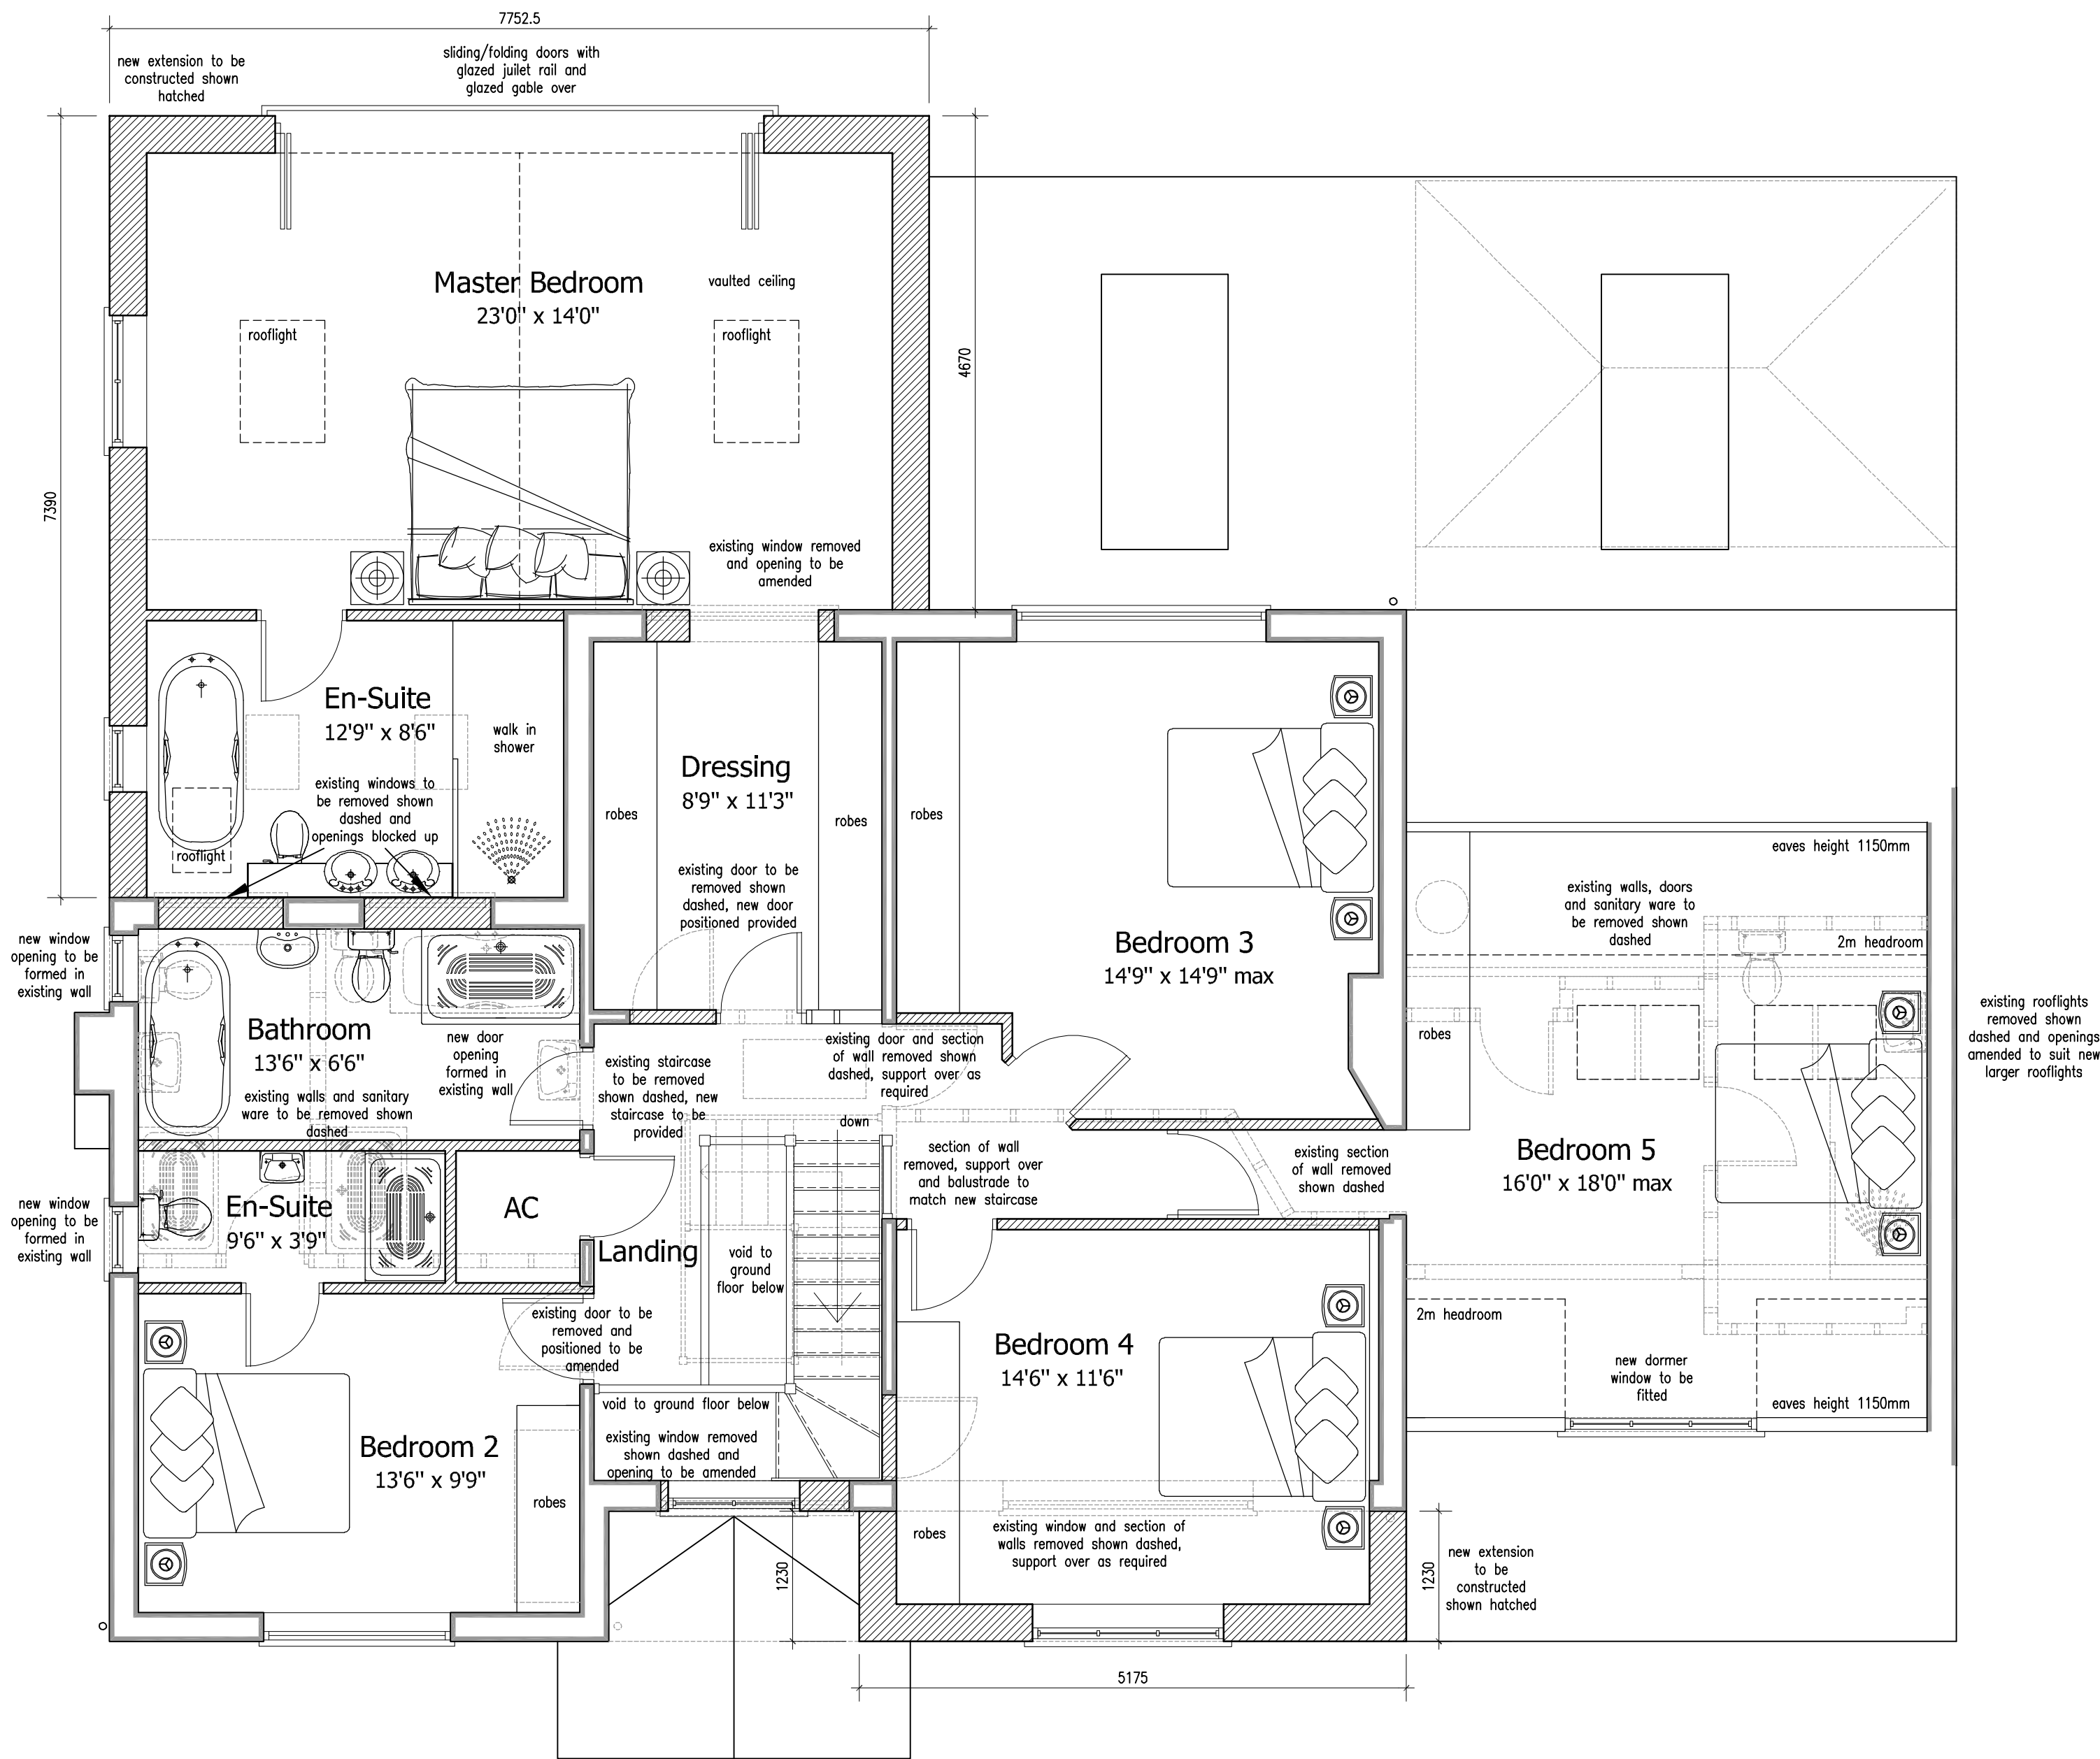

Proposed First Floor Plan
Scale 1:50

 

DETAILED PLANNING PROPOSALS

PROPOSED EXTENSIONS AND ALTERATIONS ~ BEECH COURT ~ RECTORY LANE ~ CADEBY ~ NUNEATON ~ WARWICKSHIRE

Revisions : A Client Revisions 18/08/2023

Figured dimensions must be taken in preference to scaled dimensions and any discrepancies are to be referred to David Granger Architectural Design Limited. Contractors, subcontractors and suppliers must verify all dimensions on site before commencing any work or making any workshop drawings. All drawings are copyright of David Granger Architectural Design Limited. Ordnance Survey Data © Crown Copyright. All rights reserved. Licence No. AR100020449. Landmark Ref. L168816



DAVID GRANGER
ARCHITECTURAL DESIGN LIMITED

Project
Proposed Extensions & Alterations
Beech Court
Rectory Lane, Cadeby
Nuneaton, Warwickshire
Drawing Title
Detailed Planning Proposals
Sheet 5 of 5

Client
Mr and Mrs J. Looker
Drawing No.
19.3681.26 A
Date
July 2023
Drawn by
SM
Scale (A1 Size)
As Shown
Checked by
MP

The Old Cottage Hospital, Leicester Road,
Ashby-de-la-Zouch, Leicestershire, LE65 1DB
Tel: 01530 560939
www.davidgrangerdesign.com
Company Reg. No. 5508912