



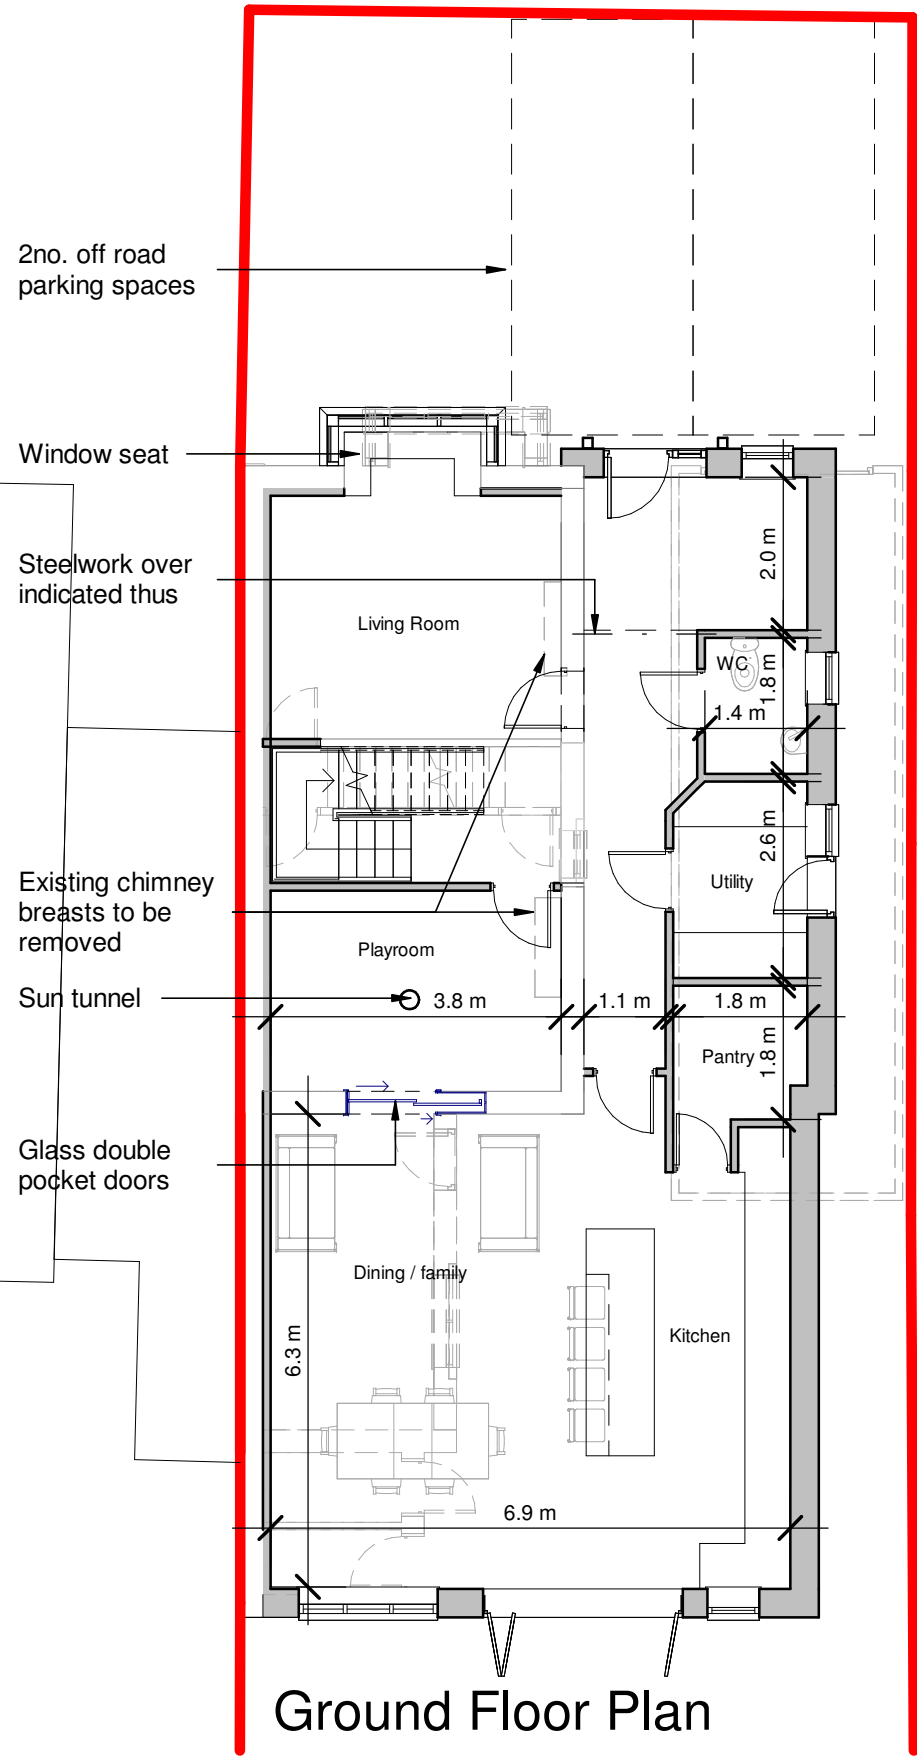

Ground Floor Plan

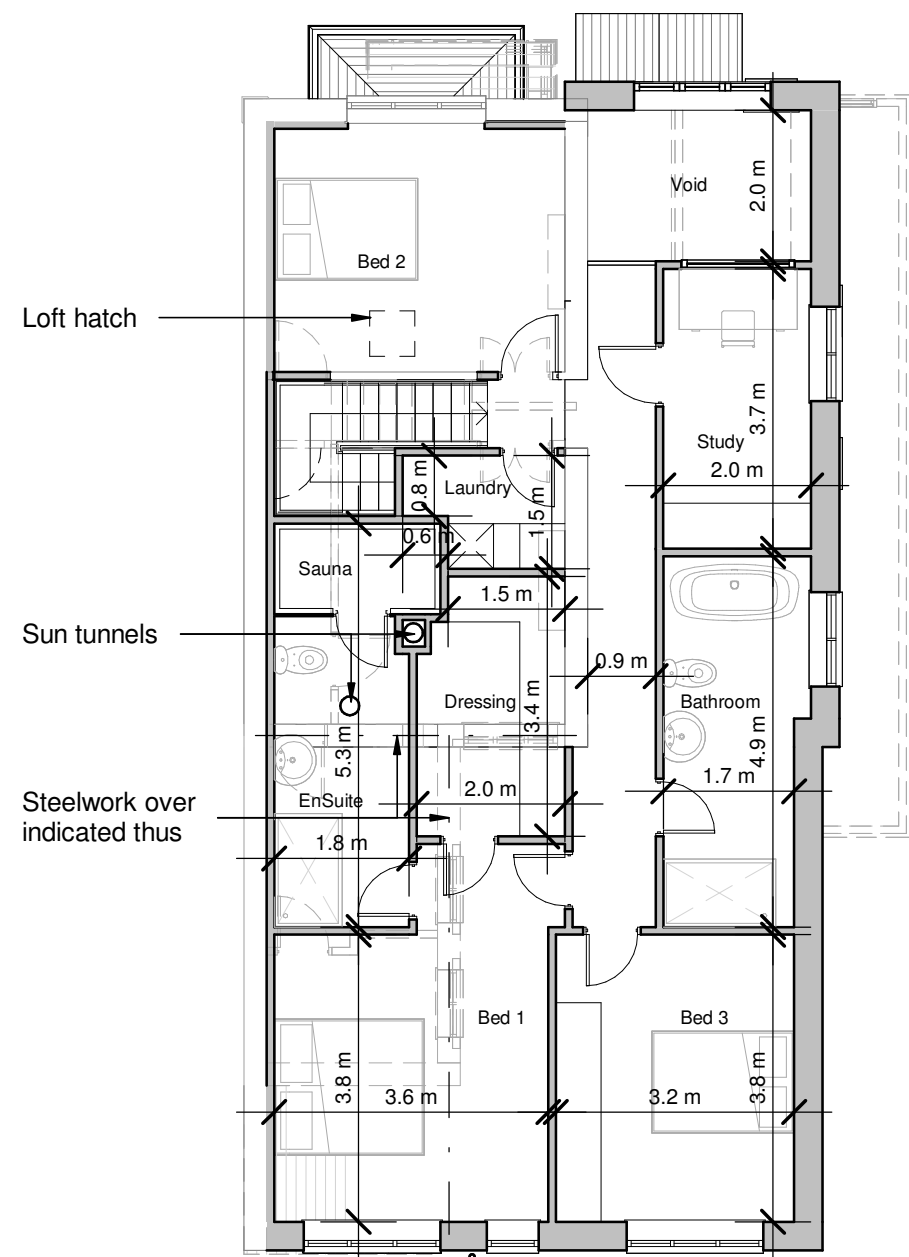

First Floor Plan




Front Elevation




Side Elevation



Rear Elevation

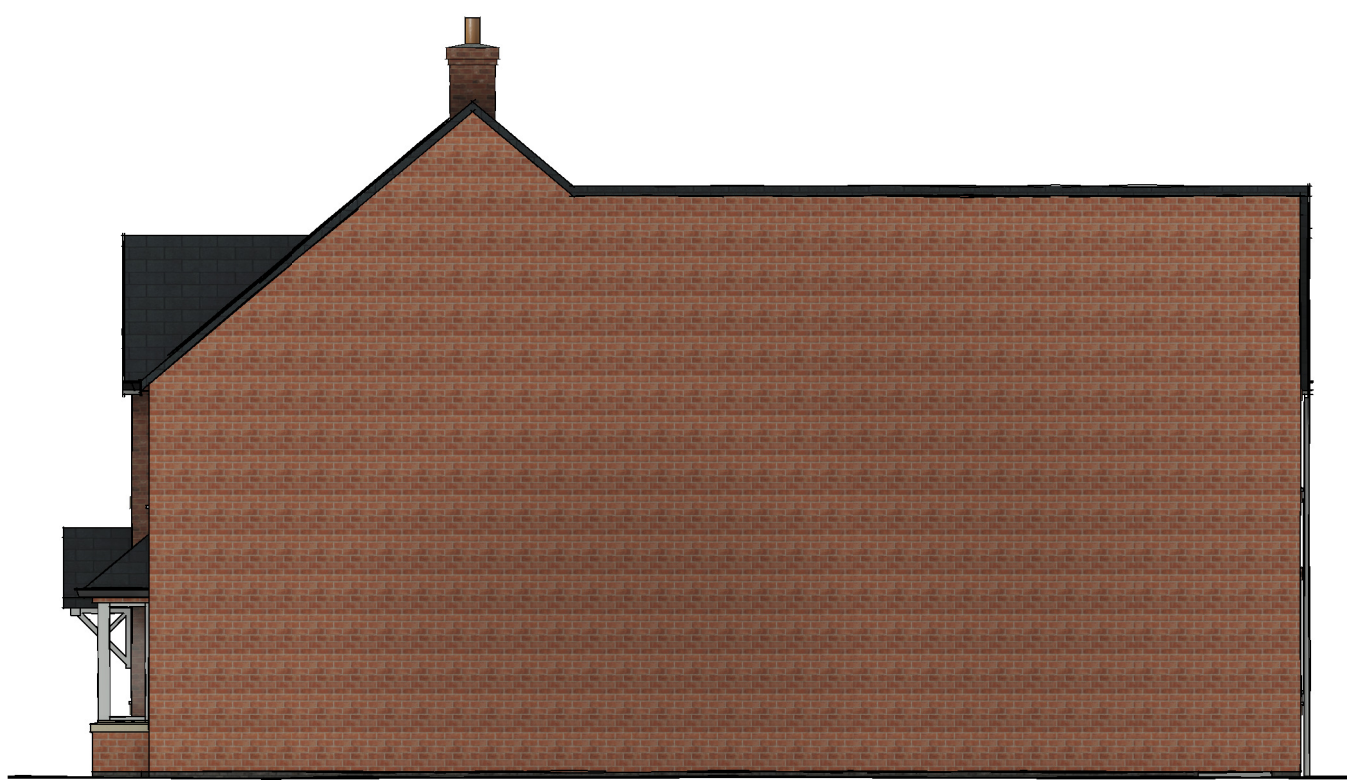

Side Elevation

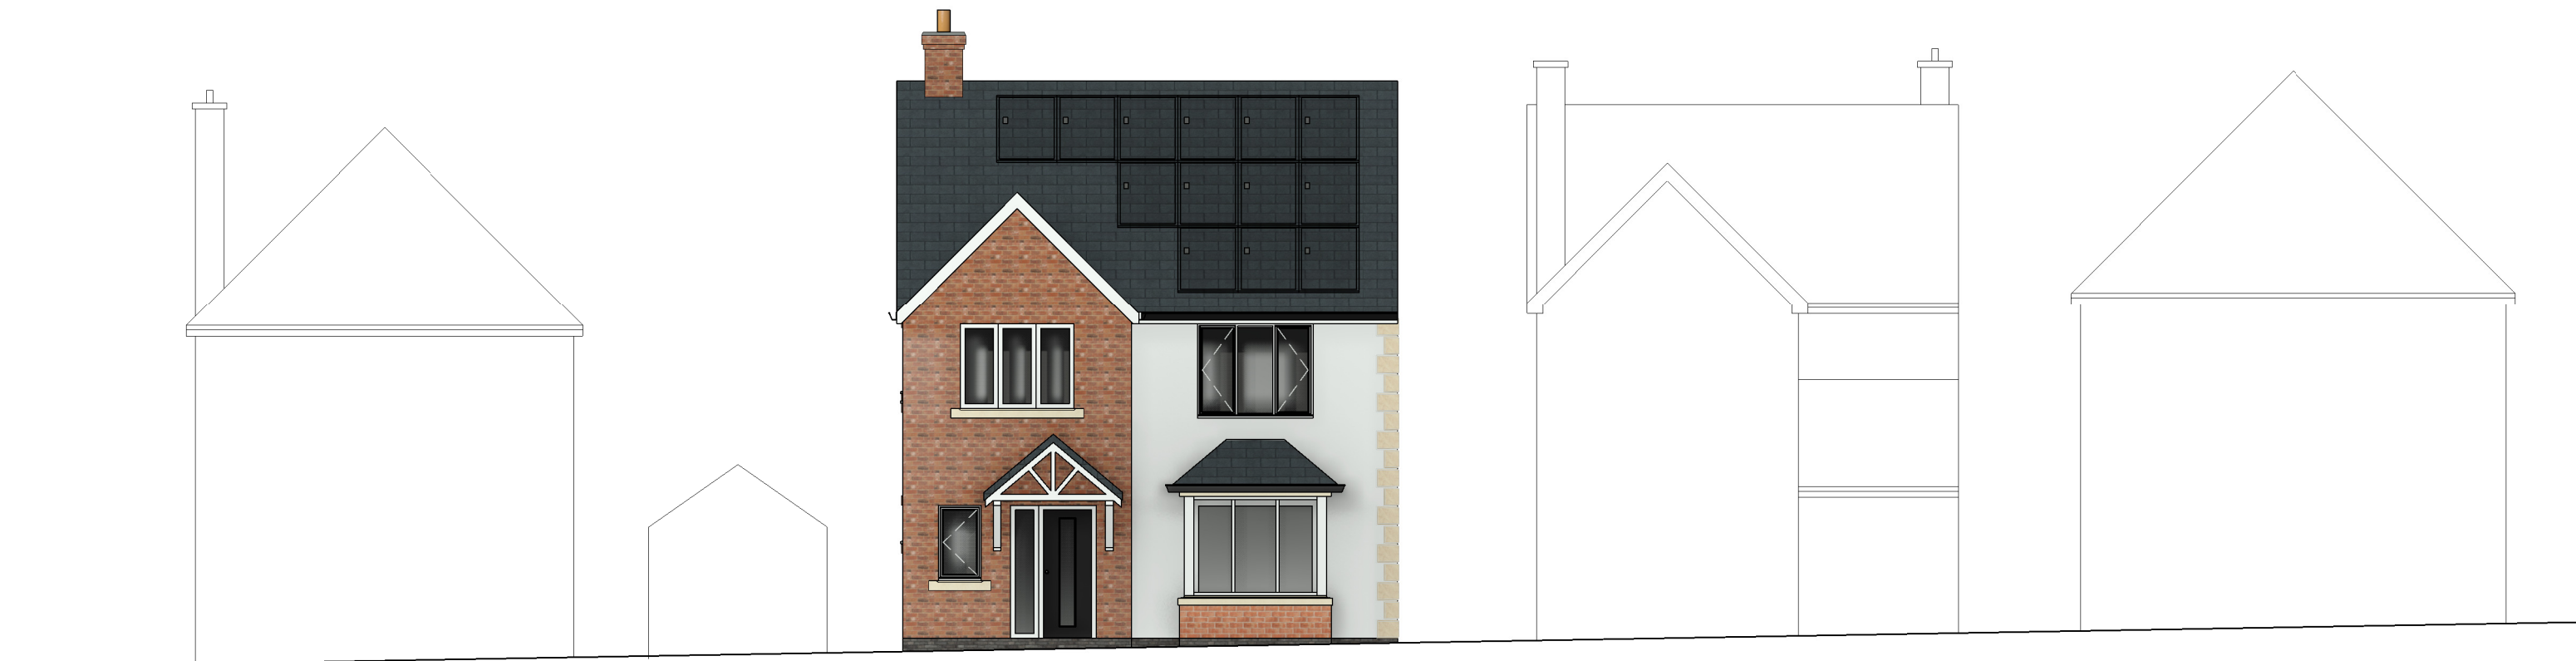

Indicative street scene
Outline of adjacent dwellings indicative only, based on OS data and photographs



Client Mr and Mrs Wong			hayward ARCHITECTS LTD 	
Project Title Extention and remodel 134 Stanley Road Hinckley				
Drawing Title As proposed			19 Station Road Hinckley Leicestershire LE10 1AW Tel: 01455 635 665 Fax: 01455 618 971 www.hayward-architects.co.uk	
Scale 1:100	Date April 2022	Sheet A2	Job No. 21/149	Drawing No. 03e
Author ZLM	Checked by			
THE COPYRIGHT OF THIS DRAWING IS VESTED IN HAYWARD ARCHITECTS LTD. REPRODUCTION IN ANY FORM, EITHER IN WHOLE OR IN PART IS FORBIDDEN WITHOUT THE PRIOR WRITTEN PERMISSION OF THE COPYRIGHT HOLDER. DO NOT SCALE FROM DRAWING AND ONLY FIGURED DIMENSIONING ARE TO BE USED			Status PLANNING	