




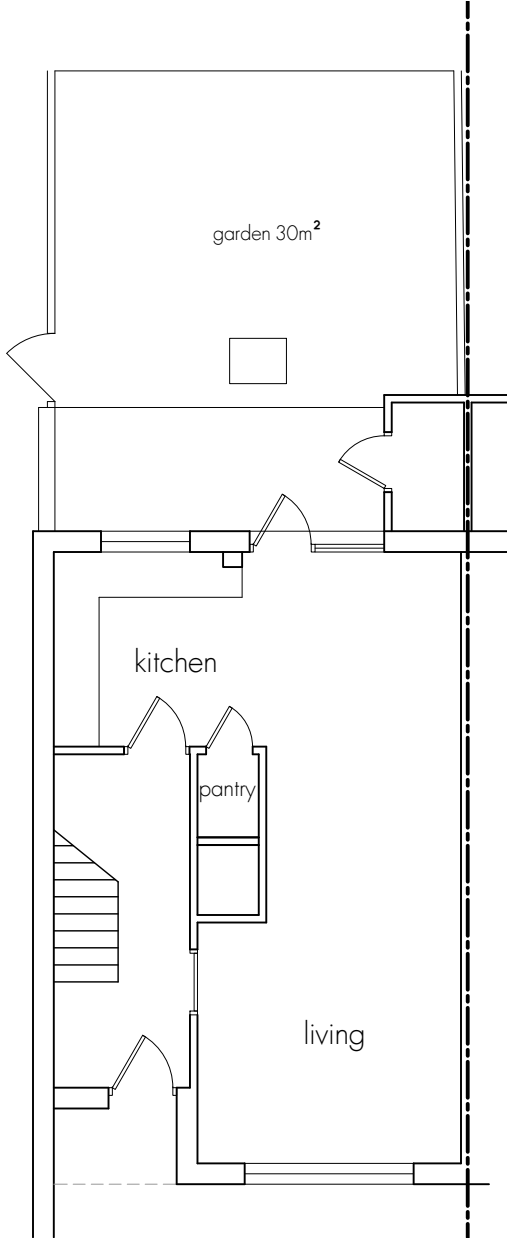

Existing Ground Floor Plan

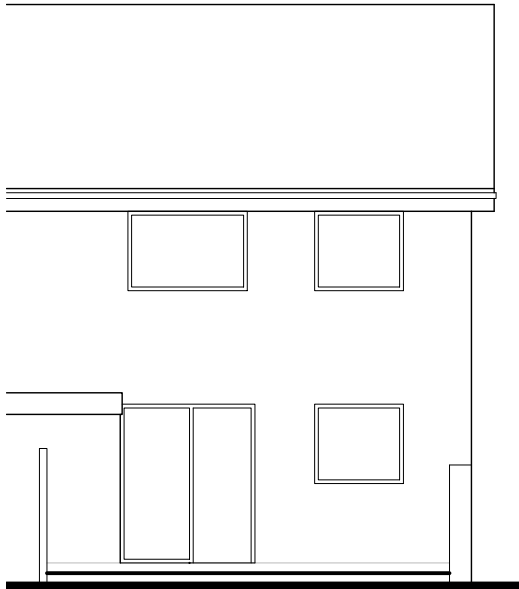

Existing Rear (South) Extension

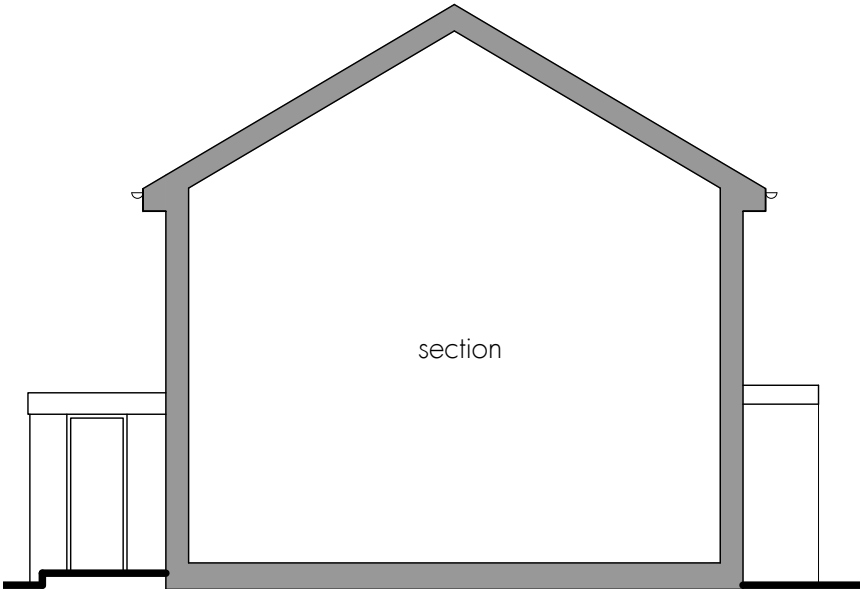


Existing East Extension

DISCLAIMER NOTES
DRAWING SUBJECT TO FOLLOWING CONDITIONS:

- SITE LEVEL SURVEY
- CONFIRMATION OF LEGAL BOUNDARY & EASEMENTS
- GROUND INVESTIGATION BY OTHERS
- STATUTORY AUTHORITY SERVICES INVESTIGATION
- PLANNING AUTHORITY COMMENTS/APPROVAL
- HIGHWAY AUTHORITY COMMENTS/APPROVAL
- CONSERVATION OFFICER COMMENTS/APPROVAL
- BUILDING CONTROL OFFICER COMMENTS/APPROVAL
- FLOOD RISK ASSESSMENT
- PARTY WALL ACT 1996

 **RM James**
Architectural Design and Technology

0116 286 6370
enquiries@rmjames.co.uk
www.rmjames.co.uk

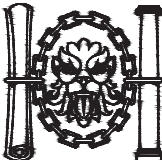CLIENT Lightbulb Hinckley		 Chartered Institute of Architectural Technologists Registered Practice
PROJECT 35 Astley Road, Earl Shilton Single Storey Extension		
DRAWING Existing Plan and Elevations		
SCALE 1:100 @ A3		DATE March 2023
STATUS SURVEY		
PROJECT No 19/313	DRAWING No 19/313 AR01	REVISION A