




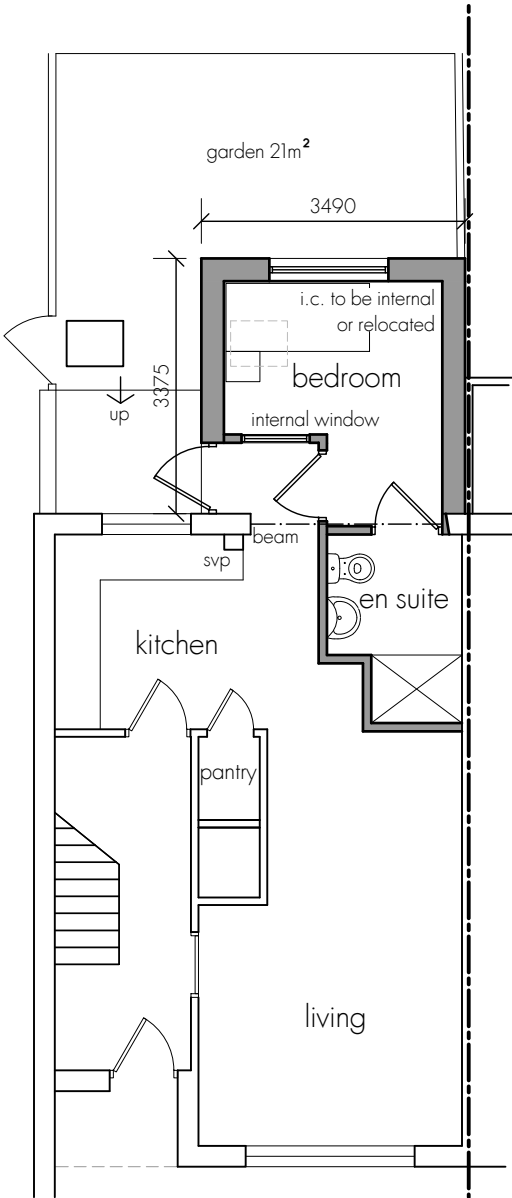


Proposed Ground Floor Plan

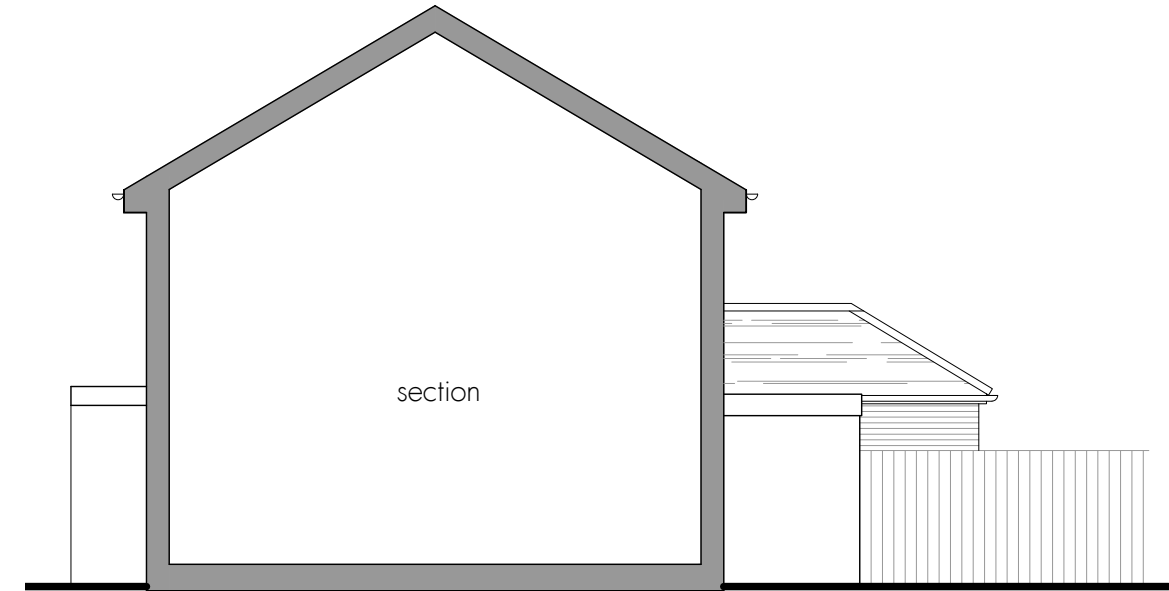

Proposed West Extension (view from neighbouring garden)

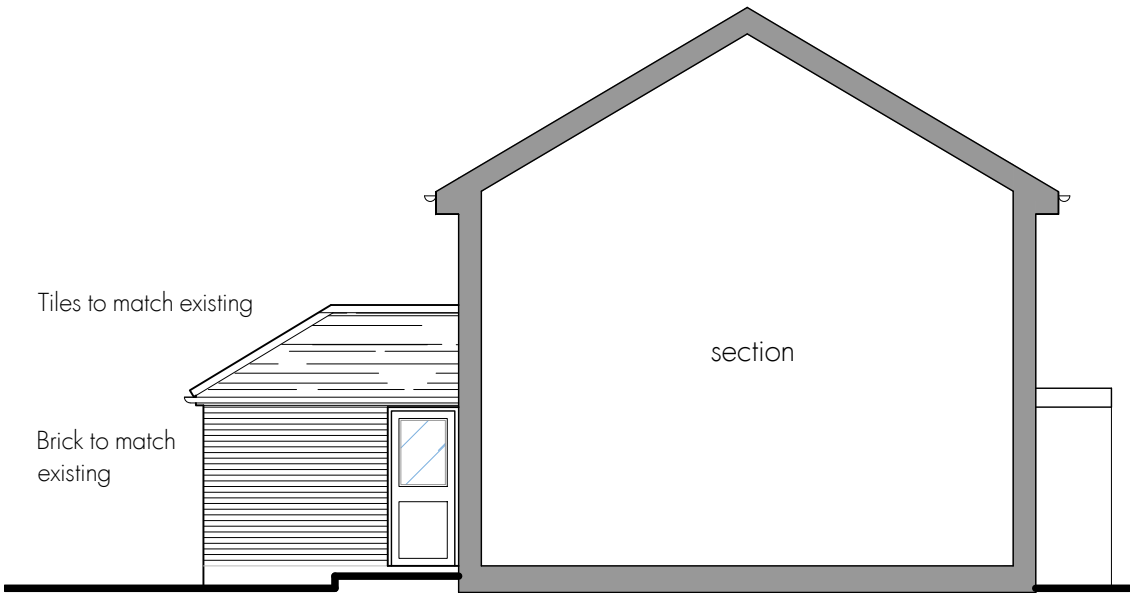

Proposed East Extension

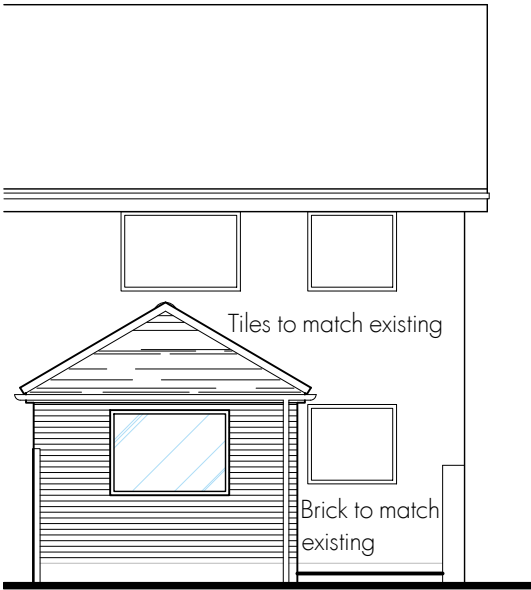


Proposed Rear (South) Extension

DISCLAIMER NOTES
DRAWING SUBJECT TO FOLLOWING CONDITIONS:

- SITE LEVEL SURVEY
- CONFIRMATION OF LEGAL BOUNDARY & EASEMENTS
- GROUND INVESTIGATION BY OTHERS
- STATUTORY AUTHORITY SERVICES INVESTIGATION
- PLANNING AUTHORITY COMMENTS/APPROVAL
- HIGHWAY AUTHORITY COMMENTS/APPROVAL
- CONSERVATION OFFICER COMMENTS/APPROVAL
- BUILDING CONTROL OFFICER COMMENTS/APPROVAL
- FLOOD RISK ASSESSMENT
- PARTY WALL ACT 1996



0116 286 6370
enquiries@rmjames.co.uk
www.rmjames.co.uk

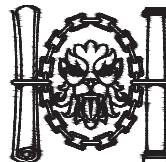CLIENT Lightbulb Hinckley		 Chartered Institute of Architectural Technologists Registered Practice
PROJECT 35 Astley Road, Earl Shilton Single Storey Extension		
DRAWING Proposed Ground Floor Plan and Elevations		
SCALE 1:100 @ A3	DATE May 2023	
STATUS PLANNING		
PROJECT No 19/313	DRAWING No 19/313 AR02	REVISION /