

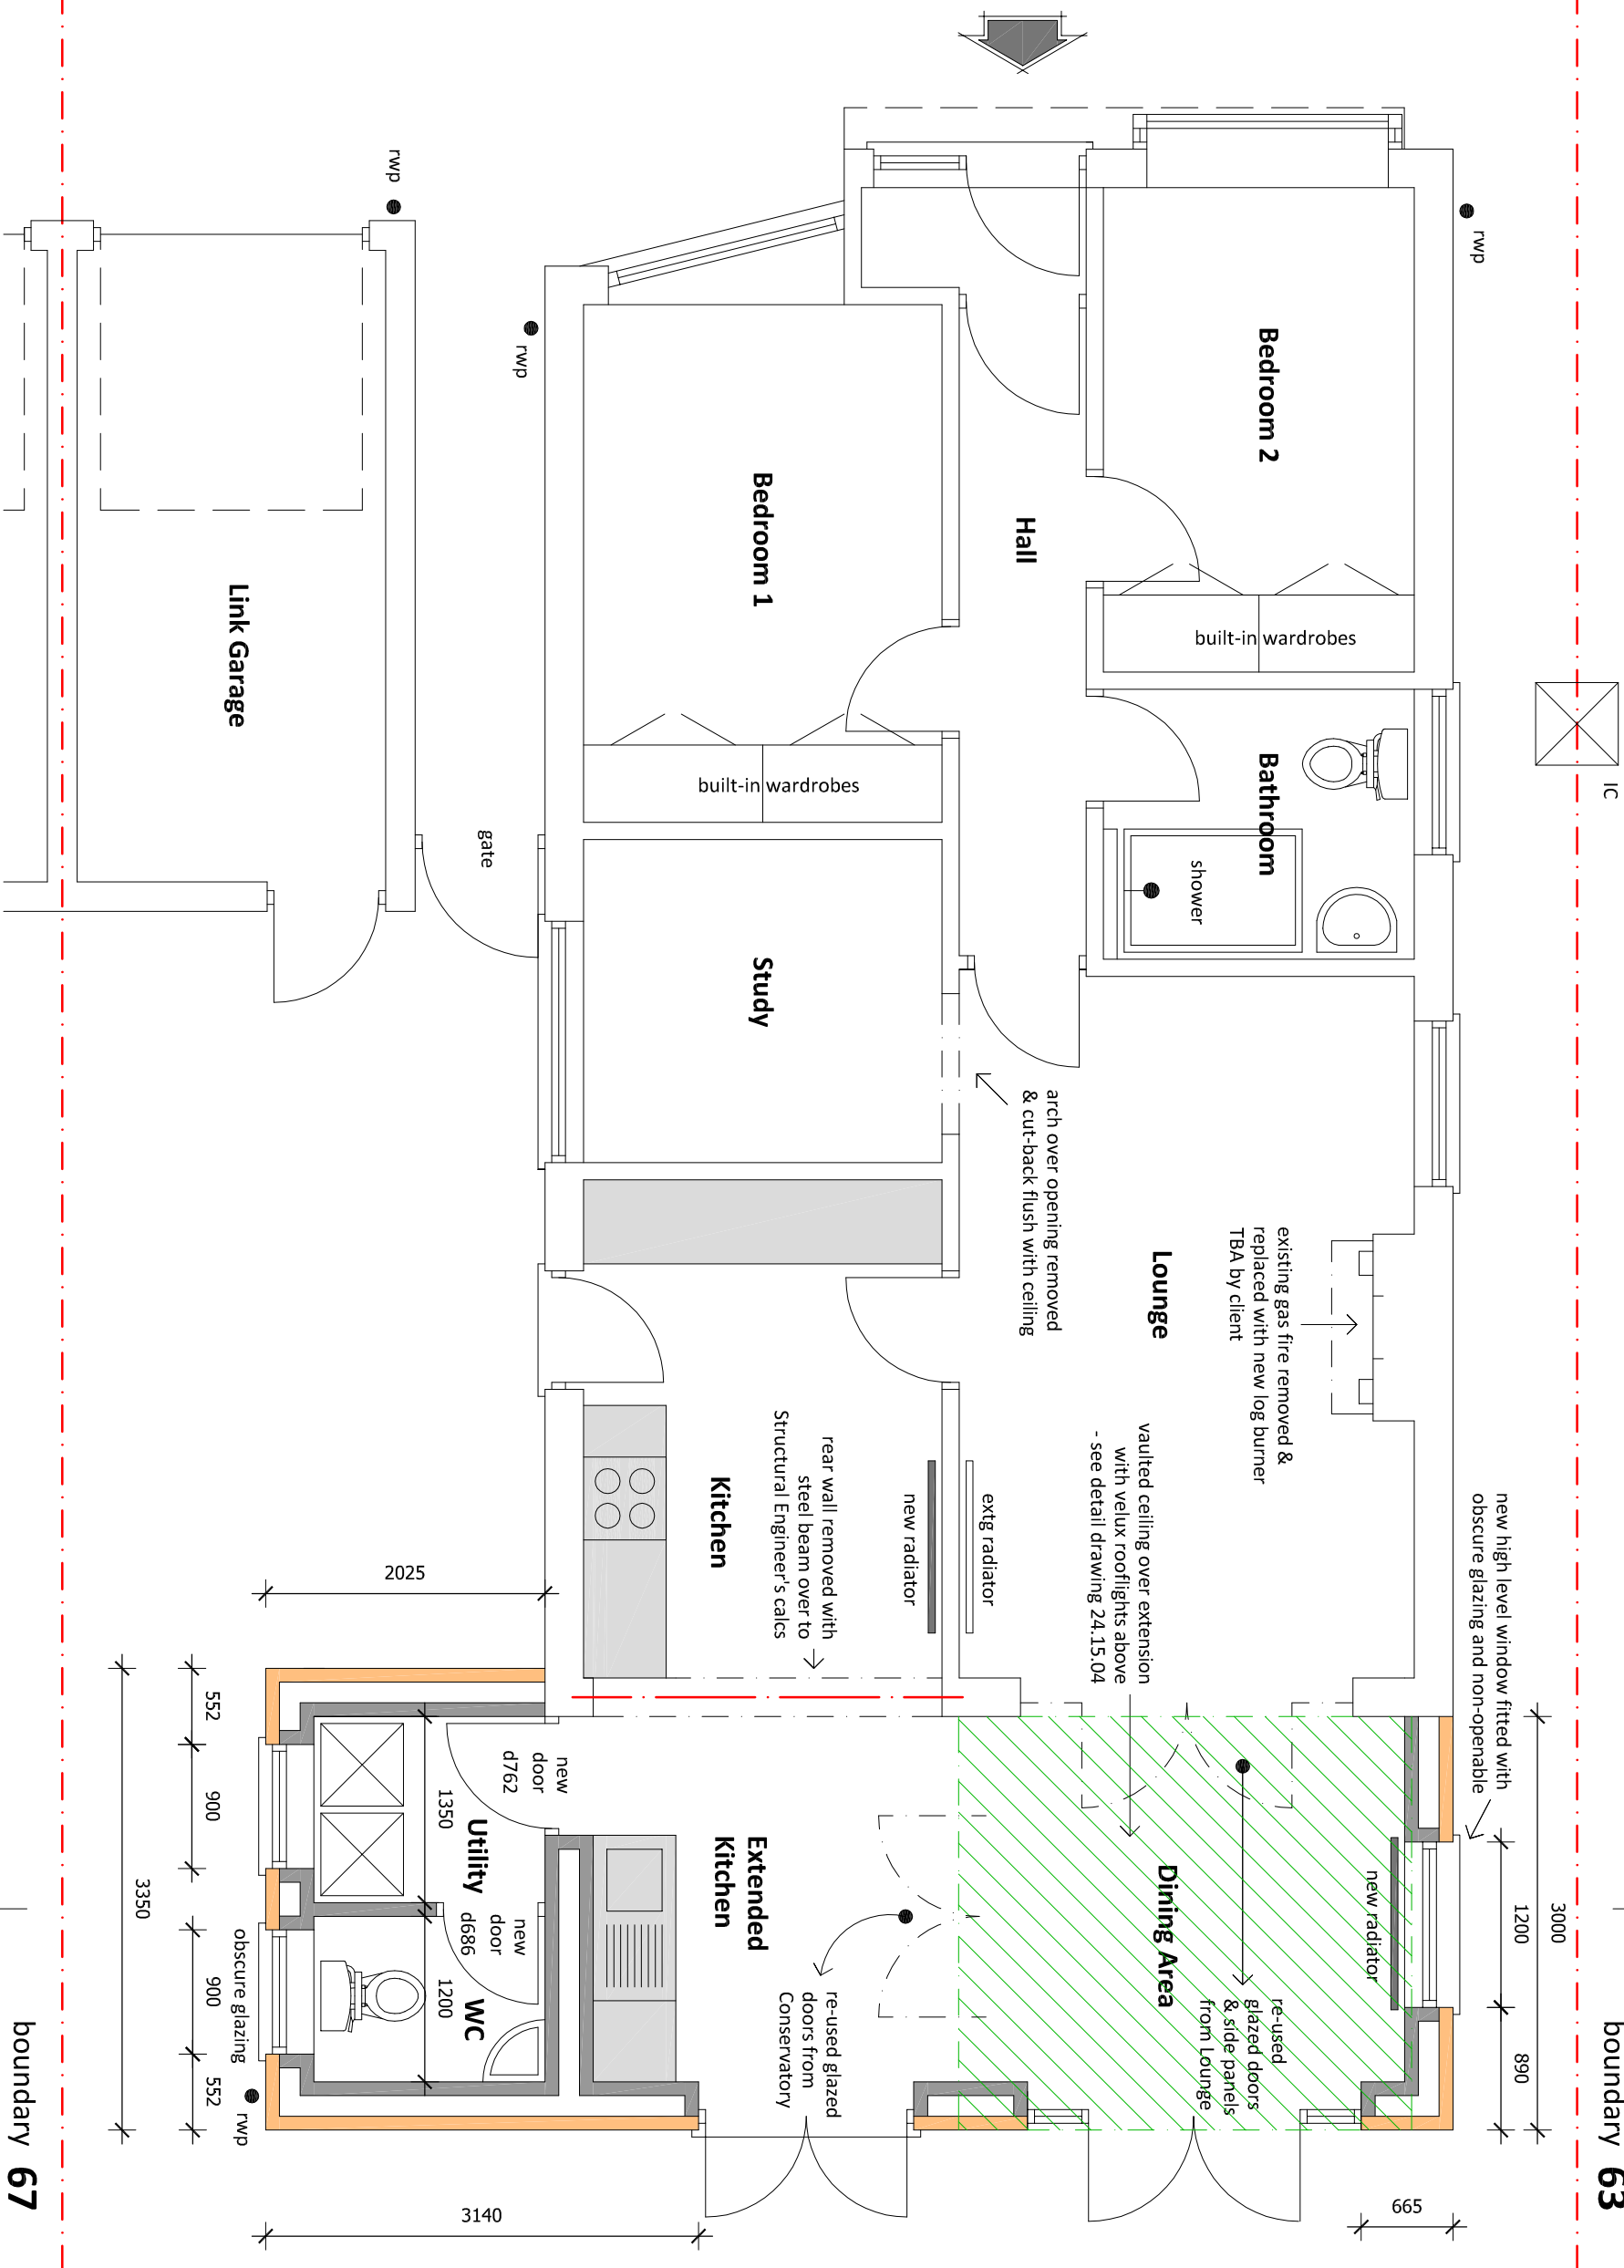


 

-  Conservatory to be removed
-  new Kitchen and Utility layout is indicative only - final design TBA by the client

 

Rev B - high level window in Side Elevation fitted with obscure glazing & non-operable

Rev A - wall between Extended Kitchen & Utility / WC upgraded to 350mm cavity wall

PROPOSED Floor Plan

PROPOSED REAR EXTENSION

65 The Ridgeway,
Burbage, Hinckley
LE10 2NR

dwg no:- 24.15.02B scale:- 1:50 (A3) date:- Aug 2024

pgs design
mobile:- 07827 930918
pgsdesign2014@gmail.com

A
see Section AA
Dwg No 24.15.04