



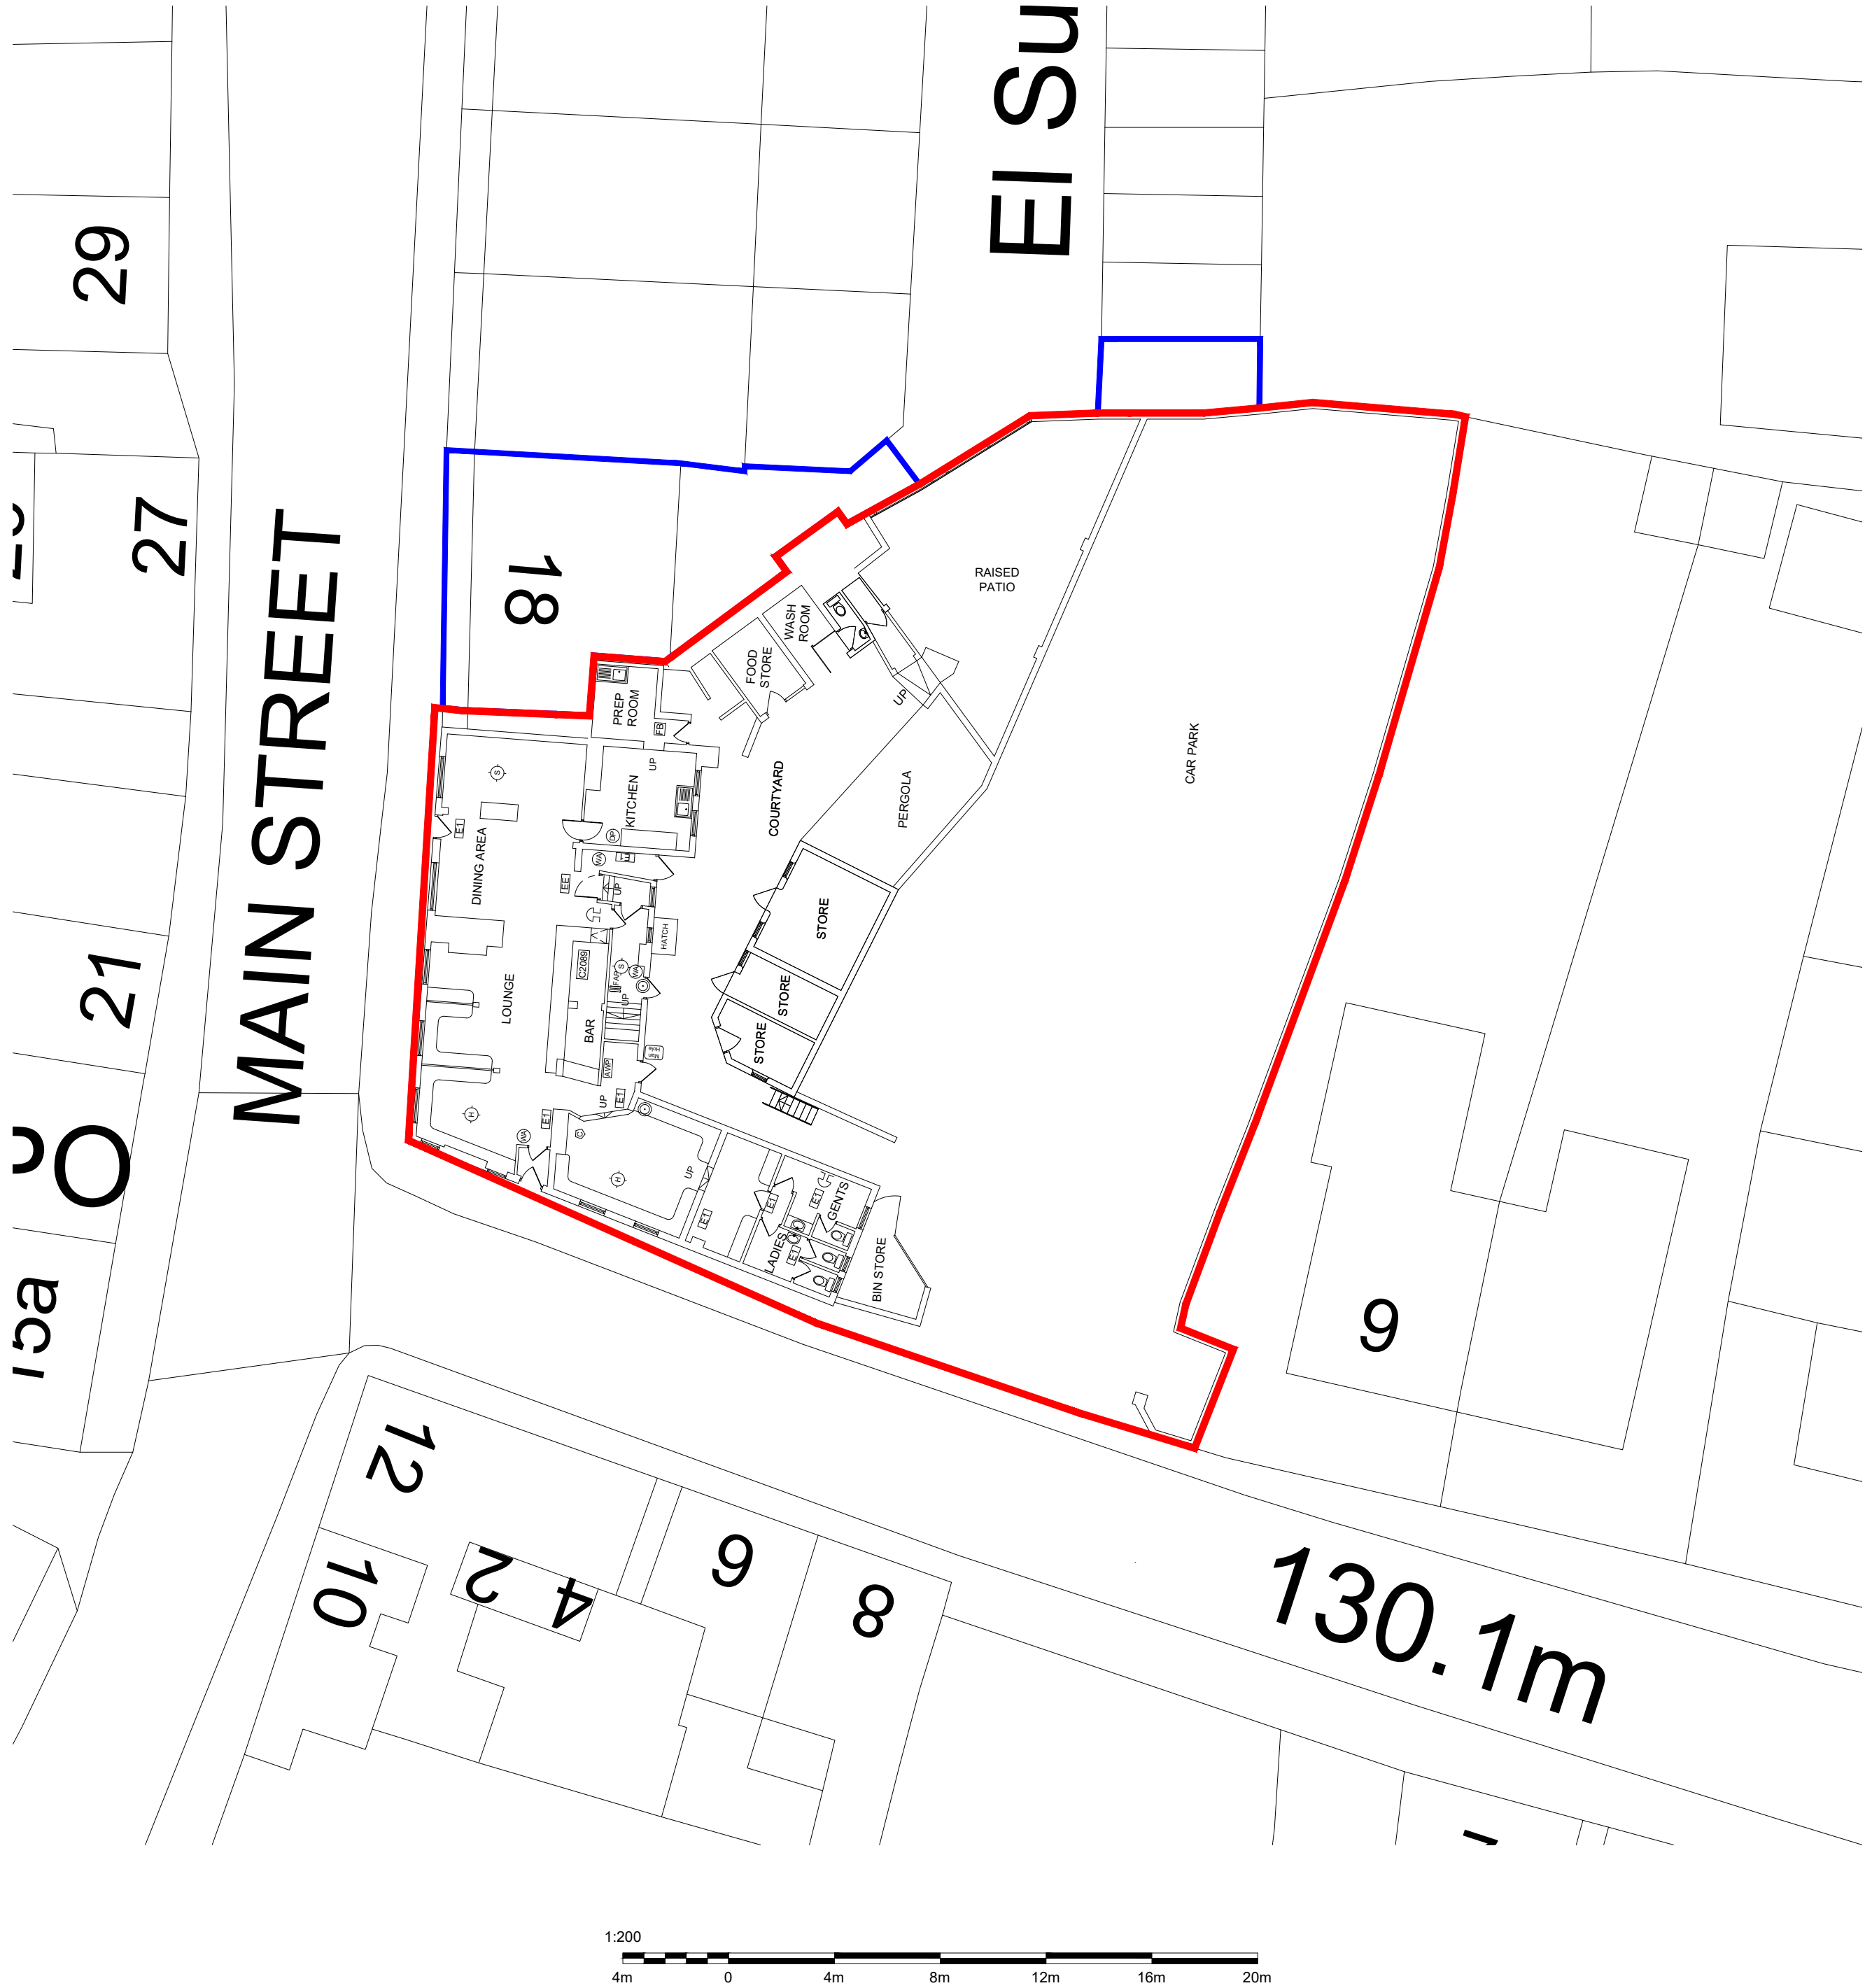

Contractors responsibility to check all site dimensions & levels prior to commencing works.
Contractor to comply in all respects with current building regulations & guidelines whether specified on this drawing or not.
The drawing must be read & checked against any other specialist drawings provided by the company or by consultants.
This drawing and the works depicted are the copyright of the company & may not be replicated without written permission.

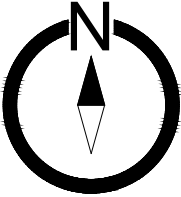

PERMISSION TO RETAIN INSTALLED
CLOSED BOARD FENCE IN PLACE OF
BRICK WALL

PLEASE REFER TO
SUPPLEMENTARY IMAGES
ATTACHED TO SEE CONDITION OF
WALL PRIOR TO INSTALLATION

KEY
█ LAND OWNERSHIP
█ NEIGHBOURING PROPERTY

EL SUBSTAION IS USED AS A PUBLIC
RIGHT OF WAY FOR THE RESIDENTS
TO ALLOW ACCESS TO THE REAR OF
THE PROPERTY AND GARAGES

1				ADDED SCALE BAR, RED LINE & NEIGHBOR BOUNDARY LINE				AF	
 MARSTON'S									
PROJECT Ye Olde Red Lion 1 Park Street, Market Bosworth, Nuneaton, CV13 0LL									
TITLE Proposed Site Plan Layout (After Install)									
SCALE 1:200 @ A2						DATE MAY 2023			
DRAWN BY AF		CHECKED BY -		DRAWING No. 05/05/9631/PP/SPL				REV 1	
MARSTON'S PLC ST JOHNS HOUSE ST JOHNS SQUARE WOLVERHAMPTON WV2 4BH TEL:01902 907250									