



1. Drawings copyright of © Architectural Vitadesigns Ltd
2. Drawings not to be used without written consent.
3. Drawings are for information and are not for construction or working drawings.
4. Building Regulation approved drawings are not construction or working drawings.
5. All dimensions must be checked and verified on site before commencing works.
6. OS data may have been used for the purpose of a Planning submission.
7. Do not scale from the drawings.


Revisions		
Rev.	Date	Comments

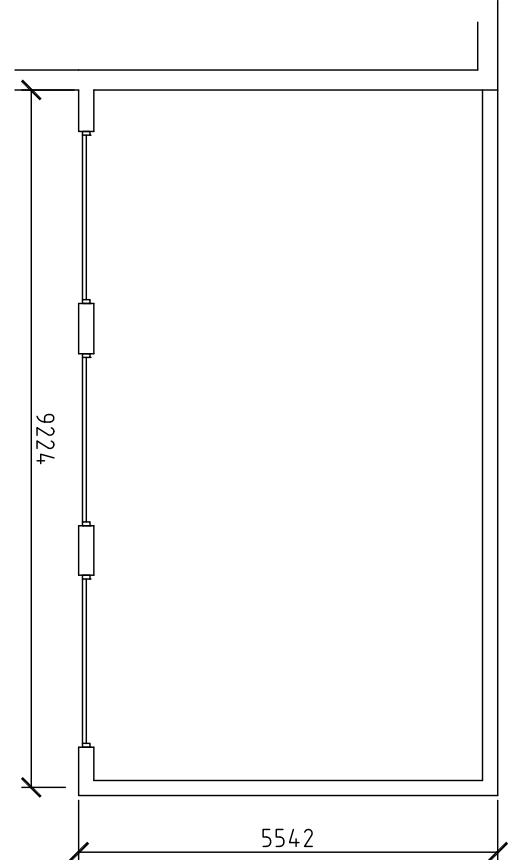


Existing Floor Plan

 


Existing Roof Plan

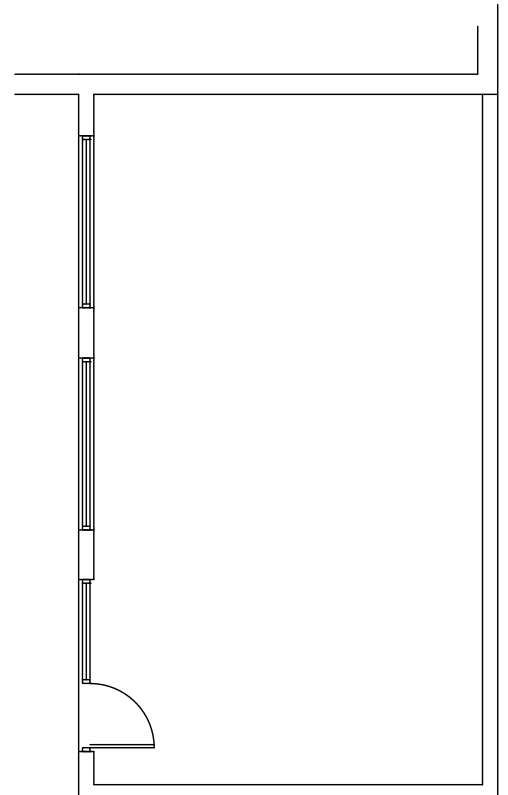


Proposed Floor Plan

 


Existing Roof Plan

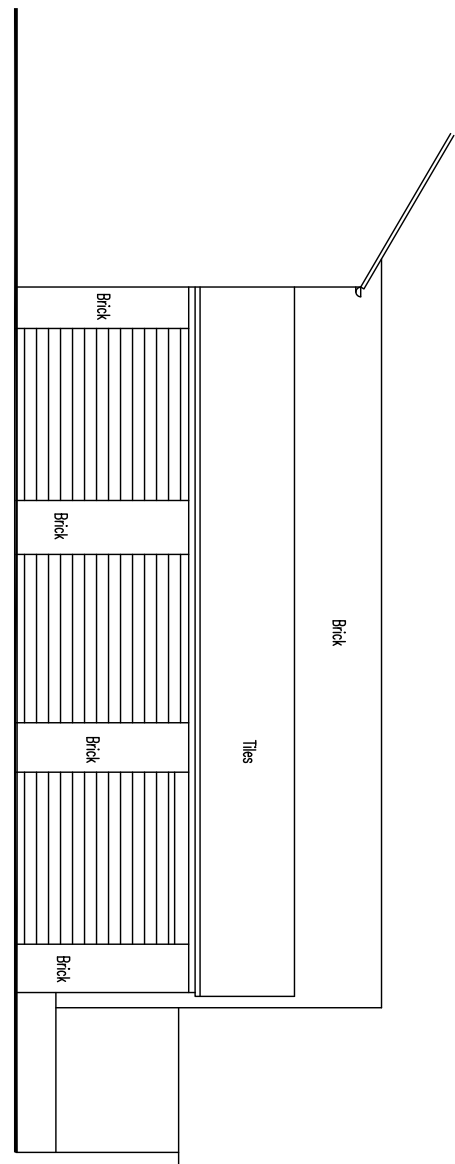


Existing Front Elevation

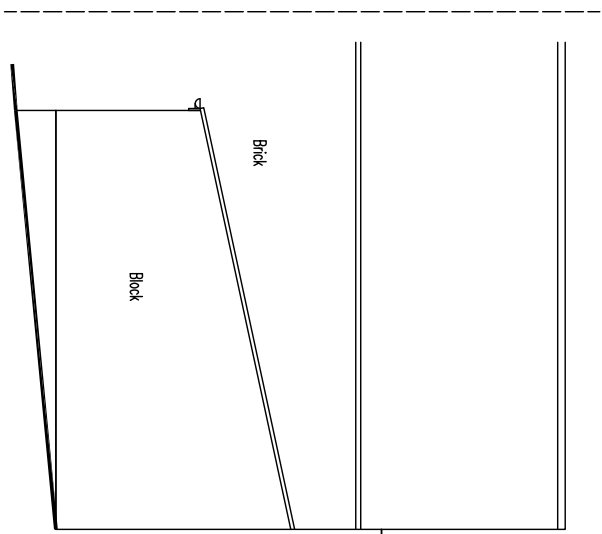

Existing Side Elevation

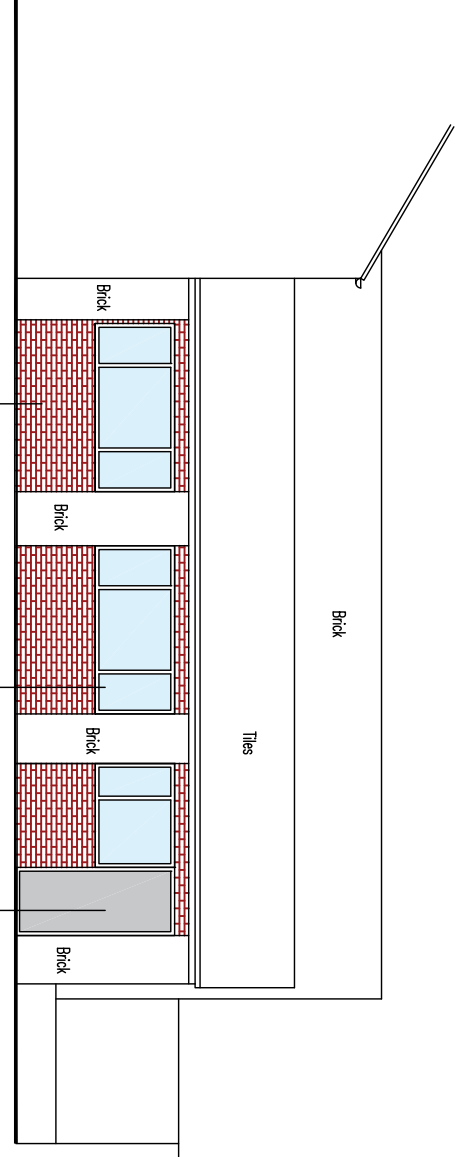


Proposed Front Elevation

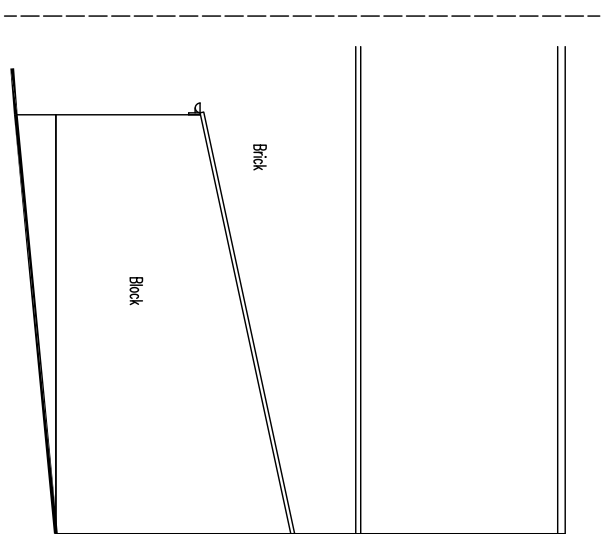


Existing Side Elevation



0 5
metres

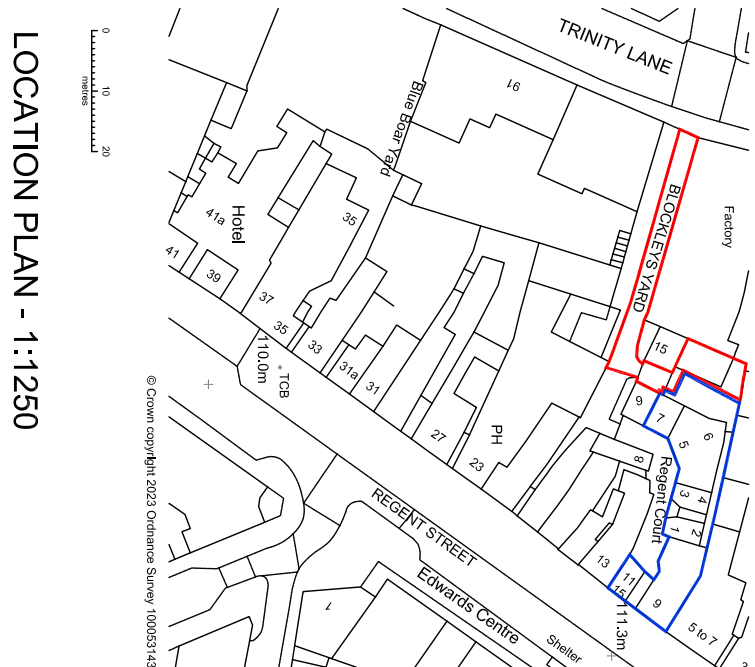

LOCATION PLAN - 1:1250

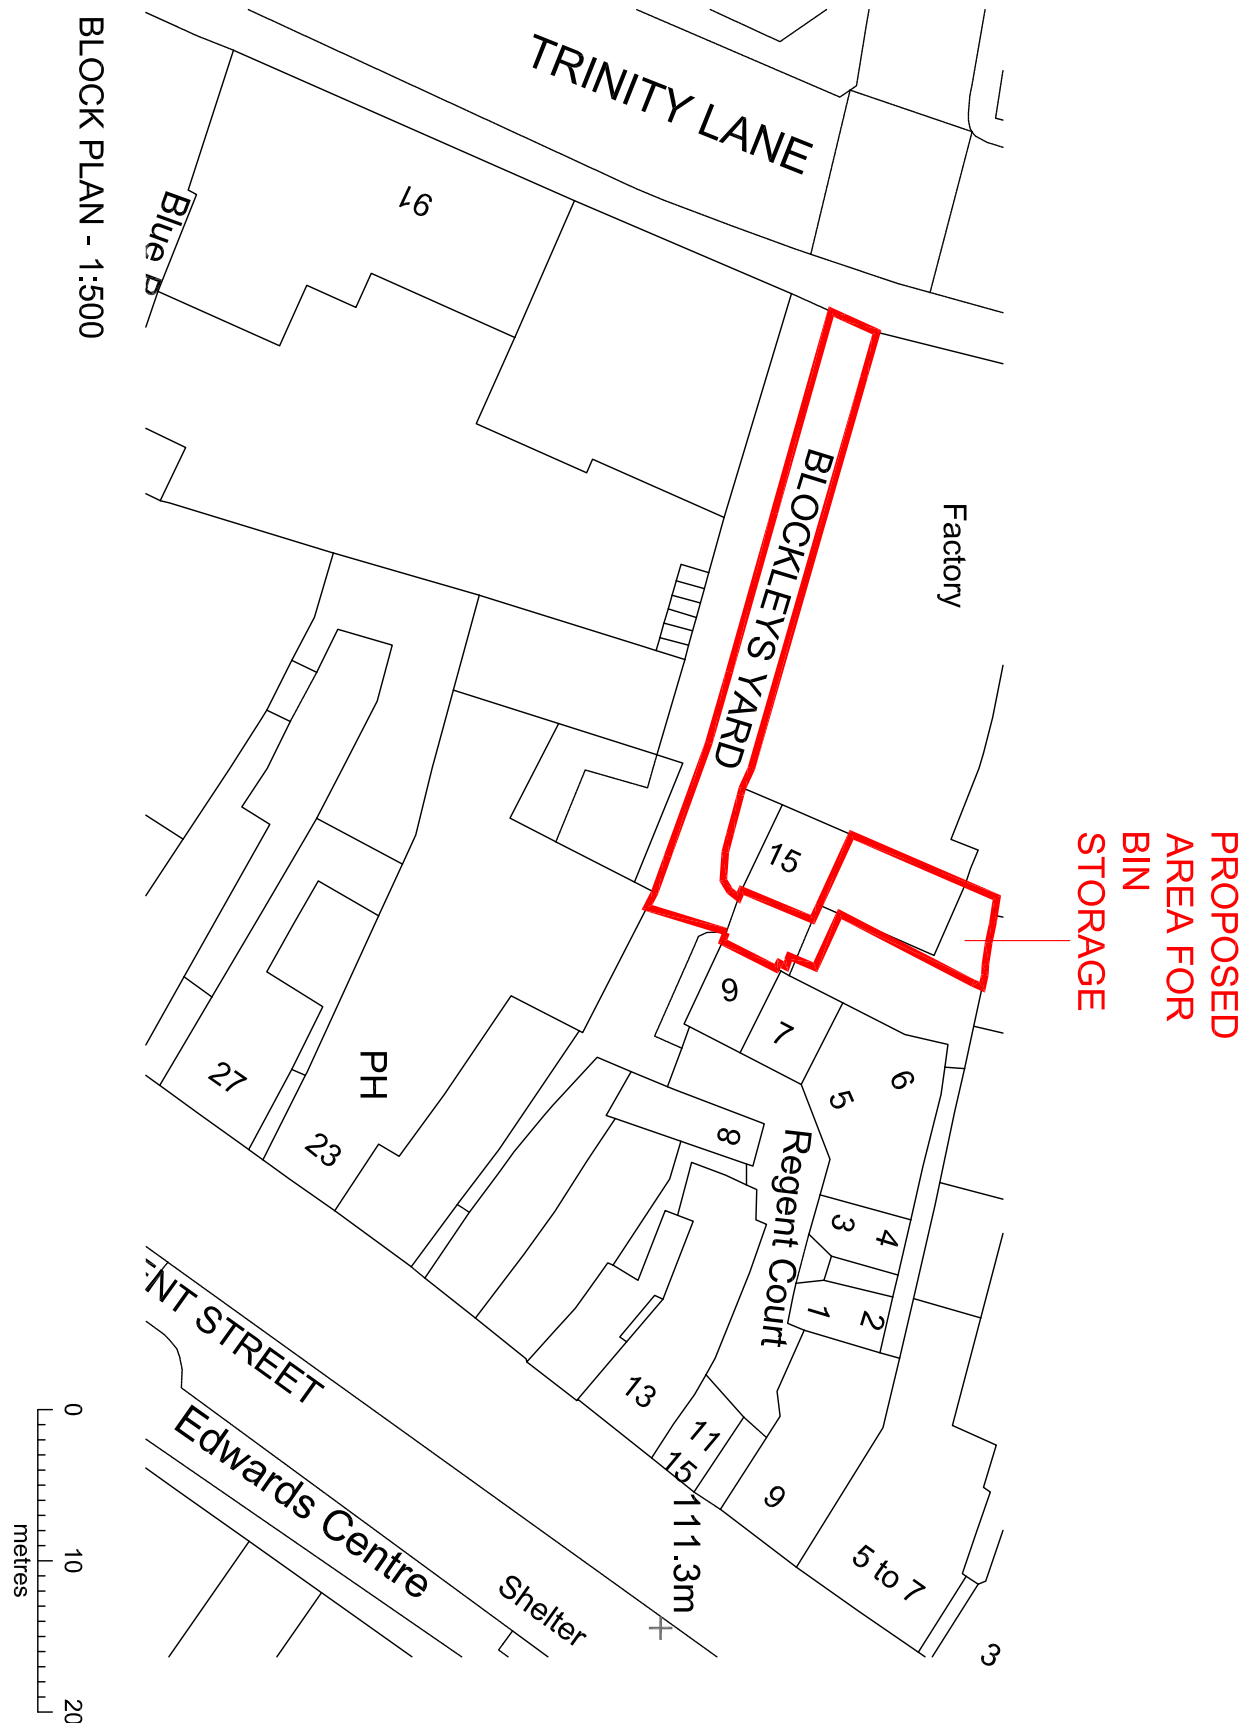

BLOCK PLAN - 1:500

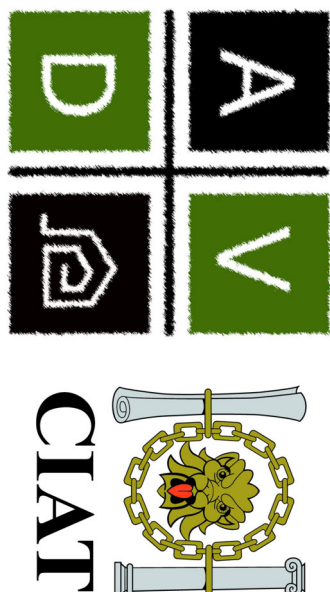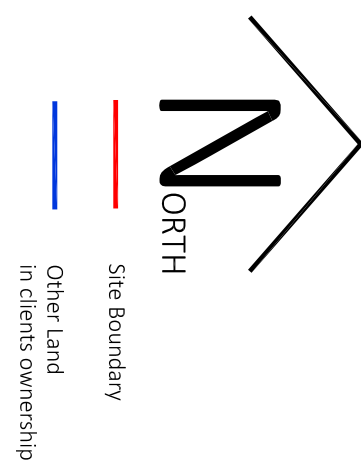

Architectural Vitadesigns Ltd

a: The Padlock, 118 Padlock Way, Hinckley, Leics LE10 0BZ

m: 0765 458 2584 t: 01455 698 839

w: www.architecturalvitadesigns.co.uk

e: studio@architecturalvitadesigns.co.uk

Client: Mr Chawda

Dwg Status: PLANNING

Dwg: Existing / Proposed Plans and Elevations

Project: Change of Use from Garage to workshop at the rear of 5A, Regent Court, Hinckley LE10 0AD

Scale: 1:100, 1:500 & 1:1250 @ A1

Date: 08.01.2024

Drawn By: map

Dwg No.

Rev.

AVD-797-RCH-PL01 -