






Front Elevation

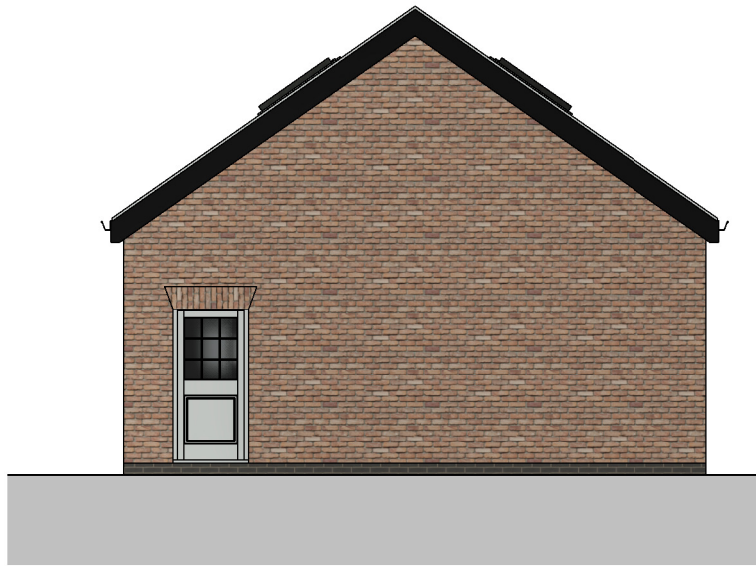


Side Elevation

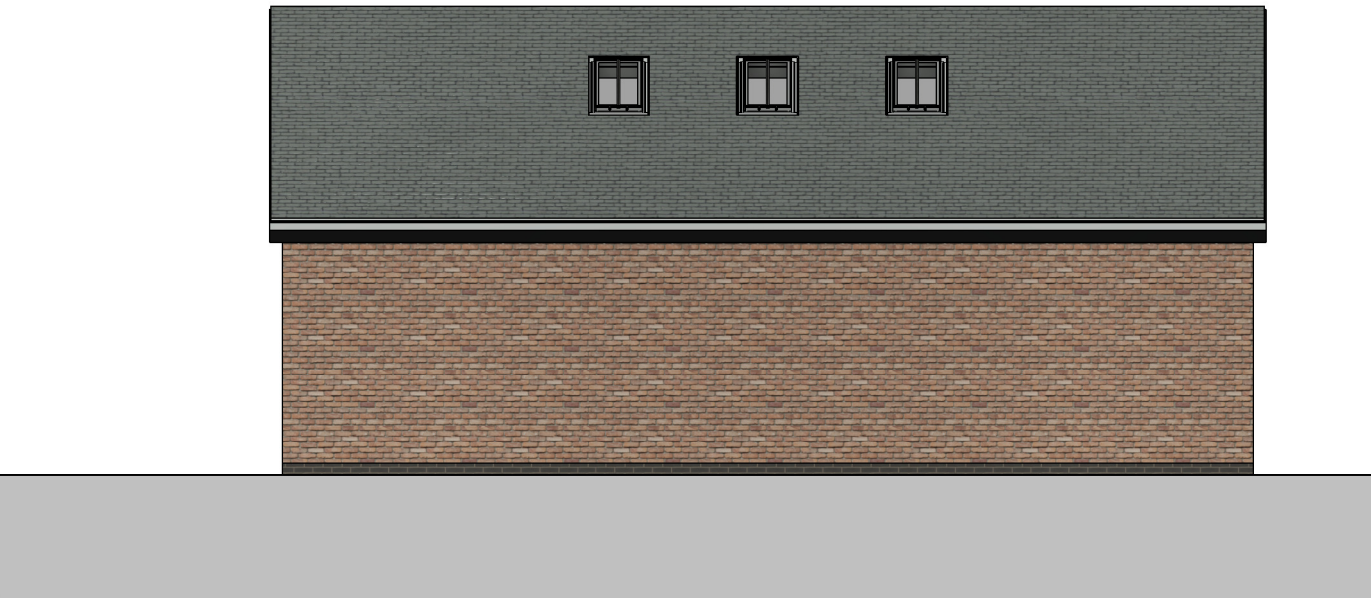


Rear Elevation

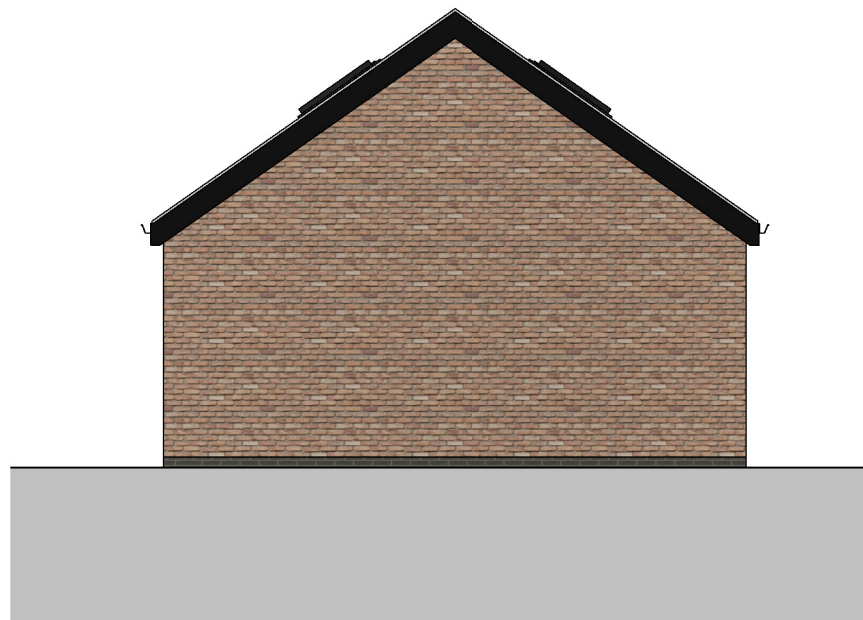


Side Elevation

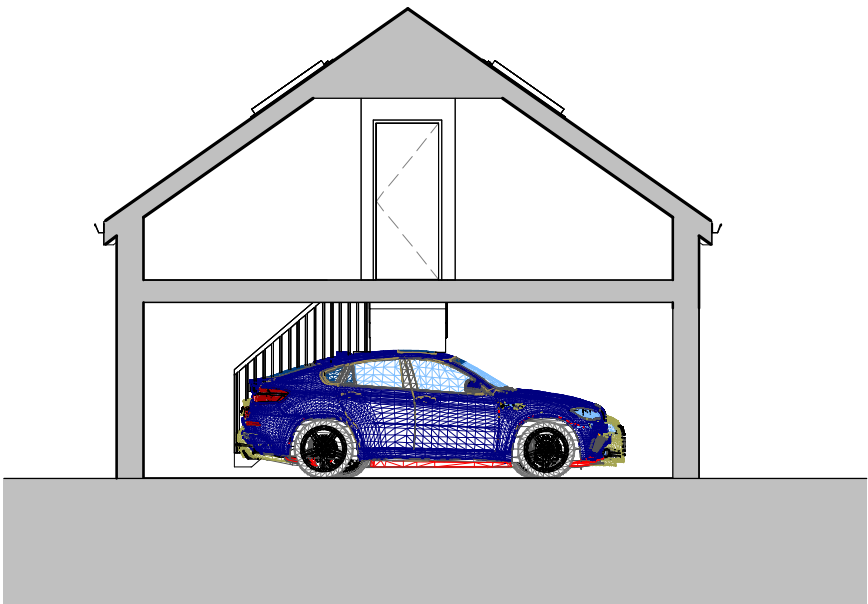

Typical Section

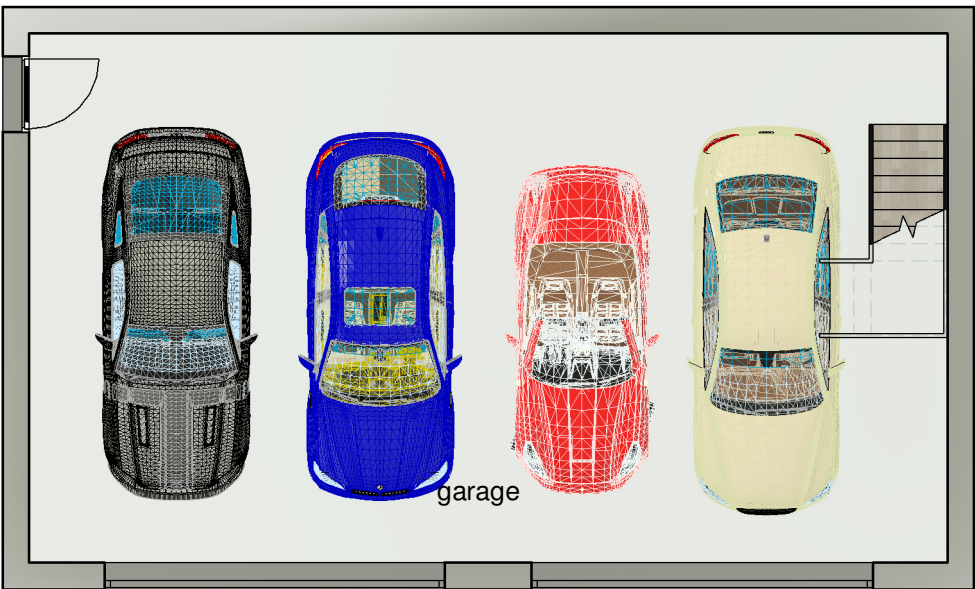


Ground Floor Plan

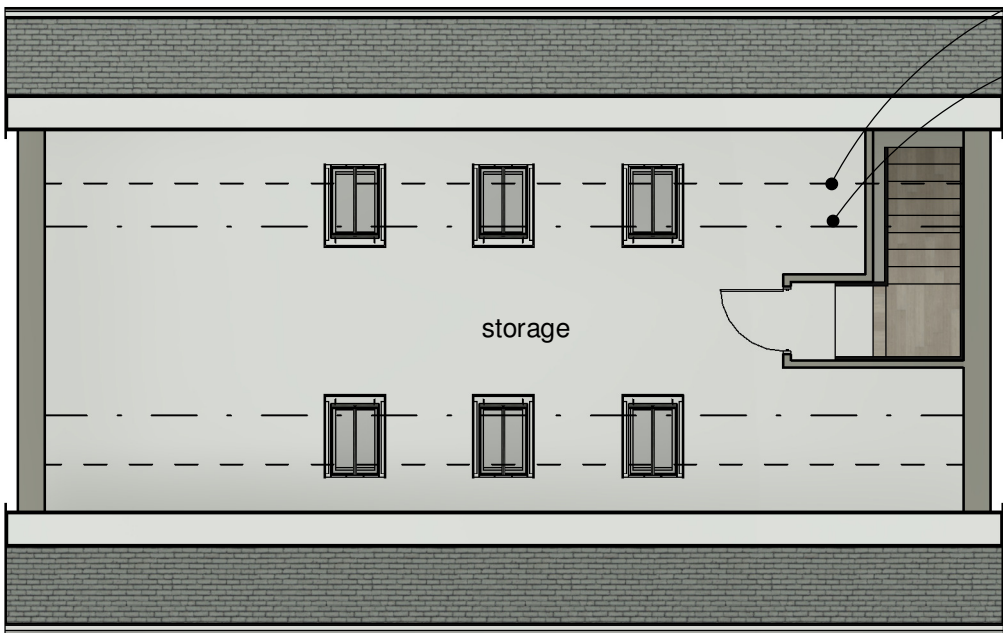

First Floor Plan

| Rev. | Date   | Description                                           | By  | Ckd |
|------|--------|-------------------------------------------------------|-----|-----|
| A    | Mar 26 | Roof changed following planning feedback.             | LJW |     |
| B    | Apr 26 | Roof light style changed following planning feedback. | LJW |     |
|      |        |                                                       |     |     |
|      |        |                                                       |     |     |
 

SCALE 1:100 @ A1

Client

**Mr M Ketcher**

Project Title

Proposed Dwelling  
Church Road  
Witherley

Drawing Title

**Revised Garage Design**

Scale

1:100

Date

Nov 25

Sheet

**A2**

Author

LJW

Checked by

ZM

Job No.

25/89

Drawing No.

06B

Status

**SCHEME**

**HAYWARD**  
architects

19 Station Road  
Hinckley  
Leicestershire  
LE10 1AW

Tel: 01455 635 665  
[www.haywardarchitects.co.uk](http://www.haywardarchitects.co.uk)

THE COPYRIGHT OF THIS DRAWING IS VESTED IN HAYWARD ARCHITECTS LTD.  
REPRODUCTION IN ANY FORM EITHER IN WHOLE OR IN PART IS FORBIDDEN WITHOUT THE PRIOR WRITTEN PERMISSION  
OF THE COPYRIGHT HOLDER. DO NOT SCALE FROM DRAWING AND ONLY FIGURED DIMENSIONS ARE TO BE USED