

All dimensions must be checked on site and only scaled from this drawing for planning purposes only

REV D

THIS DRAWING IS TO BE READ IN CONJUNCTION WITH THE FULL SPECIFICATION



E	JUN 2023	REFUSE BIN STORAGE LAYOUT AMENDED
D	MAY 2023	AMENDED FOR BUILDING CONTROL
C	MAR 2023	WINDOW ADDED TO FIRST FLOOR OF EAST ELEVATION
B	DEC 2022	CHANGE OF SCHEME
A	SEP 2022	CHANGE OF SCHEME
Date	Revisions	

© copyright

Client
SUNAR GOW (HATTON) LTD

Location
KAREEM'S BALTI
125-129 MAIN STREET
NEWBOLD VERDON
LEICESTER
LE9 9NP

Proposal
RETENTION OF COMMERCIAL UNIT
CONVERSION OF RESTAURANT
INTO NURSERY REMOVAL OF FLUE
2 NEW APARTMENTS ON
FIRST FLOOR INCLUDING NEW
ROOF LIGHTS, WINDOWS AND DOOR

Drawing Title
PROPOSED FLOOR PLANS

Scale
1:50

Date
OCT 2020

Drawn by
MRP


Org No
J3116-05

Revision
E




MAKING PLANS
architecture

Ivy Lodge, Twyford Road, Willington, Derby, DE65 6DE
T/F 01283 703160 E info@makingplans-architecture.co.uk
W www.makingplans-architecture.co.uk

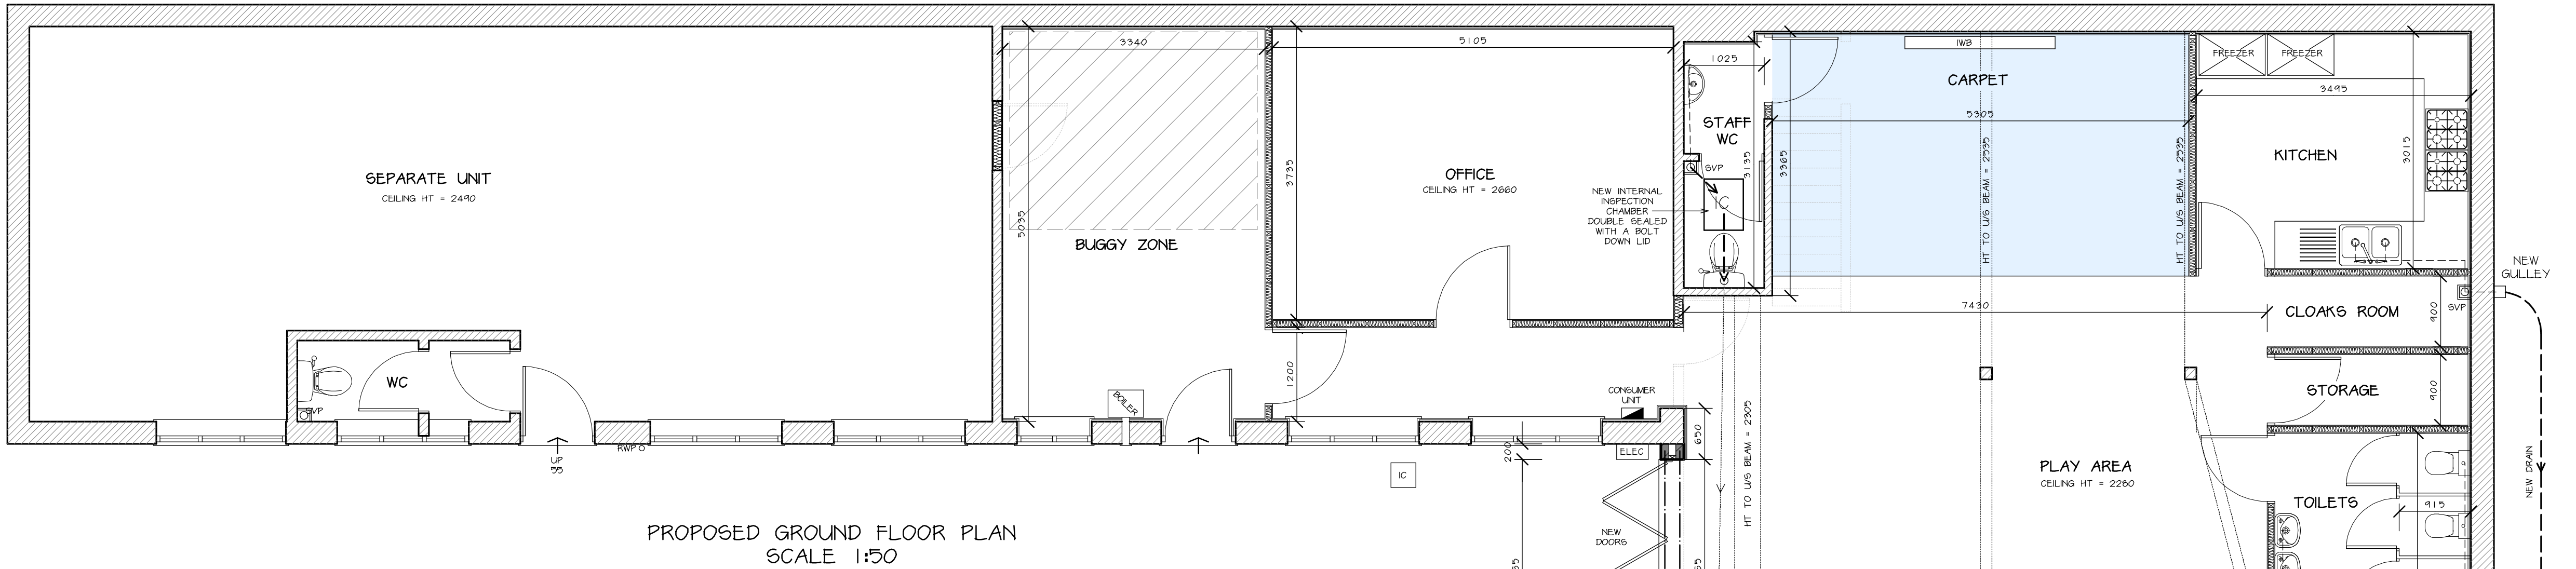

PROPOSED GROUND FLOOR PLAN
SCALE 1:50

NOTE
SVP TO BE SWAN NECKED WITHIN THE ROOF VOID SO THAT
IT VENTS MIN 500mm AWAY FROM NEAREST WINDOW

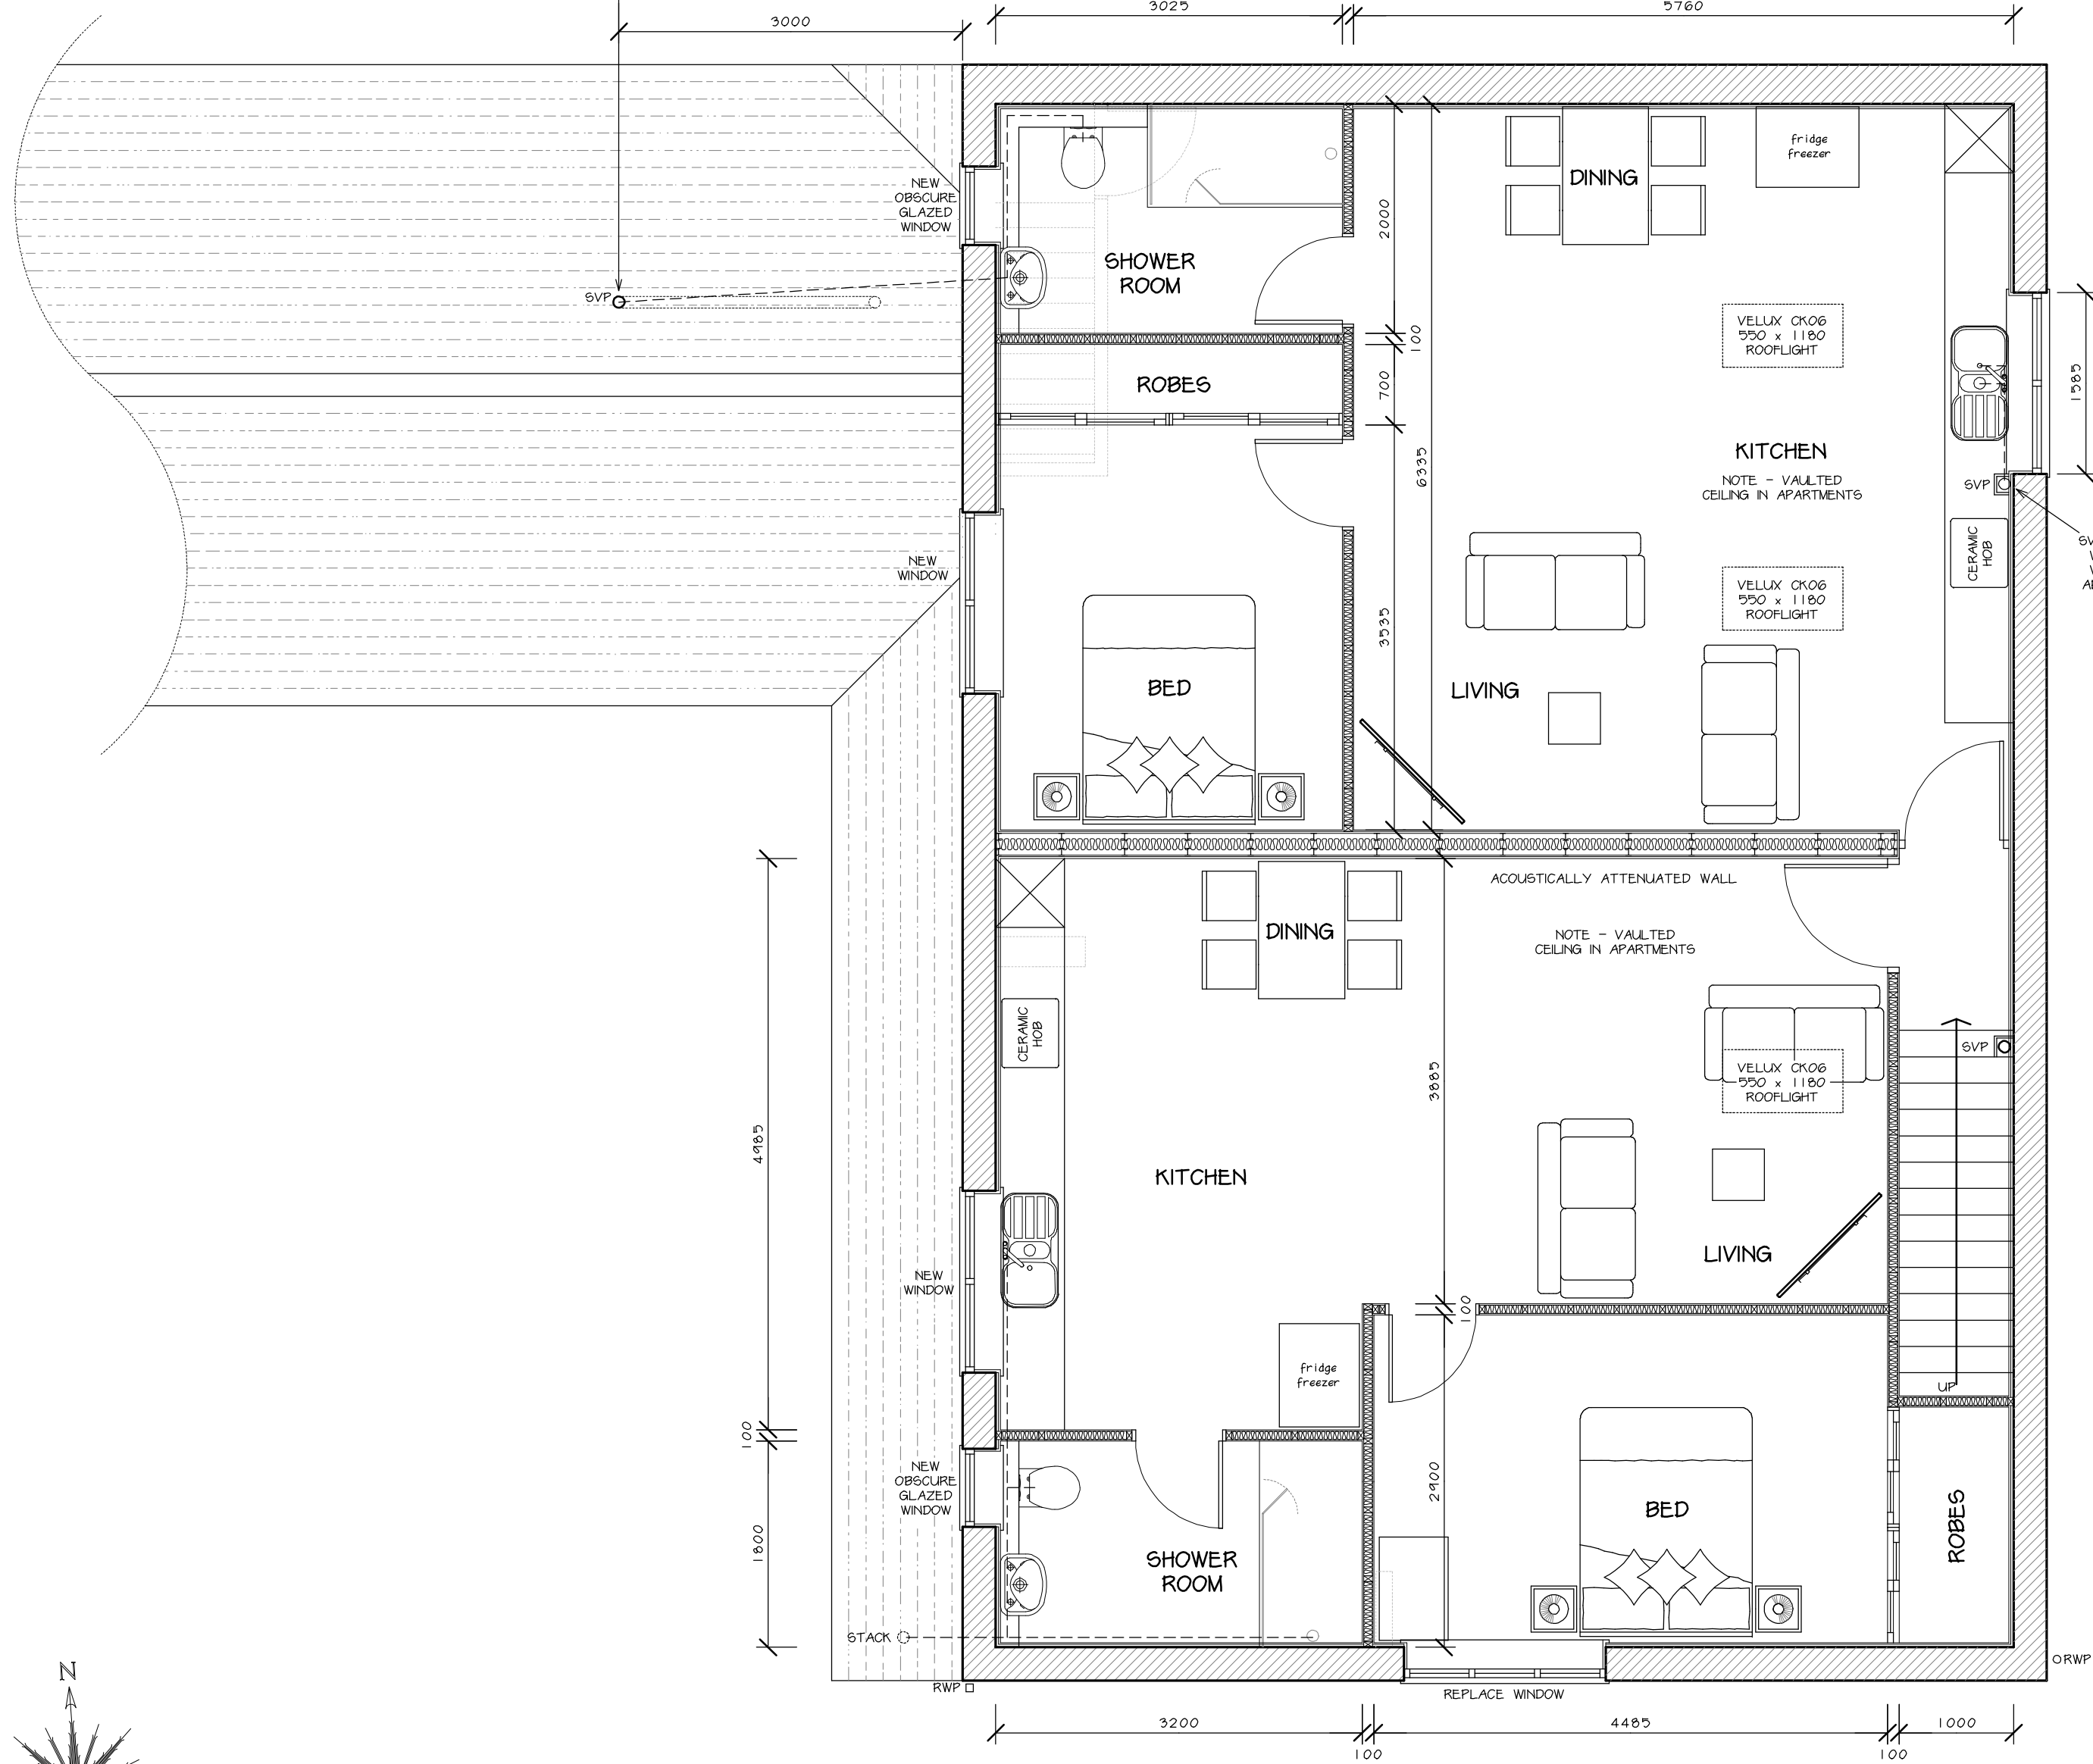

PROPOSED FIRST FLOOR PLAN
SCALE 1:50