


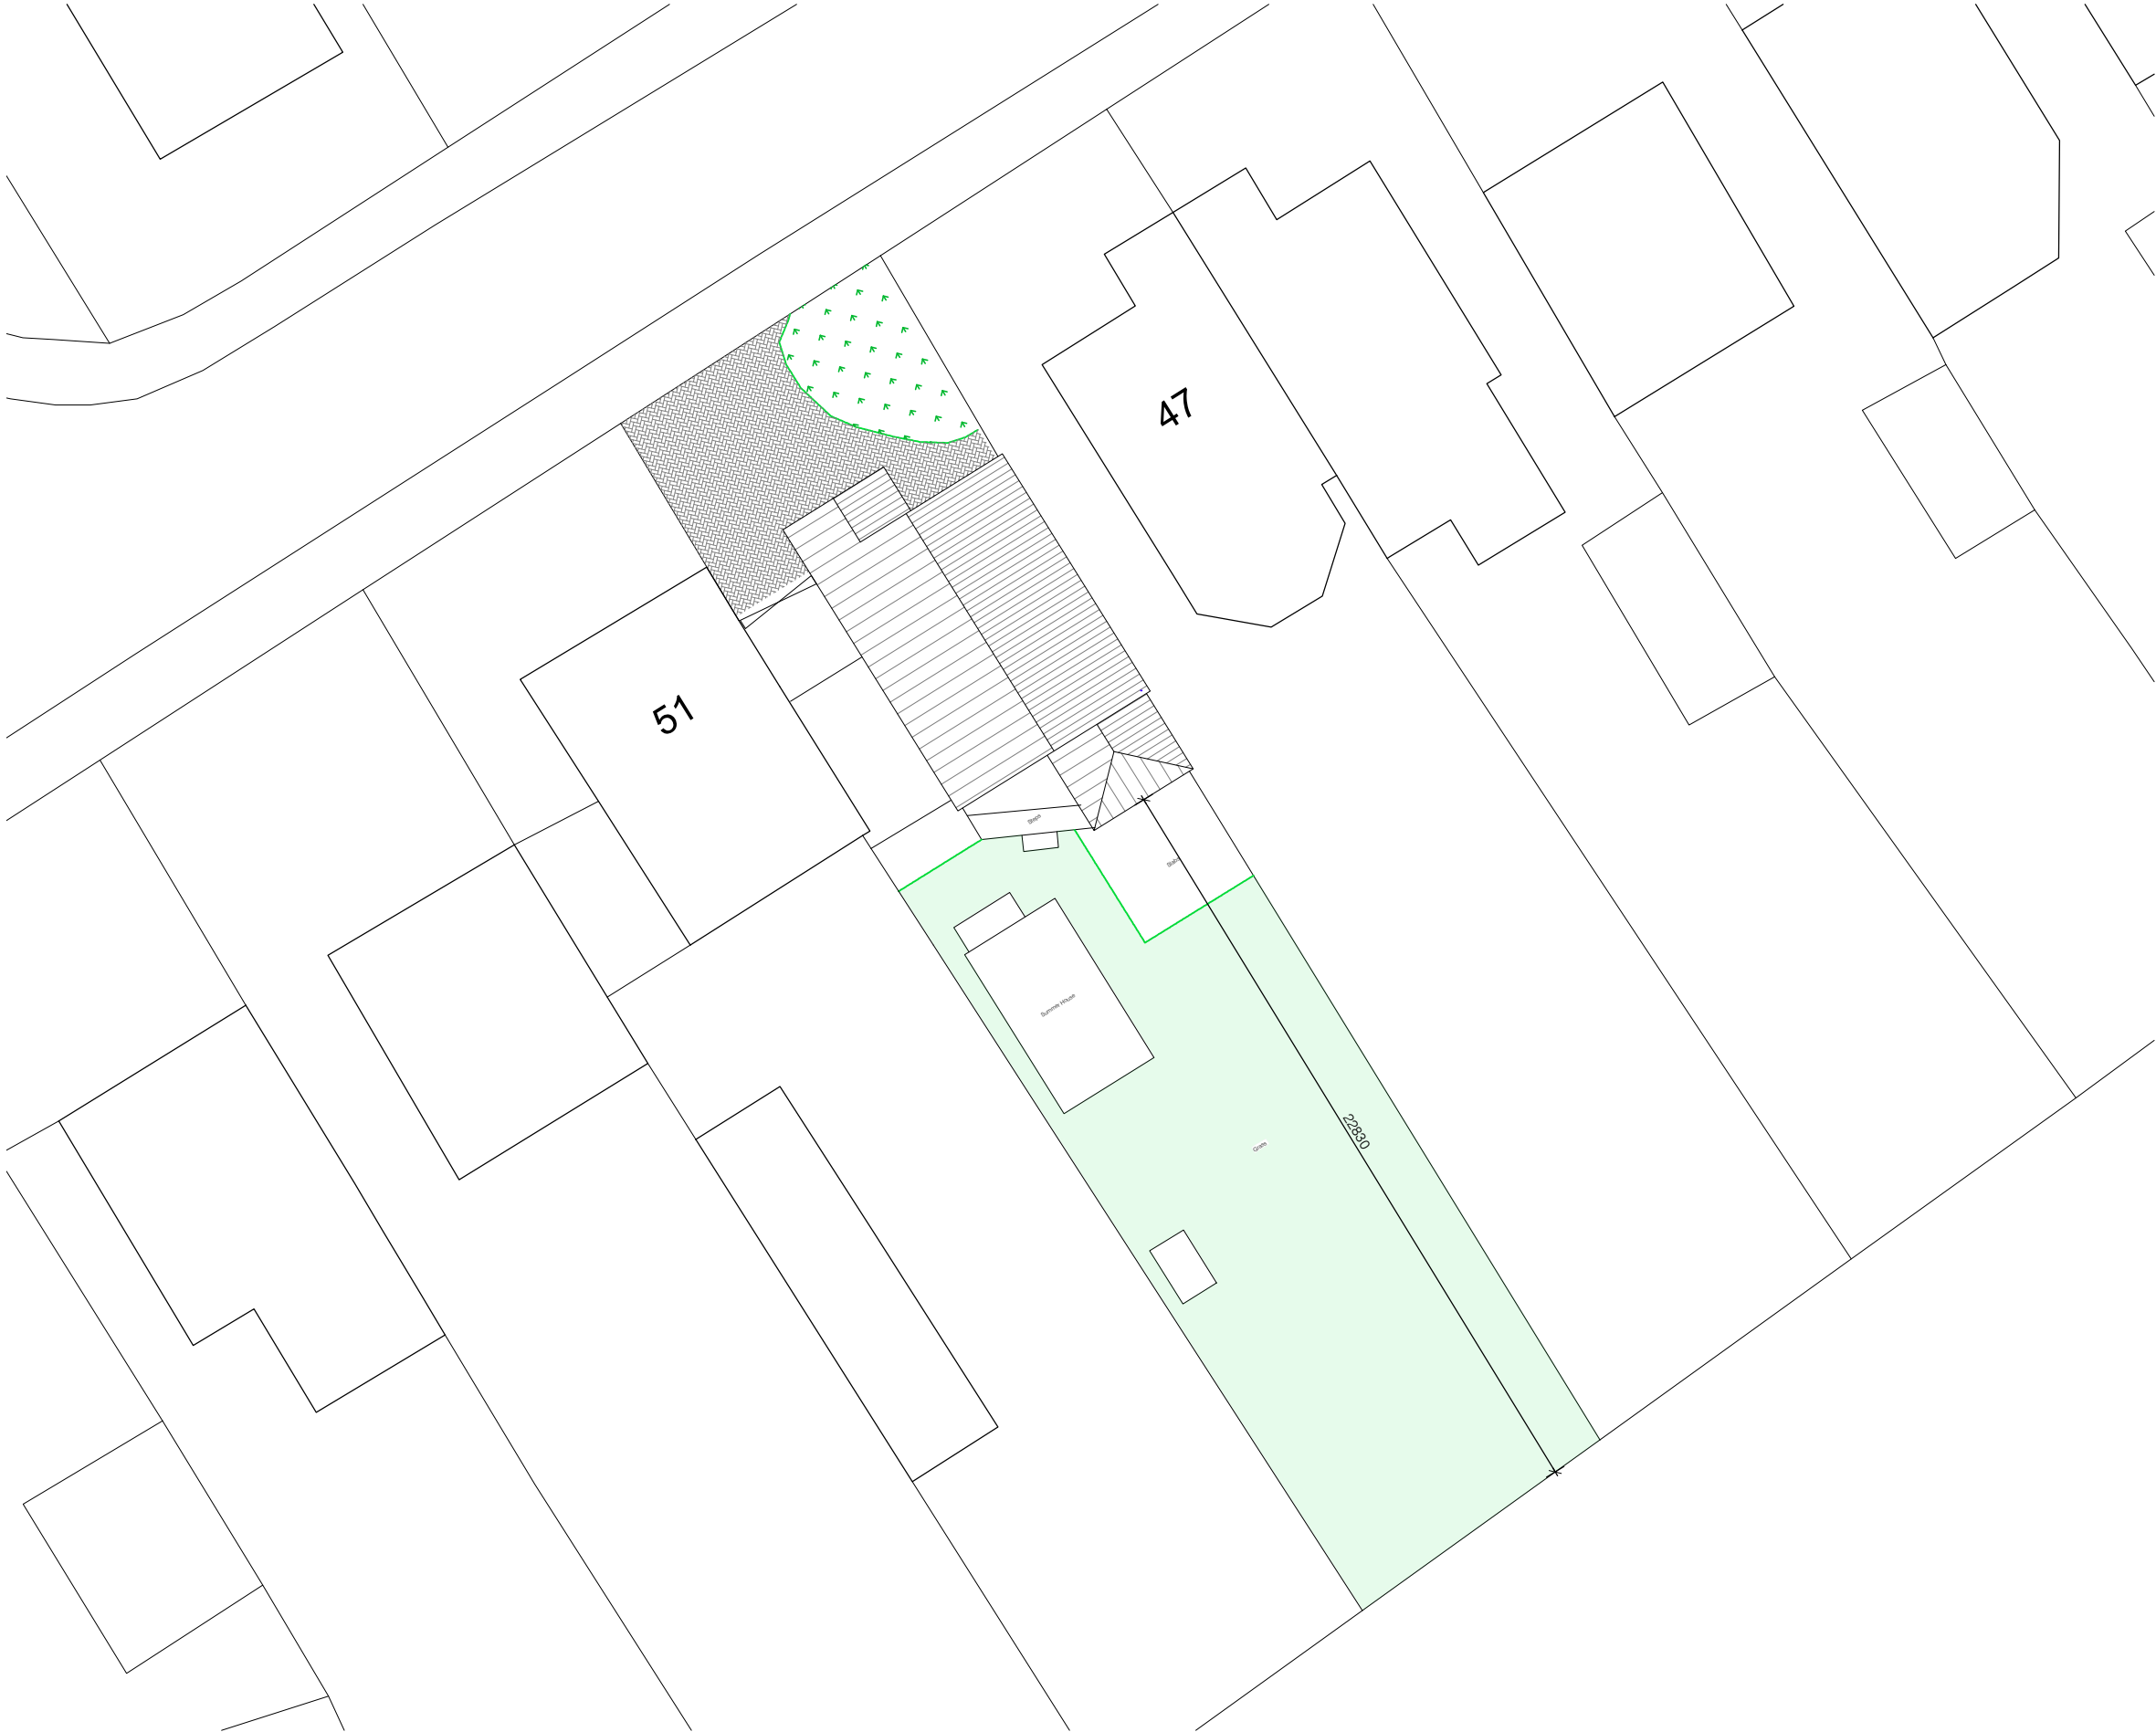

PLEASE INFORM THE ARCHITECT IF YOU HAVE DIFFICULTIES READING ANY NOTES OR DIMENSIONS ON THIS DRAWING.

Work only from figured dimensions, do not scale from this drawing.
This drawing is to be read in conjunction with all other architectural and consultants' drawings and specifications.
All existing dimensions and levels shown are indicative, to be verified on site prior to commencement of works.
Any errors or omissions are to be reported to the architect.
Any work carried out must be in full compliance with Building Regulations.
This drawing is only intended for the purposes of the Current Stage as indicated below.
Copyright for this drawing and its content belongs to Scotswood Architecture Studio Ltd.

REV	DESCRIPTION	DATE	BY
A	1. Updated for Planning.	14/02/25	AC

Project

Extension & Alterations at
49 Snaley Rd, CV13 0NB

Drawing Title

Site Plan
as Existing

Dwg no

24012-02

Scale

1:200 @ A3

Stage

Planning

Date

26/09/2024

Drawn

AC

Rev

A

 **SCOTSWOOD**
architecture studio

2 Balmoral Crescent, Wollaton
Nottingham, NG8 2DQ

0115 6777 234
andrew@scotswoodarchitecture.co.uk
www.scotswoodarchitecture.co.uk