


PLEASE INFORM THE ARCHITECT IF YOU HAVE DIFFICULTIES READING ANY NOTES OR DIMENSIONS ON THIS DRAWING.

Work only from figured dimensions, do not scale from this drawing.
This drawing is to be read in conjunction with all other architectural and consultants' drawings and specifications.
All existing dimensions and levels shown are indicative, to be verified on site prior to commencement of works.
Any errors or omissions are to be reported to the architect.
Any work carried out must be in full compliance with Building Regulations.
This drawing is only intended for the purposes of the Current Stage as indicated below.
Copyright for this drawing and its content belongs to Scotswood Architecture Studio Ltd.

REV	DESCRIPTION	DATE	BY
A	1. Updated for Planning.	14/02/25	AC



FRONT ELEVATION (NORTHWEST)

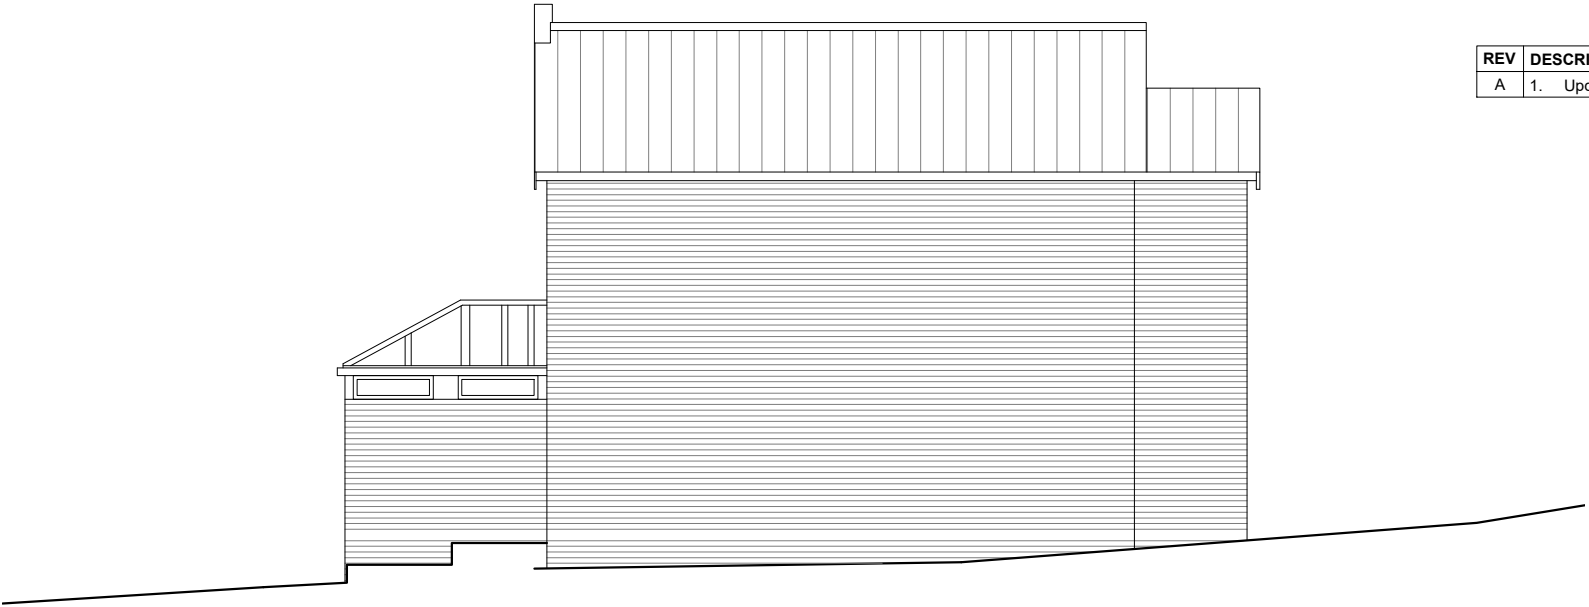

SIDE ELEVATION (NORTHEAST)



REAR ELEVATION (SOUTHEAST)



SIDE ELEVATION (SOUTHWEST)

Project			Extension & Alterations at 49 Snaley Rd, CV13 0NB		
Drawing Title			Elevations as Existing		
Dwg no			24012-04		
Scale		1:100 @ A3		Stage Planning	
Date		17/05/2024		Drawn AC Rev A	
 SCOTSWOOD architecture studio					
2 Balmoral Crescent, Wollaton Nottingham, NG8 2DQ					
0115 6777 234 andrew@scotswoodarchitecture.co.uk www.scotswoodarchitecture.co.uk					