


0 1m
DWG No: MR/2025/004

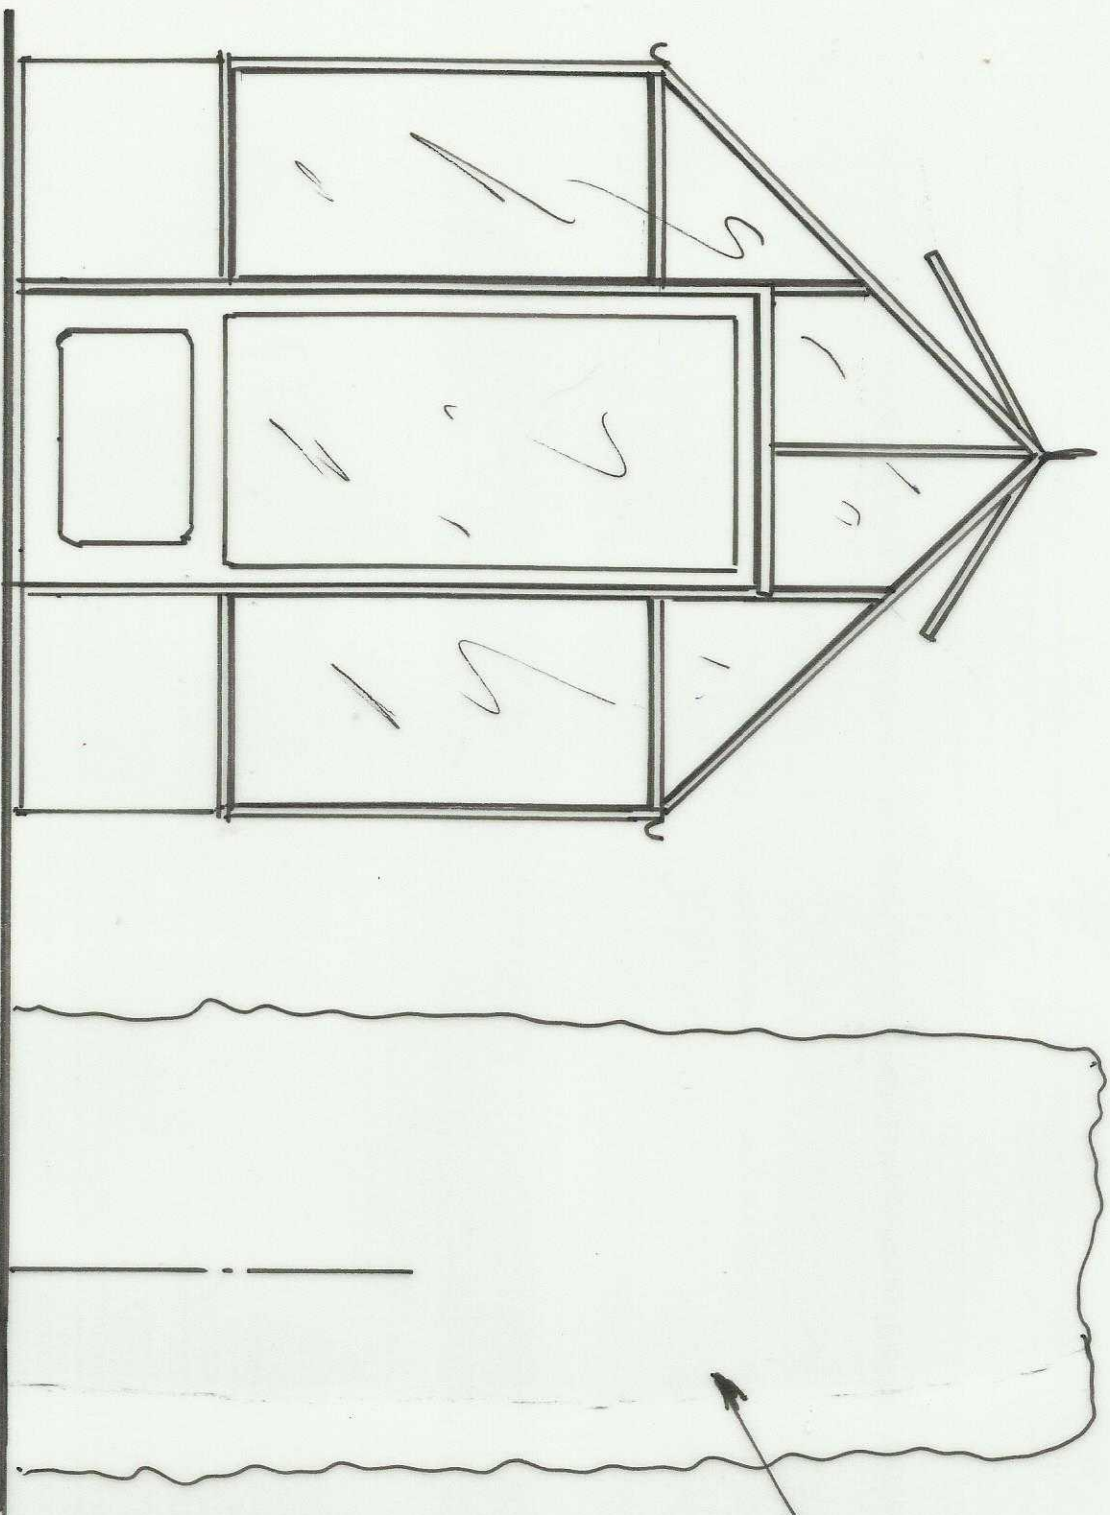

PROPOSED FRONT ELEVATION 1:20