
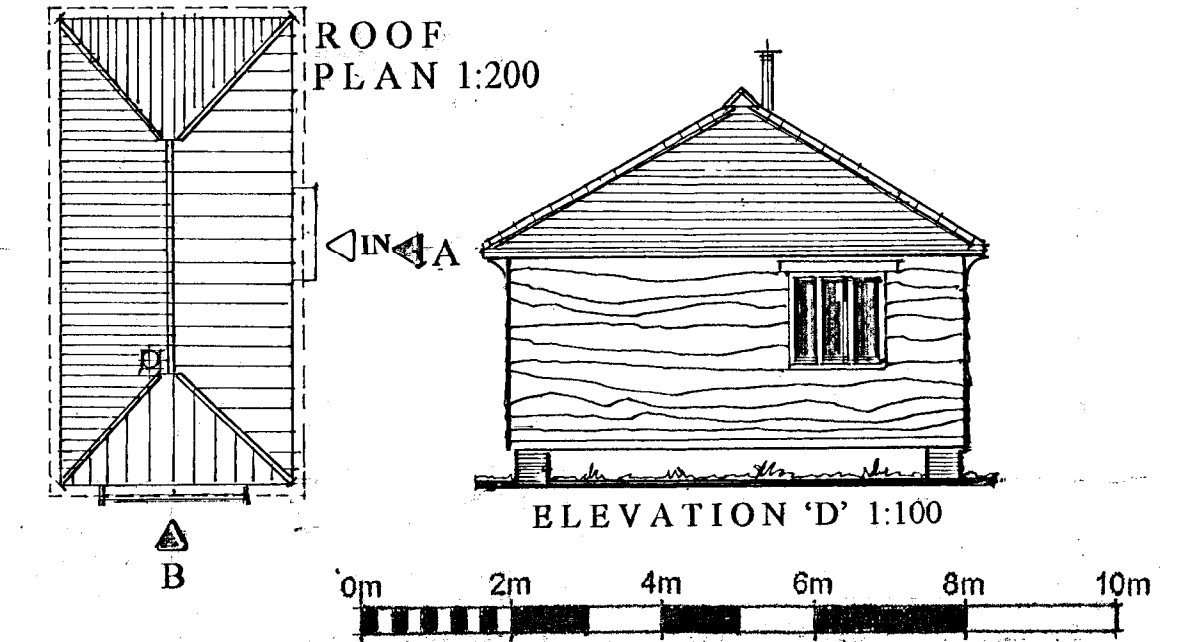
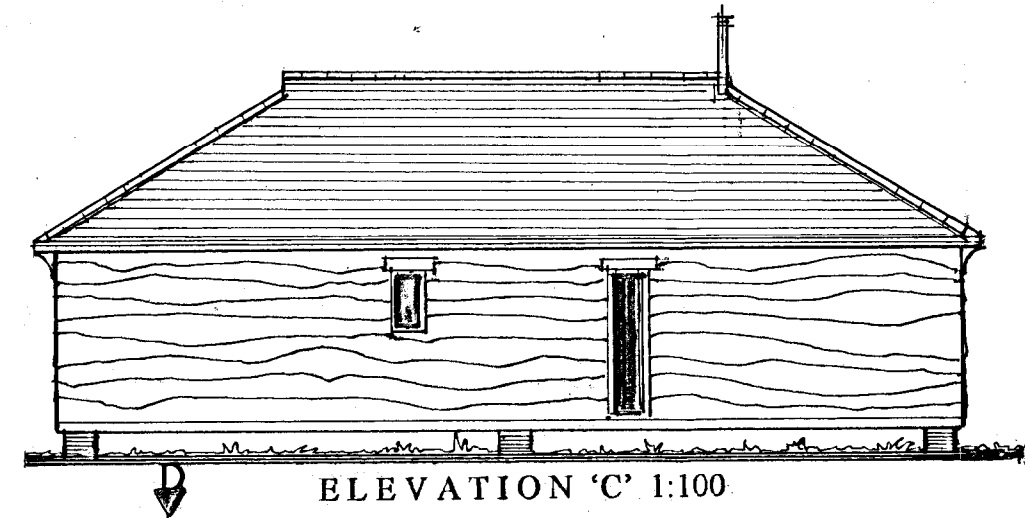
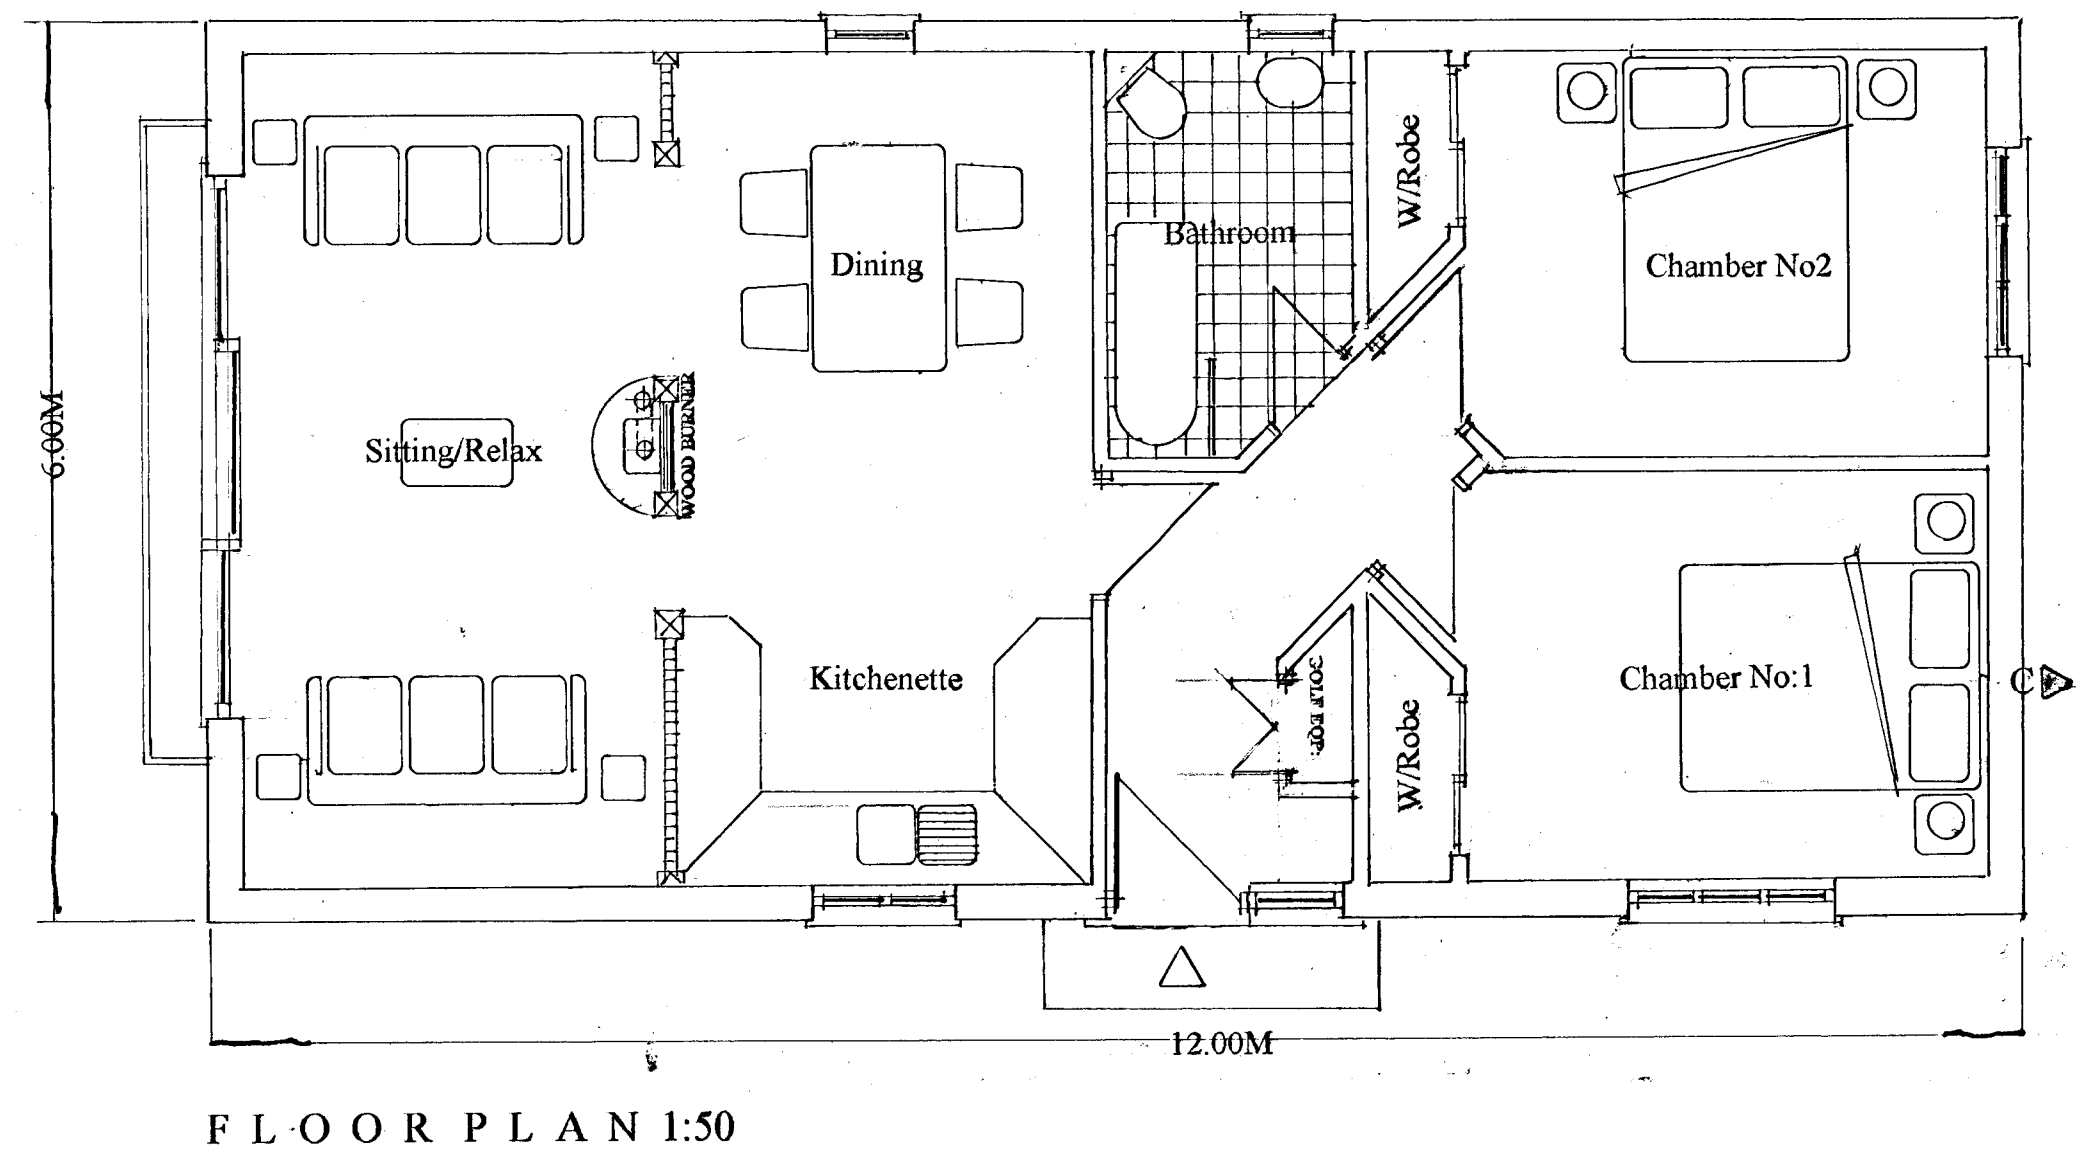


NOTE: PLEASE TAKE STATED DIMENSIONS IN PREFERENCE
OVER SCALED DIMENSIONS AS DISCREPANCIES MAY OCCUR
VIA THE ELECTRONIC SCANNING & PRINTING PROCEDURE:

KEY:
1: SMALL BLUE CLAY TILES
2: WANEY EDGE LARCH BOARDS
3: TIMBER DOOR(S) & CASEMENT WINDOWS

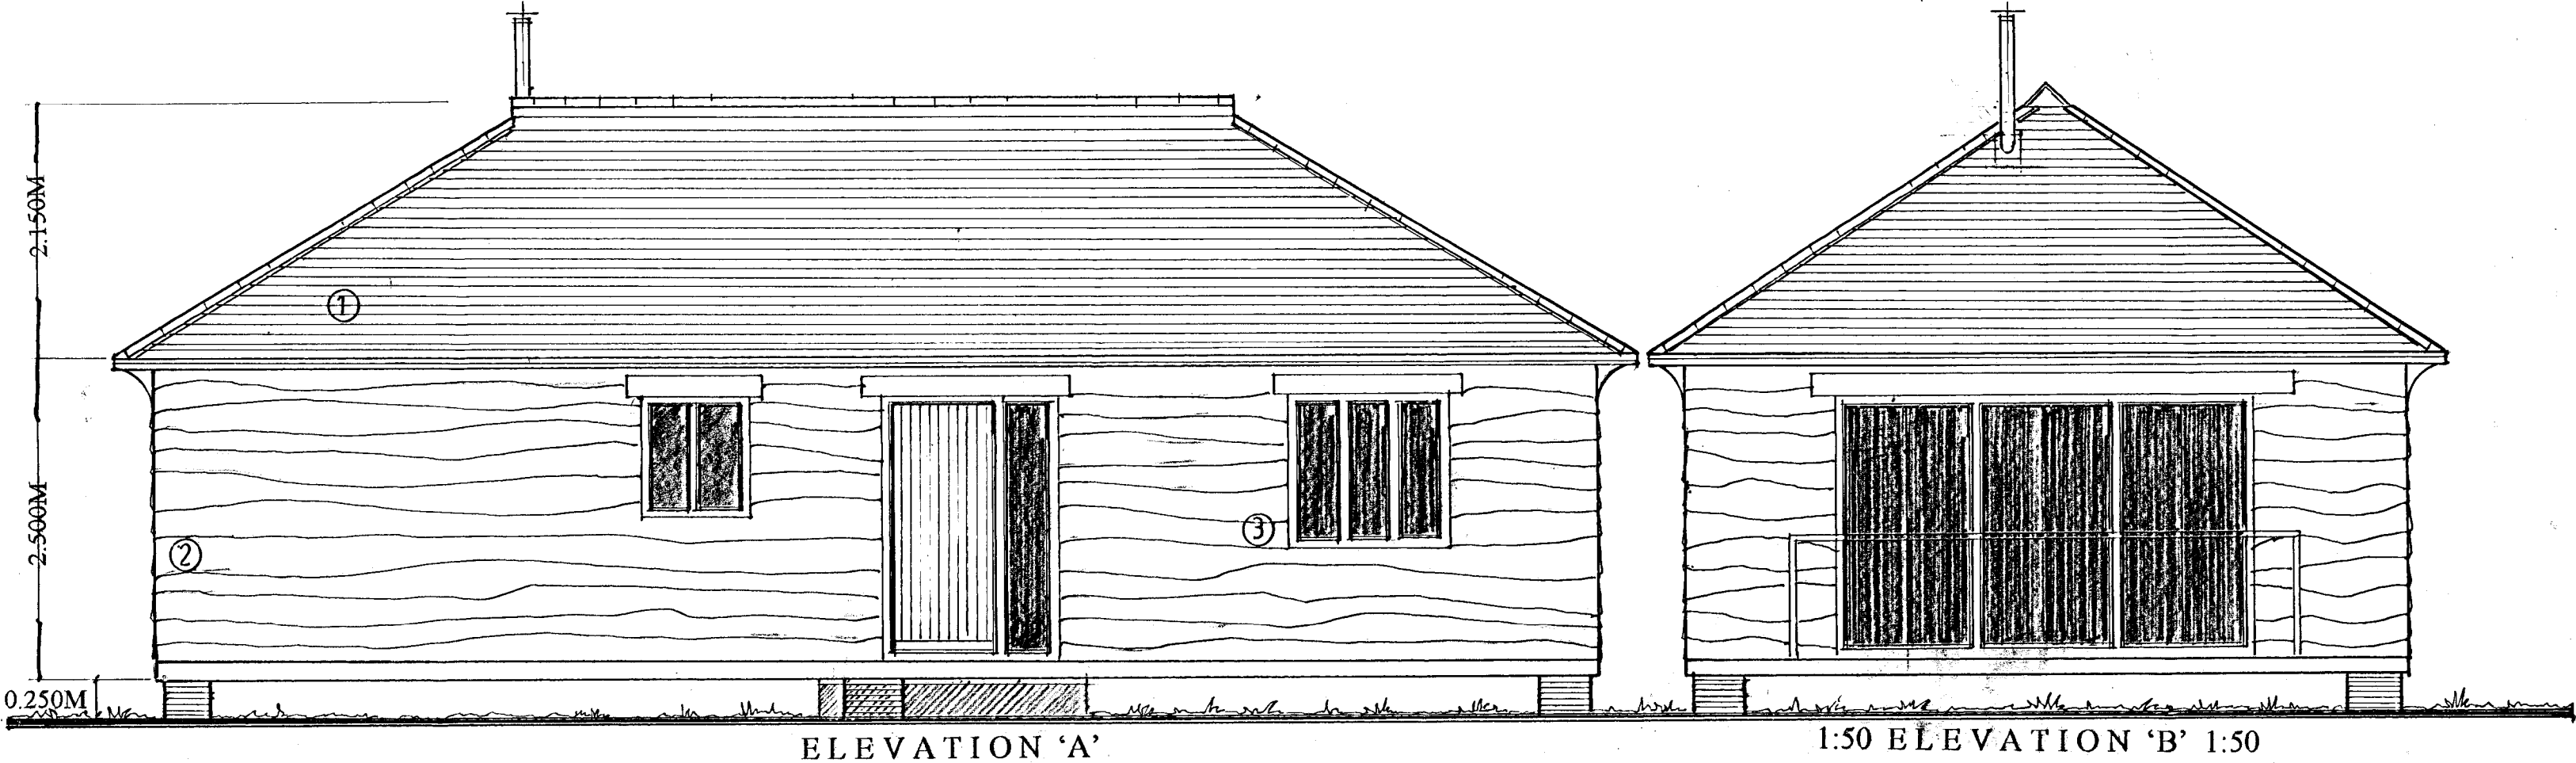

CLIENT:
Statue Homes Ltd.

PROJECT:
Erection of Golf Leisure & Health Spa
And up to 126 Golf Holiday Lodges.
Kyns Golf and Country Club.
Station Road,
Market Bosworth.
Leicestershire.

DRAWING TITLE:
Golf Holiday Lodge Type 'A'
Floor Plan & Elevations.
(Illustrative)

SCALE: 1:50/1:100 @A2
DATE: November 2024
DRWG.No: HMD/PD/0574/08.
c Copyright 2024

HOUSEMARTIN
DESIGNS



c Copyright HMD.
(The Copyright, Designs & Patents Act 1988 - as amended)

KYNGS GOLF & COUNTRY CLUB
TWO BEDROOM LODGE