



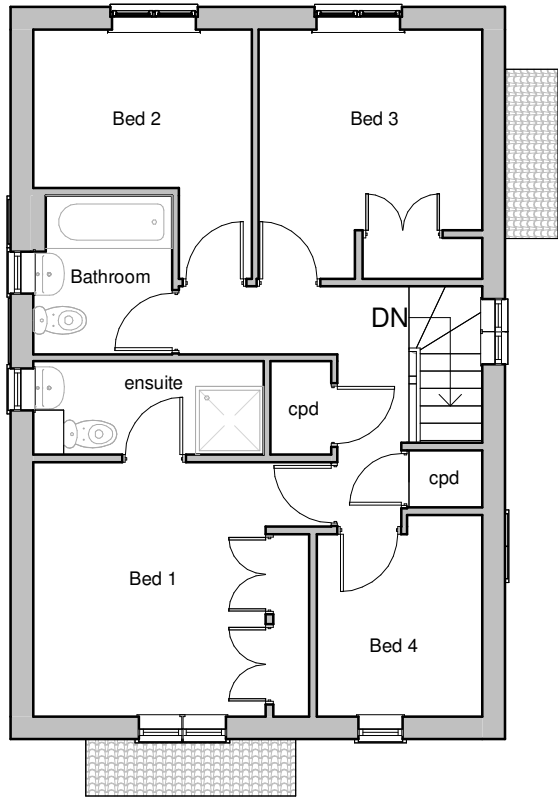


First Floor Plan



Front Elevation

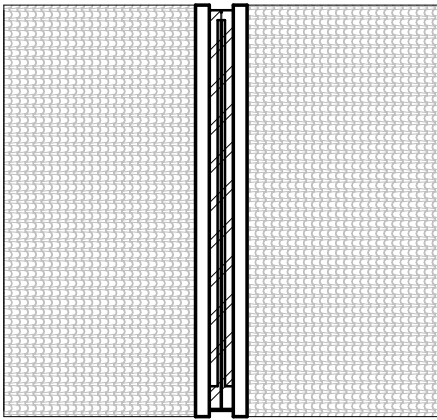

Side Elevation

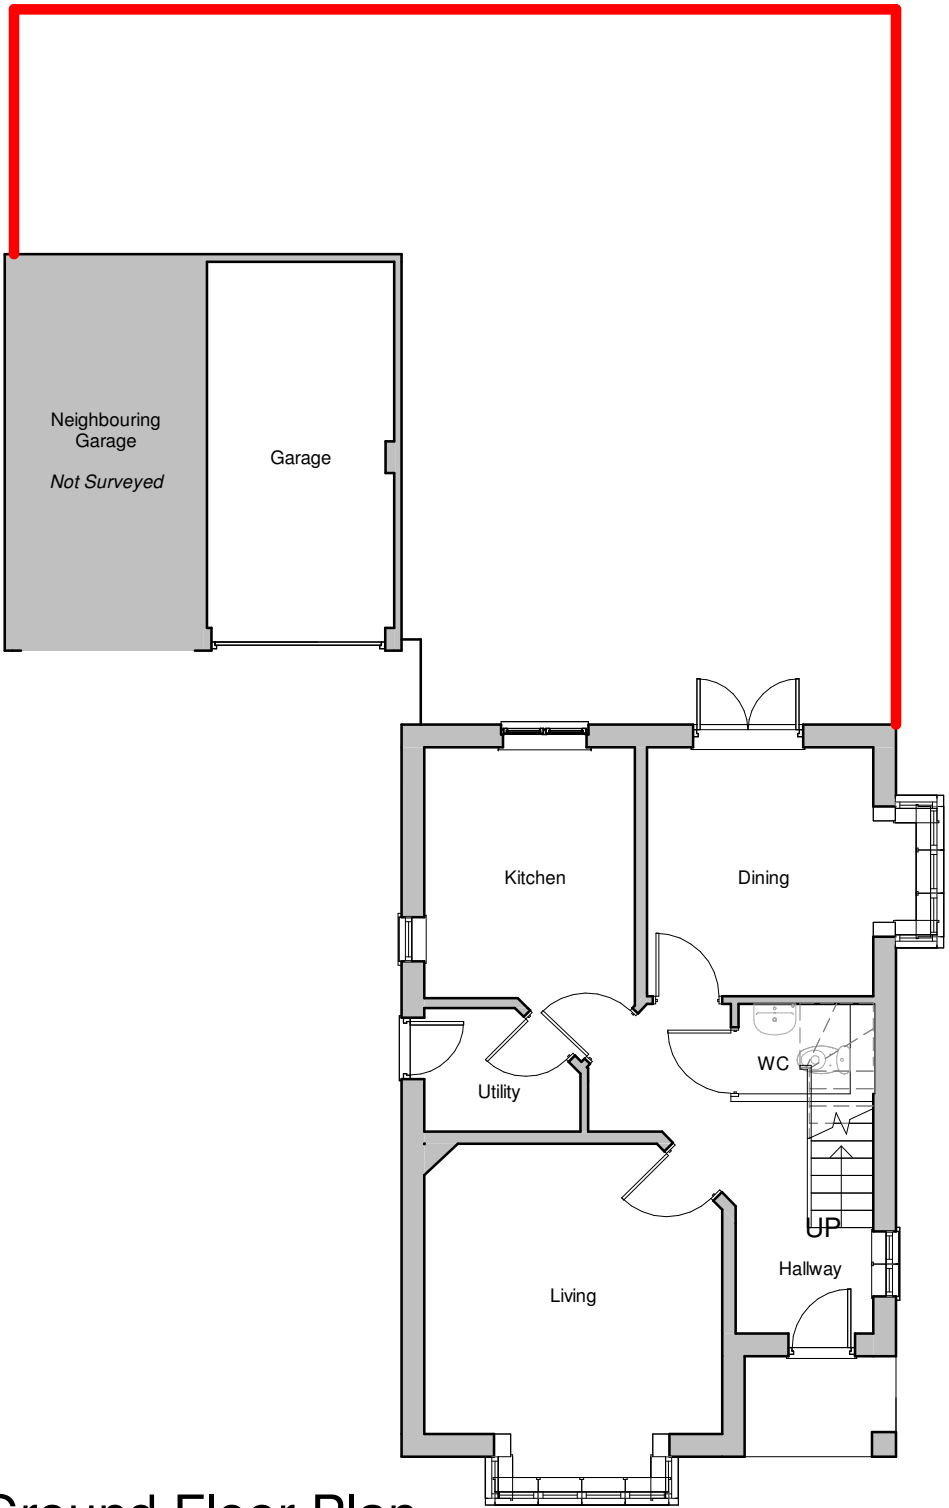

Ground Floor Plan



Rear Elevation



Side Elevation



Client Mr & Mrs Hughes		
Project Title 5 Masefield Place Earl Shilton LE9 7JY		
Drawing Title As Existing		
Scale 1:100	Date June 2026	Sheet A2
Author MO	Checked by LW	
THE COPYRIGHT OF THIS DRAWING IS VESTED IN HAYWARD ARCHITECTS LTD. REPRODUCTION IN ANY FORM EITHER IN WHOLE OR IN PART IS FORBIDDEN WITHOUT THE PRIOR WRITTEN PERMISSION OF THE COPYRIGHT HOLDER. DO NOT SCALE FROM DRAWING AND ONLY FIGURED DIMENSIONS ARE TO BE USED		

HAYWARD 40 years 1986 - 2026 architects	
19 Station Road Hinckley Leicestershire LE10 1AW	
Tel: 01455 635 665 www.haywardarchitects.co.uk	
Job No. 26/72	Drawing No. 00
Status Survey	