


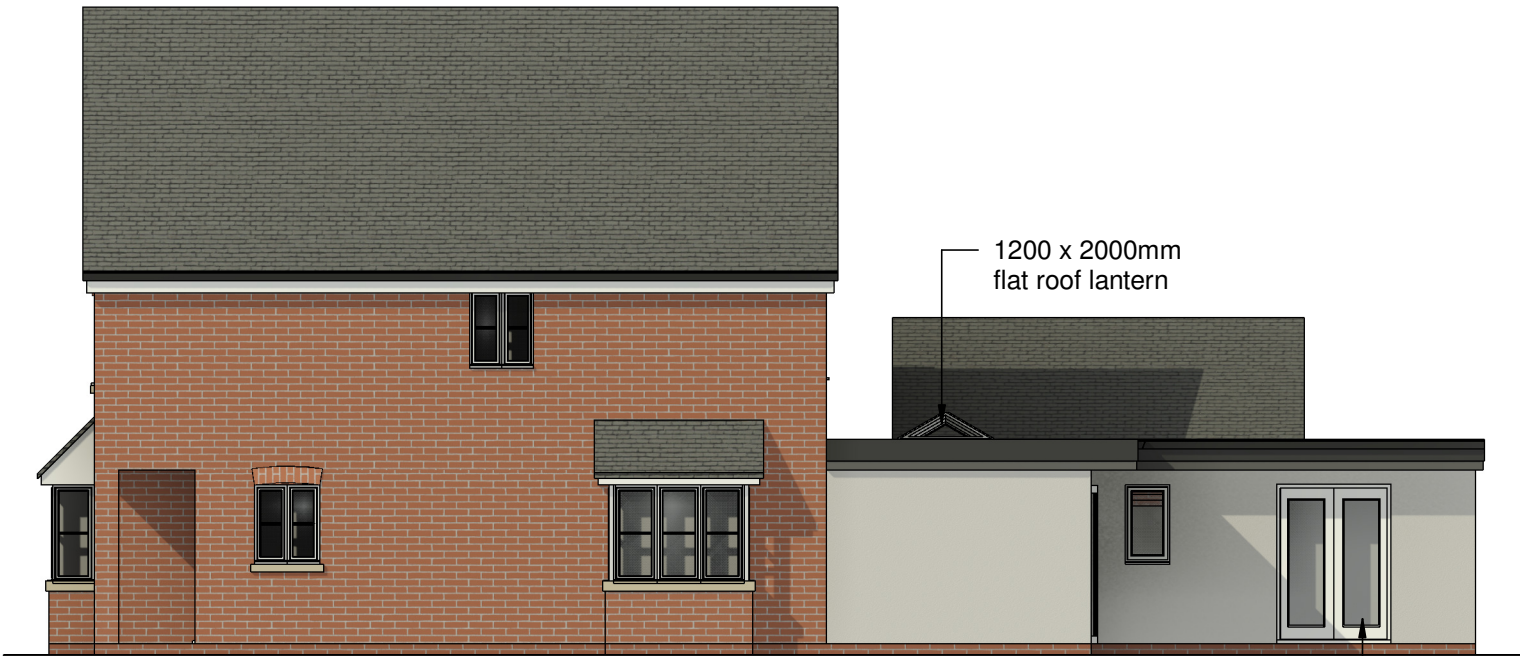


Front Elevation




Side Elevation




Rear Elevation

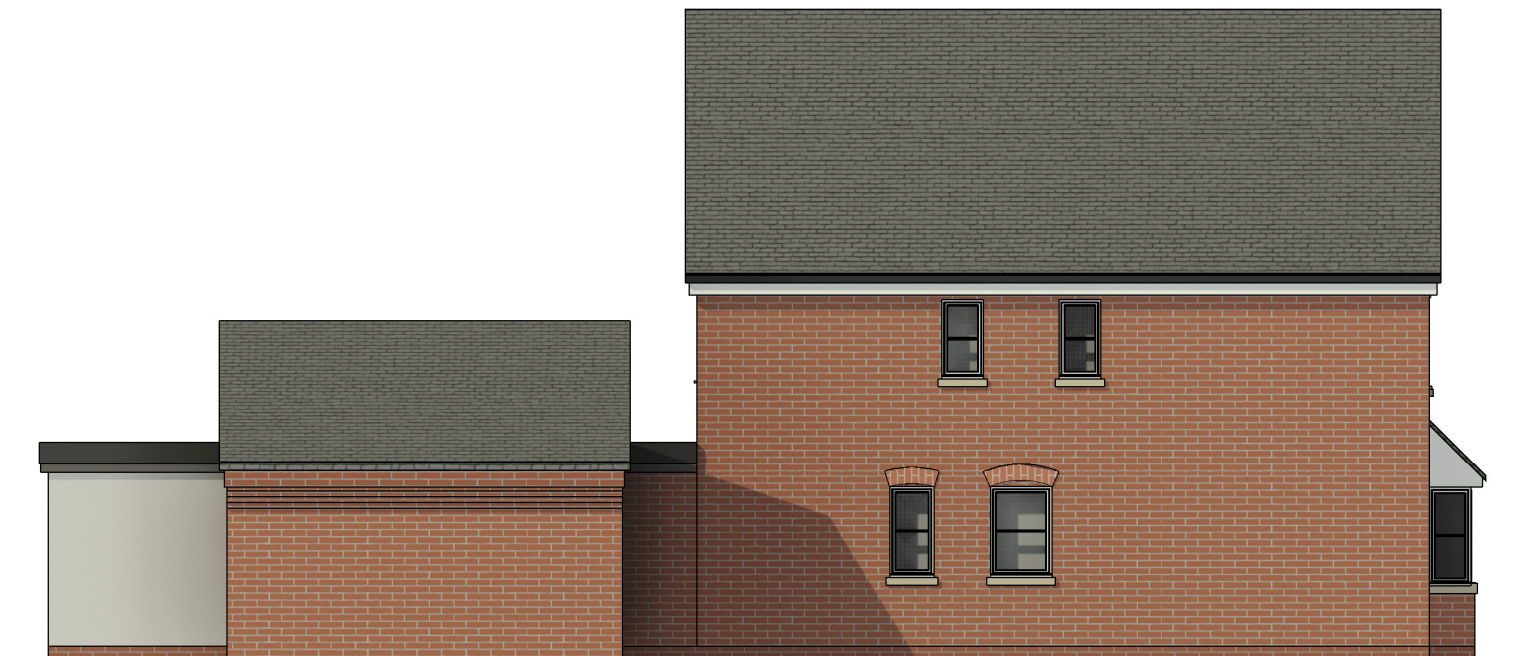


Side Elevation

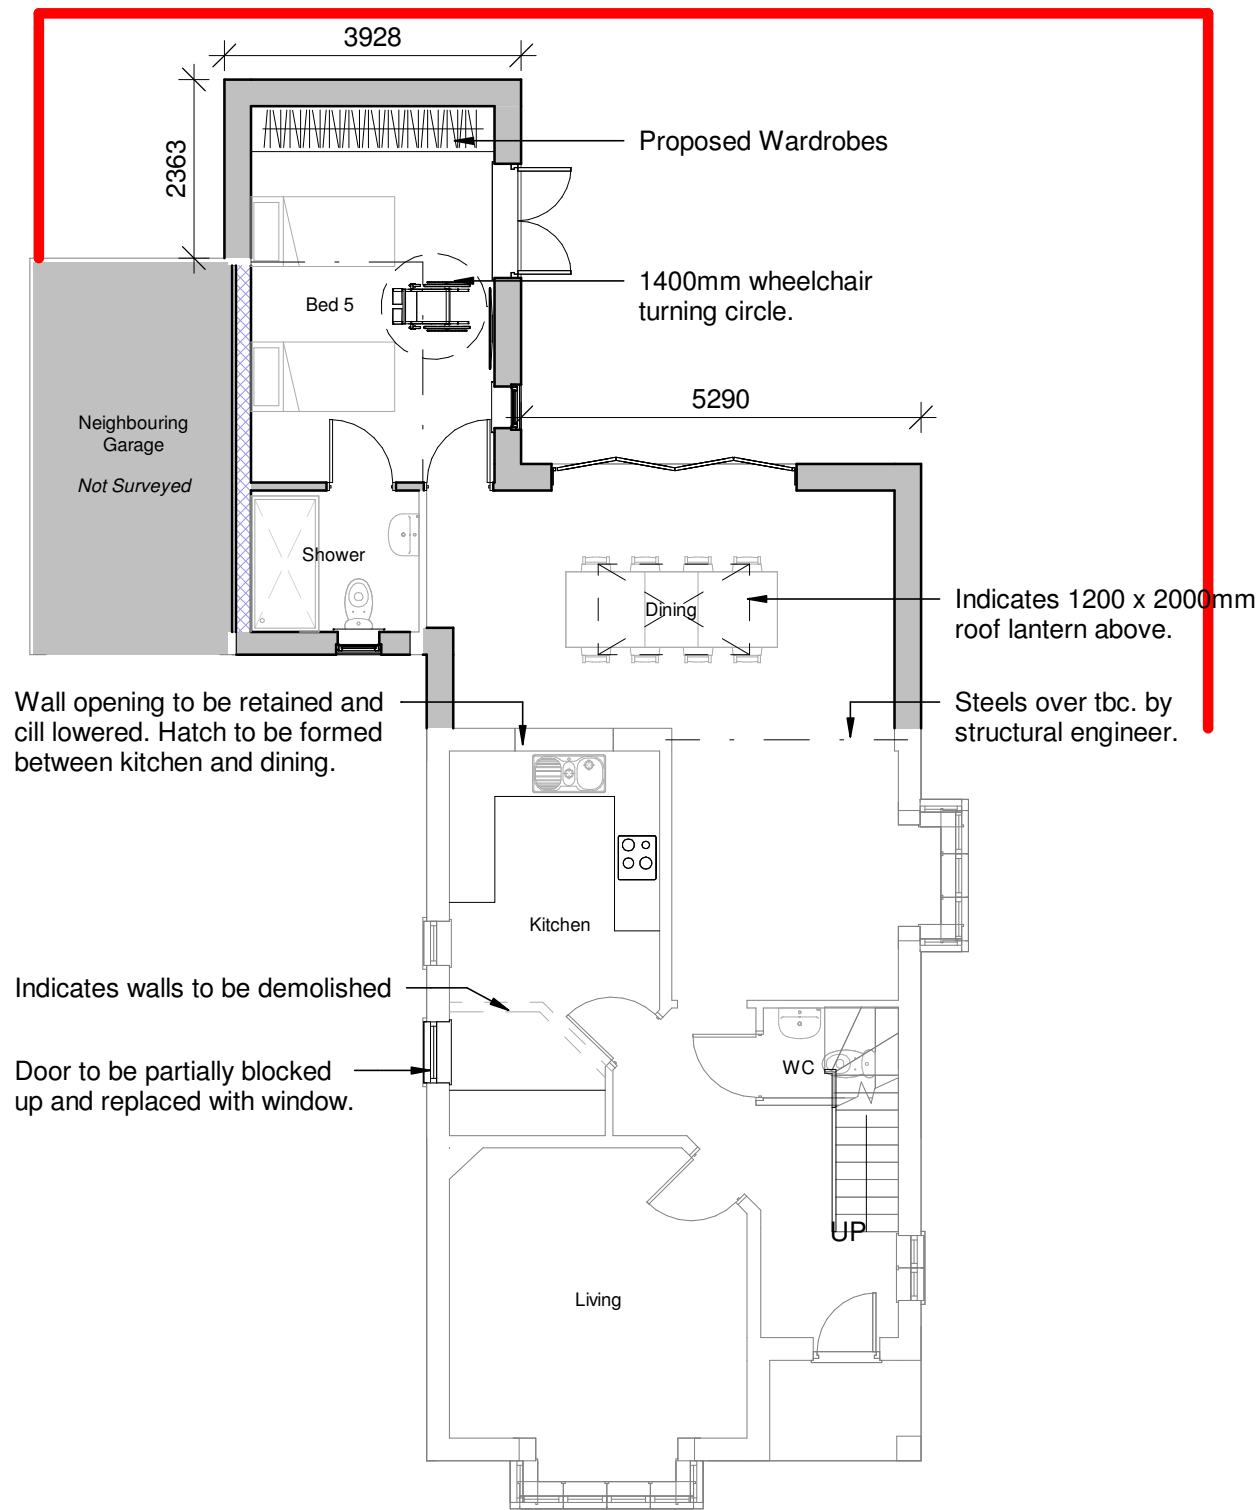

Ground Floor Plan

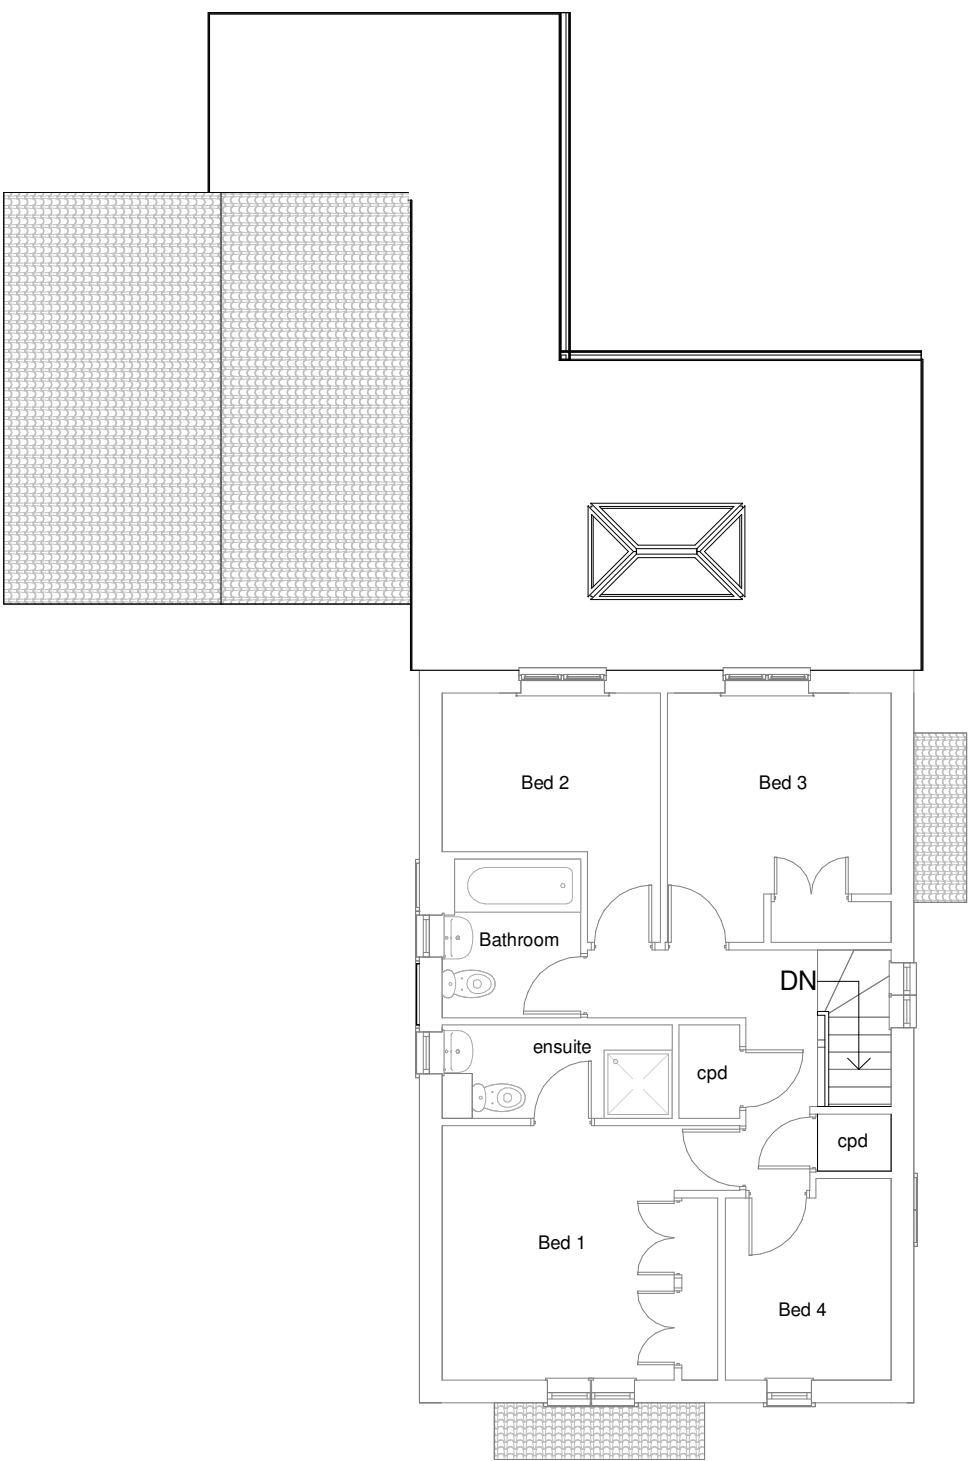

First Floor Plan

 

Client Mr & Mrs Hughes			HAYWARD 40 years 1986 - 2026 architects 19 Station Road Hinckley Leicestershire LE10 1AW Tel: 01455 635 665 www.haywardarchitects.co.uk		
Project Title 5 Masefield Place Earl Shilton LE9 7JY					
Drawing Title Scheme 3					
Scale 1:100	Date July 2026	Sheet A2	Job No. 26/72	Drawing No. 03	
Author MO	Checked by LW				
THE COPYRIGHT OF THIS DRAWING IS VESTED IN HAYWARD ARCHITECTS LTD. REPRODUCTION IN ANY FORM, EITHER IN WHOLE OR IN PART IS FORBIDDEN WITHOUT THE PRIOR WRITTEN PERMISSION OF THE COPYRIGHT HOLDER. DO NOT SCALE FROM DRAWING AND ONLY FIGURED DIMENSIONS ARE TO BE USED			Status Scheme		