





Front Elevation
Plots One, Two, Three and Four

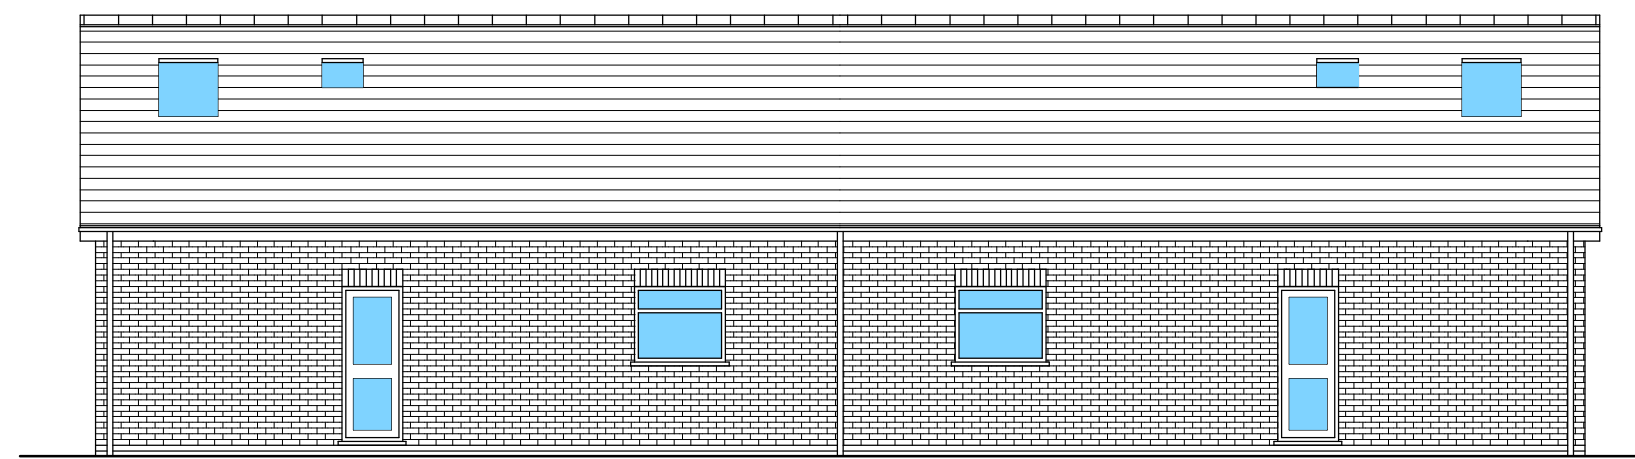


Rear Elevation
Plots One, Two, Three and Four




North Elevation
Plots One, Two,
Three and Four

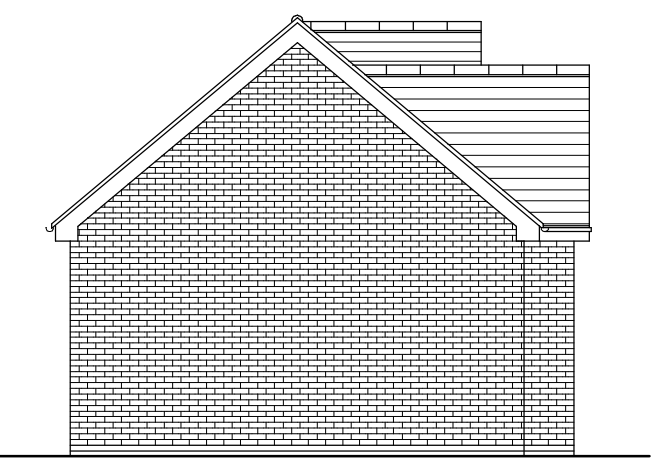


South Elevation
Plots One, Two,
Three and Four

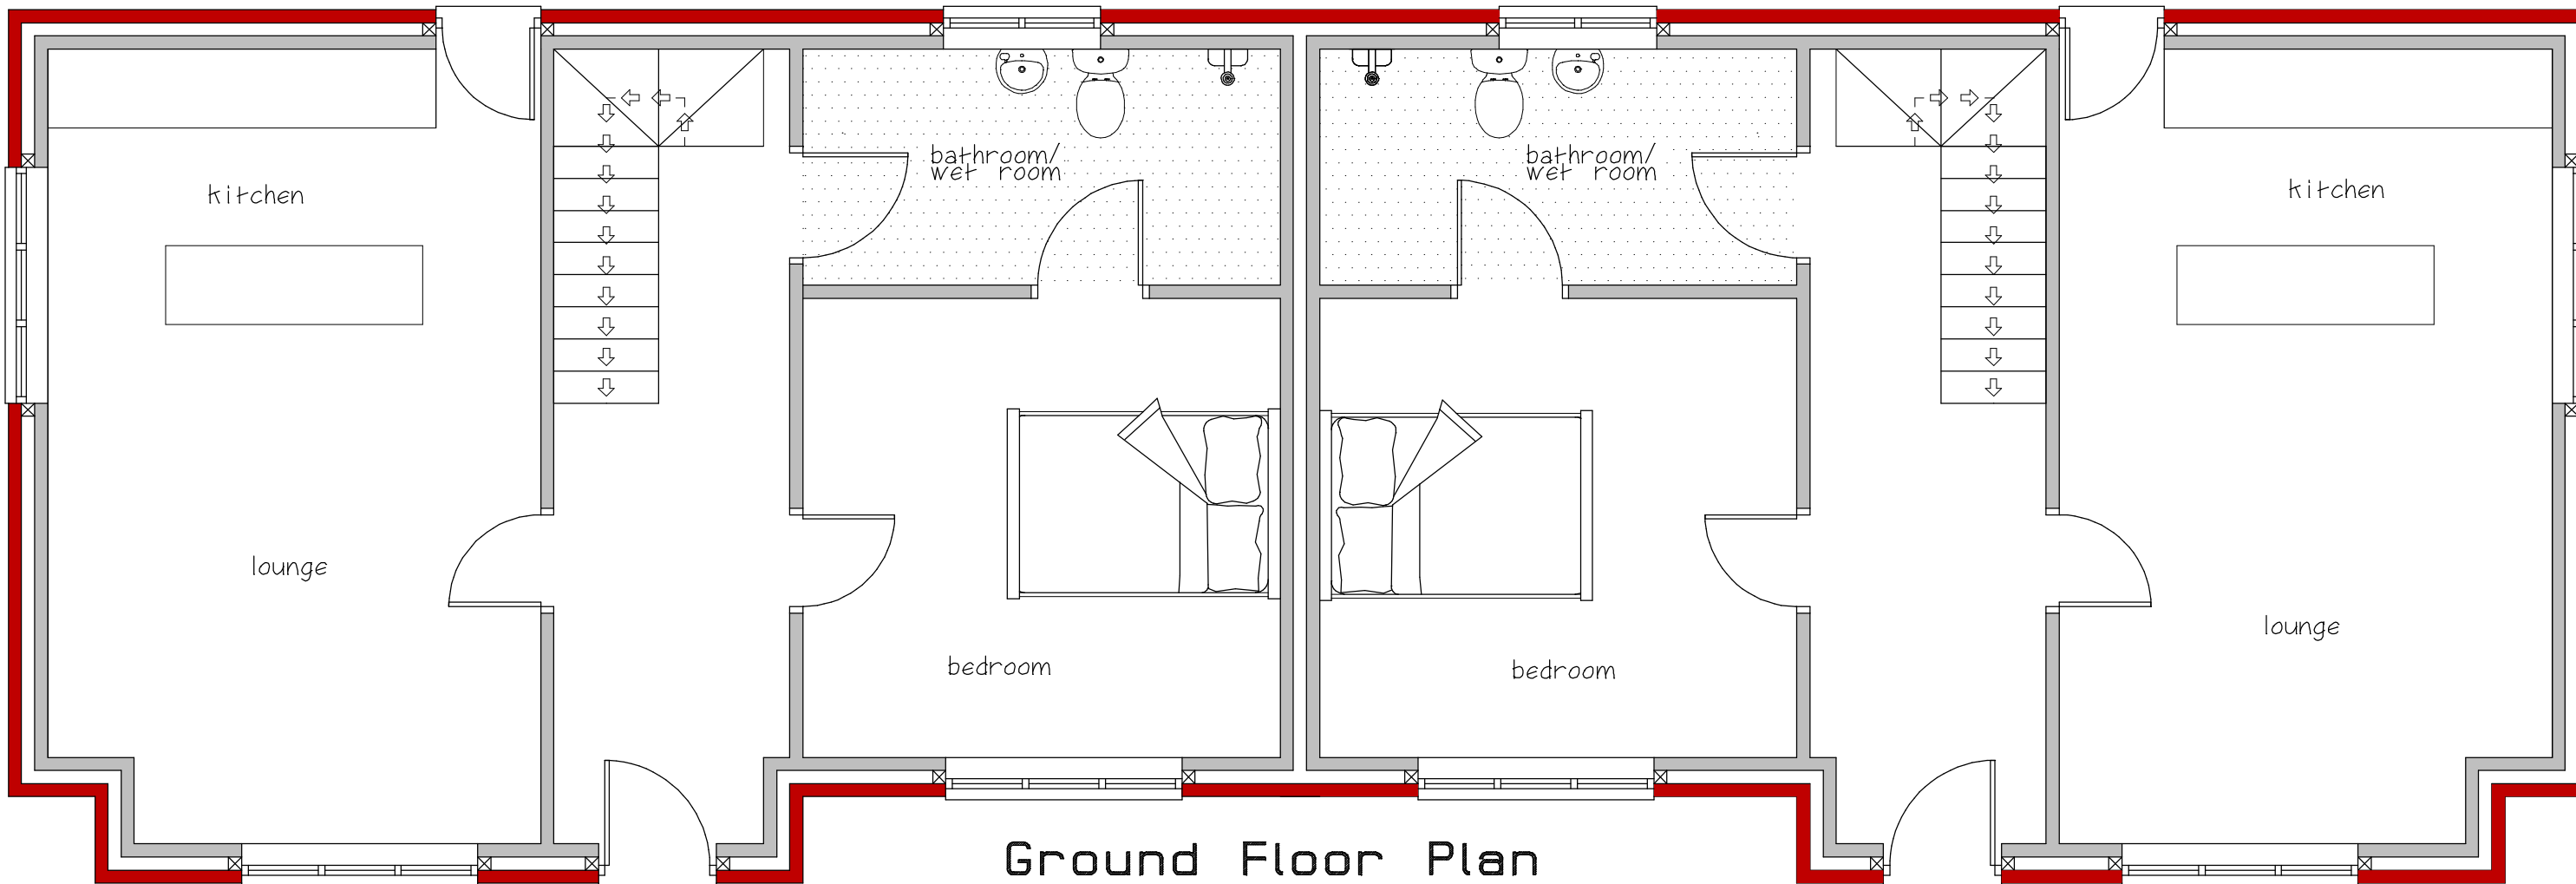


Ground Floor Plan
Plots One, Two,
Three and Four

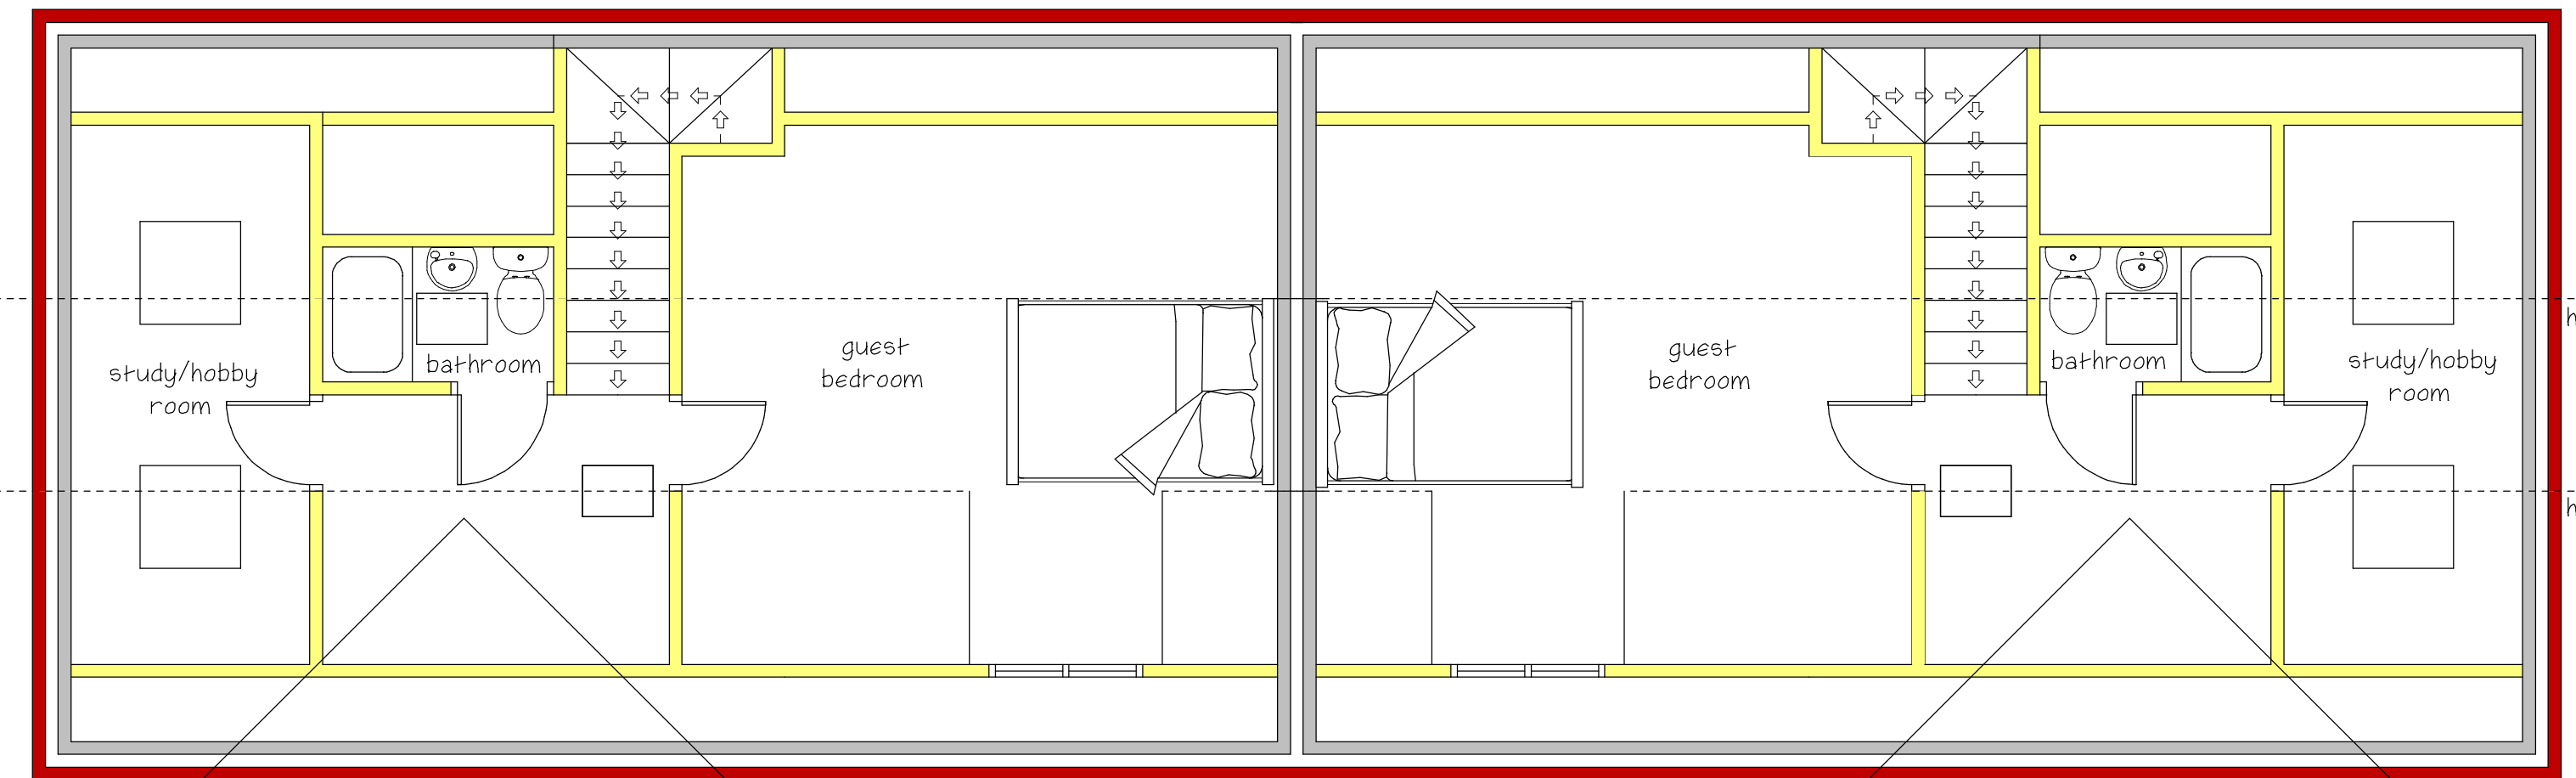


First Floor Plan
Plots One, Two,
Three and Four

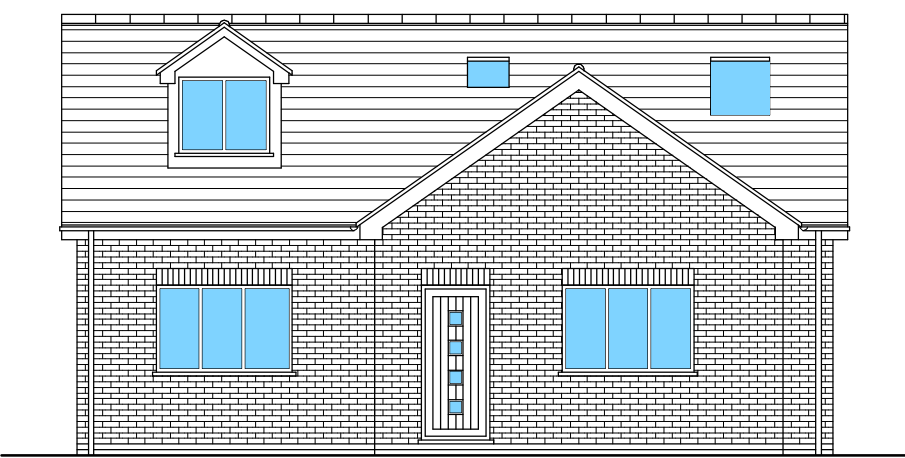


Front Elevation
Plot Five

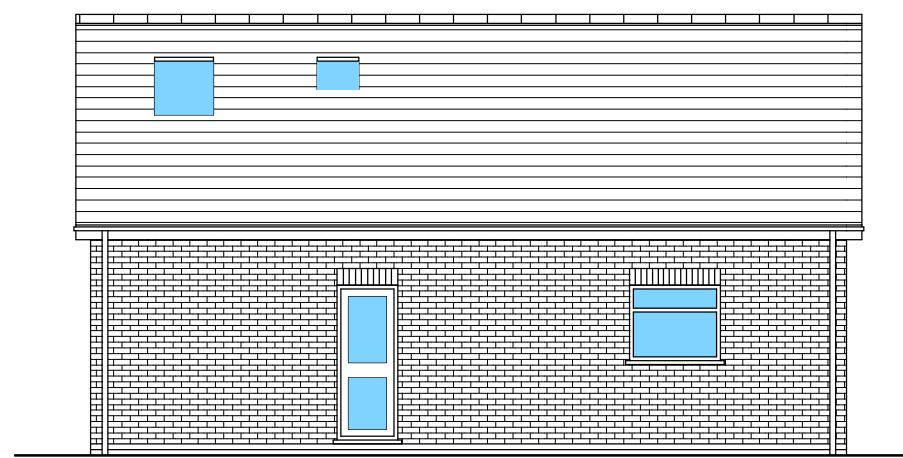


Rear Elevation
Plot Five

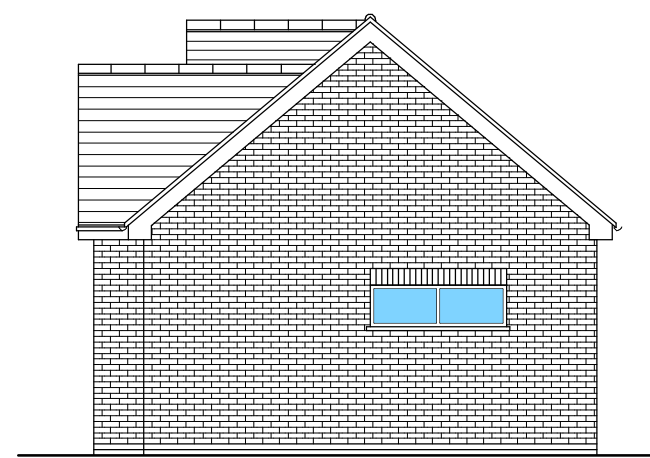


North Elevation
Plot Five

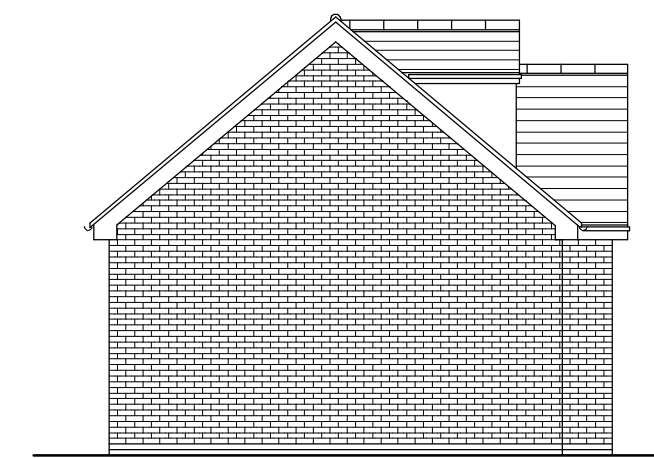


South Elevation
Plot Five

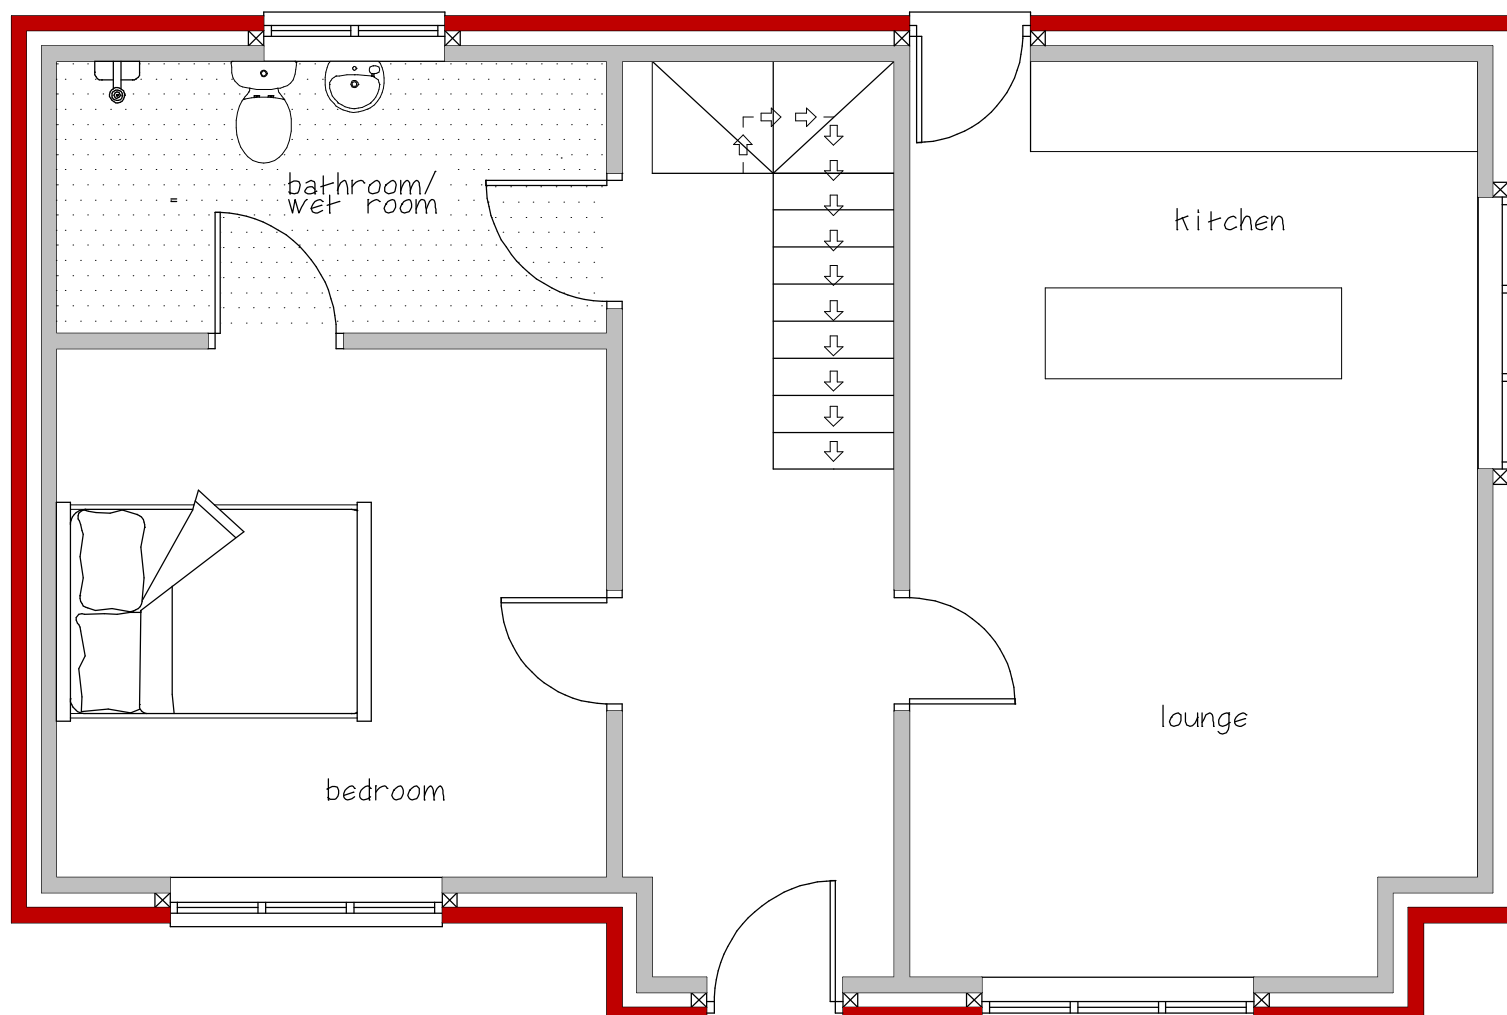

Ground Floor Plan
Plot Five

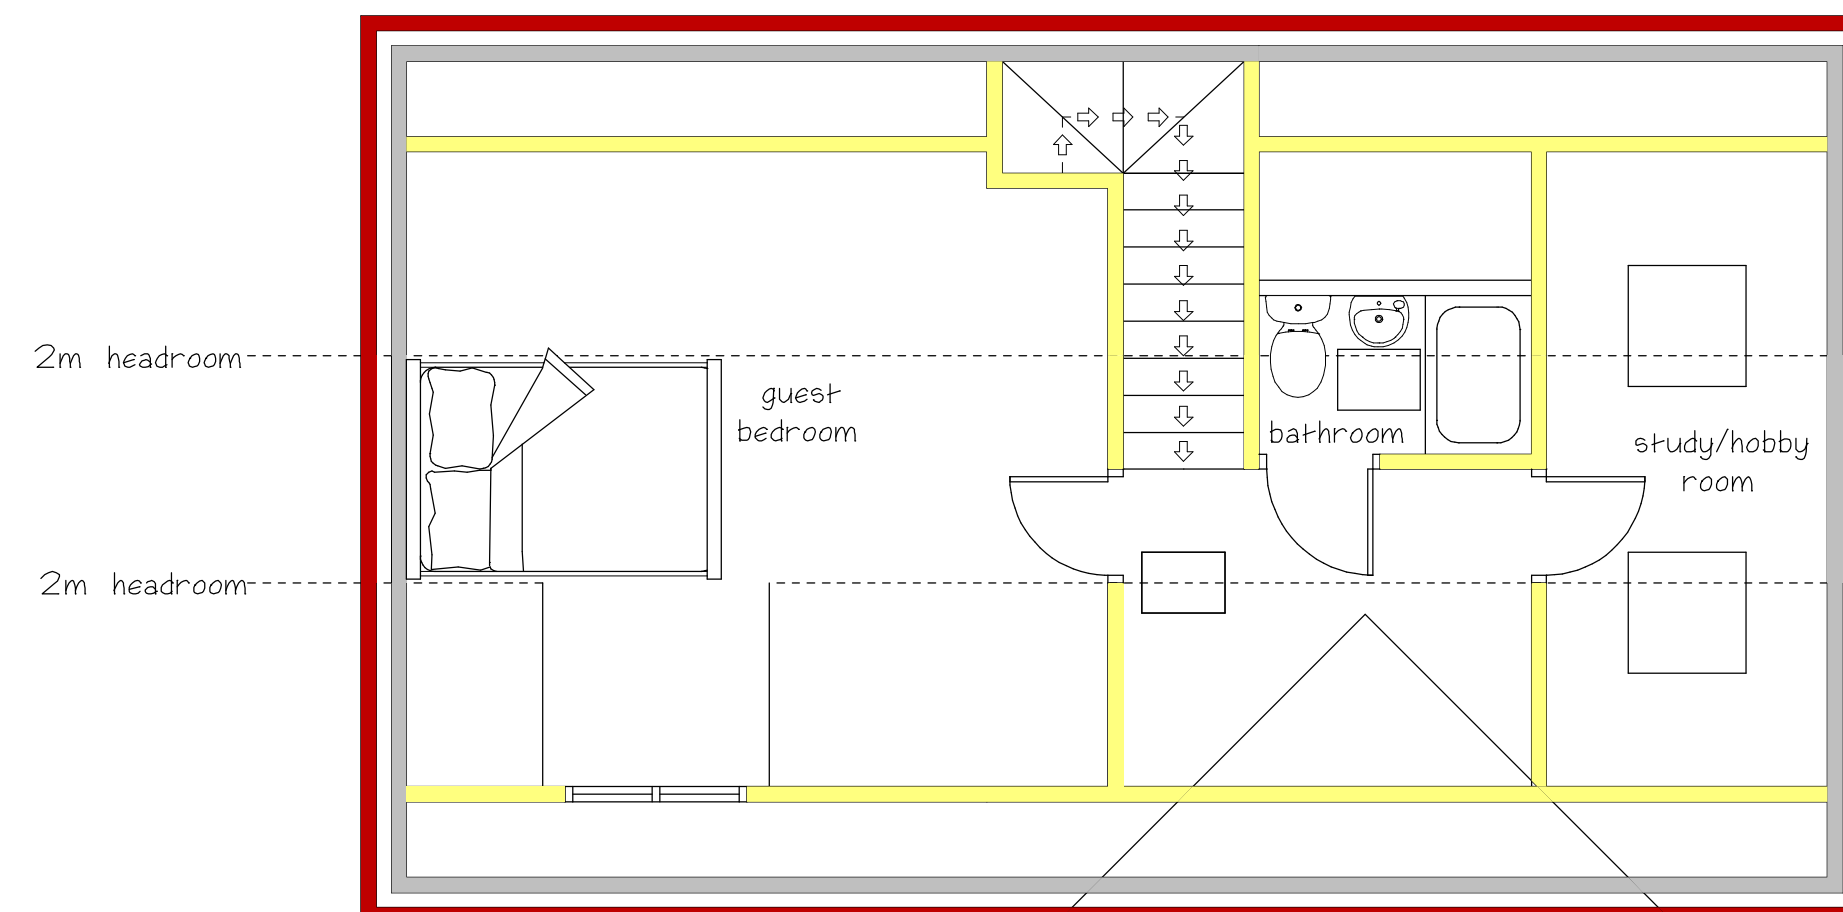


First Floor Plan
Plot Five

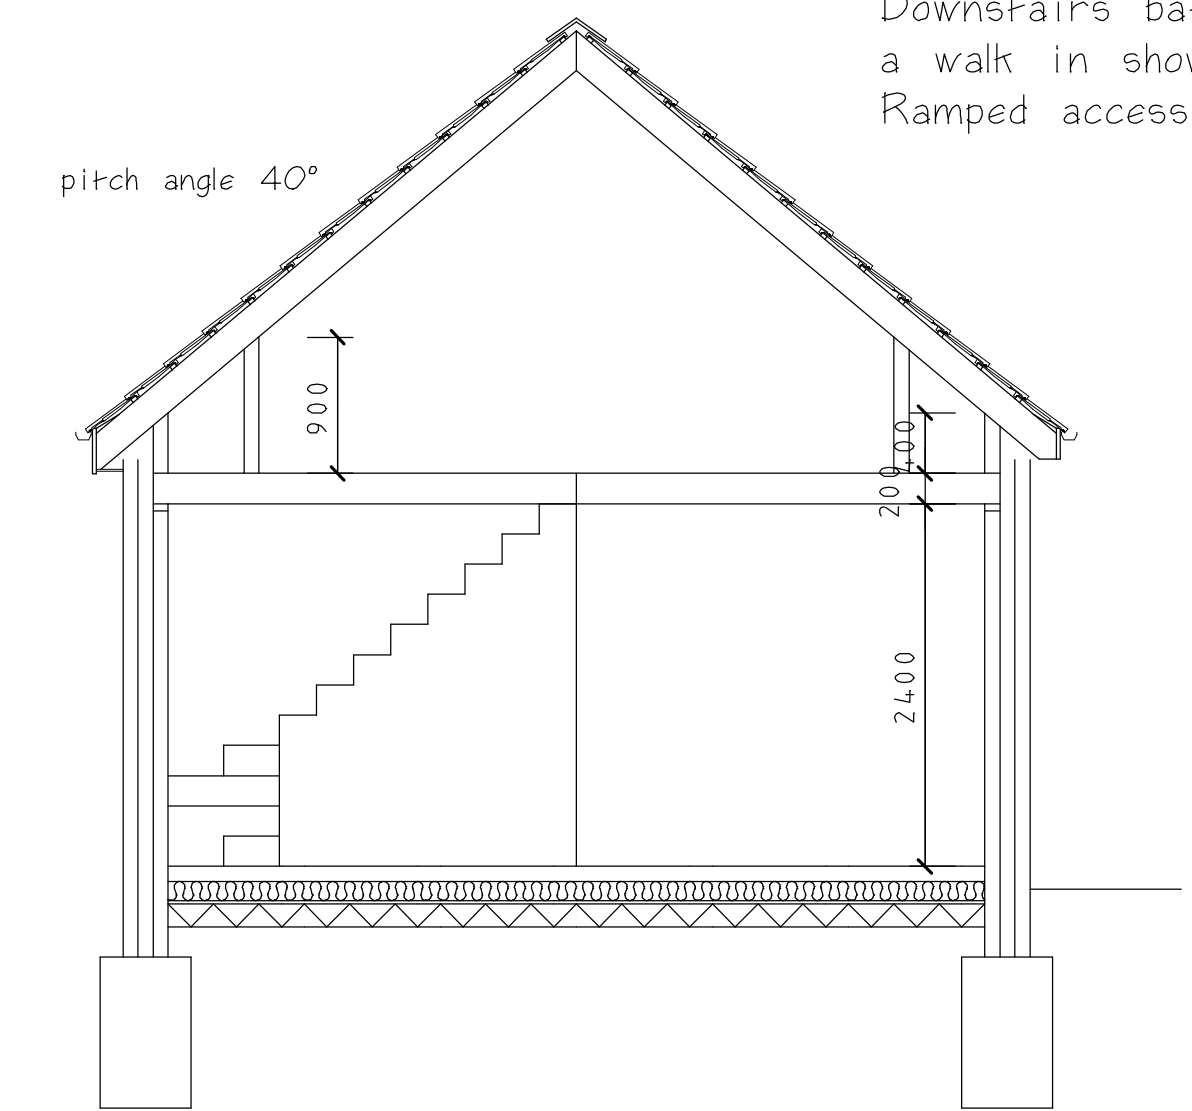


Typical Cross Section
Scale 1:50

GENERAL NOTES:
All internal and external doorways suitable to give access to wheelchairs.
Downstairs bathrooms to be wet rooms with a walk in shower.
Ramped access to front doors.

All Elevation Drawings Scale 1:100

 

All Plan Drawings Scale 1:50

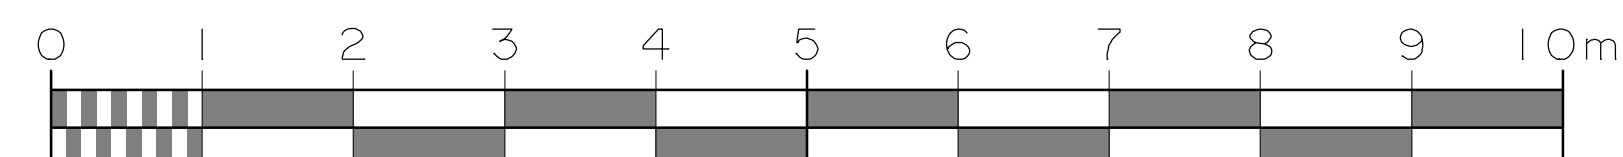

CLIENT
**Cooper Residential
Homes LTD**
JOB TITLE
**Land To The Rear Of
Bethel Bethesda
Residential Home
Equity Road East
Earl Shilton
Leicester
LE9 7FY**

DRAWING TITLE
**4 Semi Detached
Bungalows And One
Detached Bungalow
For The Over 55s**

SCALE	SHEET	DATE	DRAWN BY
1:50 & 1:100	A1	Mar 2022	A Moore

ANDREW MOORE
ARCHITECTURAL SERVICES
Tel: 07973397765
Email: andrewmoore@workmail.com

DRG NO	SHEET NO
1546	1