




Proposed Front Elevation



Proposed Rear Elevation

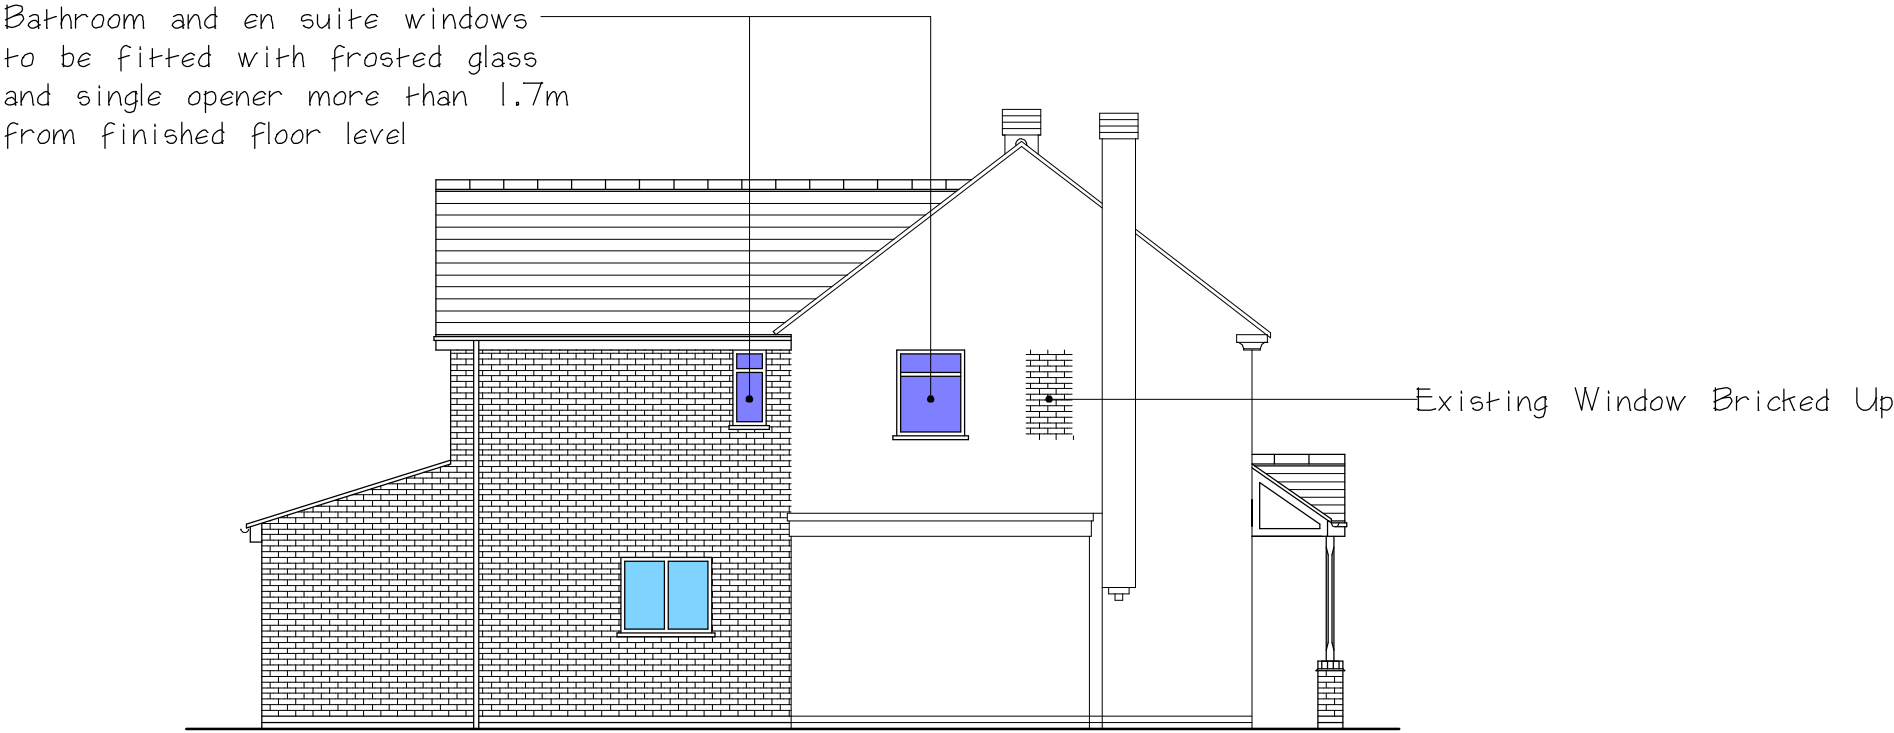

Proposed Elevation To No 12




Proposed Elevation To No 14

All Elevation Drawings Scale 1:100
0 1 2 3 4 5m


All Plan Drawings Scale 1:50
0 1 2 3 4 5m

Scale Bars

NOTE:
Dimensions Are For Guidance Only
And Do Not Include Plaster

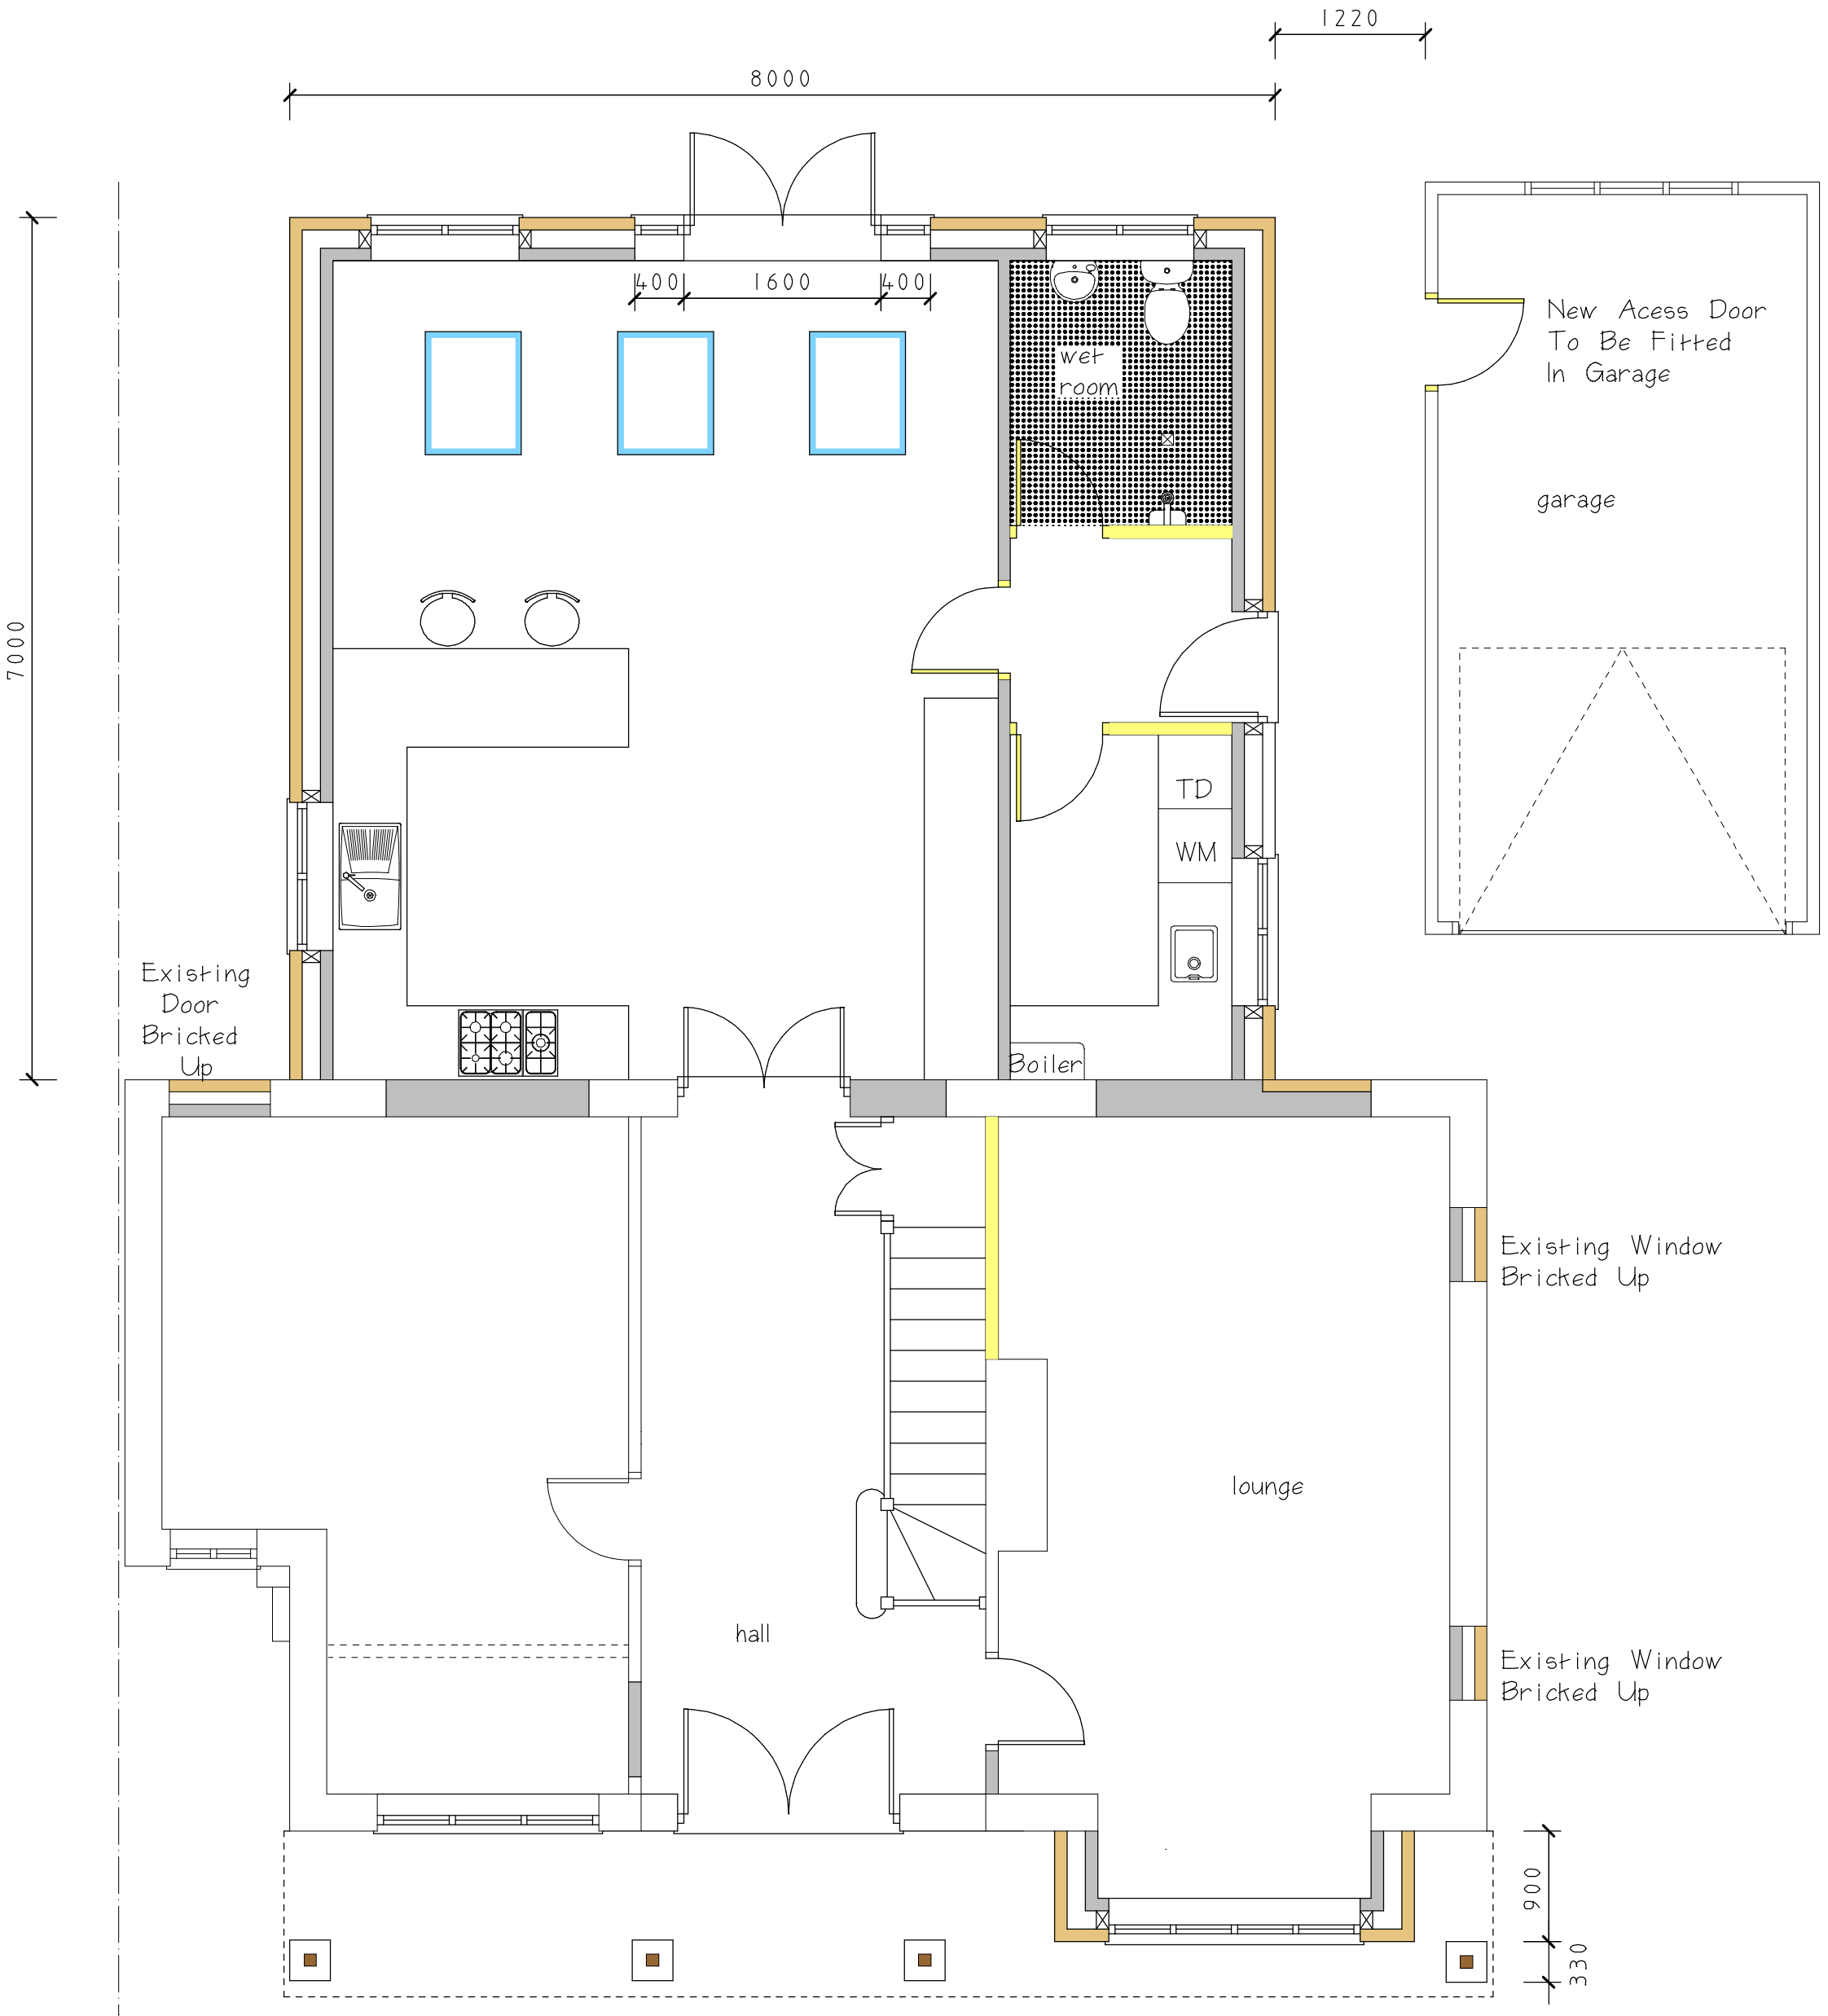

Proposed Ground Floor Plan

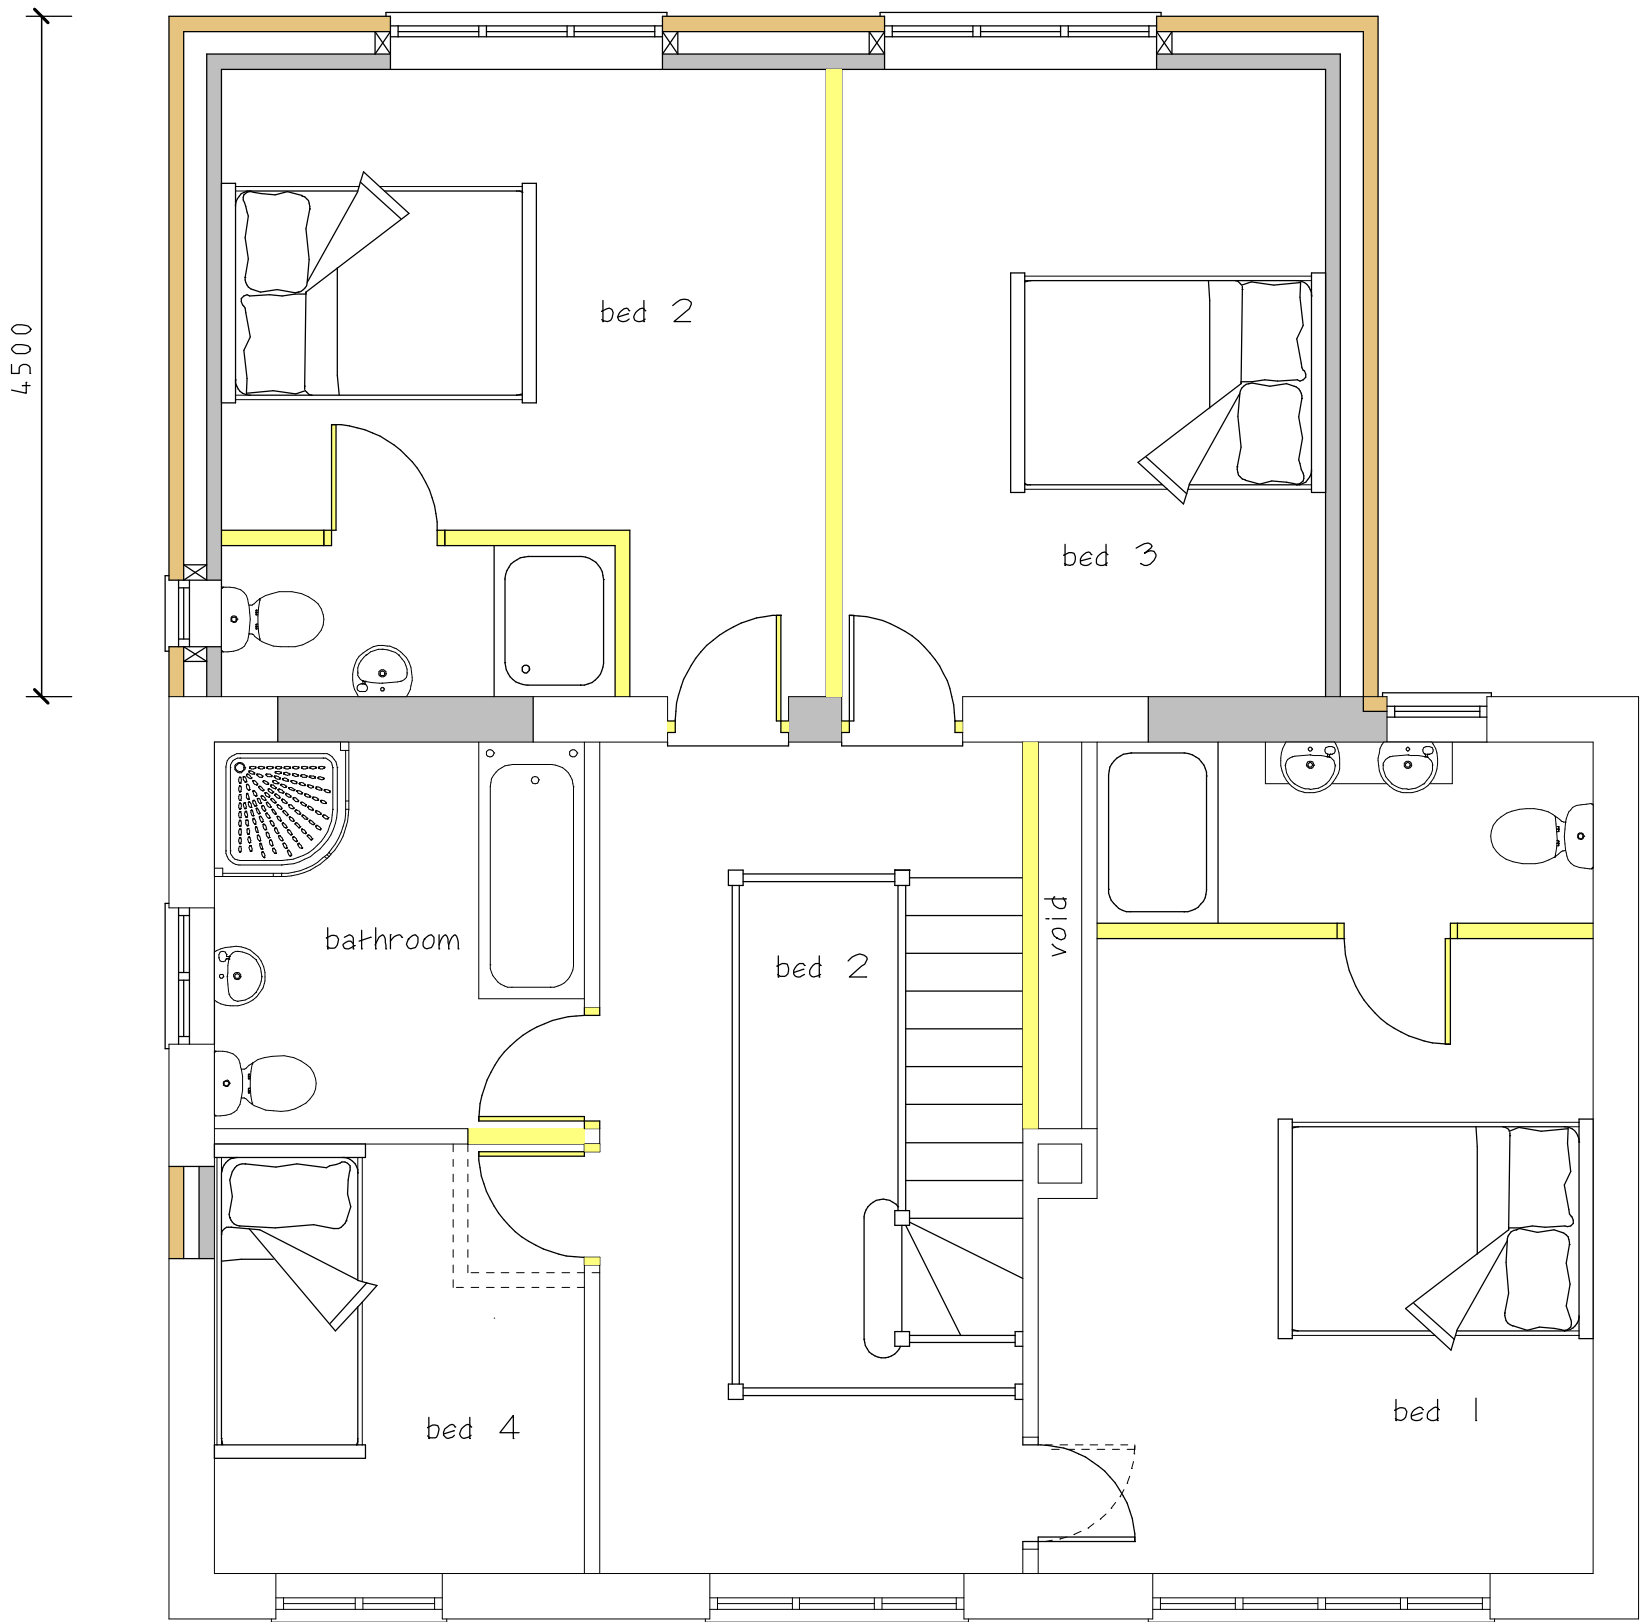

Proposed First Floor Plan

AMENDED PLAN

REV-A 14/08/2023

Bathroom and Bed 4 reversed
Frosted glazing specified
Bed 4 window lowered

CLIENT
Mr & Mrs Simpson

JOB TITLE
13 Johns Close
Burbage
Hinckley
Leicester
LE10 2LY

DRAWING TITLE
Proposed Extension
To The Rear Of
Detached House

SCALE 1:50 & 1:100	SHEET A1	DATE May 2023	DRAWN BY A Moore
-----------------------	-------------	------------------	---------------------

ANDREW MOORE
ARCHITECTURAL SERVICES
Tel; 07973397765
Email;andrewmoore@workmail.com

DRG NO 1613 REV-A	SHEET NO 2
----------------------	---------------