




PROPOSED REAR ELEVATION

NOTE: All dimensions must be checked on site and not scaled from drawing. This drawing is for discussion purposes only and is subject to fire officer and building regulation approvals being obtained.

© All Copyrights Rosh Design. No reproduction of these drawings are permitted under copyright law. These drawings remain the property of Rosh Design and must not be shared with any third party unless authorized by a director of Rosh Design.

SCALE BAR 1:50

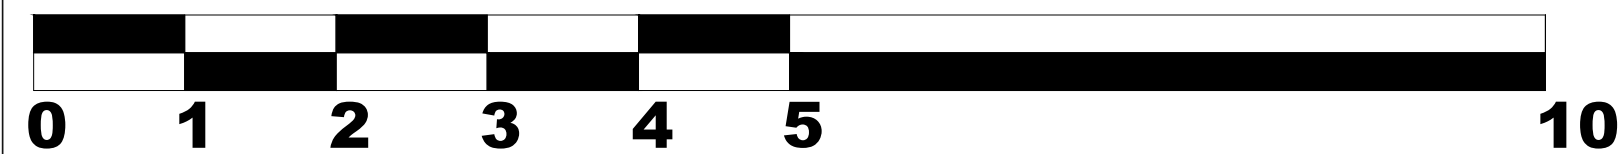

REVISIONS

Revision	Date	Description	Rev by
A	14/08/23	Extension set back from front and lowered roof	SJH

Client	Mr & Mrs Jones					Dwg No. DJ2023/08
Job	Ashleigh, Merrylees Road, Thornton LE67 1AP					Dwg Title: Proposed Rear Elevation
Date	15/06/23			Date:		© Copyright
Scale	1:50@A2					
Drawn by	SJH	Approved by	**	Revision	A	