





Existing Front Elevation

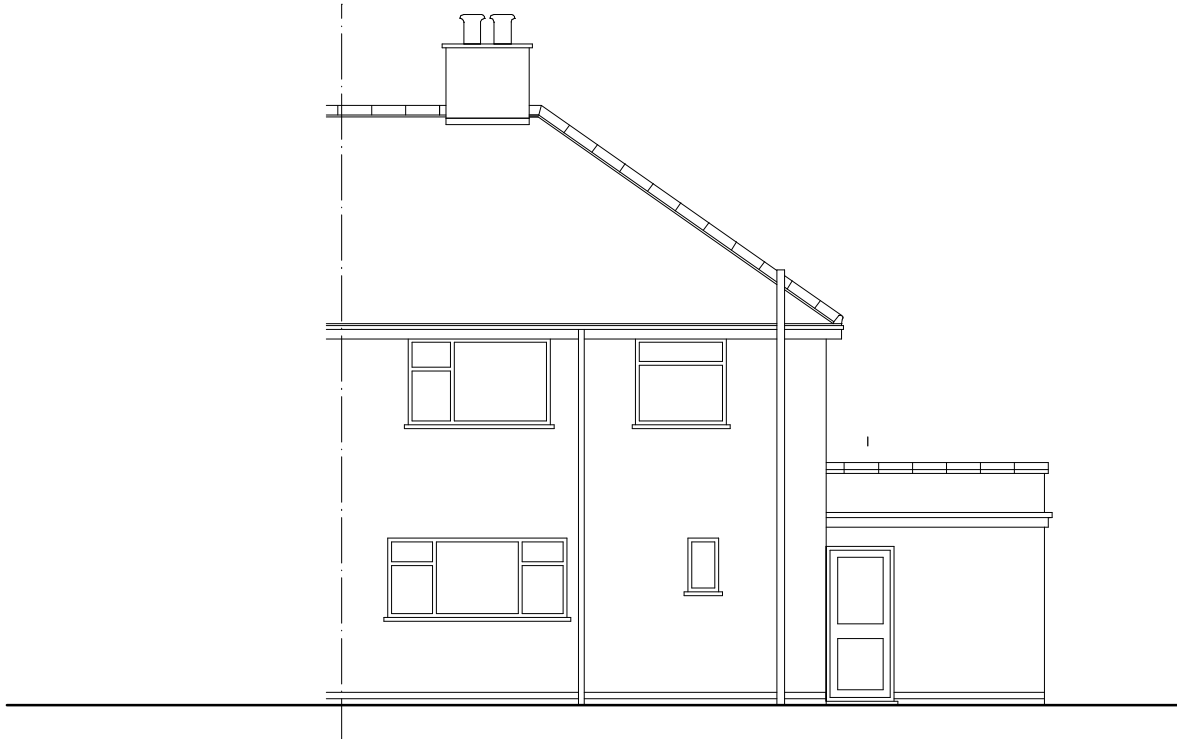

Existing Rear Elevation

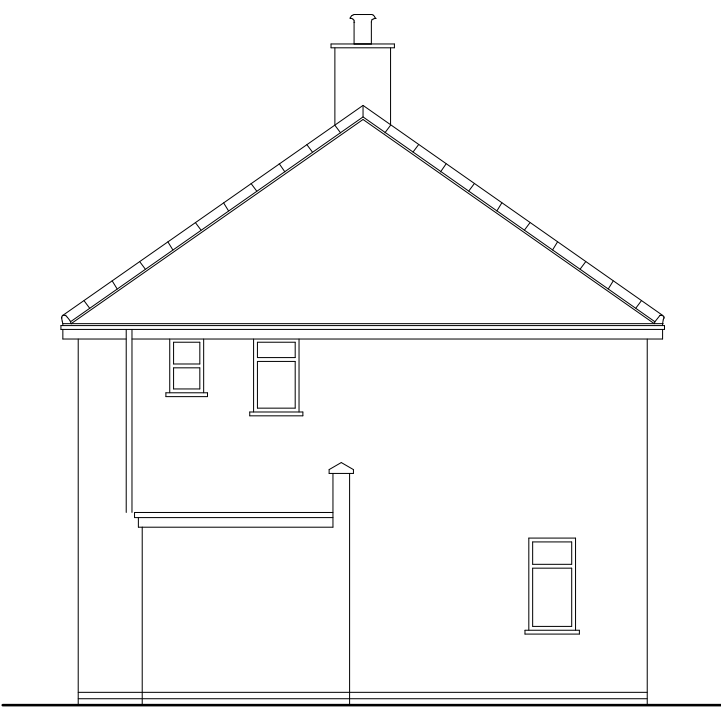

Existing Side Elevation




Proposed Front Elevation




Proposed Rear Elevation




Proposed Side Elevation

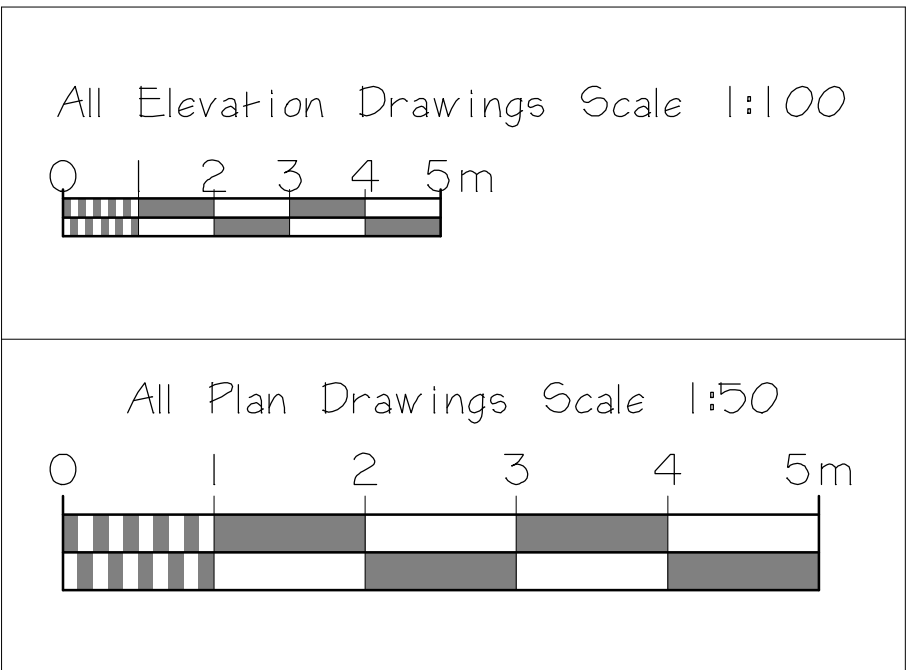

Scale Bars

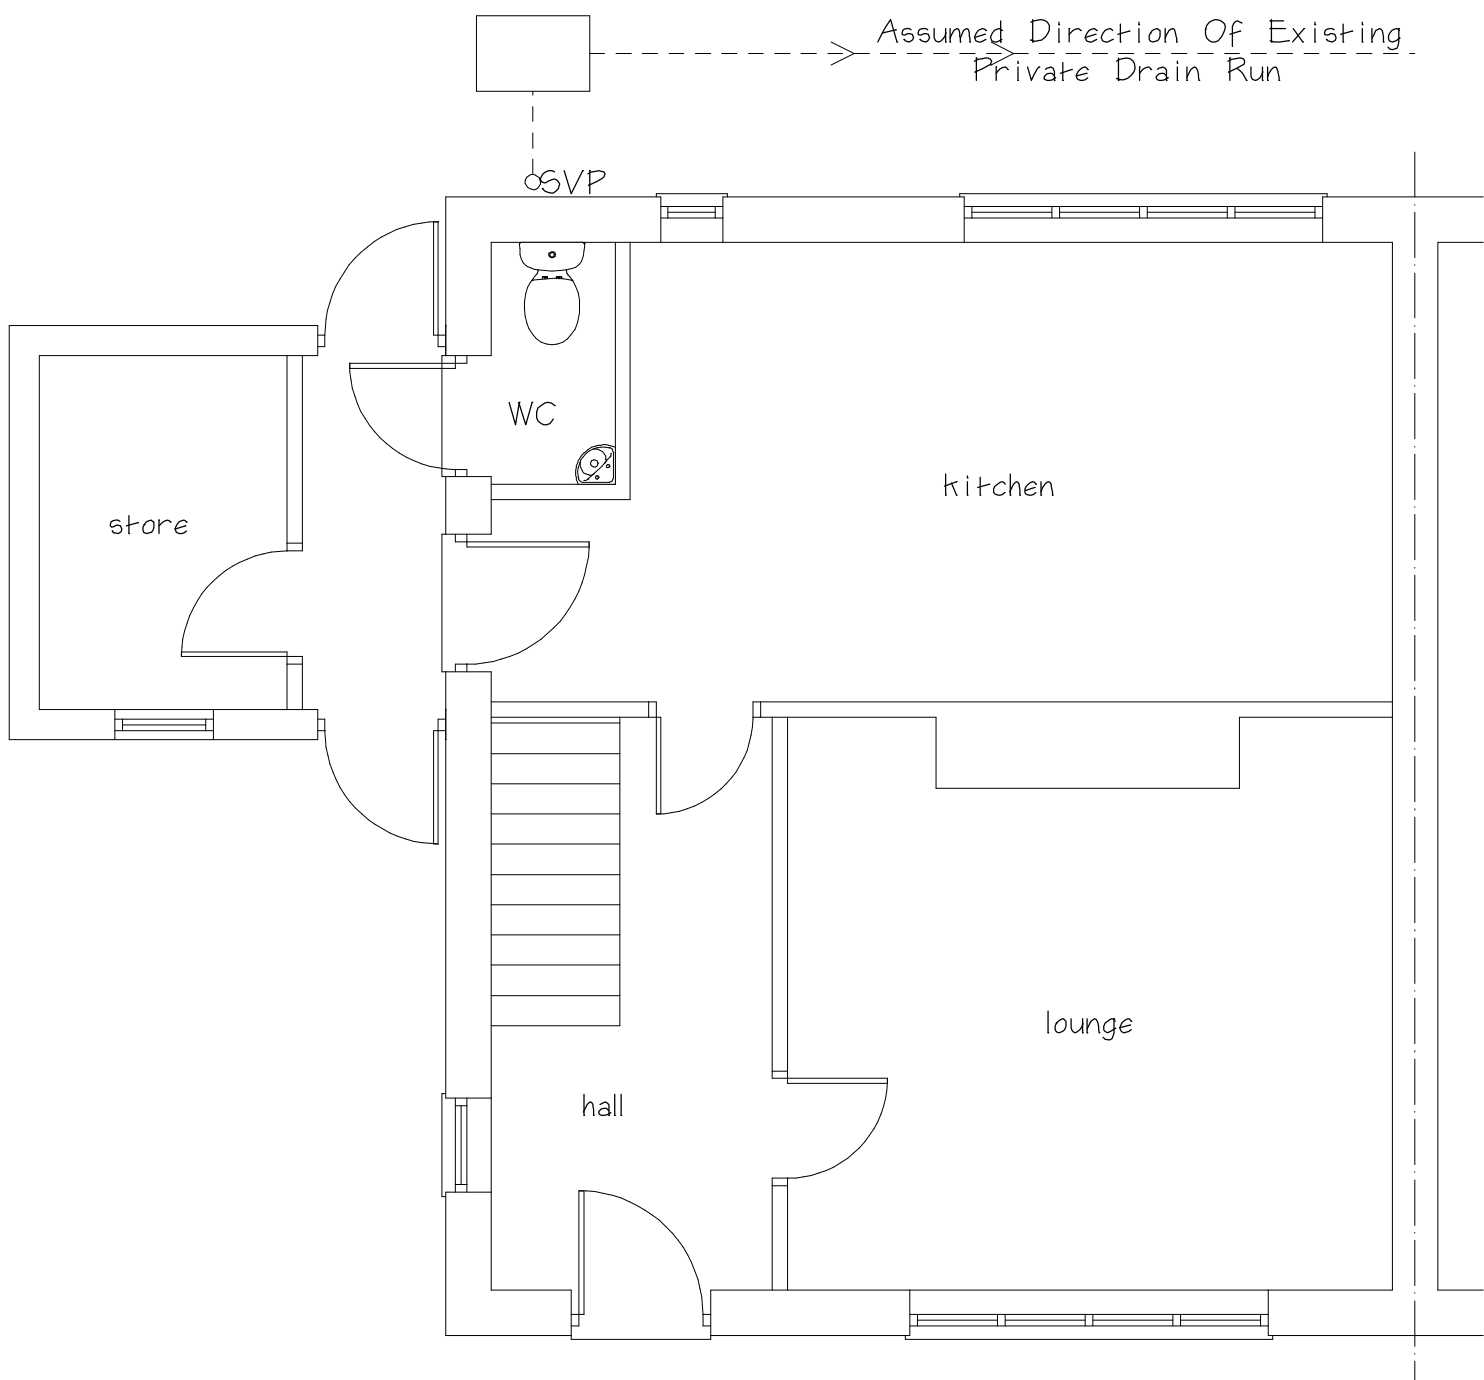

Existing Ground Floor Plan

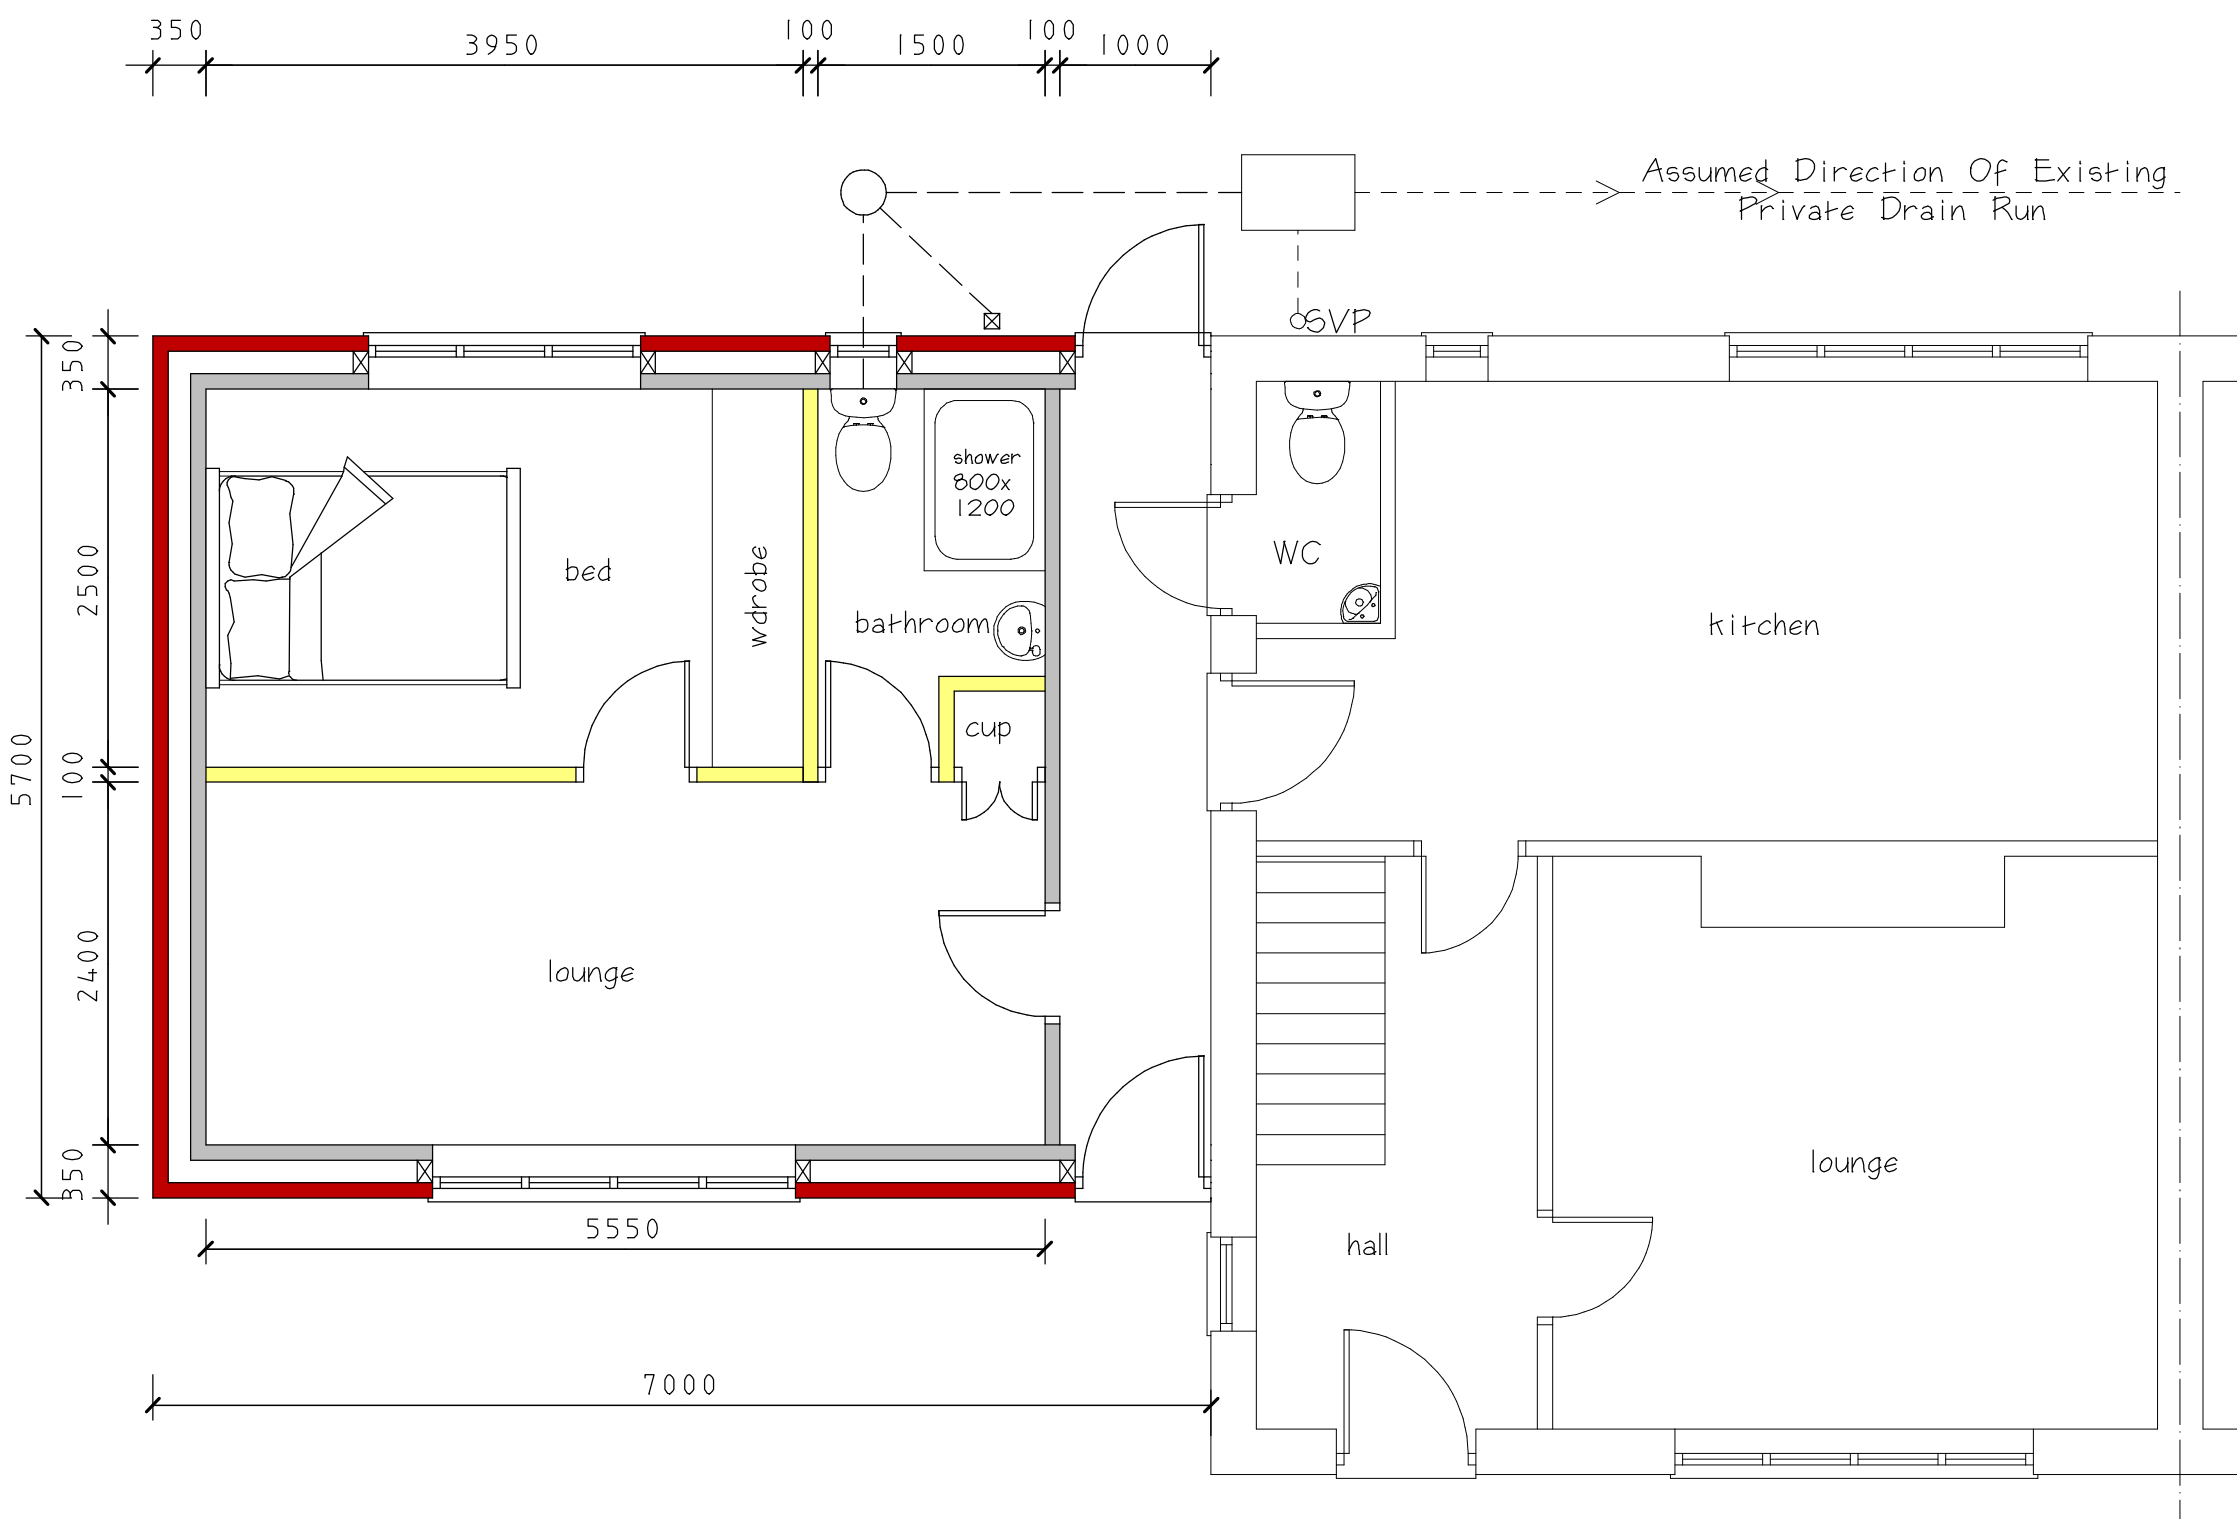

Proposed Ground Floor Plan

CLIENT
Mr & Mrs Savage

JOB TITLE
**51 Avenue South
Earl Shilton
Leicester
LE9 7AB**

DRAWING TITLE
**Proposed Extension
To The Side Of
Semi Detached House
To Create Ancillary
Accommodation For A
Dependant Relative**

SCALE	SHEET	DATE	DRAWN BY
1:50 & 1:100	A1	June 2025	A Moore

ANDREW MOORE
ARCHITECTURAL SERVICES
Tel; 07973397765
Email;andrewmoore@workmail.com

DRG NO	SHEET NO
1695	