


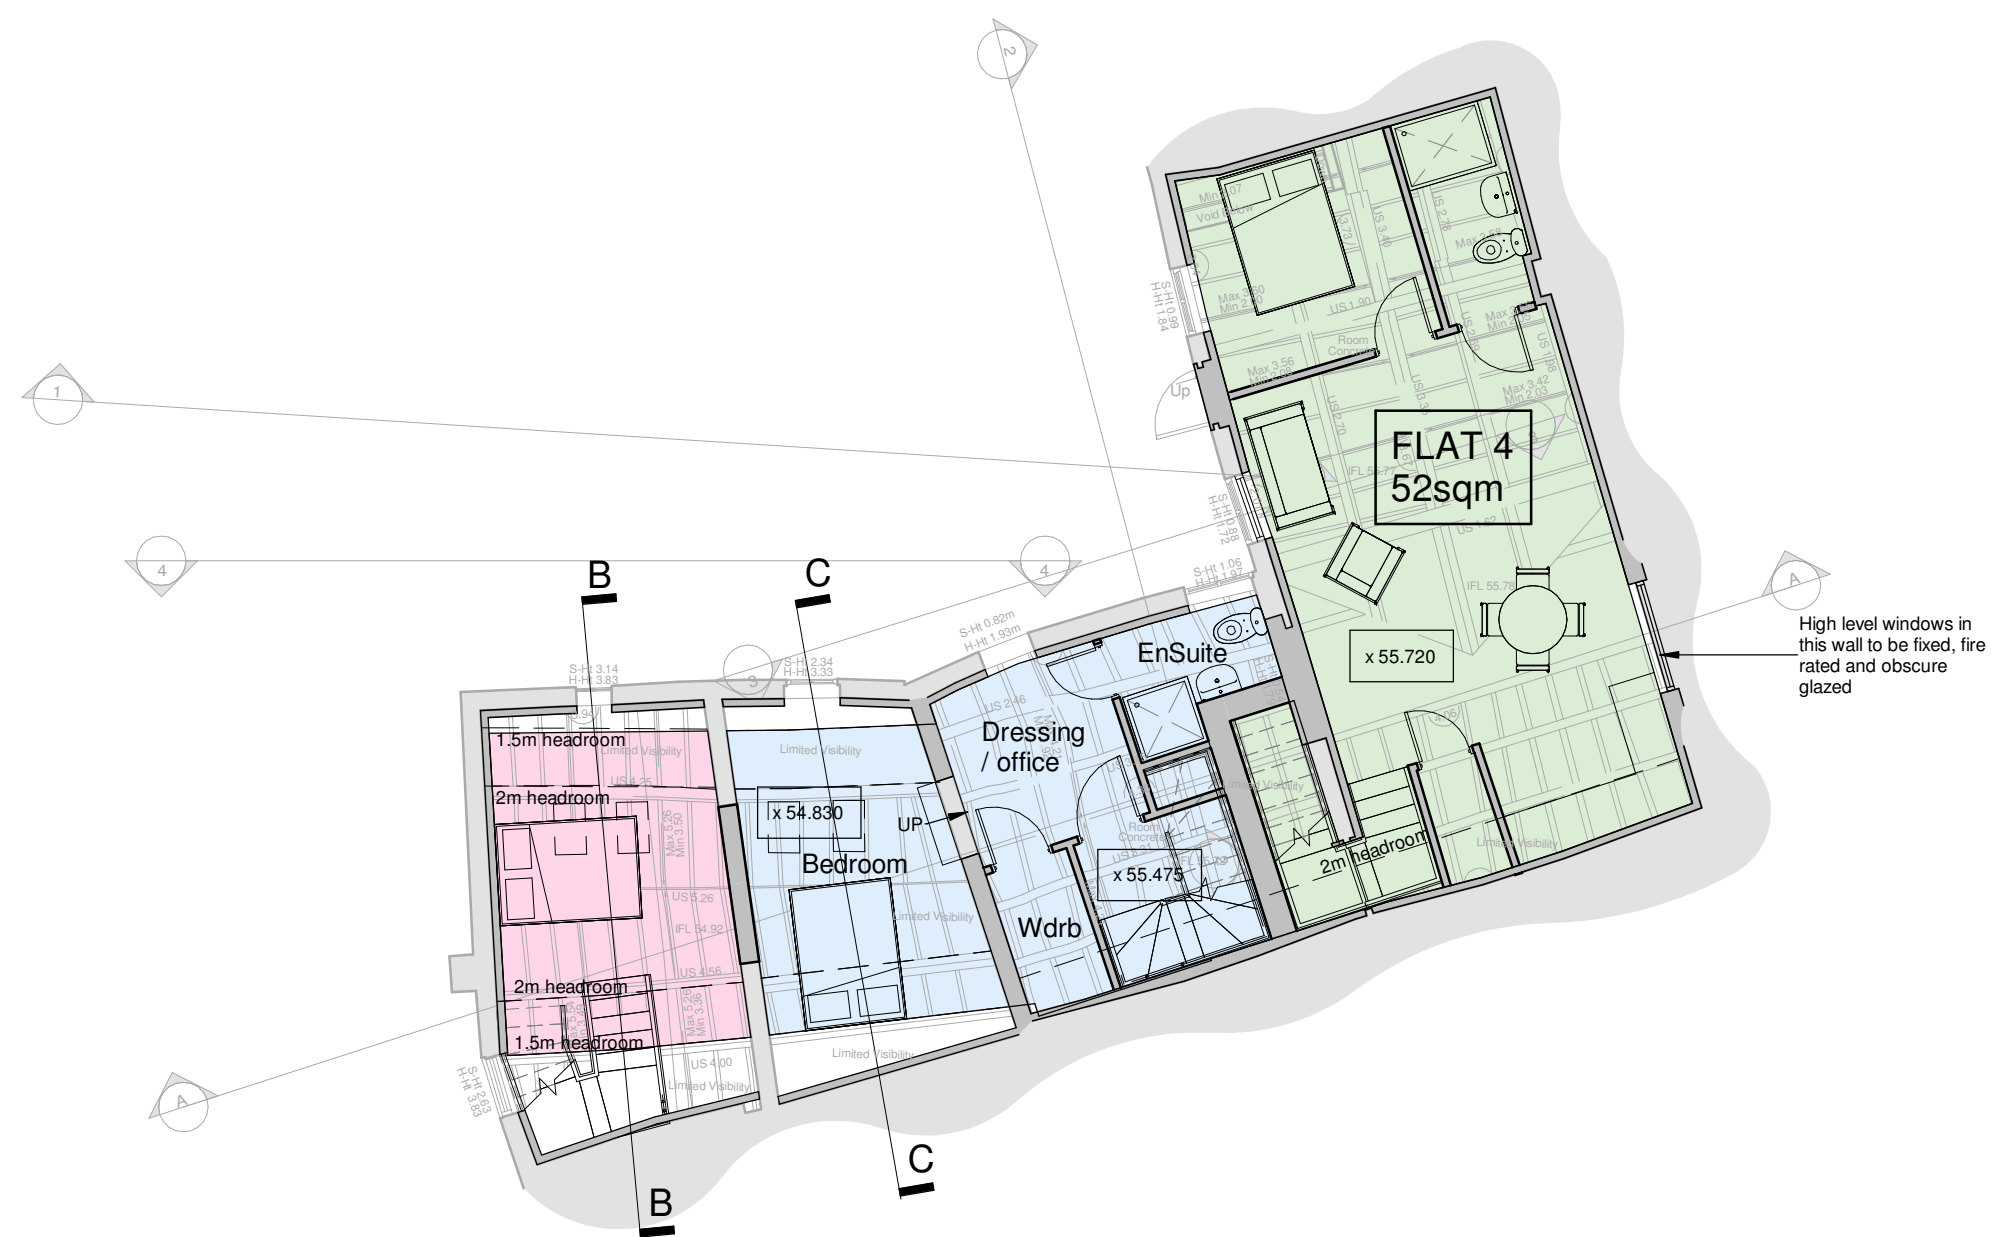
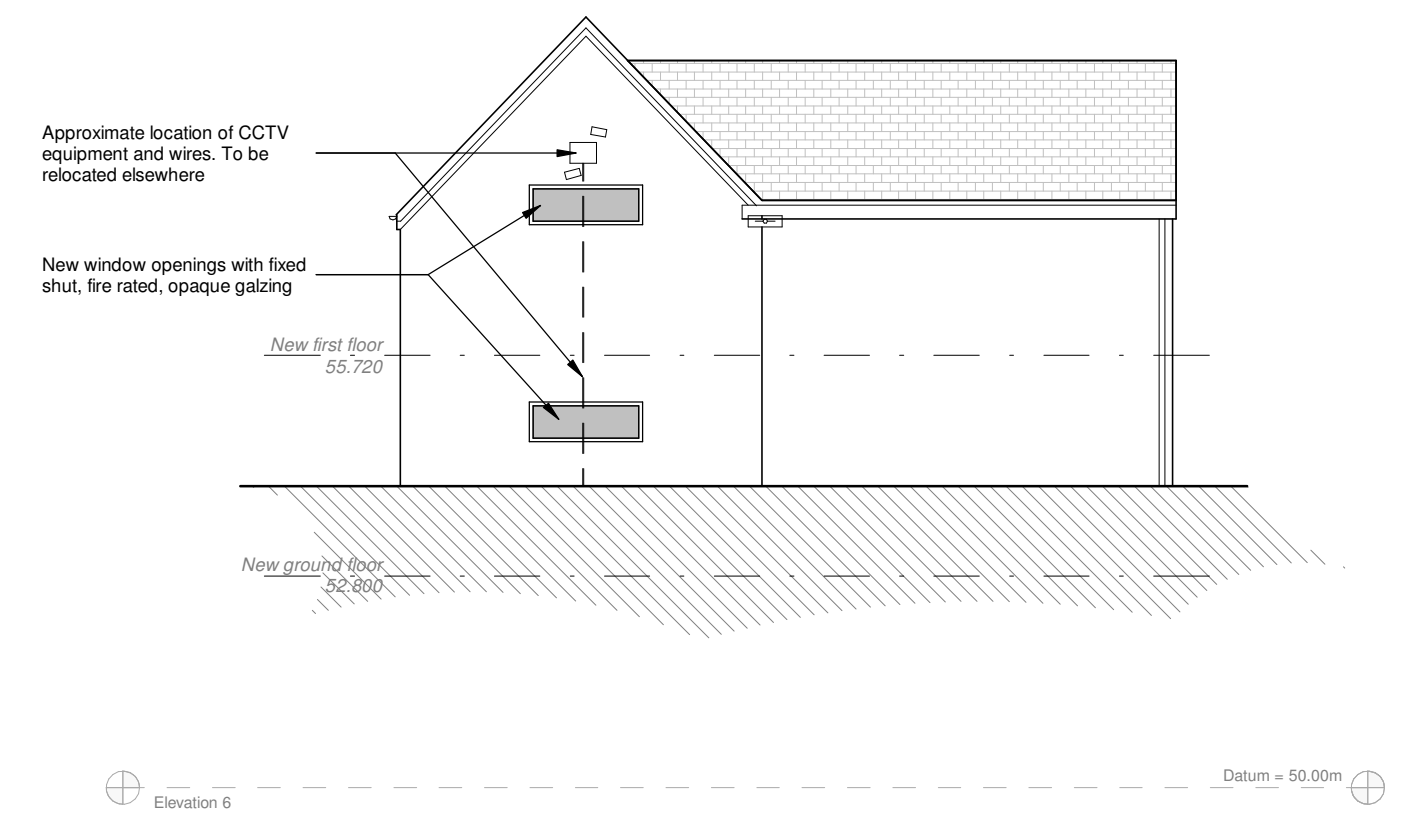


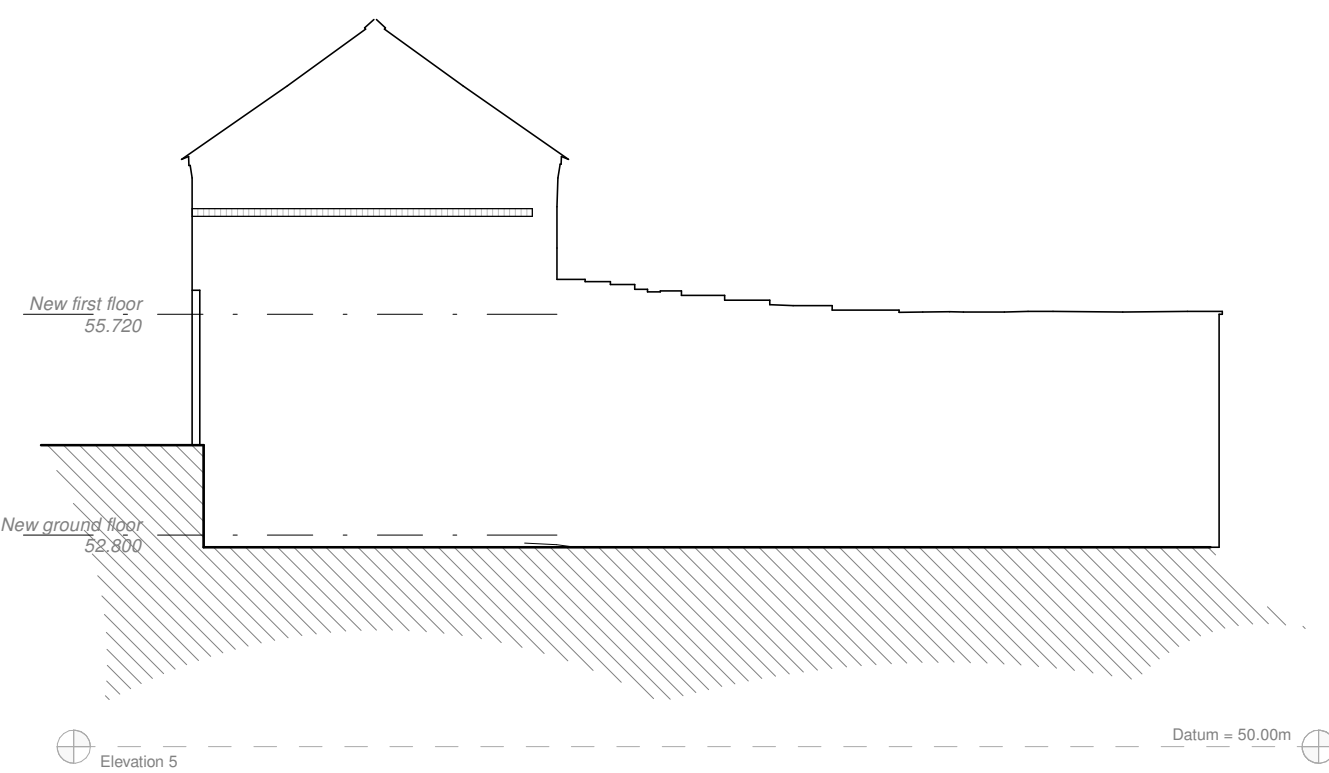


FIRST FLOOR PLAN

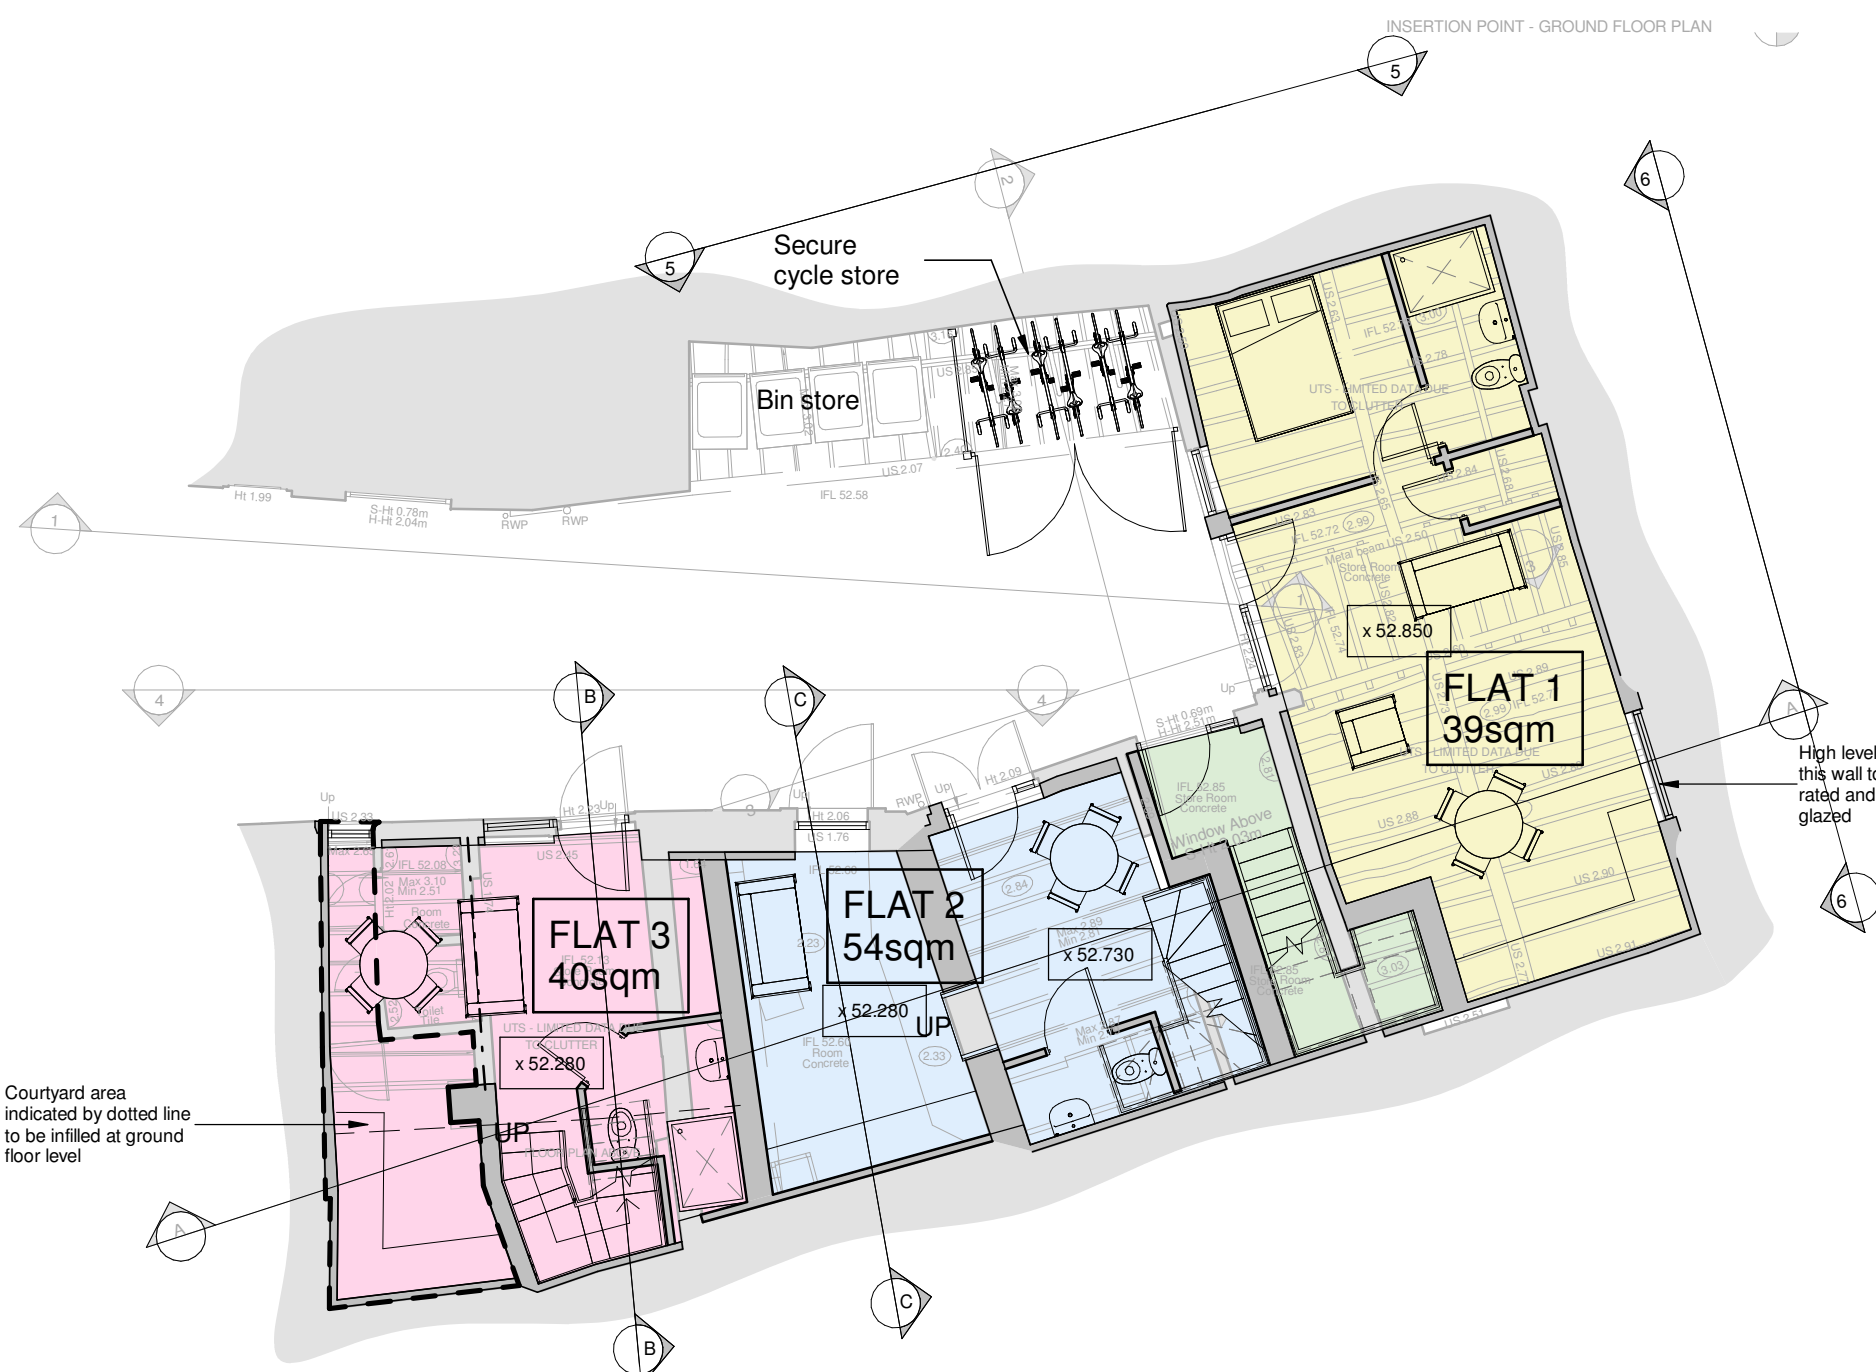


GROUND FLOOR PLAN

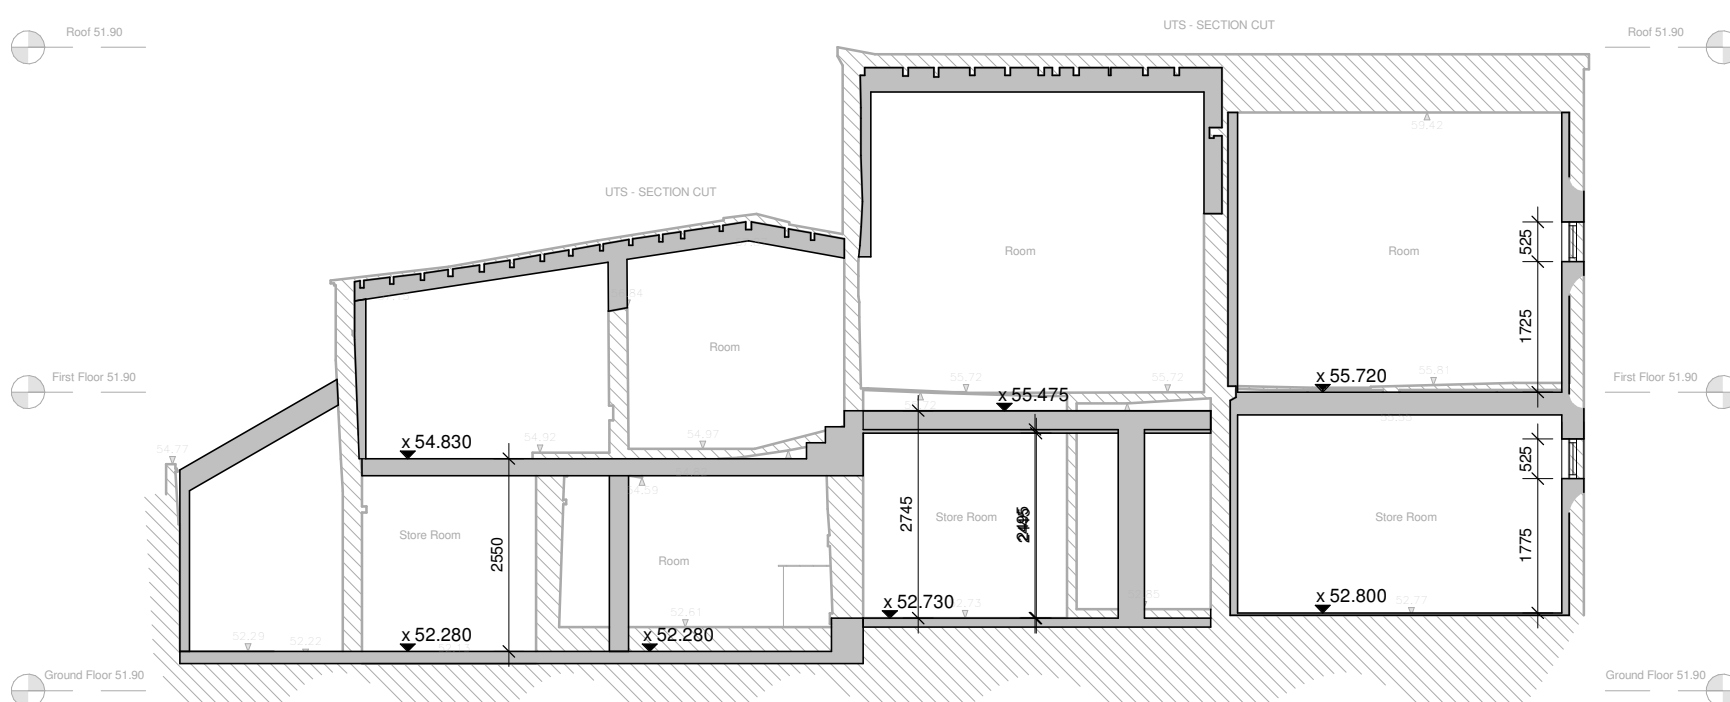


Section A-A

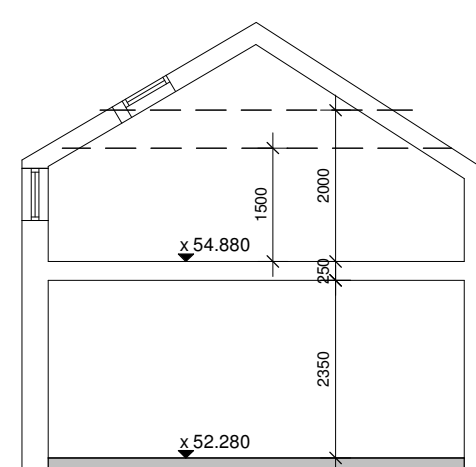

Section B-B

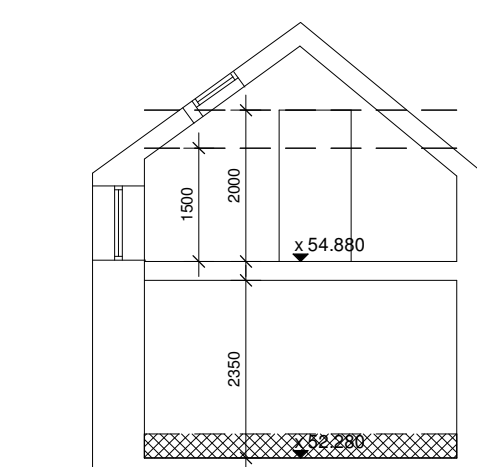

Section C-C

 

Client Chic Abodes		Project Title Proposed dwellings Regent Street Hinckley		Drawing Title As proposed		Scale 1:100	Date March 2025	Sheet A1	Job No. 25/08	Drawing No. 03a
Author ZLM		Checked by DB		Status FEASIBILITY		THE COPYRIGHT OF THIS DRAWING IS RESERVED BY HAYWARD ARCHITECTS LTD. REPRODUCTION IN ANY FORM, EITHER IN WHOLE OR IN PART, IS FORBIDDEN WITHOUT THE WRITTEN PERMISSION OF THE COPYRIGHT HOLDER. DESIGN IS FOR INFORMATION AND DOES NOT REPRESENT A FINAL DESIGN.				
Hayward architects		19 Station Road Hinckley Leicestershire LE10 1AW		Tel: 01455 635 665 www.haywardarchitects.co.uk						