
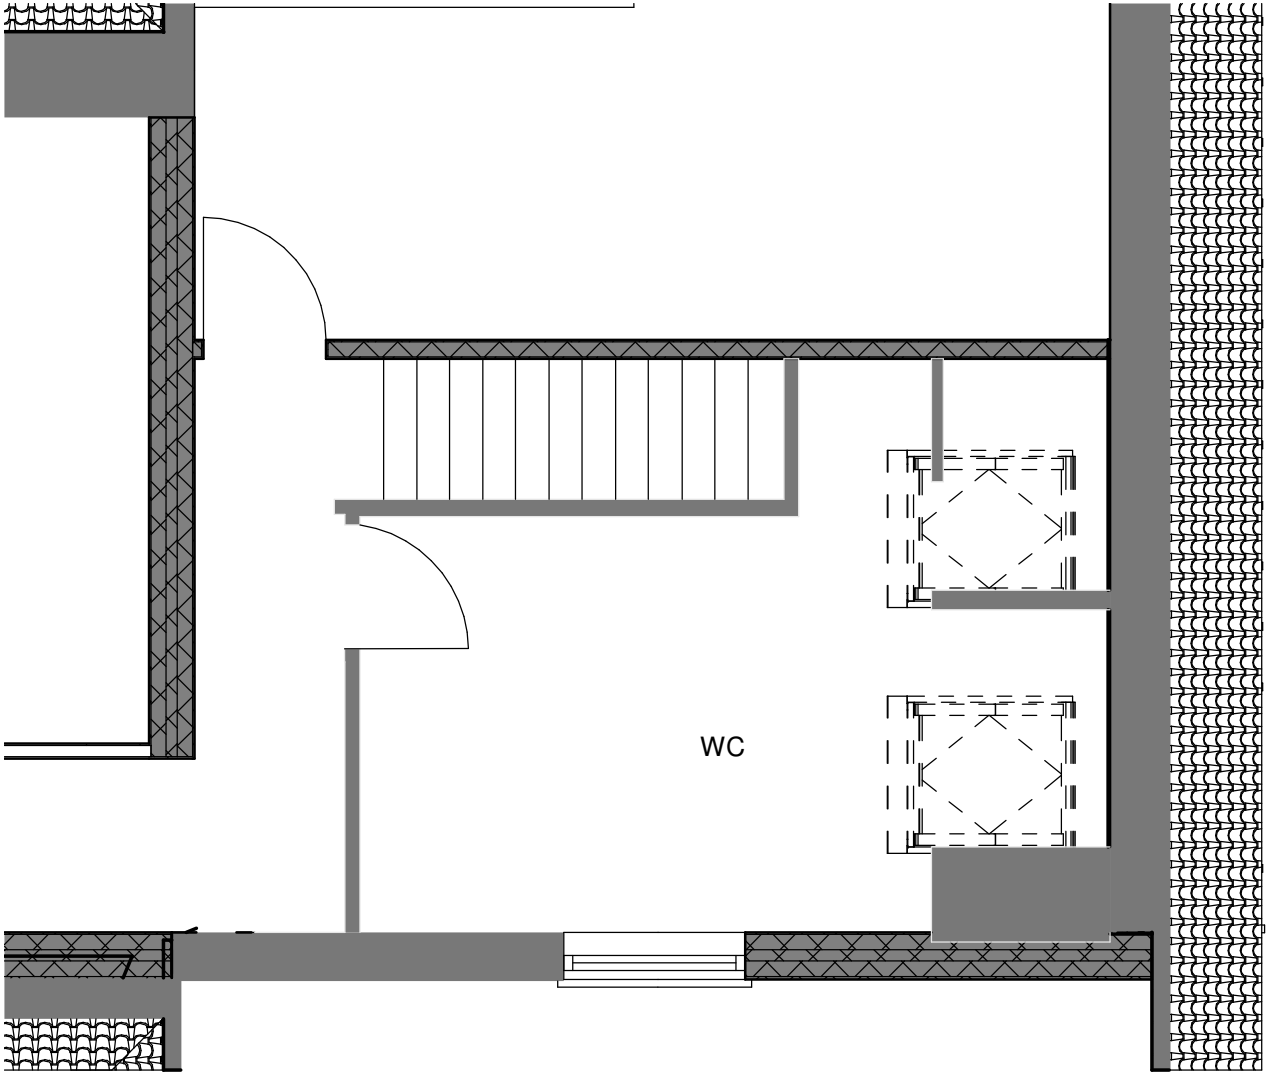



KEY PLAN

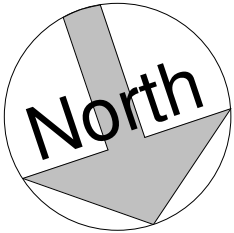

Existing First Floor Plan

1 : 50

1:50

 

Rev	Description	Date
A	Initial Issue	06.05.23
PROJECT		
Proposed Works to Butts Lane Close		
TITLE		
Existing First Floor Plan		
CLIENT		
Leigh and Laura Cannon		
DRAWN BY		CHK
Author		Checker
SCALE (@ A3)		DATE
1 : 50		06/05/23
Dwg. No		REV
BR.115		A