
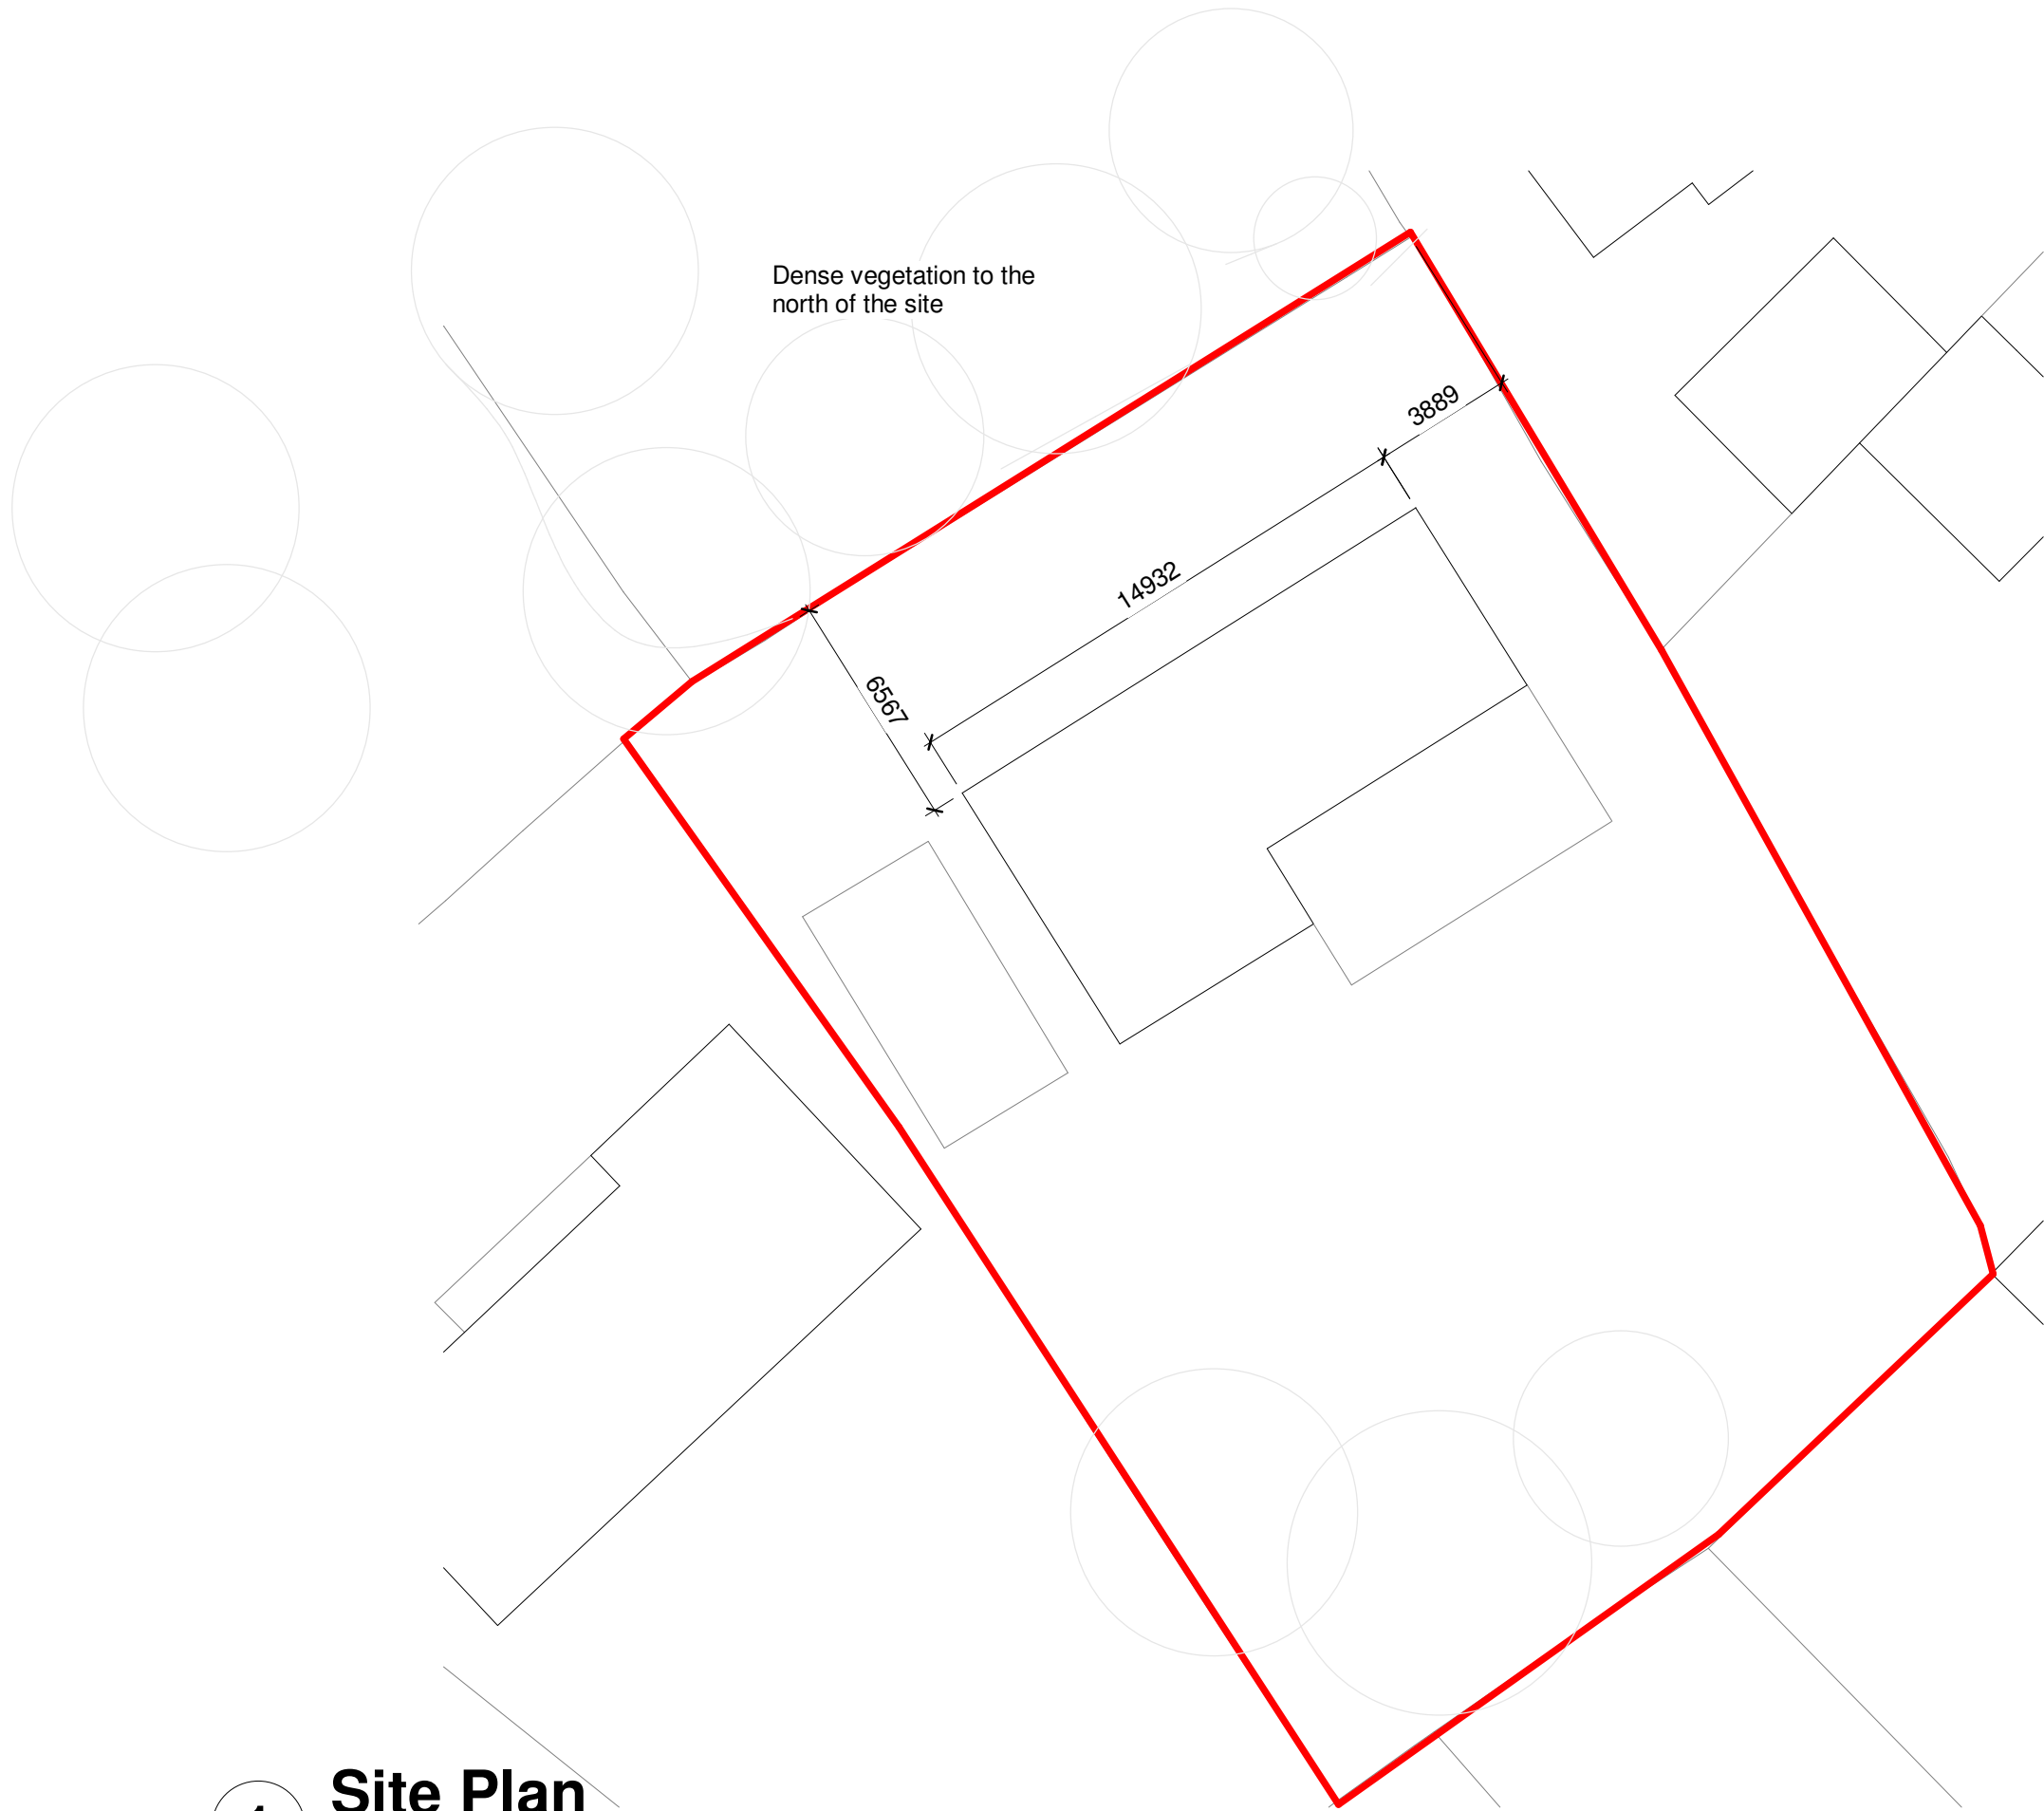


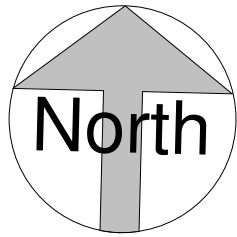


Please note the building Envelope does not change in size. This application concerns the glazing to the Front (North) Elevation of the building

1

Site Plan

1 : 200

1:200

 

0m

10m

20m

30m

Rev	Description	Date
B	Amendments	06.05.23
A	Initial Issue	22.03.23
PROJECT		
Proposed Works to Butts Lane Close		
TITLE		
Site Plan		
CLIENT		
Leigh and Laura Cannon		
DRAWN BY		CHK
AB		AB
SCALE (@ A3)		DATE
1 : 200		03/22/23
Dwg. No		REV
BR.113		B