



Side Elevation

1 : 200

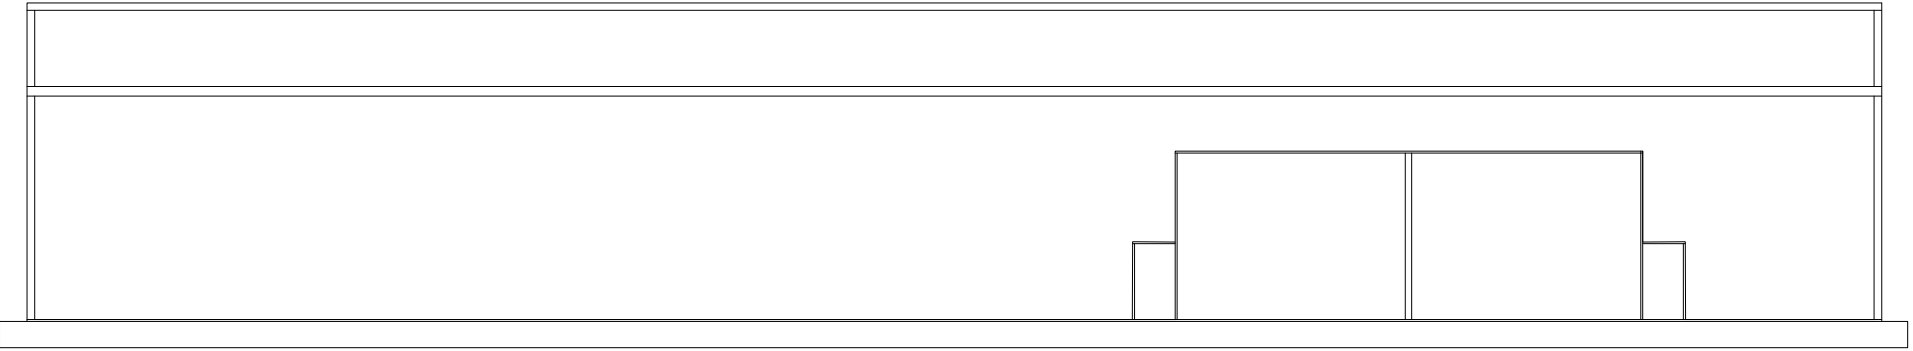

Side Elevation_

1 : 200

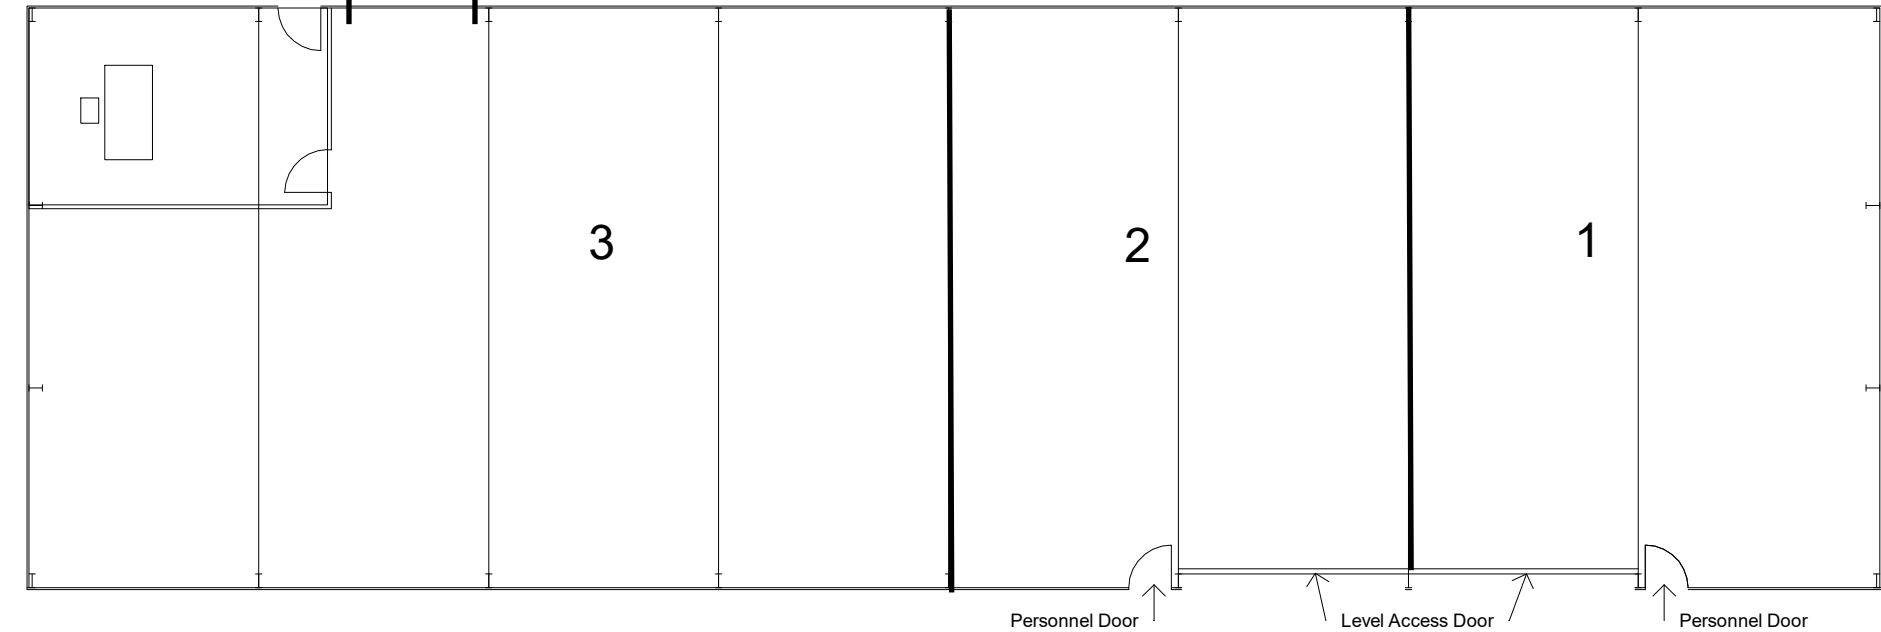


Ground Floor Plan

1 : 200


Do not scale from this drawing for purposes other than the planning application.

Red Line Boundary based on O/S Data and **NOT** confirmed as the Legal Boundary

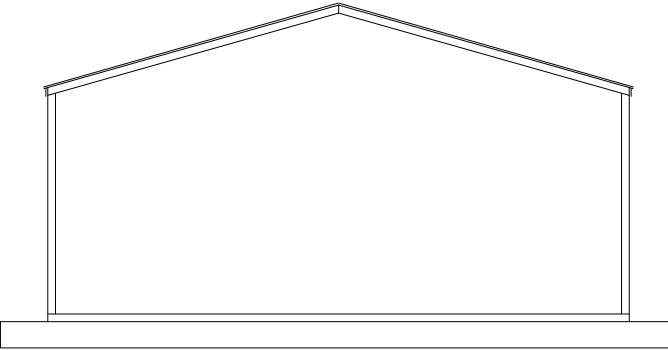

Rear Elevation

1 : 200

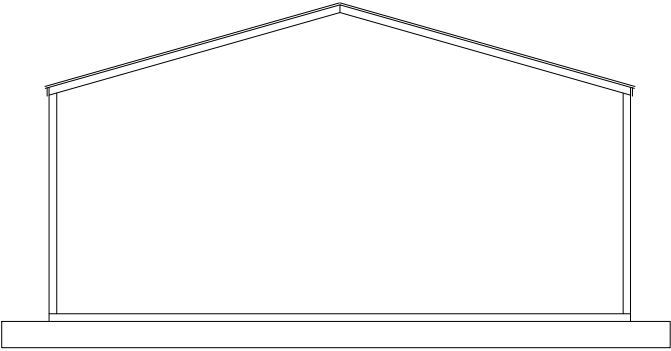

North Elevation

1 : 200

Material Schedule	
Walls -	Metal Vertical Cladding
Roof -	Metal Cladding

Desford Lane, Ratby, LE6-0LF

Drawing Name:
Planning Drawing

Drawing Stage: **Planning**

Status: **S3 - For Review and Comments**

File Ref:

015	18/05/26	RB	n/a	1 : 200 @ A3	
SGP Project No	Date	Drawn	Team	Scale	Rev
Drawing Number: Project-Originator-Functional-Spatial-Form-Discipline-Number					
015-BAN-ZZ-ZZ-DR-A- 131100					

