

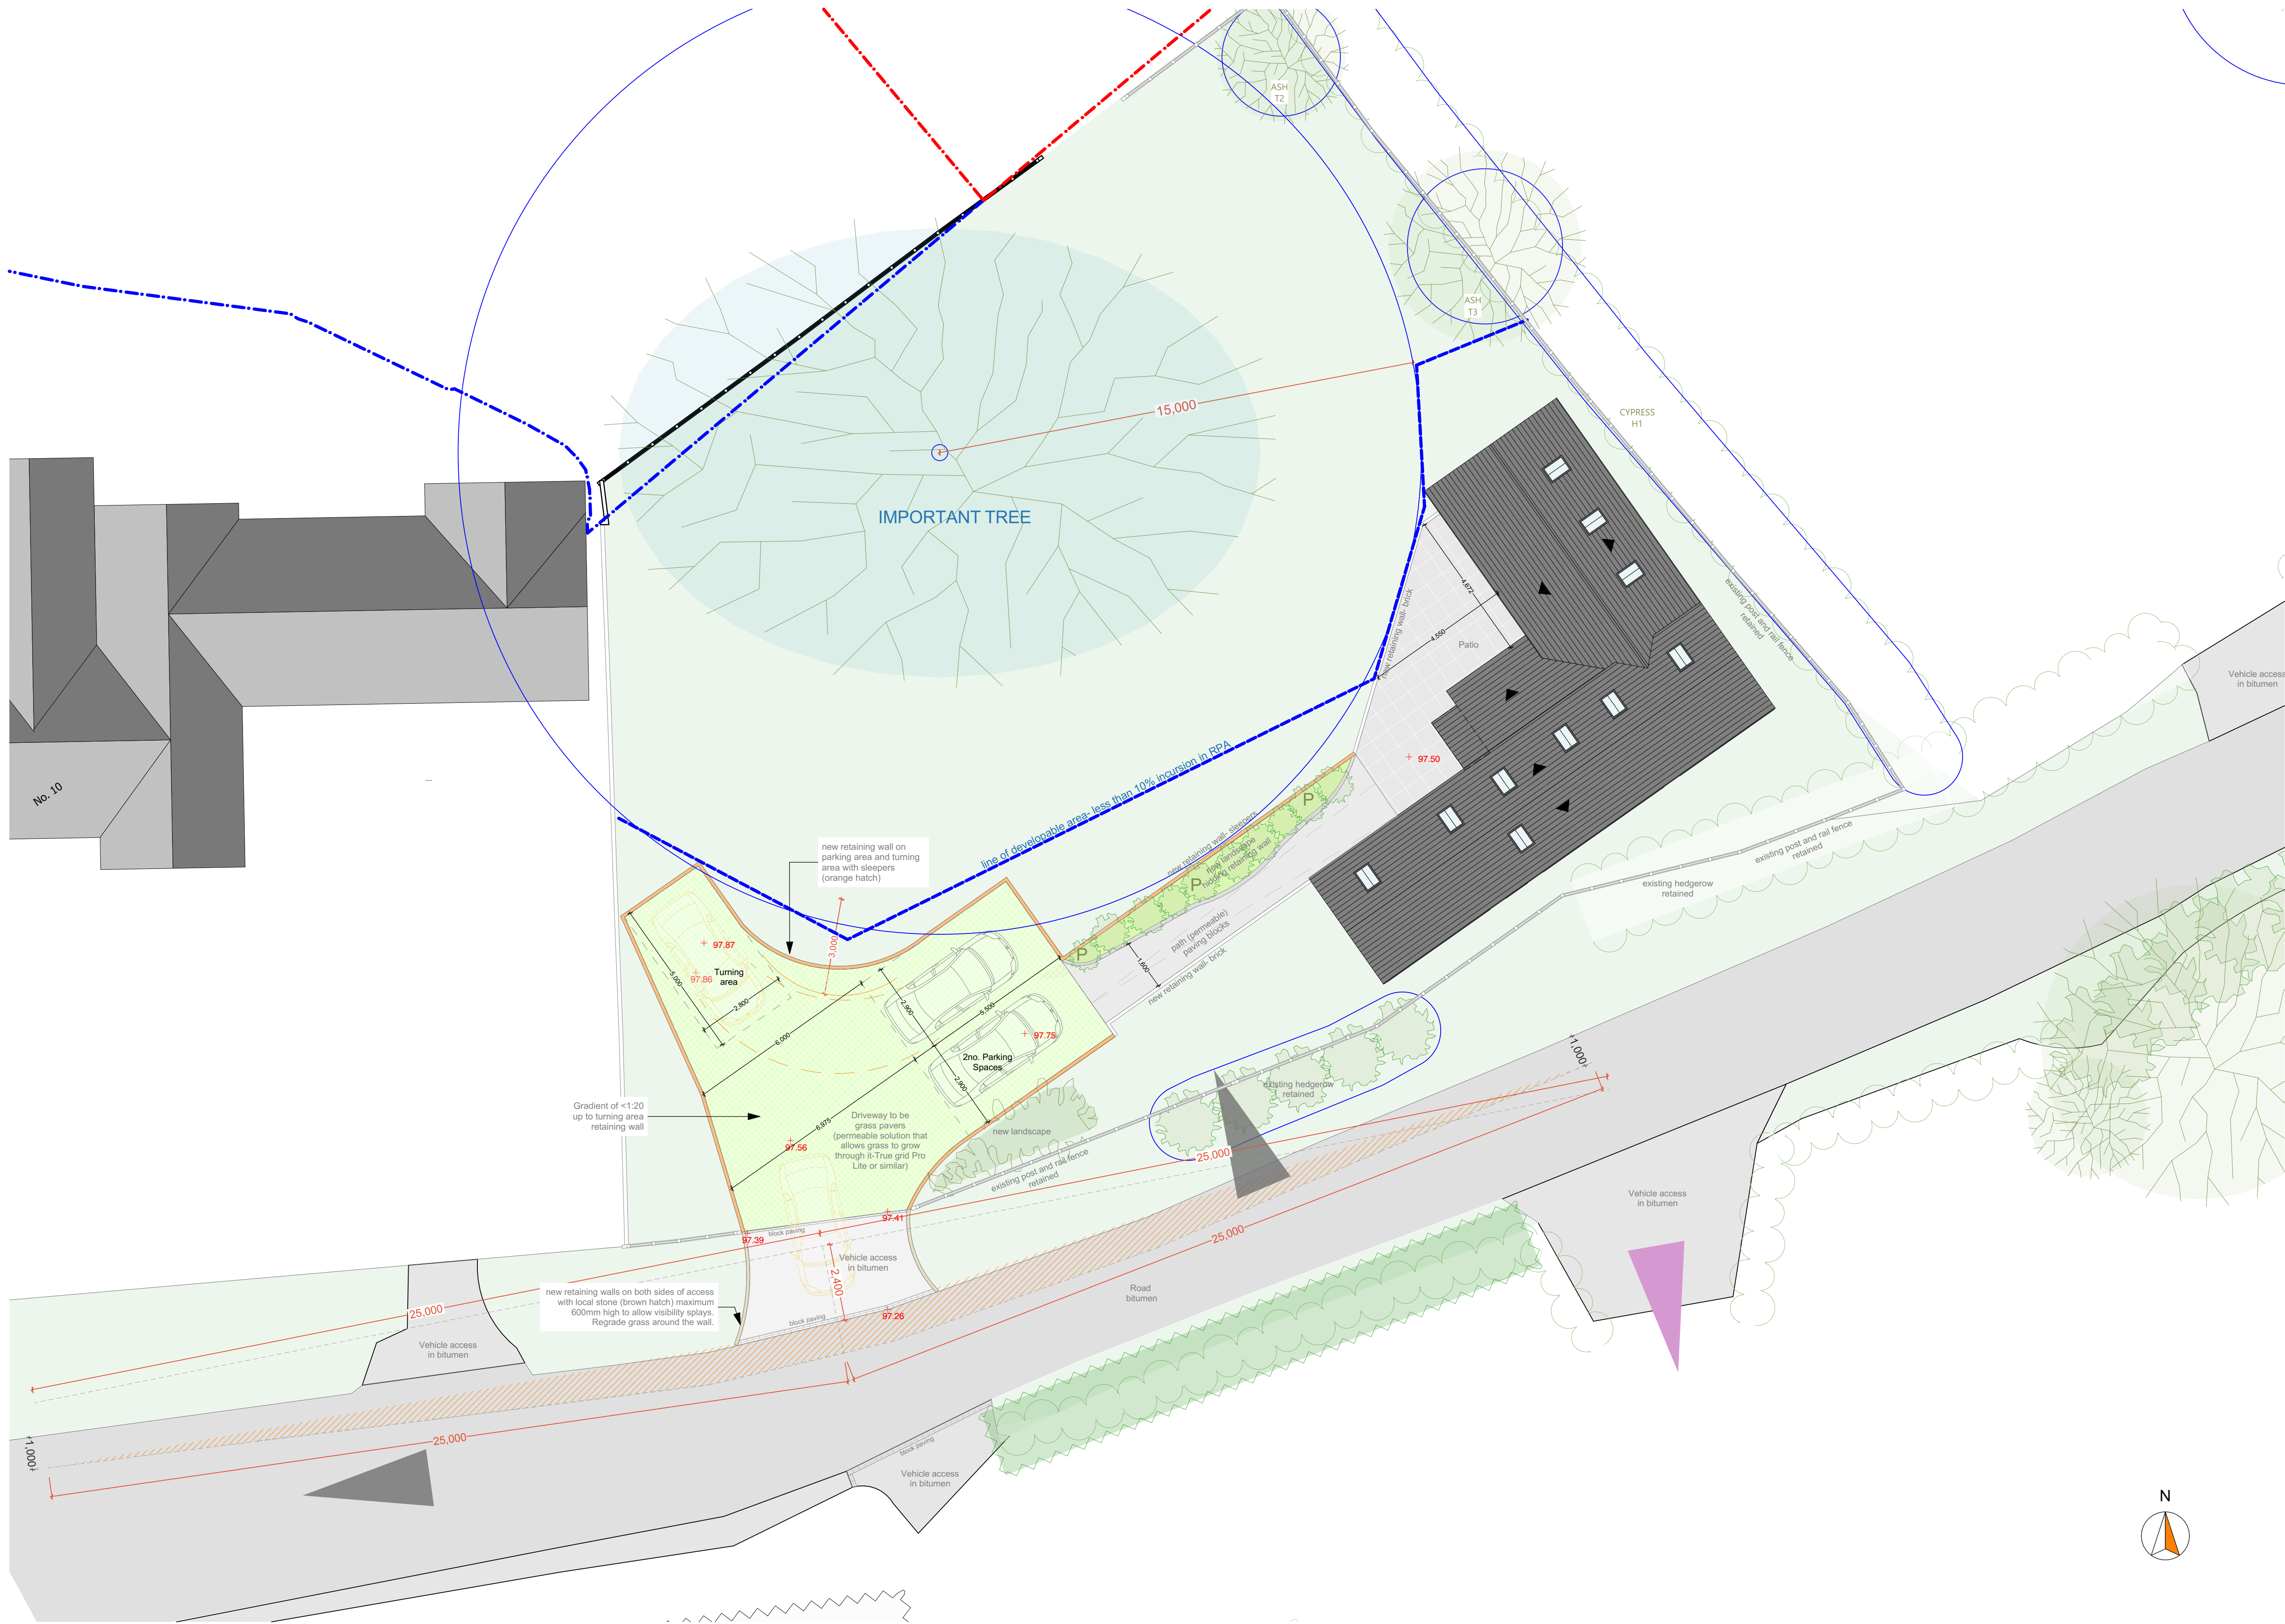


 

Proposed Site Plan
1:100

 

Disclaimer:

This drawing is subject to copyright ©, and is the property of AT Architects Limited and must not be copied in whole or in part without their written permission. This drawing should be read in conjunction with all the appropriate consultants design drawings, together with any other AT Architects Limited drawings, and the appropriate specification as issued. No liability will be accepted for any amendments made to this drawing by third/other parties.

This drawing must not be scaled. The contractor is to report all dimensional discrepancies, errors or omissions to AT Architects Limited prior to commencing construction work. The Contractor should also check and verify all building levels, site positioning, services, sewers, drains etc., prior to commencing any works, and notify AT Architects Limited of any discrepancies or inaccuracies accordingly.

Checked by:
EW

Revisions:

Layout Modified by	Change Name	Transmittal Set Date
	Amendments	20/03/2024
	Amendment to Access Route Levels	23/05/2024
	move building 1m down	24/07/2024
	Amendment to GP Level to 1.5m	29/07/2024
	HardSurfaces materials	02/08/2024
	change driveway material	16/09/2024
	amend parking, show turning area, RPA line	02/10/2024

RevID	Transmittal Set Name	Transmittal Set Date	Transmitted By
01	Planning 01	20/02/2024	MarkBranch
02	Planning 02	14/03/2024	MarkBranch
03	Planning 03	20/03/2024	MarkBranch
04	Planning 06	23/05/2024	ChristianDaCosta
05	Planning 07	24/07/2024	ElsaCanet
06	Planning 08	29/07/2024	ChristianDaCosta
07	Planning 09	02/08/2024	ElsaCanet
08	Planning 10	16/09/2024	ElsaCanet
09	Planning 11	02/10/2024	ElsaCanet

ArchCAD

Project:
New Dwelling
Land to the north of Pipe Lane, Orton-on-the-Hill, Leicestershire

Client:
Framptons

Drawing Title:
Proposed Site Plan (and Parking Plan) - Land to the north of Pipe Lane

Date:
03/10/2024

Purpose of Issue:
Planning

Drawn by:	Scale:	Size:
CD	1:100, 1:50	A1

Drawing No:	Rev:
1800-0504-09	