


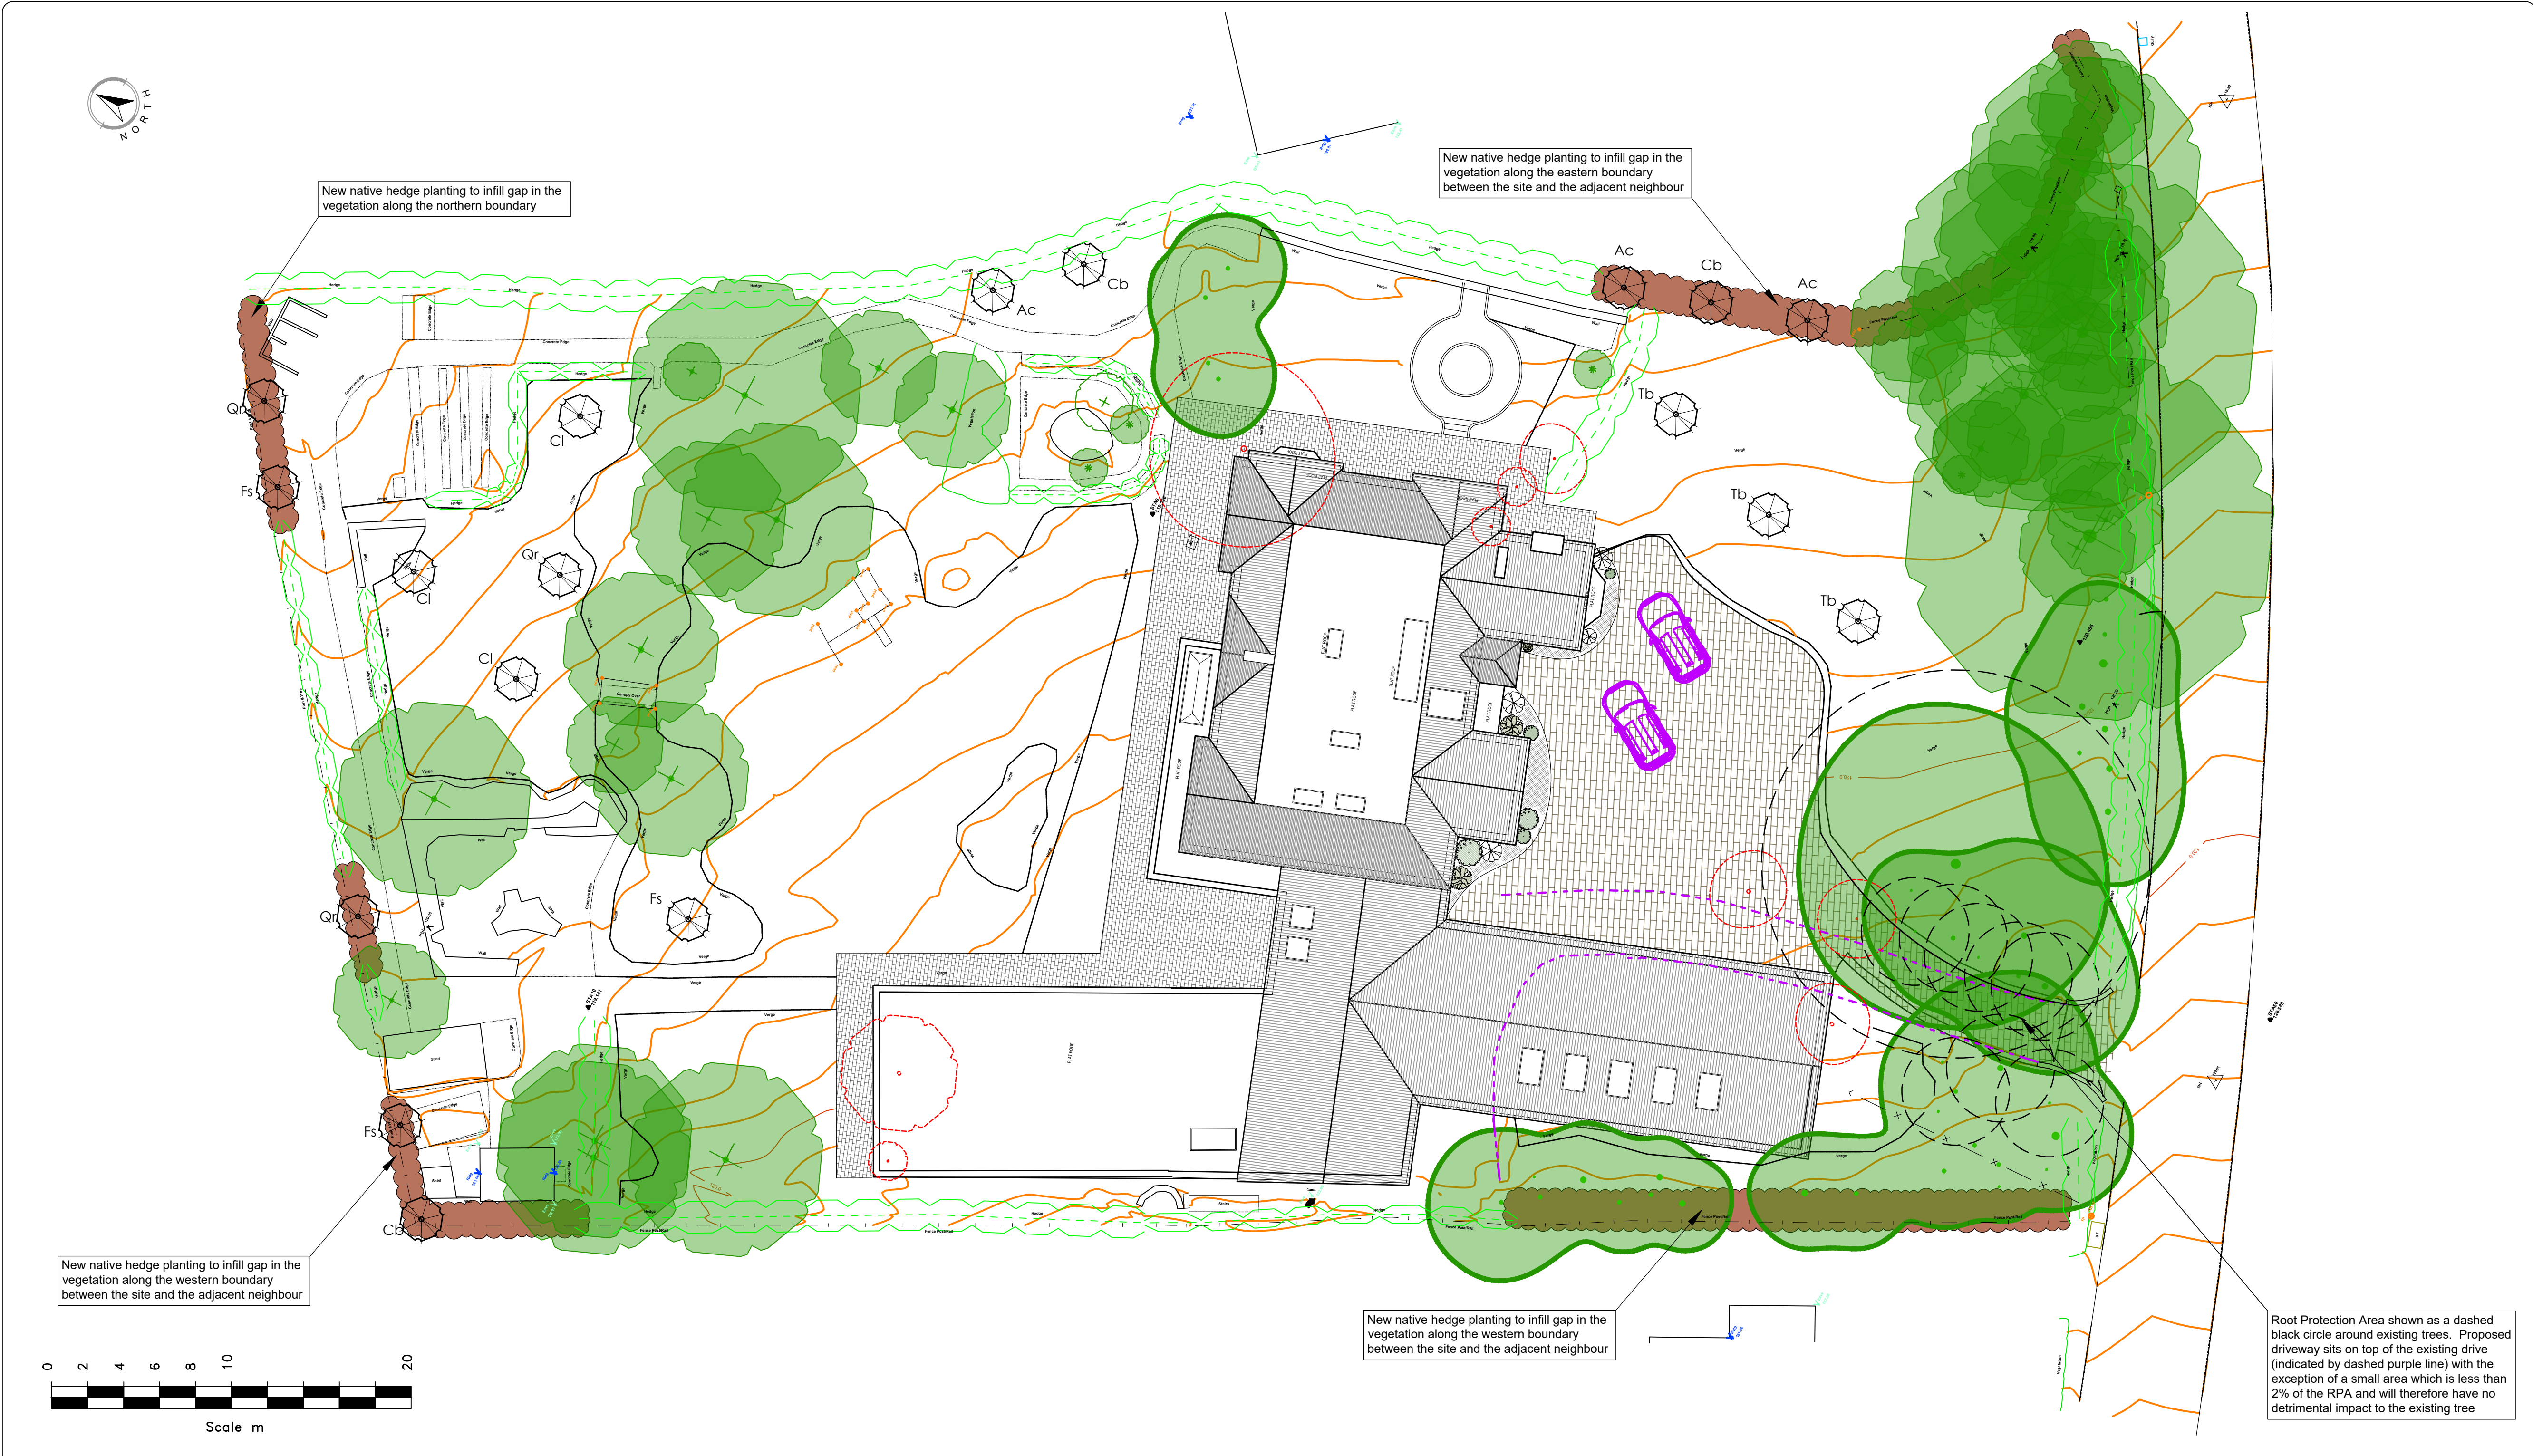

© Encon Associates - DISCLAIMER:

■ This drawing is copyright and shall not be reproduced nor used for any other purpose without the written permission of Encon Associates ■ This drawing must be read in conjunction with all other related drawings and documentation ■ It is the contractors responsibility to ensure full compliance with the relevant Regulations ■ Until technical approval has been obtained from the relevant Authorities it should be understood that all drawings issued are PRELIMINARY and NOT for Construction ■ Should the contractor start site work prior to approval been given, it is entirely at his own risk ■ Do not scale from this drawing, use figured dimensions only ■ It is the contractors responsibility to check and verify all dimensions on site ■ Any discrepancies to be reported to Encon Associates immediately ■ All survey information is provided by the surveying company and Encon Associates cannot accept any liability for any discrepancies there to ■ All survey information to be verified on site by Contractor ■ For our Standard Terms and Conditions, please visit [www.enconassociates.co.uk/terms](http://www.enconassociates.co.uk/terms) ■ Alternatively, a hard copy can be posted to you

Notes:

This drawing is based on the following:

- Site Plan ref DSA-20128-SP-04-B
- Condition 3

Notwithstanding the approved landscaping plan, no development shall commence until a detailed scheme of landscaping and measures for the protection of trees to be retained during the course of development has been submitted to and approved in writing by the Local Planning Authority. This shall include the following items;

- A site specific tree protection plan;
- A tree survey of the existing protected trees;
- An arboricultural implications assessment.

|   |          |                                               |     |     |
|---|----------|-----------------------------------------------|-----|-----|
| F | 28.08.24 | Updated in line with revised site layout plan | MJB | LB  |
| E | 19.10.23 | Updated in line with council comments         | MJB | LB  |
| D | 21.08.23 | Details to discharge Condition 3              | MJB | LB  |
| C | 14.04.23 | Amended in line with client comments          | MJB | GLM |
| B | 11.04.23 | Amended in line with revised site plan        | MJB | GLM |
| A | 05.11.19 | Amended in line with Tree Officer comments    | MJB | GLM |

| Rev | Date | Description | Drawn | Checked |
|-----|------|-------------|-------|---------|
|-----|------|-------------|-------|---------|

Client

C/O DSA

Project  
Manor Lodge  
13 Station Road  
Desford

Title  
Proposed Landscaping &  
Tree Protection Plan

Drawing Status  
DISCHARGE PLANNING CONDITION 3

|       |     |         |    |
|-------|-----|---------|----|
| Drawn | MJB | Checked | EK |
|-------|-----|---------|----|

|      |          |            |       |
|------|----------|------------|-------|
| Date | 01.10.19 | Scale (A1) | 1:200 |
|------|----------|------------|-------|



Head Office  
10 Chapel Lane  
Nottingham  
NG5 7DR

■ T: 0115 987 55 99 ■ E: [enquiries@enconassociates.co.uk](mailto:enquiries@enconassociates.co.uk) ■ W: [www.enconassociates.co.uk](http://www.enconassociates.co.uk)

Environmental Consultants to the Construction Industry

■ BREXAM Code for Sustainable Homes Assessors ■ Landscape Architecture ■ Highway Engineers ■ Life Cycle Costing ■ Energy Assessments ■ CIP ■ EPC ■ BREEAM ■ Daylight Calculations

|            |                |     |
|------------|----------------|-----|
| Job Number | Drawing Number | Rev |
| A4409      | 01             | F   |