


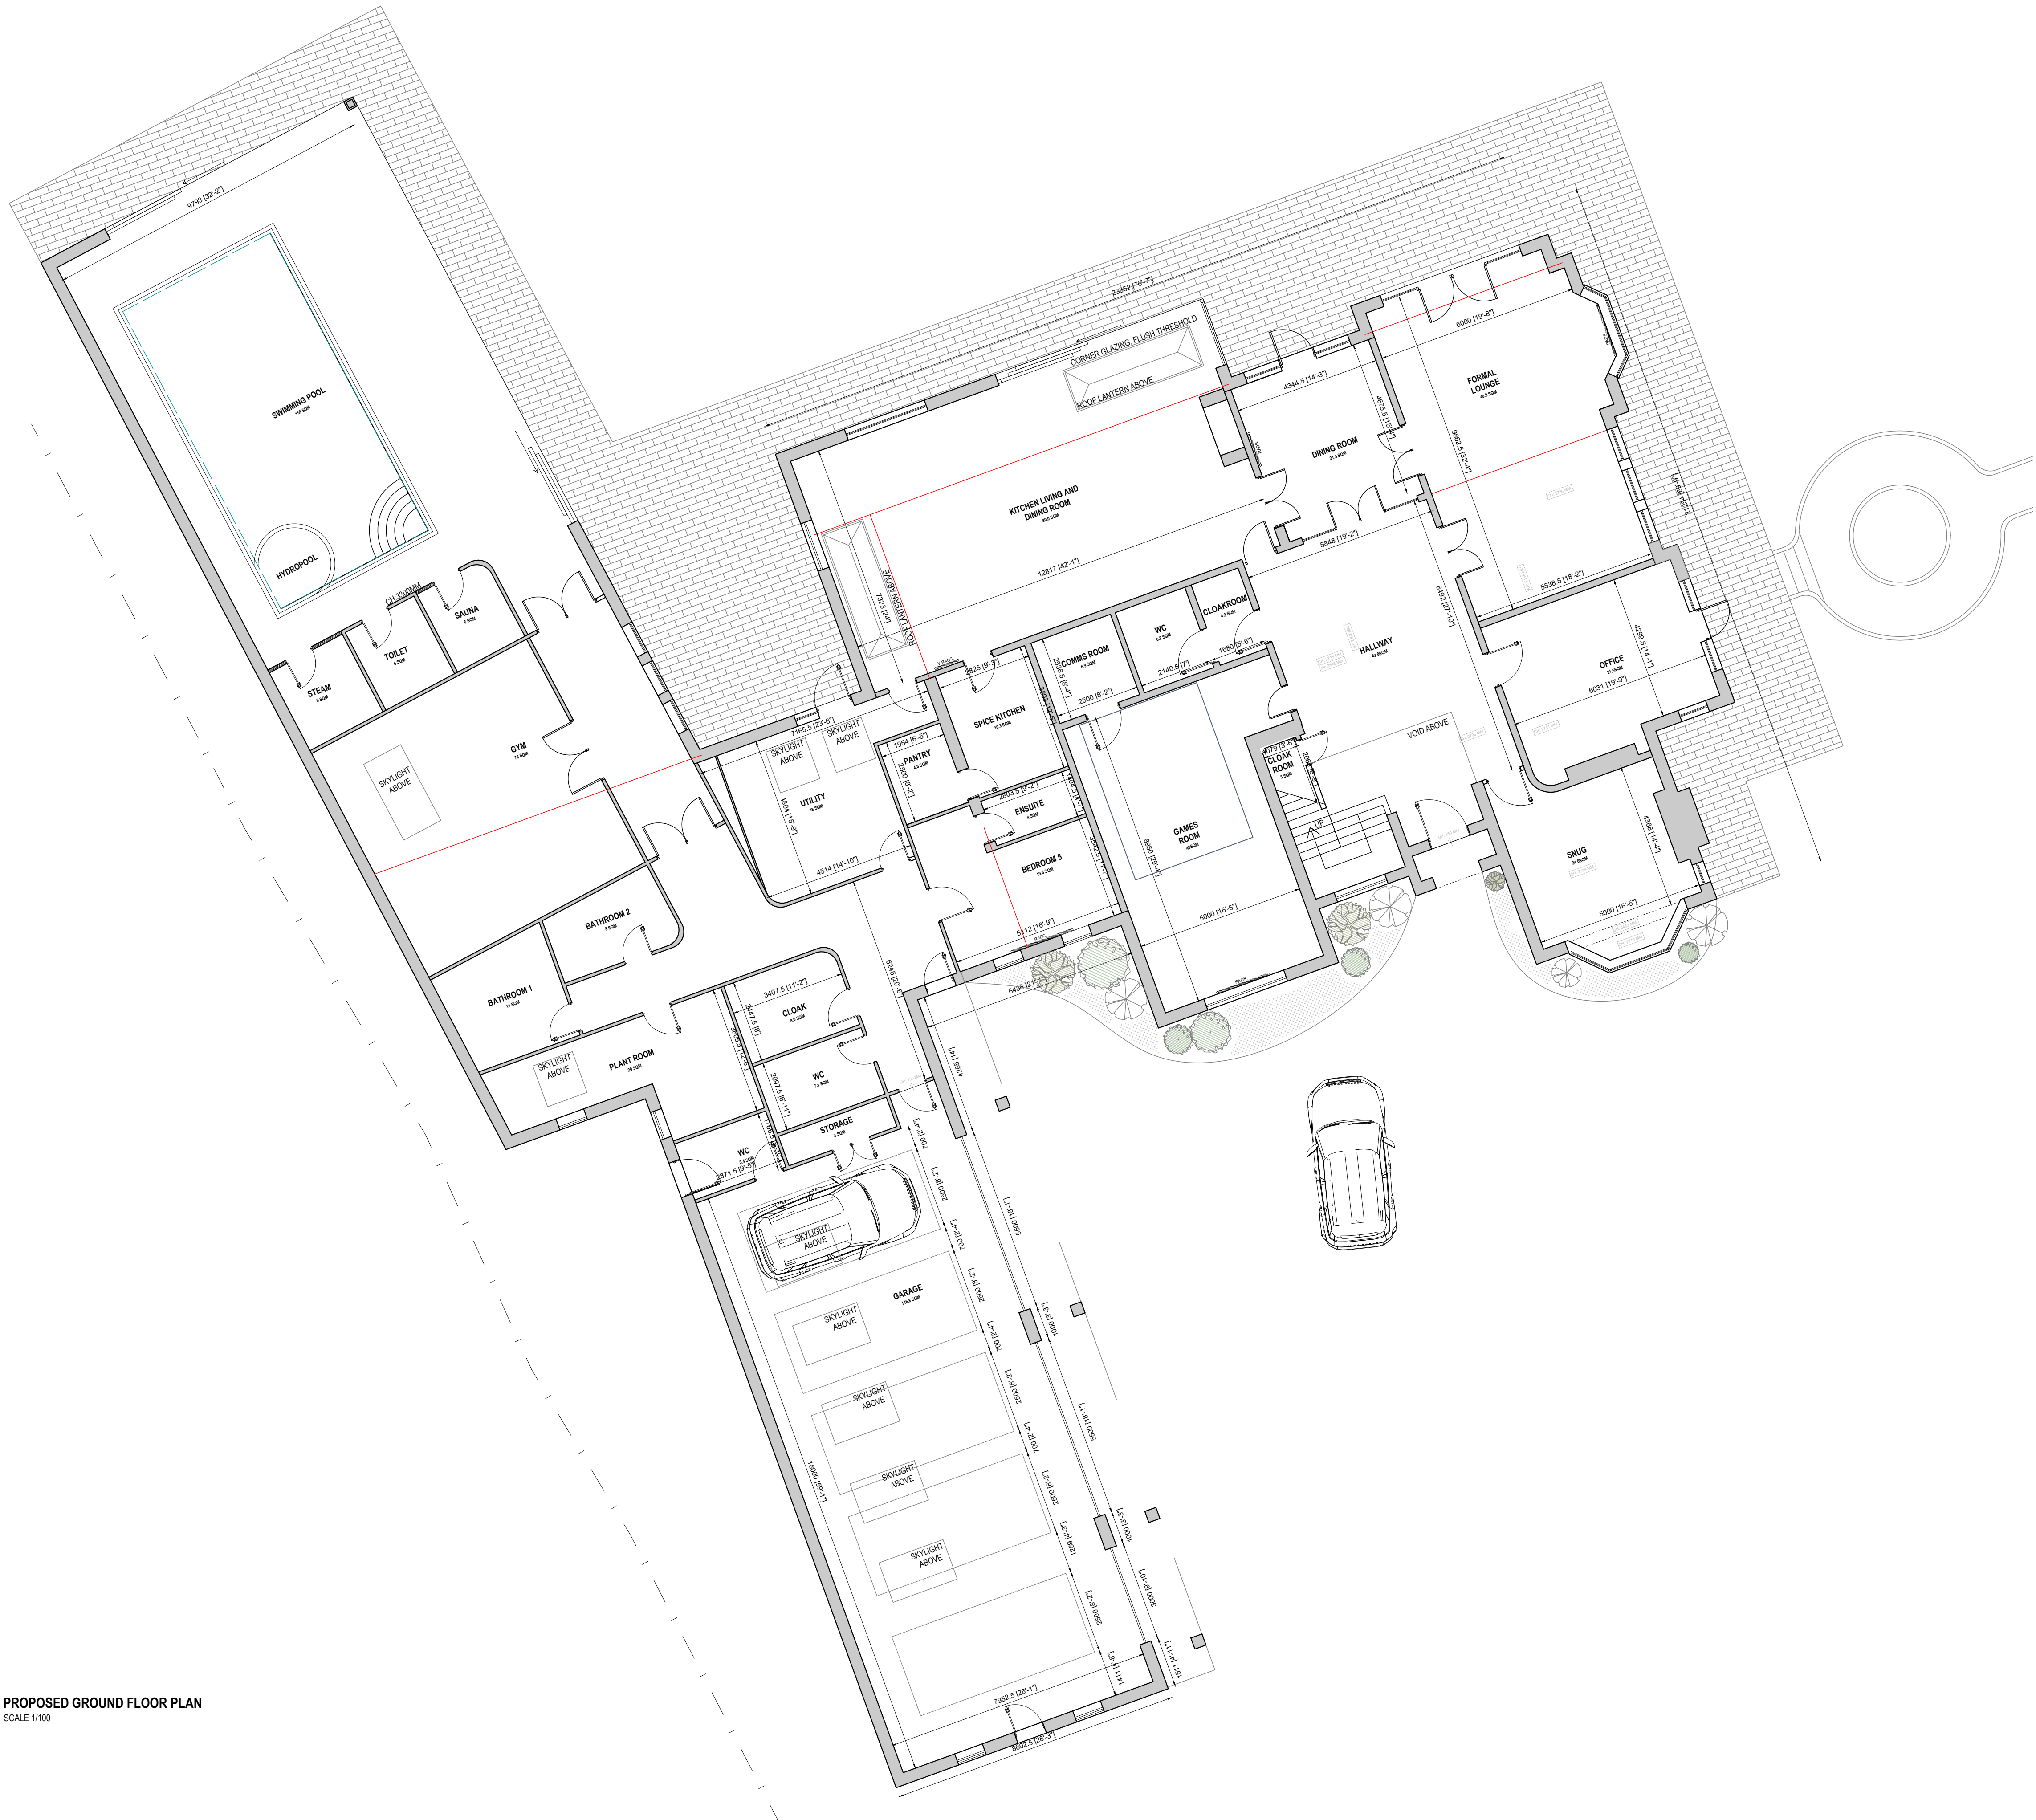

PROPOSED GROUND FLOOR PLAN
SCALE 1/100

Revision: L - 05.08.24 - PF - Client Updates
Revision: M - 21.08.24 - PF - Client Updates
Revision: J - 11.08.24 - PF - Client Updates
Revision: I - 16.05.24 - PF - Client Updates
Revision: H - 03.02.24 - PF - Client Updates
Revision: G - 28.04.24 - PF - Client Updates
Revision: F - 22.04.24 - PF - Client Updates
Revision: E - 15.02.24 - PF - Proposed outline
Revision: D - 15.02.24 - PF - Client Updates
Revision: C - 23.02.24 - MK - Preparing for planning
Revision: B - 16.02.24 - MK - Preparing for planning



Regent House,
7 Upper King Street,
Leicester LE1 6XB
Tel: 0116 251 0606
E: info@ds-a.co.uk
W: www.ds-a.co.uk



Drawing Stage		
FEASIBILITY	TENDER	
PLANNING	CONSTRUCTION	
BUILDING REGULATIONS	AS BUILT	

Project:
20128 - Manor Lodge, 13 Station Road, LE9 9FN

Client:
Mr S

Sheet Title:
Planning Application Information - Ground Floor Plan

Ref:
DSA-20128-GF-01-L


Scale:
1:100 @ A1

Date:
28-11-2022

Drawn:
M.J.

Checked:
K.S.

THIS DRAWING IS ISSUED FOR THE SOLE AND EXCLUSIVE USE OF THE NAMED RECIPIENT. DISTRIBUTION TO ANY THIRD PARTY IS ON THE STRICT UNDERSTANDING THAT NO LIABILITY IS ACCEPTED BY DESIGN STUDIO ARCHITECTS LTD FOR ANY DISCREPANCIES, ERRORS OR OMISSIONS THAT MAY BE PRESENT AND NO GUARANTEE IS OFFERED AS TO THE ACCURACY OF THE INFORMATION SHOWN. THIS DRAWING IS FOR REFERENCE ONLY. PLEASE REPORT ANY DISCREPANCIES TO THE DESIGNER BEFORE ANY WORKS COMMENCE. ALL DIMENSIONS TO BE CHECKED ON SITE BEFORE ANY WORKS COMMENCE. DESIGN STUDIO ARCHITECTS LTD. 2013. COPYRIGHT RESERVED.

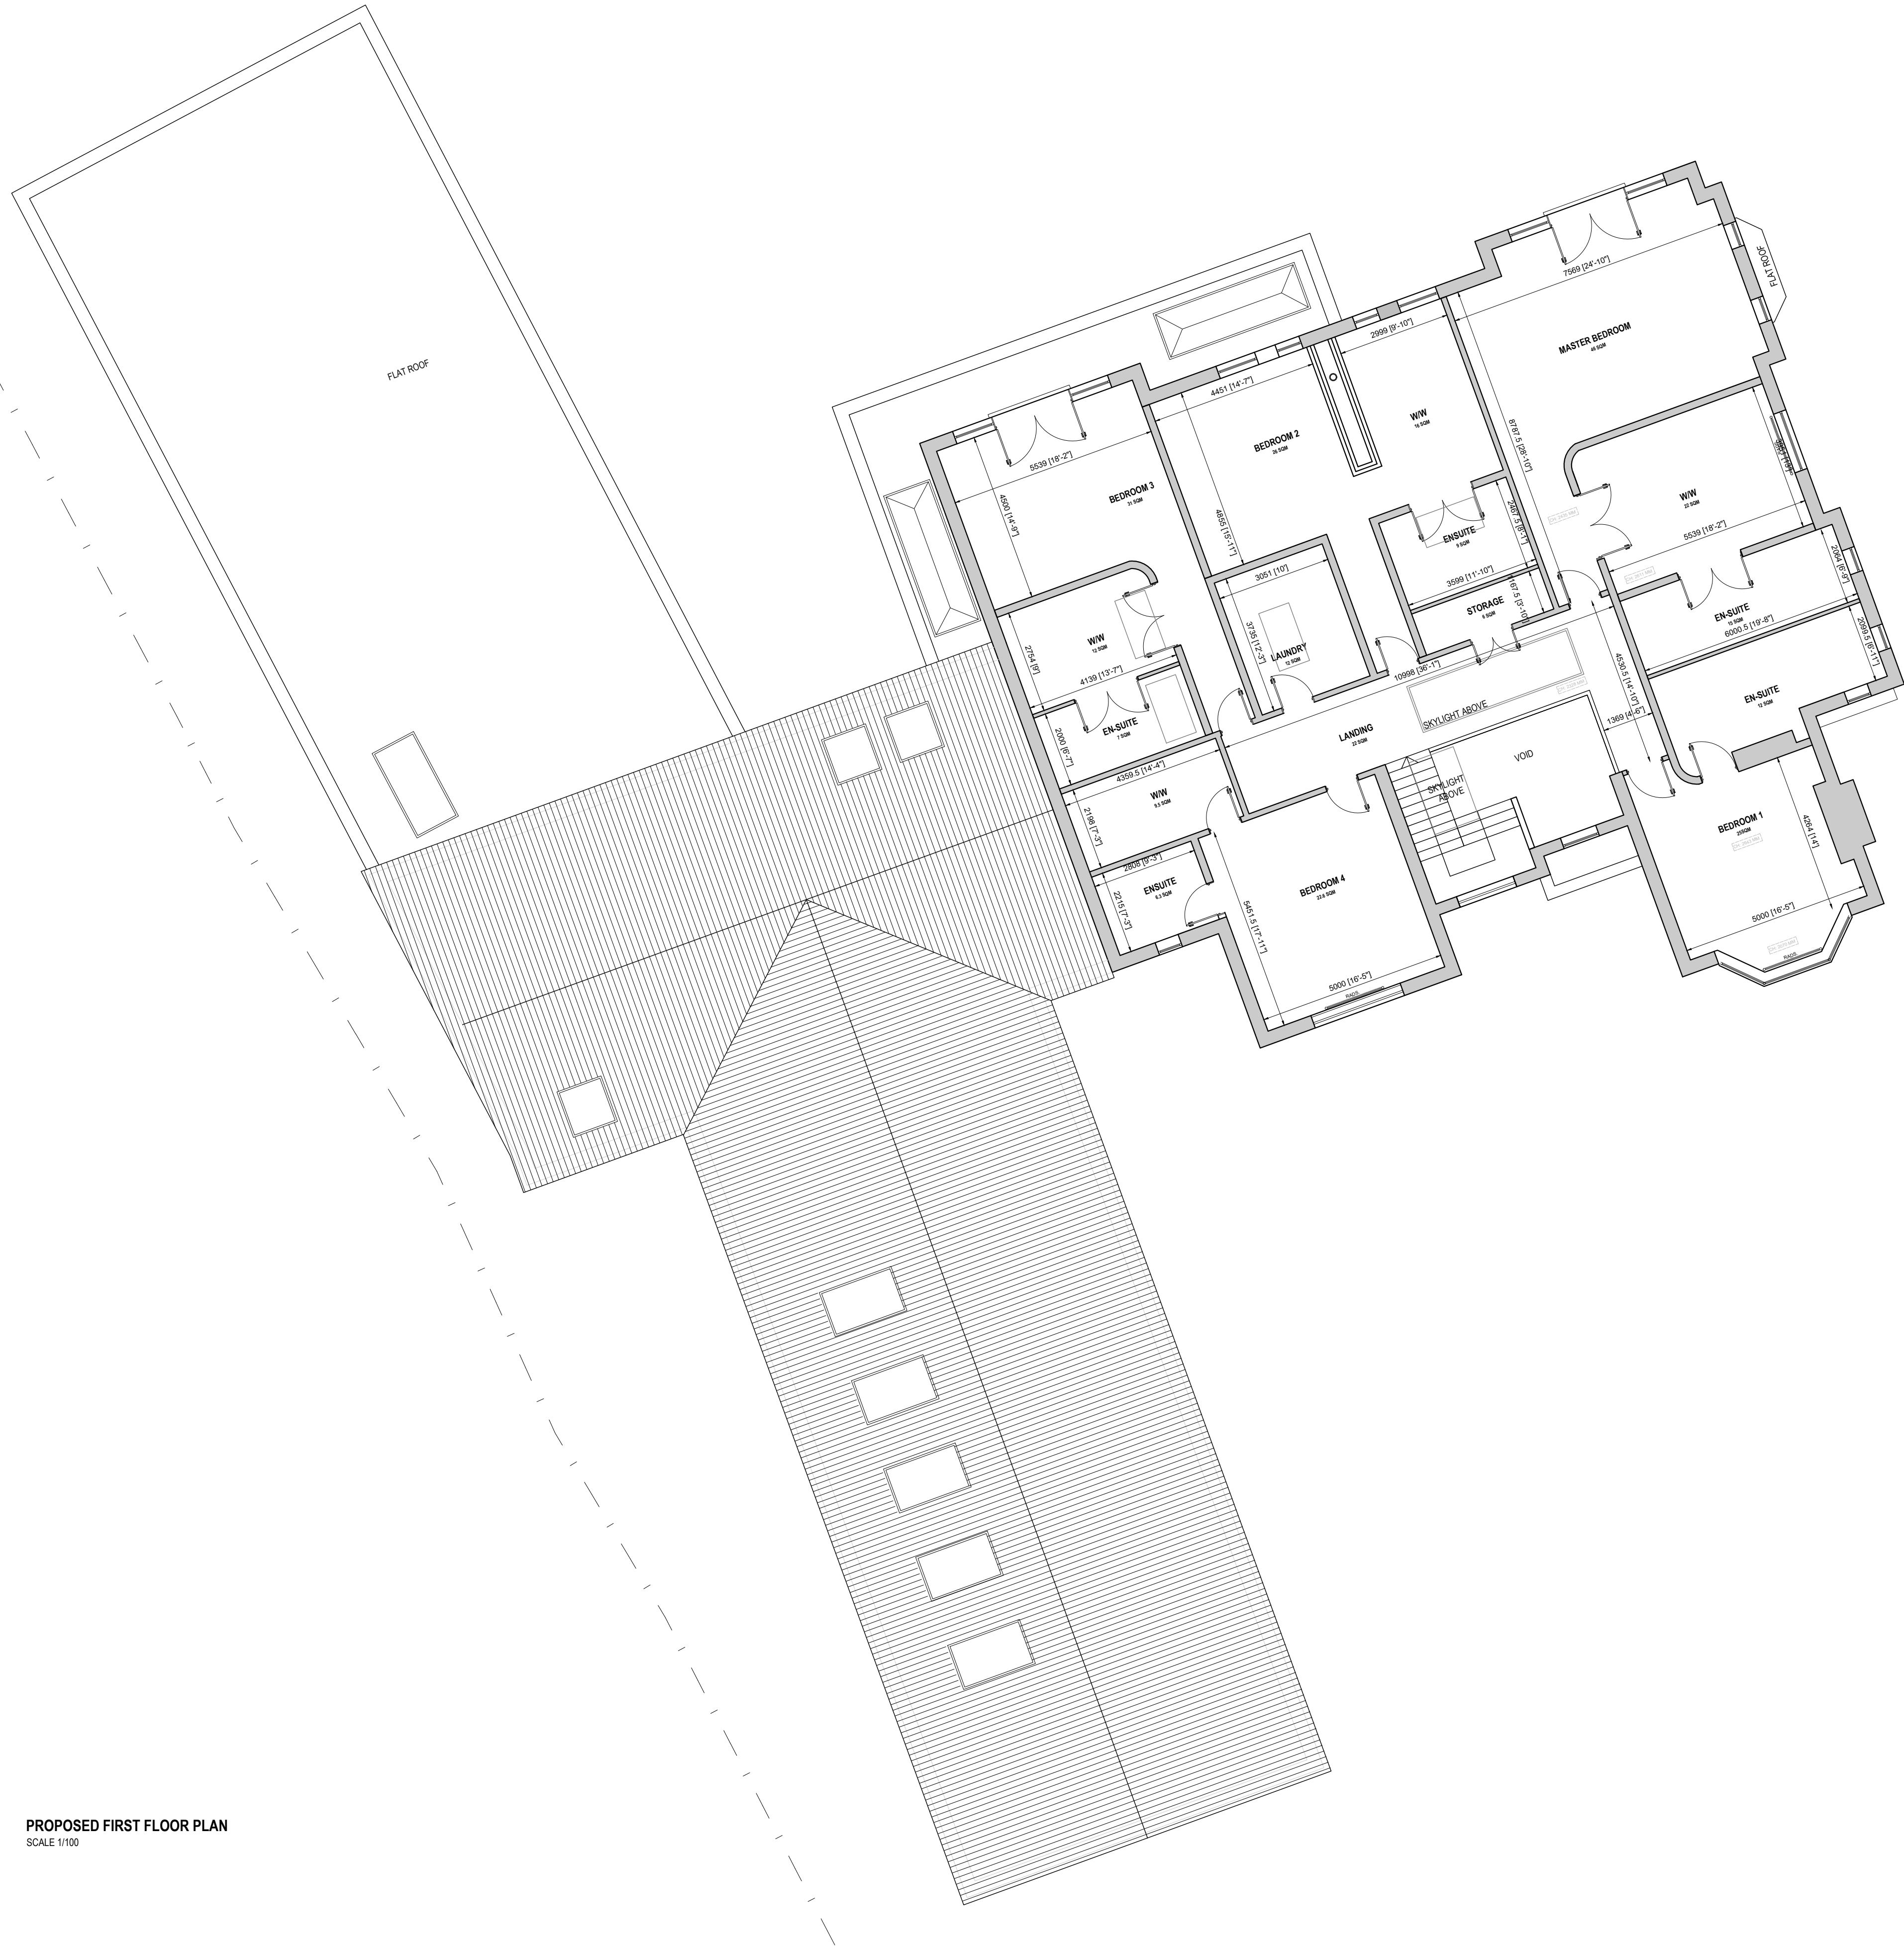

PROPOSED FIRST FLOOR PLAN
SCALE 1/100

Revision: L - 05.08.24 - PF - Client Updates
Revision: K - 21.08.24 - PF - Client Updates
Revision: J - 11.08.24 - PF - Client Updates
Revision: I - 16.05.24 - PF - Client Updates
Revision: H - 03.05.24 - PF - Client Updates
Revision: G - 20.04.24 - PF - Client Updates
Revision: F - 22.04.24 - PF - Client Updates
Revision: E - 19.02.24 - PF - Proposed outline
Revision: D - 15.02.24 - PF - Client Updates
Revision: C - 23.02.23 - MK - Preparing for planning
Revision: B - 16.02.23 - MK - Preparing for planning




Regent House,
7 Upper King Street,
Leicester LE1 6XB
Tel: 0116 251 0606
E: info@ds-a.co.uk
W: www.ds-a.co.uk




Drawing Stage		
FEASIBILITY	TENDER	
PLANNING	● CONSTRUCTION	
BUILDING REGULATIONS	AS BUILT	

Project: 20128 - Manor Lodge, 13 Station Road, LE9 9FN
Client: Mr S
Sheet Title : Planning Application Information - First Floor Plan
Ref : DSA-20128-FF-02-L
Scale : 1:100 @ A1
Date : 28-11-2022
Drawn : M.J. Checked : K.S.


THIS DRAWING IS ISSUED FOR THE SOLE AND EXCLUSIVE USE OF THE NAMED
RECIPIENT. DISTRIBUTION TO ANY THIRD PARTY IS ON THE STRICT UNDERSTANDING
THAT NO LIABILITY IS ACCEPTED BY DESIGN STUDIO ARCHITECTS LTD FOR ANY
DISCREPANCIES, ERRORS OR OMISSIONS THAT MAY BE PRESENT AND NO GUARANTEE
IS OFFERED AS TO THE ACCURACY OF THE INFORMATION SHOWN.
THIS DRAWING IS FOR REFERENCE ONLY. PLEASE REPORT ANY DISCREPANCIES TO
THE DESIGNER BEFORE ANY WORKS COMMENCE.
ALL DIMENSIONS TO BE CHECKED ON SITE BEFORE ANY WORKS COMMENCE.
DESIGN STUDIO ARCHITECTS LTD. 2013. COPYRIGHT RESERVED.

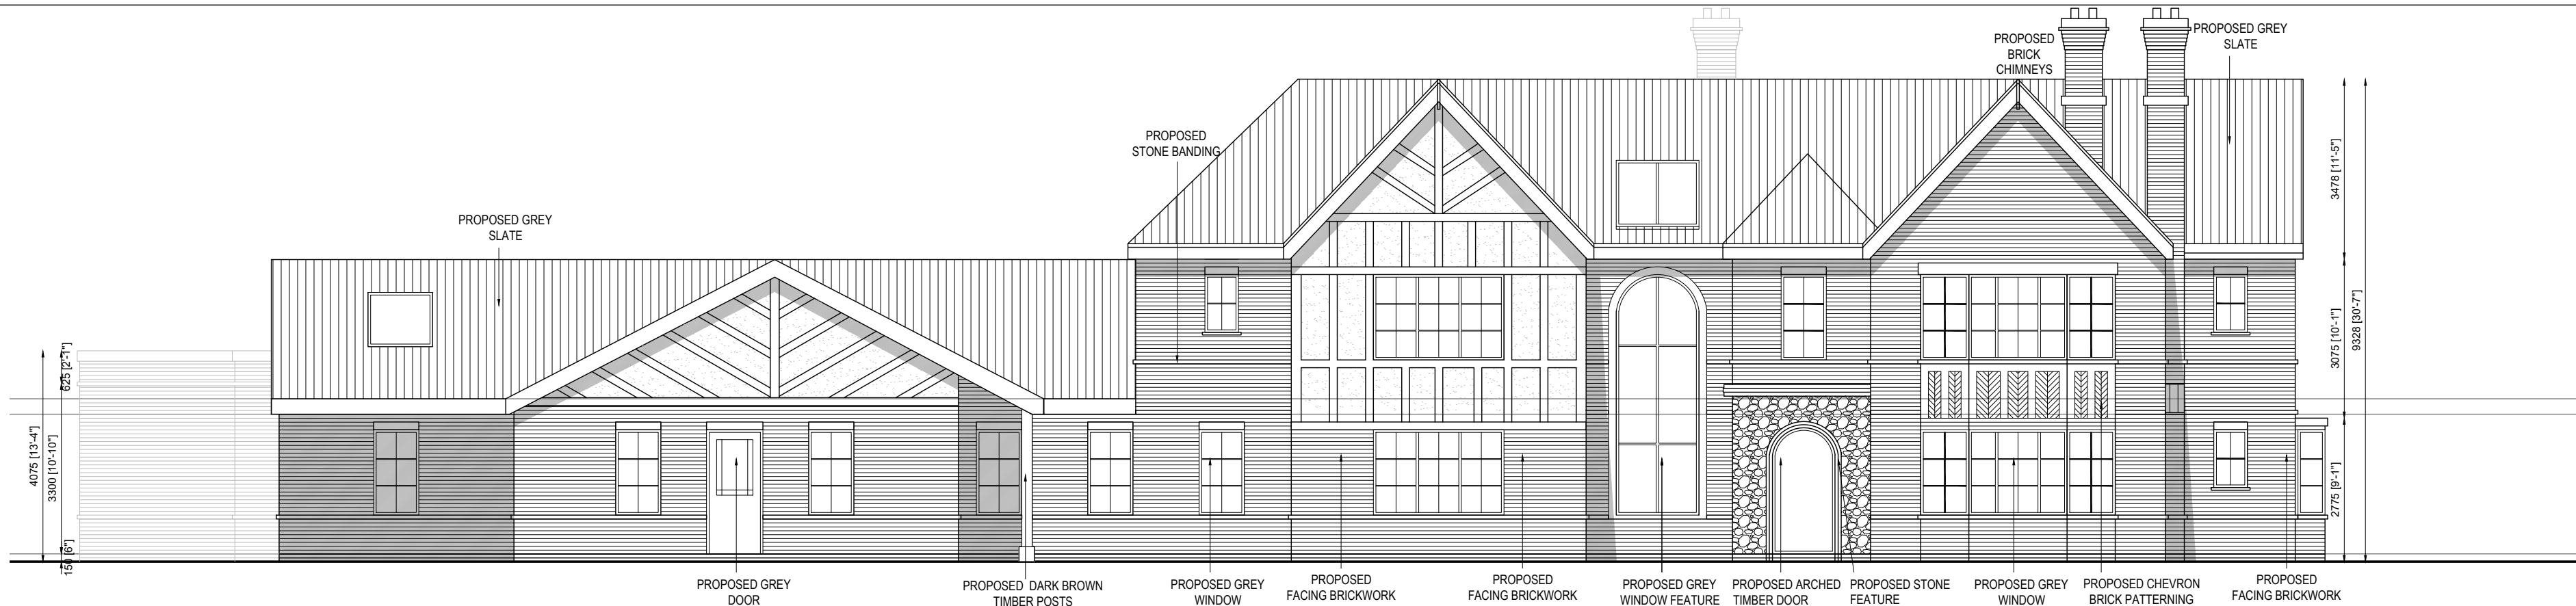

PROPOSED FRONT ELEVATION -A-A
SCALE 1/100

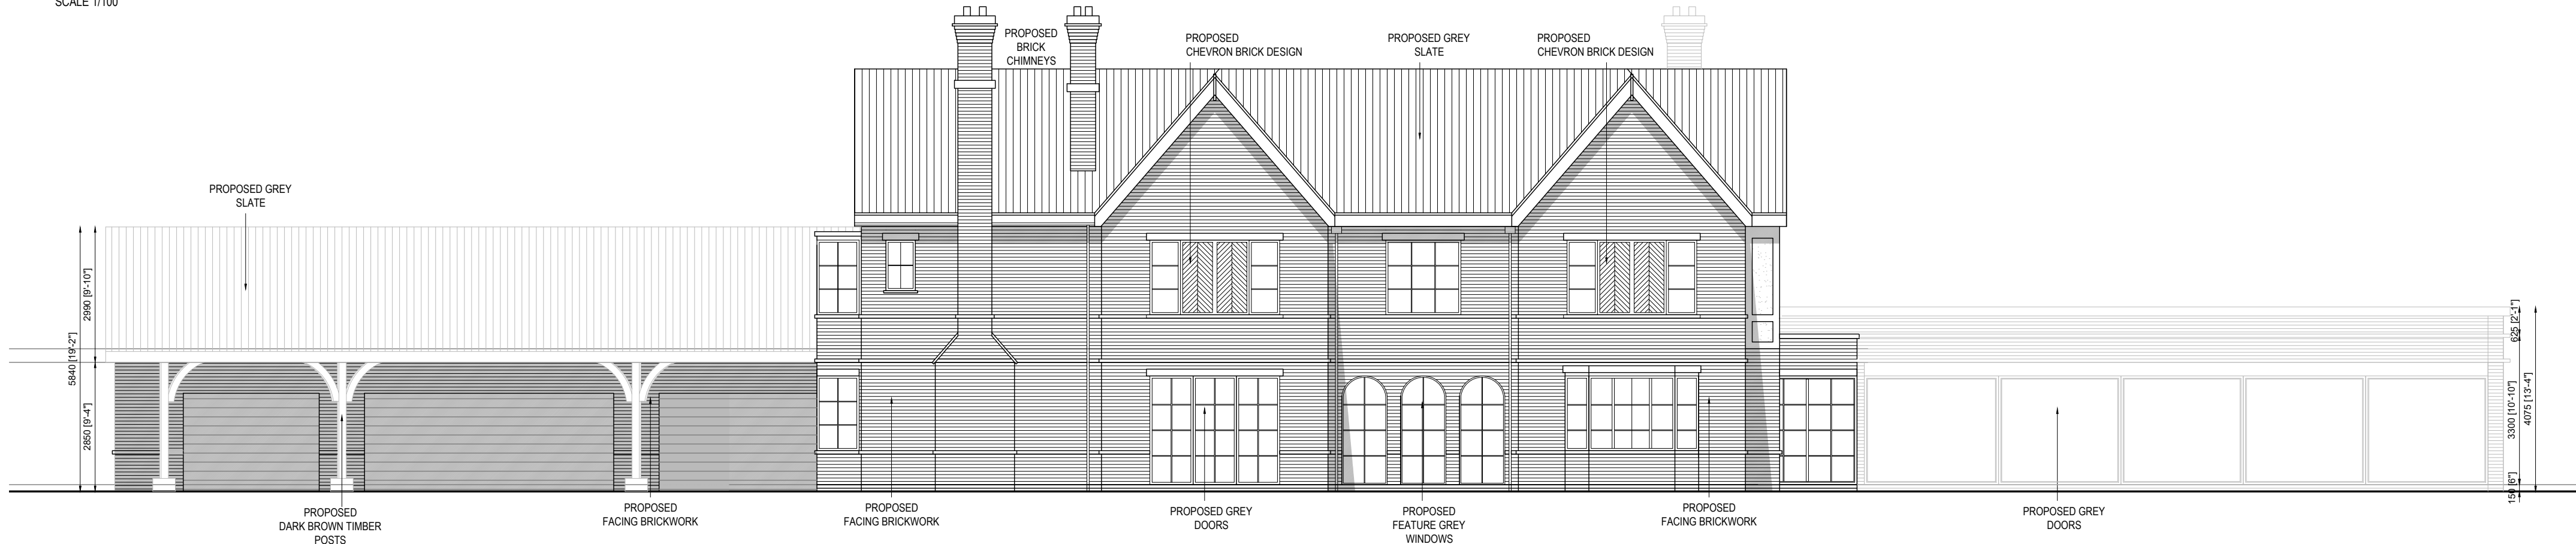


PROPOSED SIDE ELEVATION -B-B
SCALE 1/100

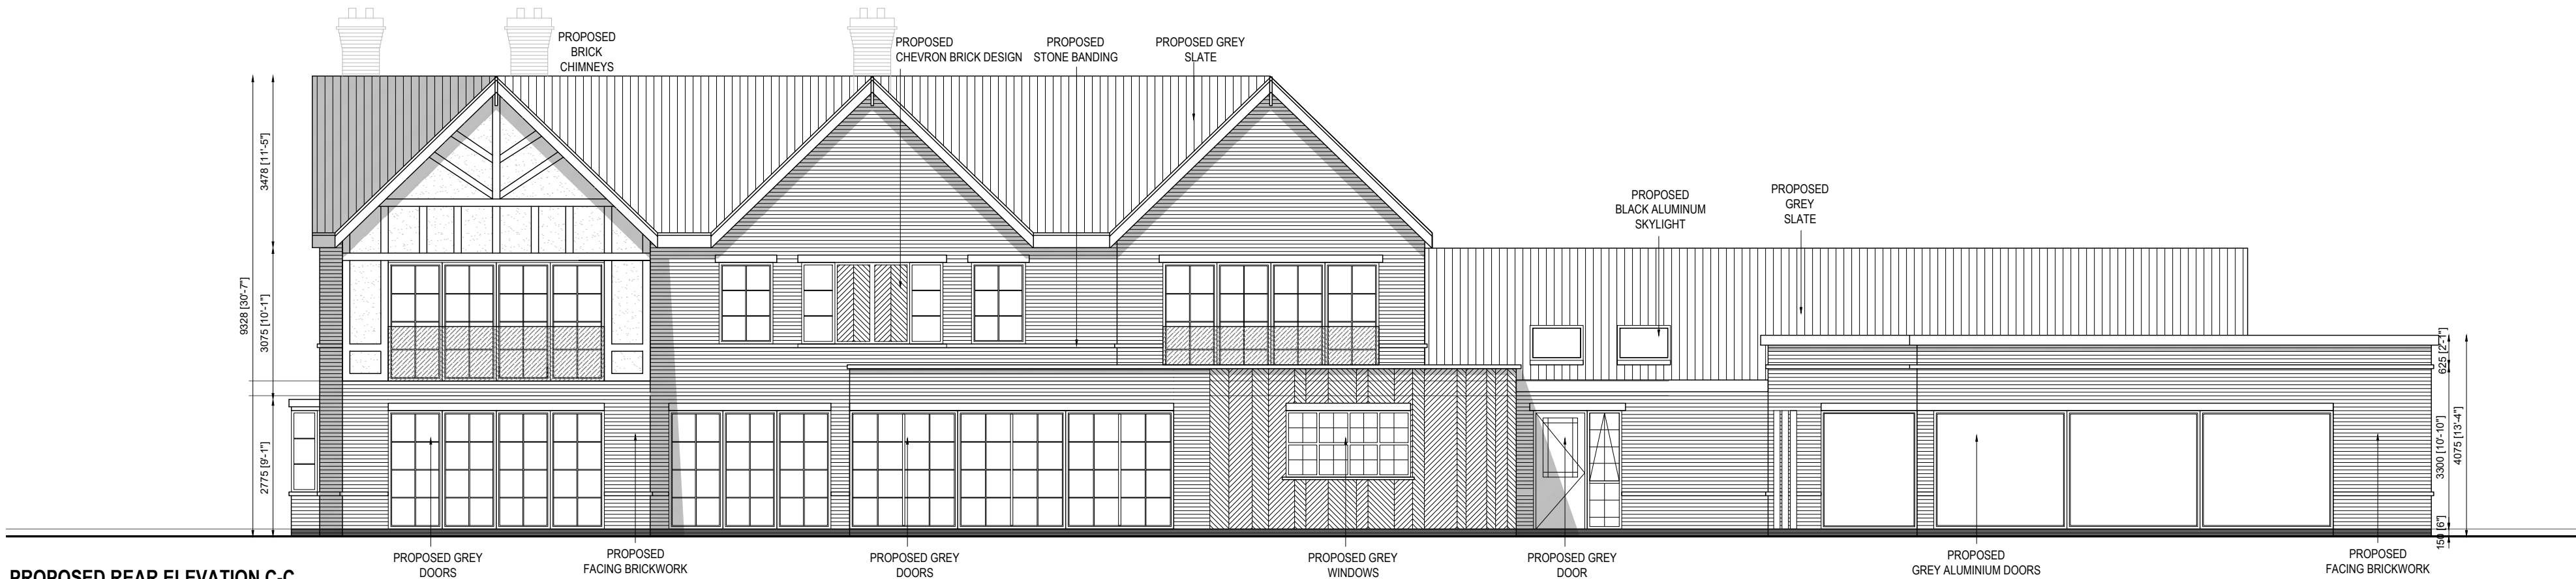

PROPOSED REAR ELEVATION C-C
SCALE 1/100



PROPOSED SIDE ELEVATION - D-D
SCALE 1/100

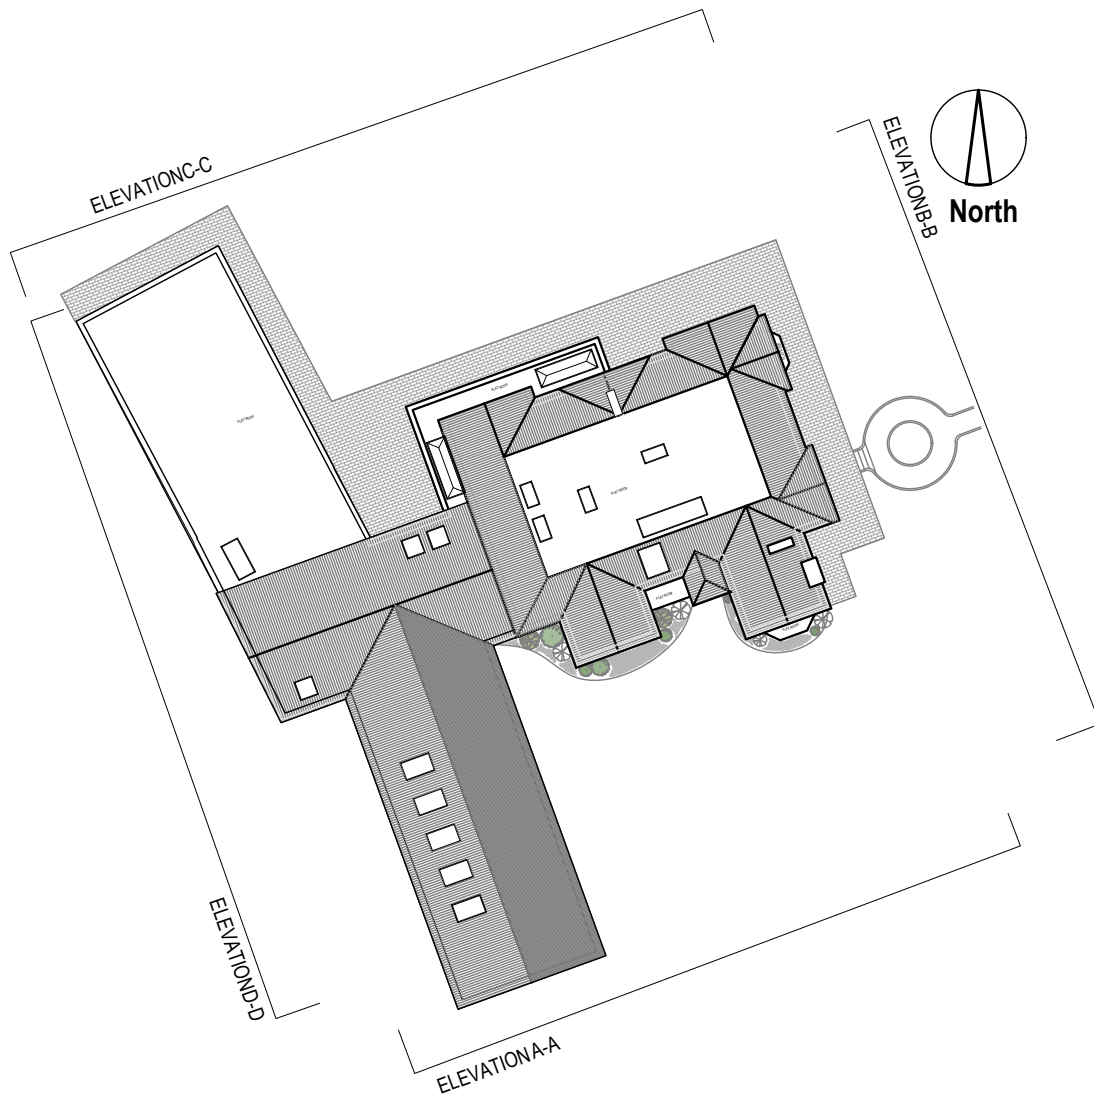


PROPOSED ELEVATIONS' KEY INFORMATION MAP
SCALE 1/500

Revision: L - 19.05.24 - PF - Client Updates
Revision: K - 05.05.24 - PF - Client Updates
Revision: J - 21.05.24 - PF - Client Updates
Revision: I - 16.05.24 - PF - Client Updates
Revision: H - 03.05.24 - PF - Client Updates
Revision: G - 28.04.24 - PF - Client Updates
Revision: F - 22.04.24 - PF - Client Updates
Revision: E - 15.02.23 - PF - Proposed outline
Revision: D - 15.02.23 - PF - Client updates
Revision: C - 16.02.23 - MK - Scale ruler added
Revision: B - 16.02.23 - MK - Preparing for planning

dsa design studio architects.

Regent House,
7 Upper King Street,
Leicester LE1 6XB
Tel: 0116 251 0606
E: info@ds-a.co.uk
W: www.ds-a.co.uk

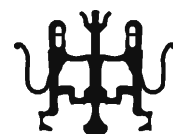

Drawing Stage		
FEASIBILITY	TENDER	
PLANNING	CONSTRUCTION	
BUILDING REGULATIONS	AS BUILT	

Project:
20128 - Manor Lodge, 13 Station Road, LE9 9FN

Client:
Mr S

Sheet Title :
Planning Application Information - Elevations

Ref :
DSA-20128-ELE-03-K


Scale :
1:100 @ A1

Date :
02-12-2022

Drawn : M.K. Checked : K.S.

THIS DRAWING IS ISSUED FOR THE SOLE AND EXCLUSIVE USE OF THE NAMED RECIPIENT. DISTRIBUTION TO ANY THIRD PARTY IS ON THE STRICT UNDERSTANDING THAT NO LIABILITY IS ACCEPTED BY DESIGN STUDIO ARCHITECTS LTD FOR ANY DISCREPANCIES, ERRORS OR OMISSIONS THAT MAY BE PRESENT AND NO GUARANTEE IS OFFERED AS TO THE ACCURACY OF THE INFORMATION SHOWN. THIS DRAWING IS FOR REFERENCE ONLY. PLEASE REPORT ANY DISCREPANCIES TO THE DESIGNER BEFORE ANY WORKS COMMENCE. ALL DIMENSIONS TO BE CHECKED ON SITE BEFORE ANY WORKS COMMENCE. DESIGN STUDIO ARCHITECTS LTD. 2013. COPYRIGHT RESERVED.

SCALE 1 : 100
SCALE 1 : 1
0m 1m 2m 4m 6m 8m 10m
0mm 10mm 20mm 40mm 60mm 80mm 100mm

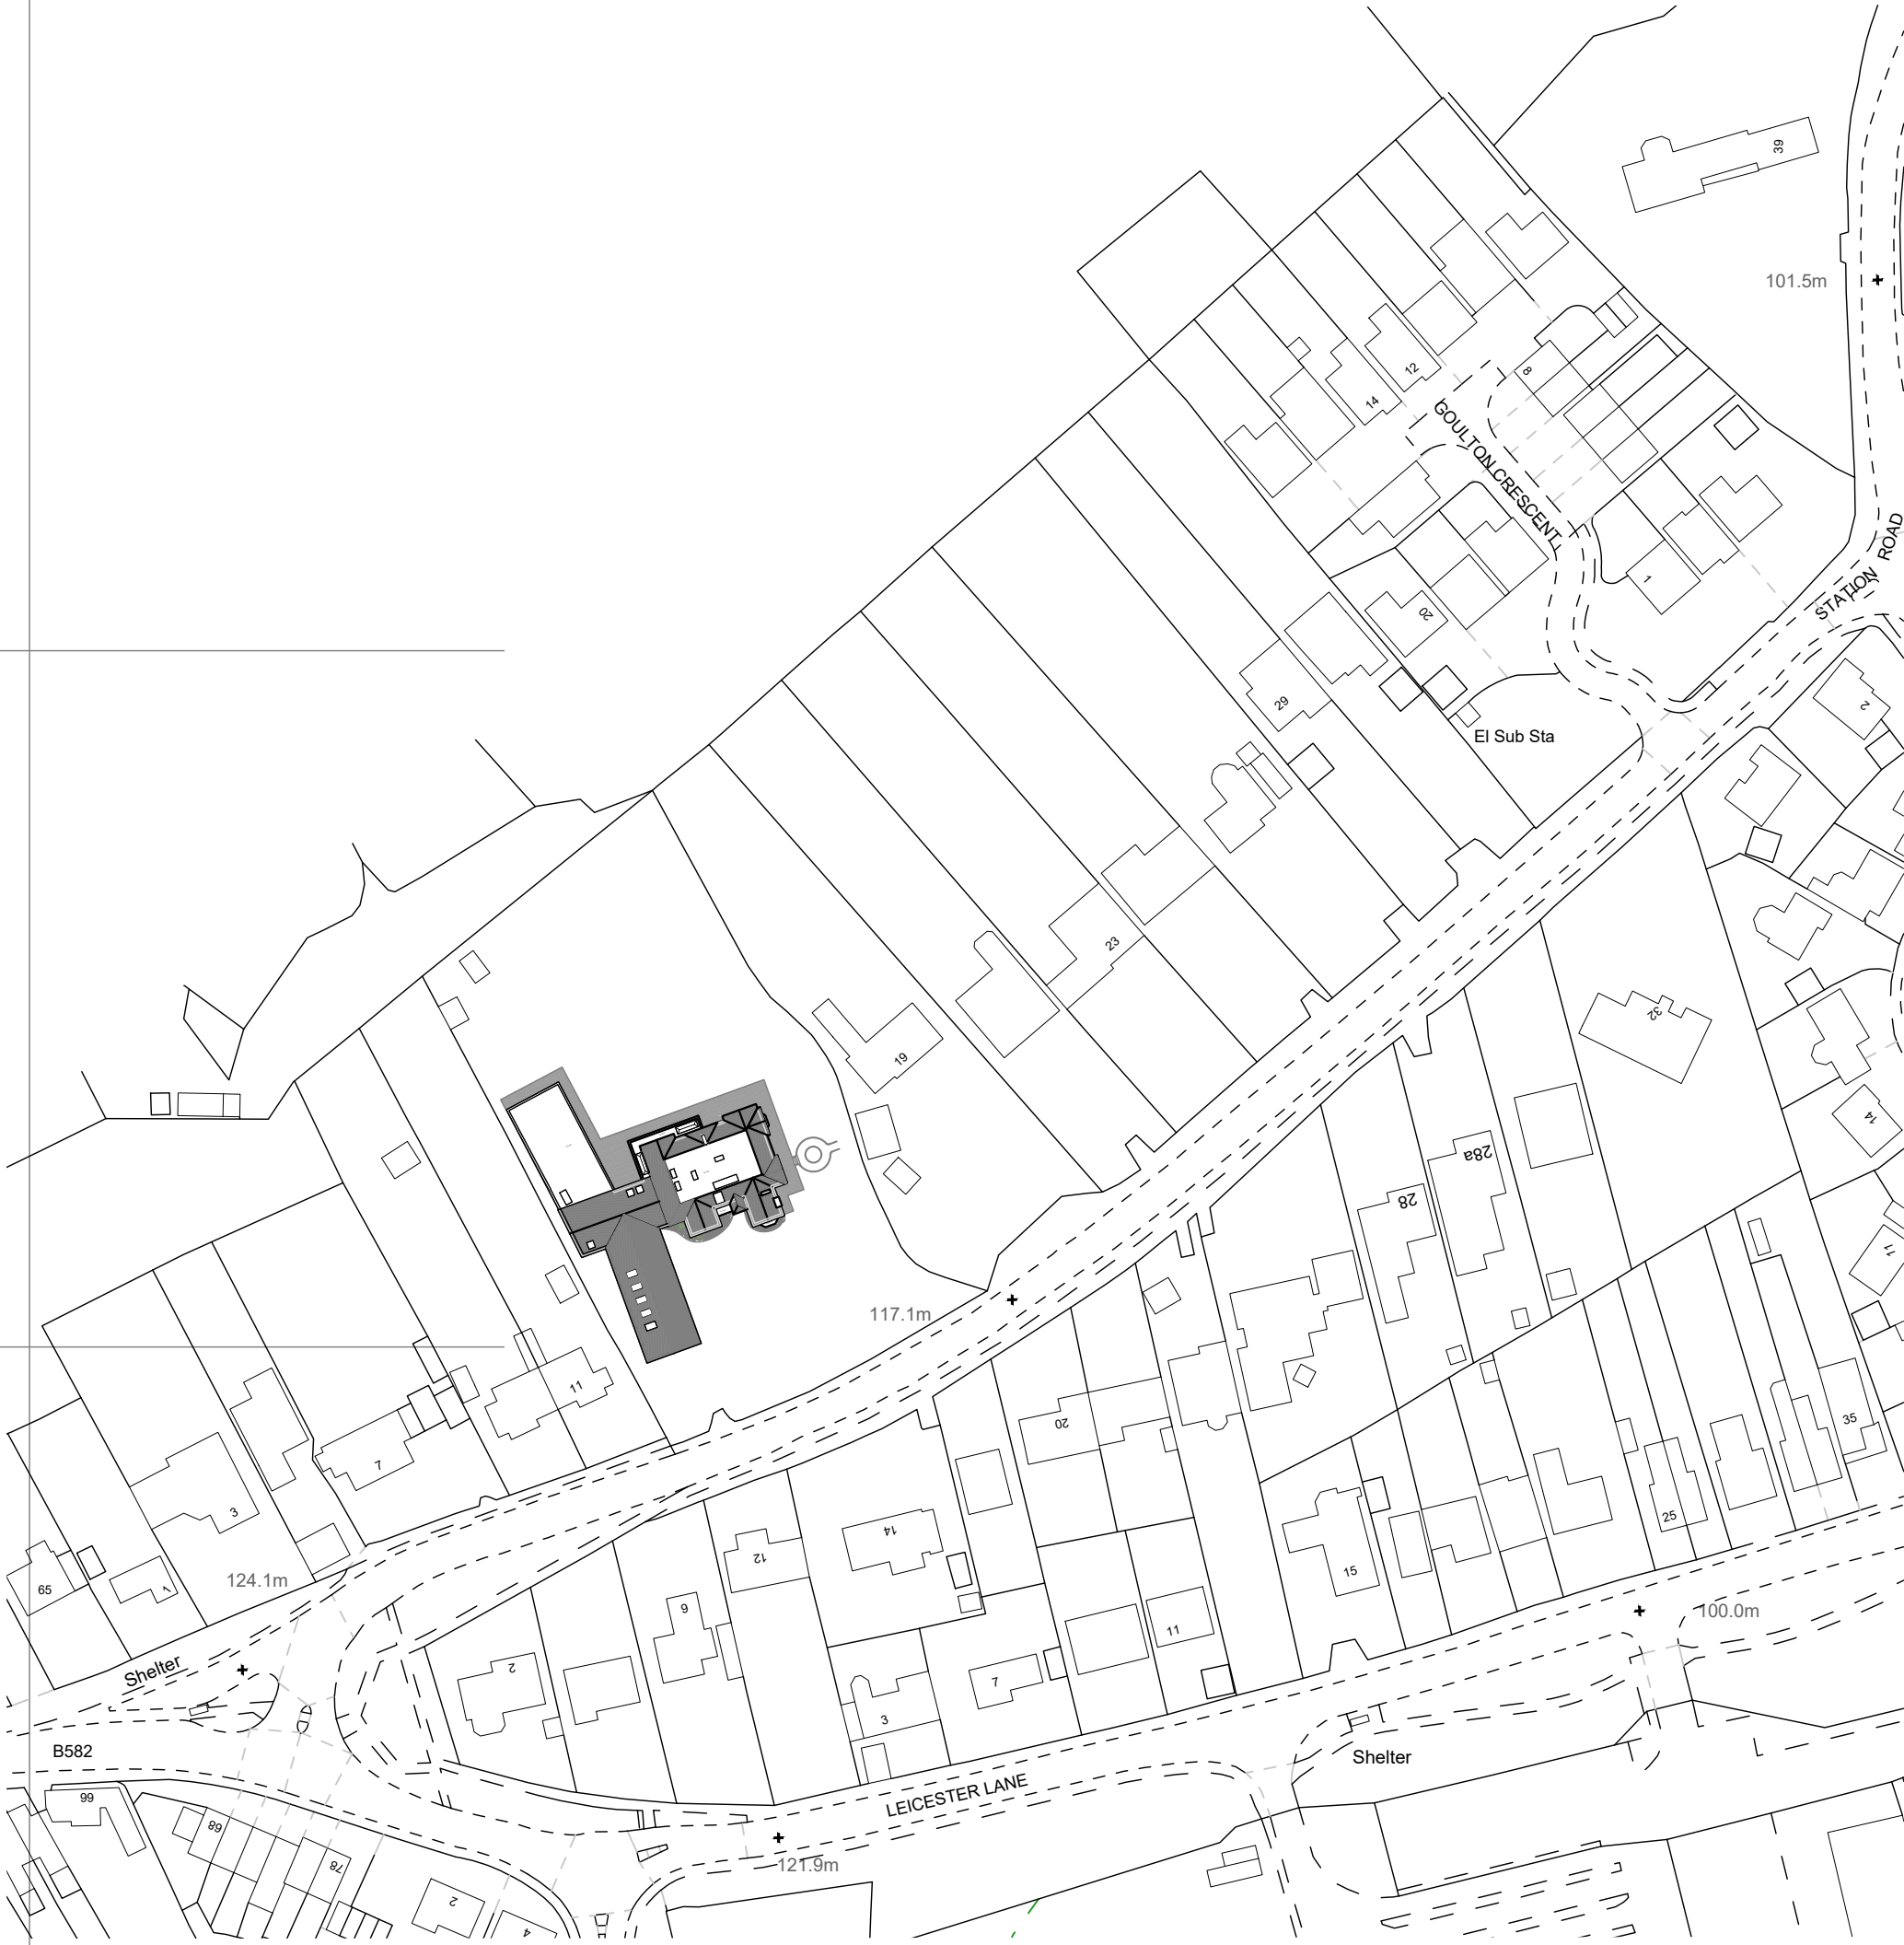

PROPOSED SITE LOCATION PLAN IN RELATION TO NEIGHBORS' PROPERTIES
SCALE 1/1250

Revision: F - 05.08.24 - PF - Client Updates
Revision: E - 03.02.24 - PF - Client Updates
Revision: D - 15.02.25 - PF - CLIENT UPDATES



Regent House,
7 Upper King Street,
Leicester LE1 6XB
Tel: 0116 251 0606
E: info@ds-a.co.uk
W: www.ds-a.co.uk



Drawing Stage		
FEASIBILITY		TENDER
PRE -PLANNING	●	CONSTRUCTION
BUILDING REGULATIONS		AS BUILT

Project: 20128 - Manor Lodge, 13 Station Road, LE9 9FN

Client: Mr S

Sheet Title: Pre - Planning Application Information - Proposed Site Plan

Ref: DSA-20128-PP-03-F

Scale: 1:200 @ A1

Date: 28-11-2022

Drawn: M.J. Checked: K.S.

Total Site Area - 5323 Sqm
Existing Ground Floor Area - 158 Sqm
Existing First Area - 113 Sqm
Total - 271 Sqm

PREVIOUS PROPOSAL
Proposed Ground Floor Area - 590 Sqm
Proposed First Area - 231 Sqm
Total - 821 Sqm
Total Sqm Increase - 550 Sqm

UPDATED PROPOSAL
Proposed Ground Floor Area - 994 Sqm
Proposed First Area - 381 Sqm
Total - 1375 Sqm

THIS DRAWING IS ISSUED FOR THE SOLE AND EXCLUSIVE USE OF THE NAMED RECIPIENT. DISTRIBUTION TO ANY THIRD PARTY IS ON THE STRICT UNDERSTANDING THAT NO LIABILITY IS ACCEPTED BY DESIGN STUDIO ARCHITECTS LTD FOR ANY DISCREPANCIES, ERRORS OR OMISSIONS THAT MAY BE PRESENT AND NO GUARANTEE IS OFFERED AS TO THE ACCURACY OF THE INFORMATION SHOWN. THIS DRAWING IS FOR REFERENCE ONLY. PLEASE REPORT ANY DISCREPANCIES TO THE DESIGNER BEFORE ANY WORKS COMMENCE. ALL DIMENSIONS TO BE CHECKED ON SITE BEFORE ANY WORKS COMMENCE. DESIGN STUDIO ARCHITECTS LTD. 2013. COPYRIGHT RESERVED.

SITE PLAN
SCALE 1/200