



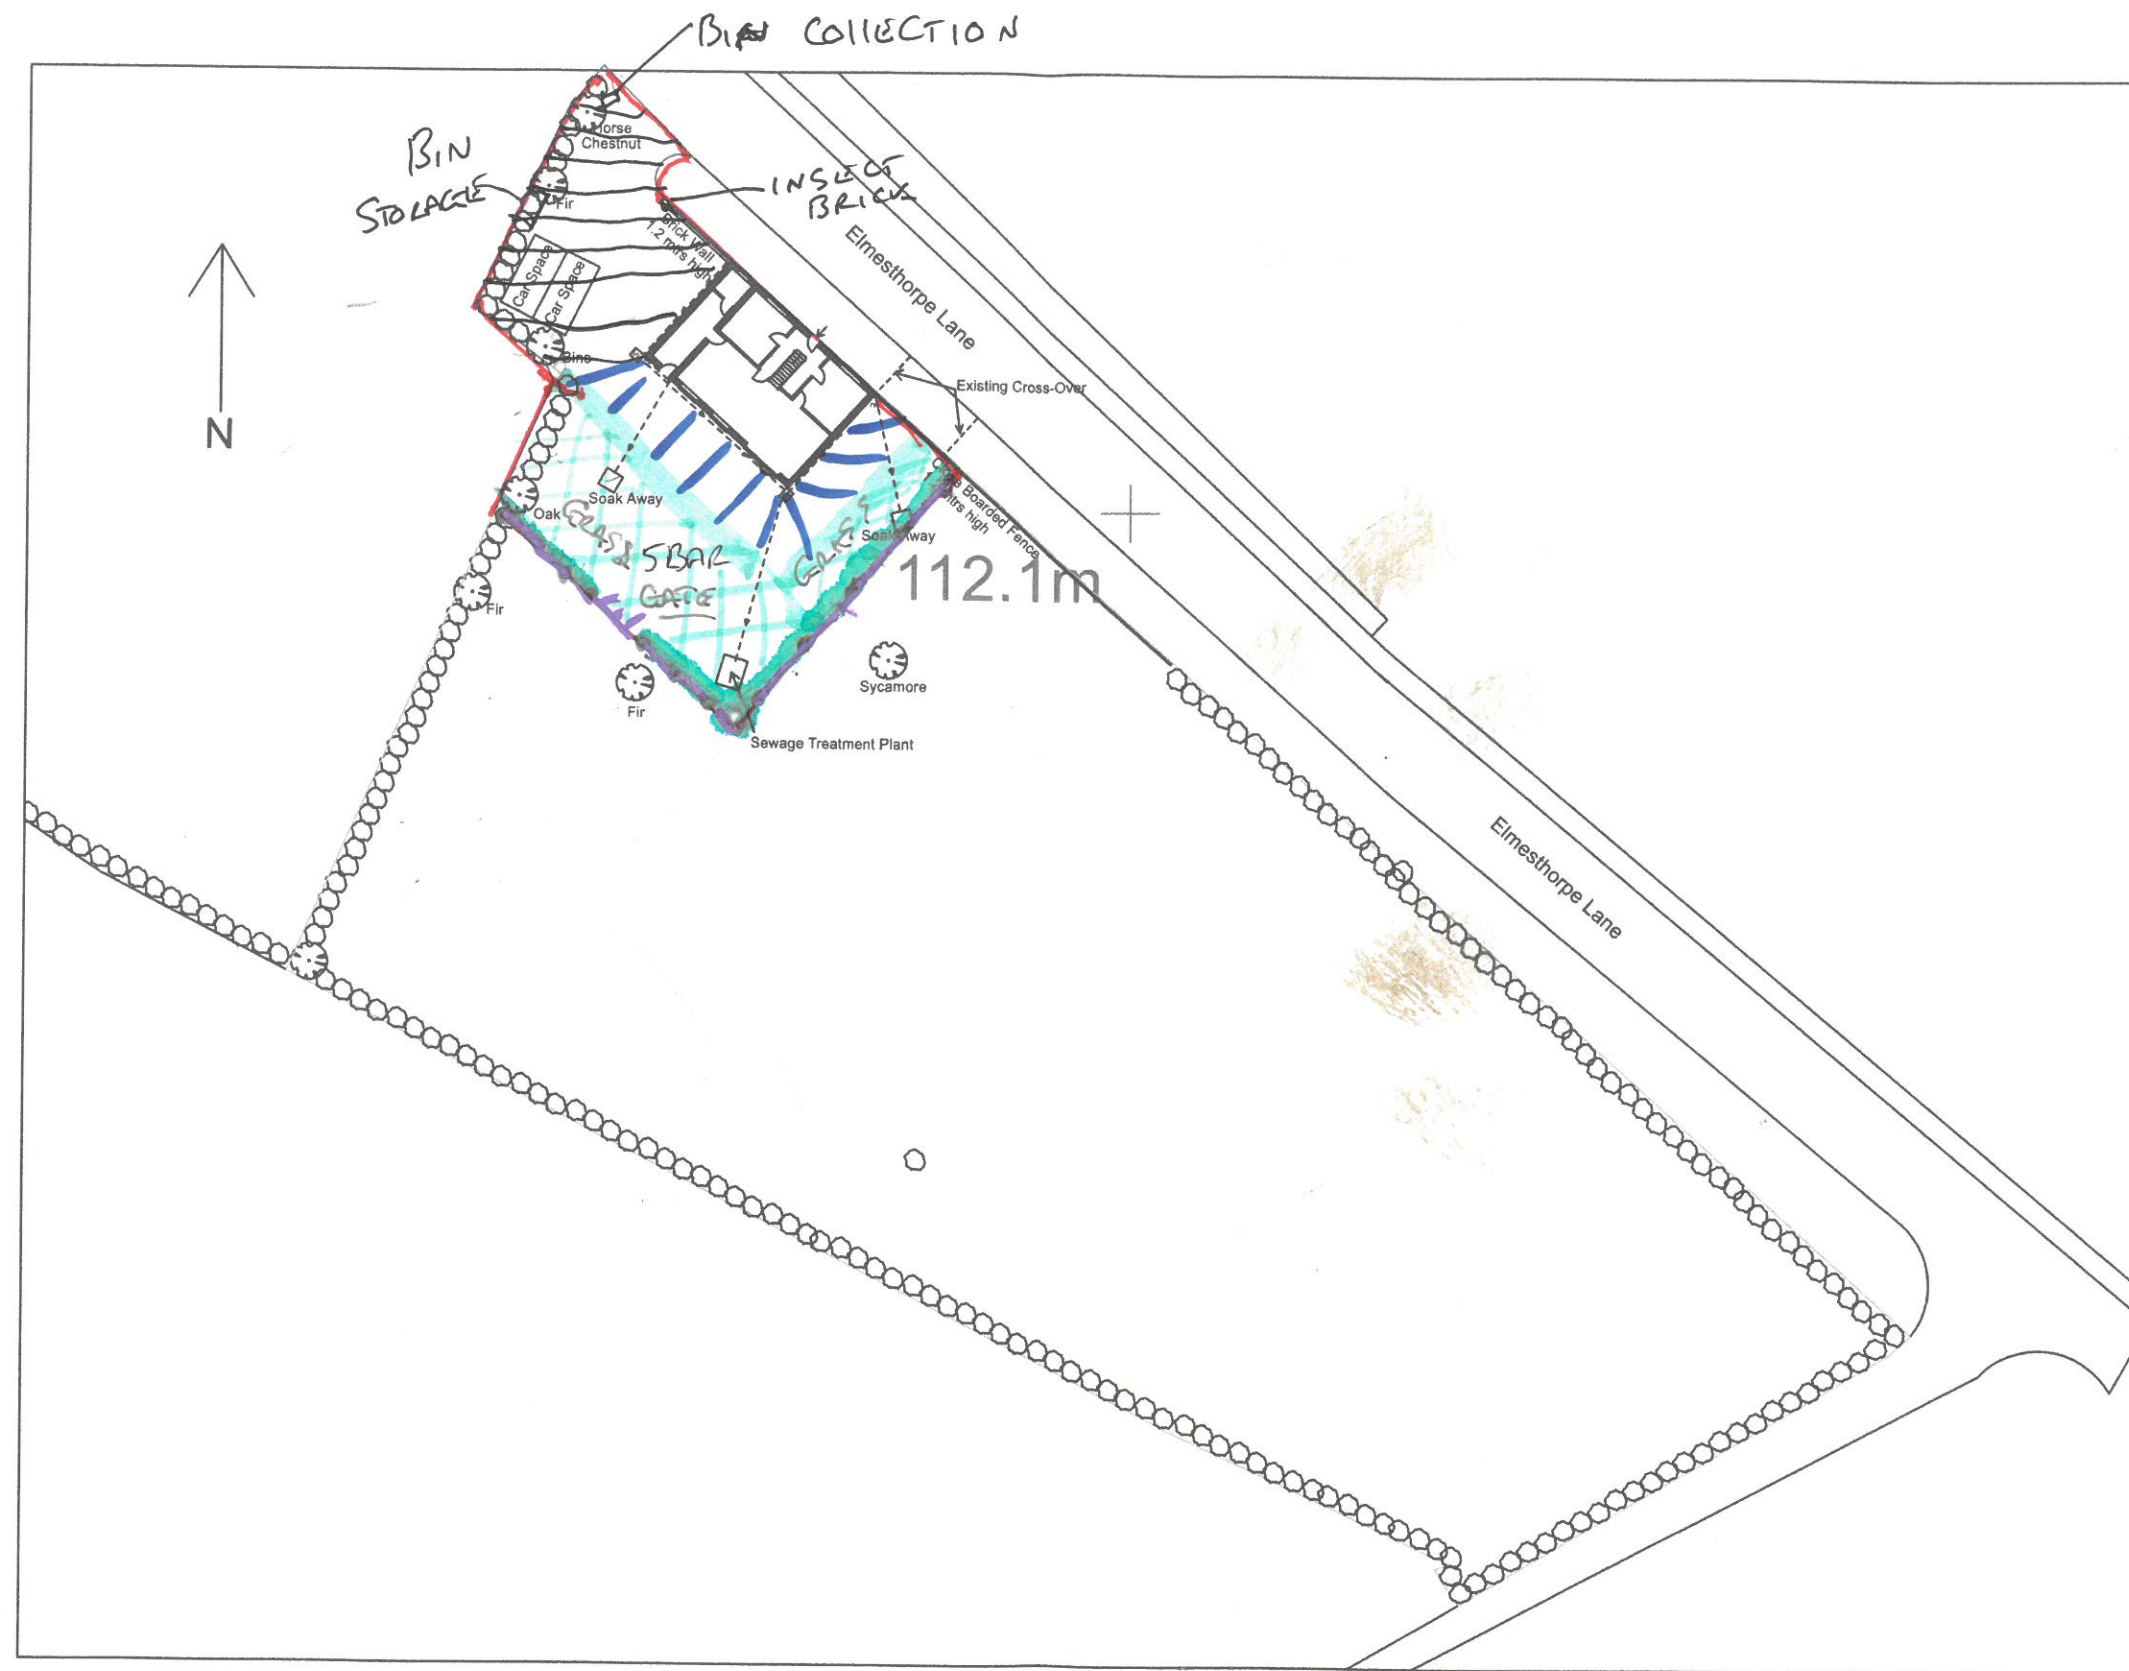

- KEY**
- 1 • POSTS
 - 2 — RAILS
 - 3 - - - GATE
 - 4 HEDGE ROW
- CONSISTING OF:-
- 50% HAWTHORN
 - 10% EACH OF
 - CRAB APPLE, BLACKTHORN,
 - DOG ROSE, HAZEL,
 - SPINDIE, SWEET BRIAR
 - ROSE,
- 5
 - 6 — PATIO
 - 7 HARDSTANDING

- NOTE**
- 1 BRICKWORK FLEMISH BOND
 - 2 GUTTERING OG
 - 3 — WALL WITH INSECT BRICK

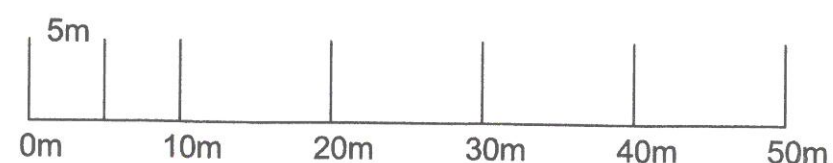

Scale Bar

Scale 1:500 @ A3

Proposed Site Plan
Proposed New Dwelling
The Cottage
Elmesthorpe Lane

© Earl Shilton LE9 7PU