


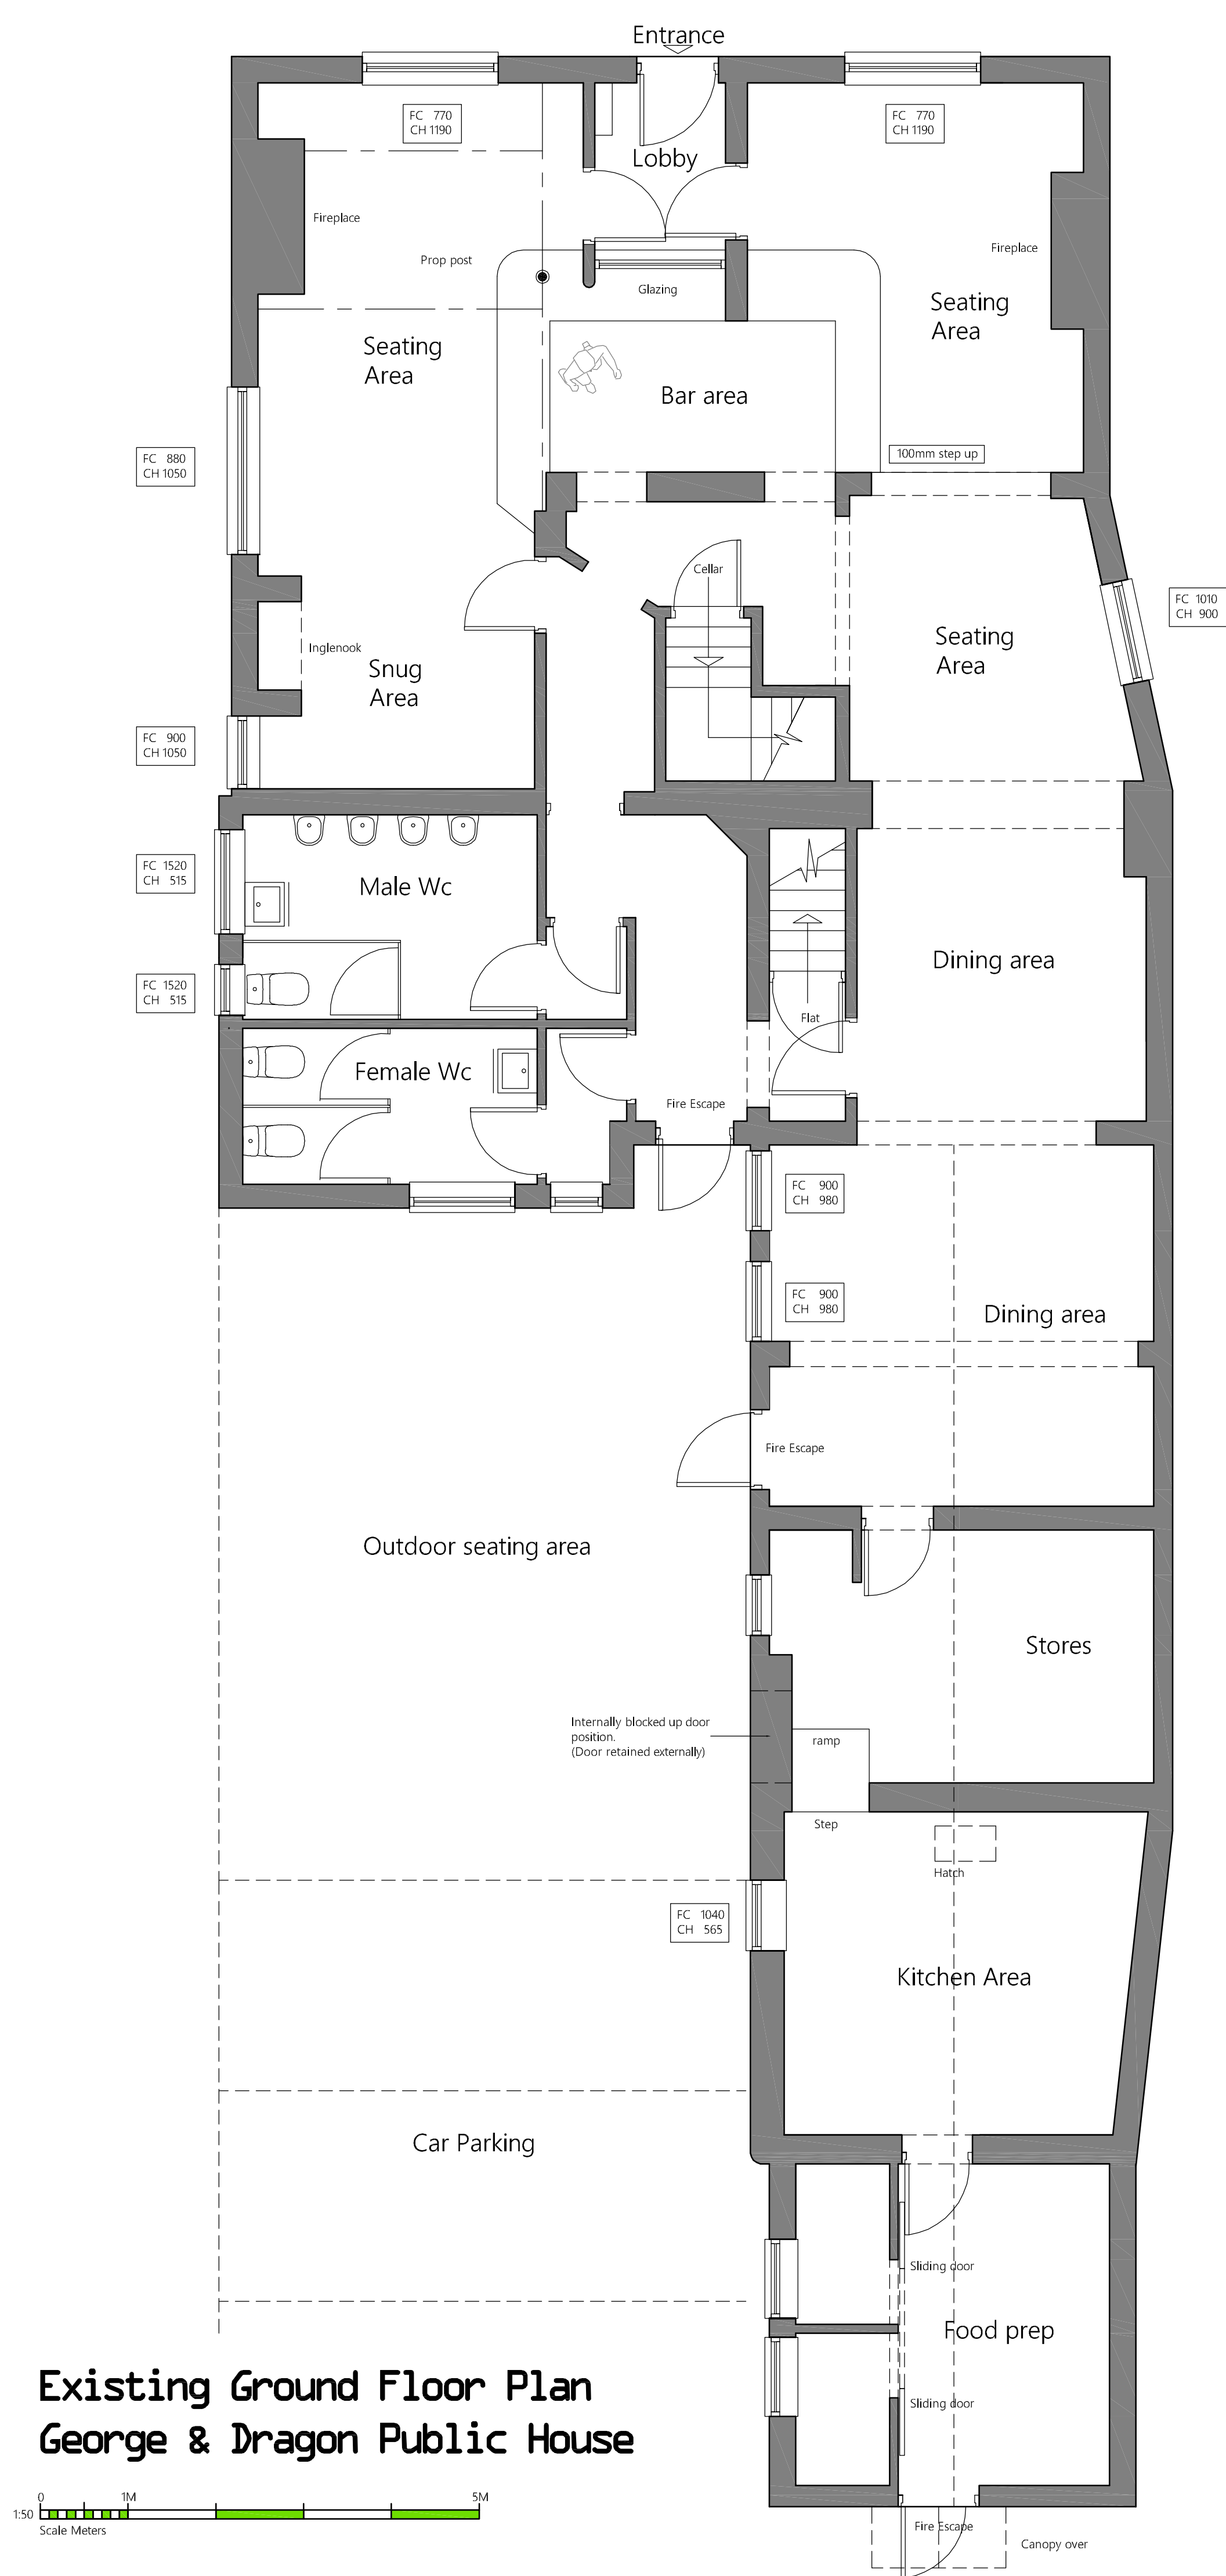


Existing South East Elevation
George and Dragon Public House




Existing North West Elevation
George and Dragon Public House



Existing North East Elevation
George and Dragon Public House

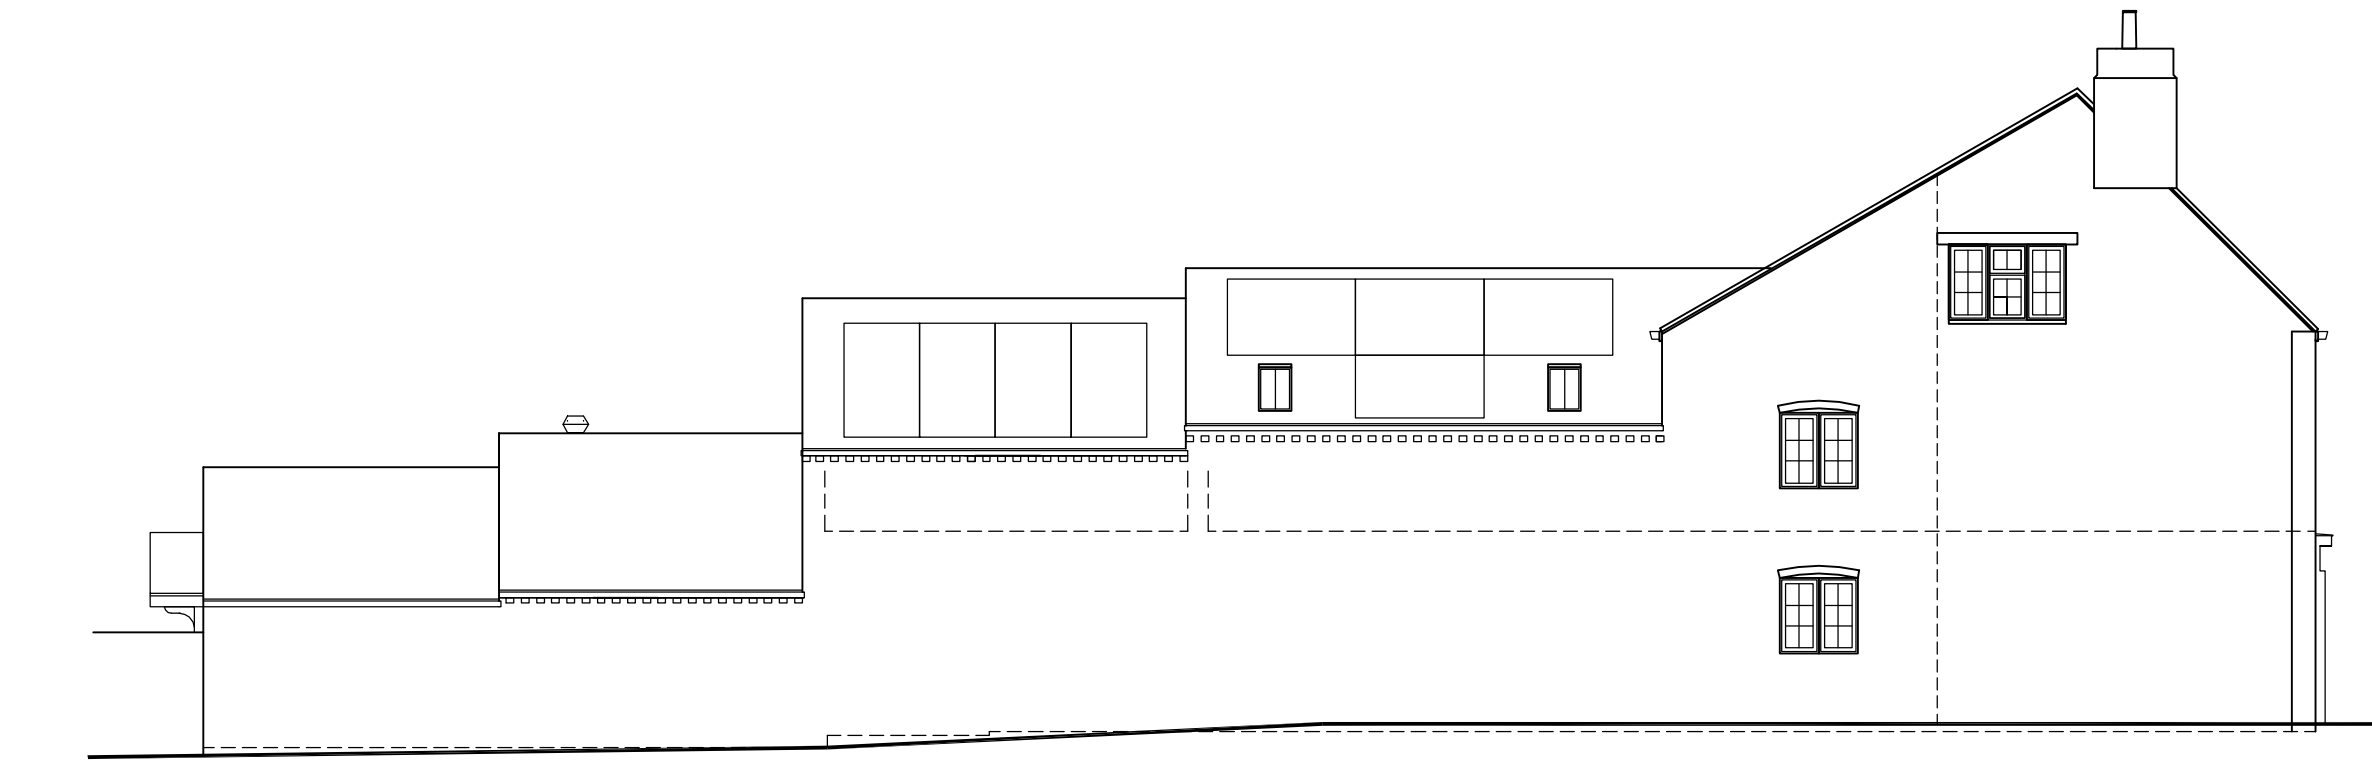

Existing South West Elevation
George and Dragon Public House

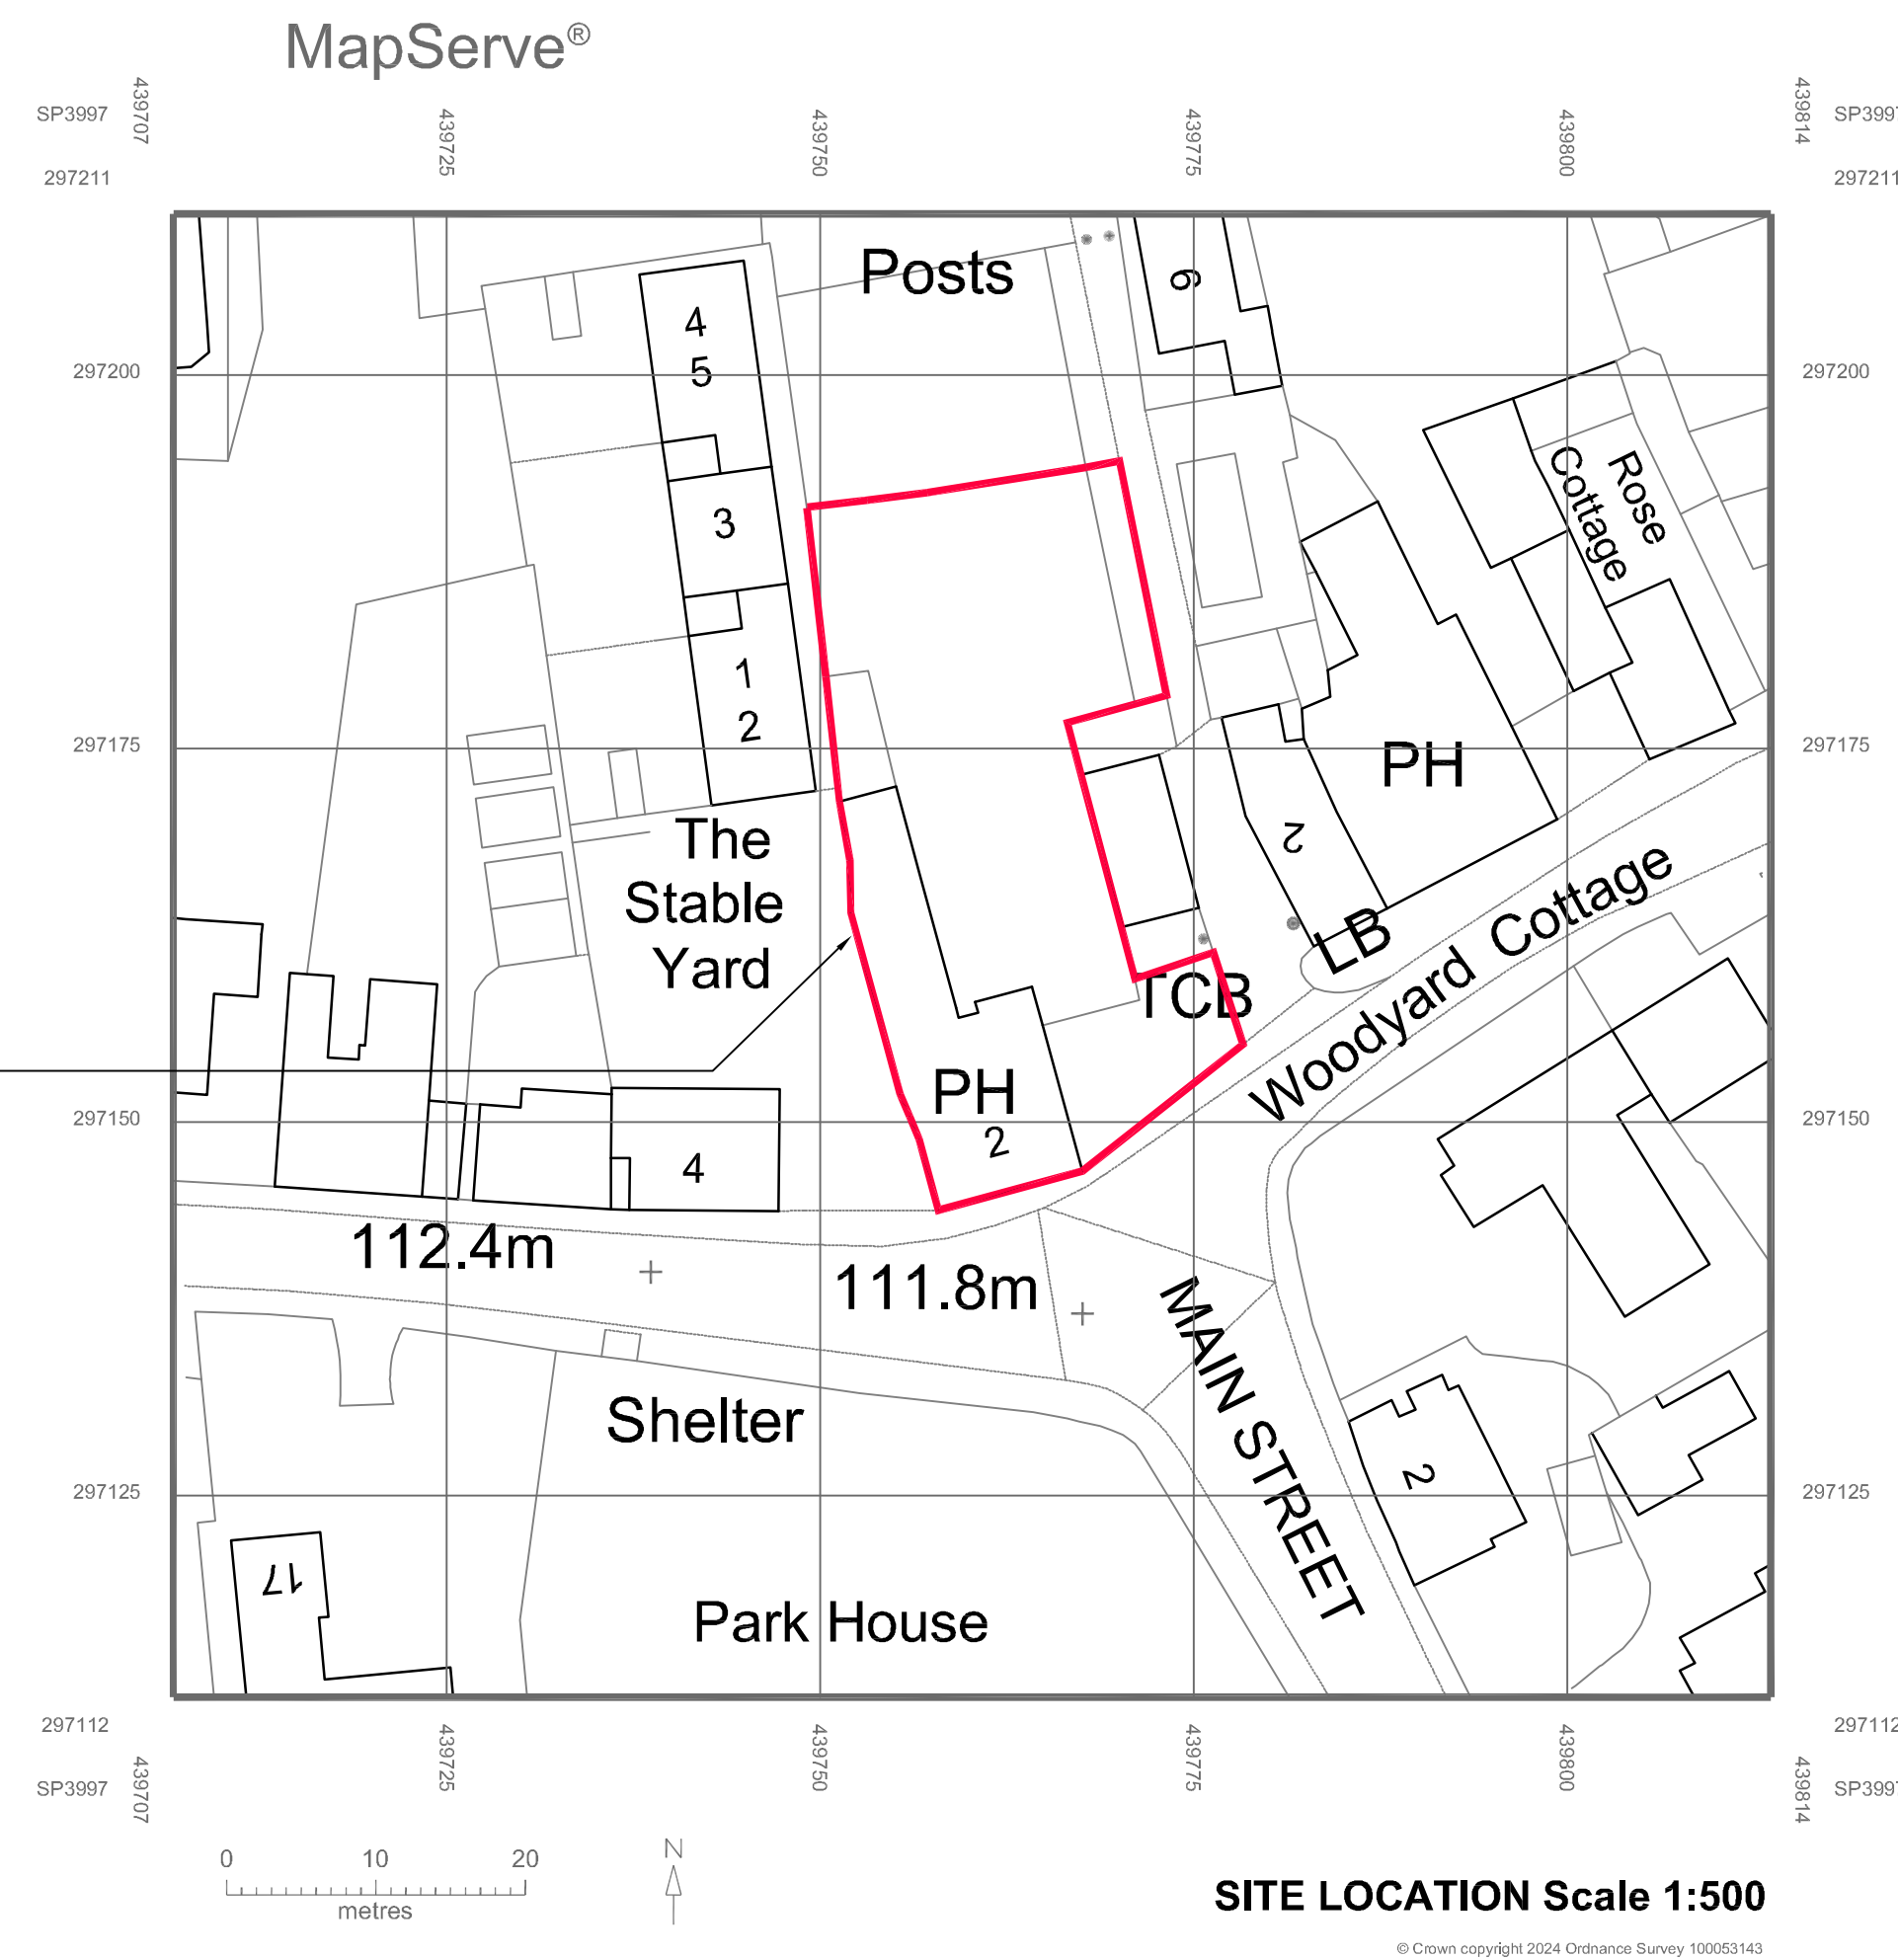

- GENERAL NOTES:
1. THIS DRAWING SHALL BE READ IN CONJUNCTION WITH ALL RELEVANT STRUCTURAL AND MECHANICAL SERVICES DRAWINGS WHERE REFERENCED.
 2. ALL MEASUREMENTS WHERE SHOWN TO BE CHECKED ON SITE AND VERIFIED PRIOR TO CONSTRUCTION AND ON SITE ASSEMBLY. THIS DRAWING IS COPYRIGHT AND PROPERTY OF DESIGN LINE AND SHALL NOT BE REPRODUCED OR COPIED IN ANY WAY WITHOUT PRIOR PERMISSION. IF YOU HAVE RECEIVED THIS DRAWING IN PDF FORMAT NEVER ASSUME IT IS TO SCALE ALWAYS CHECK WITH THE AUTHOR.
 3. PLEASE DO NOT SCALE FROM THIS DRAWING IF IN DOUBT ALWAYS ASK. FIGURED DIMENSIONS TO BE TAKEN IN PREFERENCE TO SCALED DIMENSIONS.

REV	BY	DATE	NOTE

Title

Proposed Glazed Veranda to form outdoor covered seating area
The George & Dragon Public House
Station Road
Stoke Golding
CV13 6EZ

Existing Plans and Elevations

Design Line Huddersfield Ltd.
62 Tom Lane, Crossland Moor
Huddersfield, W. Yorks HD4 5QQ
Telephone/Fax: 01484 544684
Website: 07830 151721
E-mail: info@designlinearchitectural.co.uk

Date	Drawn	Checked	Rev
JUN 2024	SB	SB	
Scale	Project No.	Dwg. no.	
1:100/1:50	DL850	01	



PLANNING 2024