
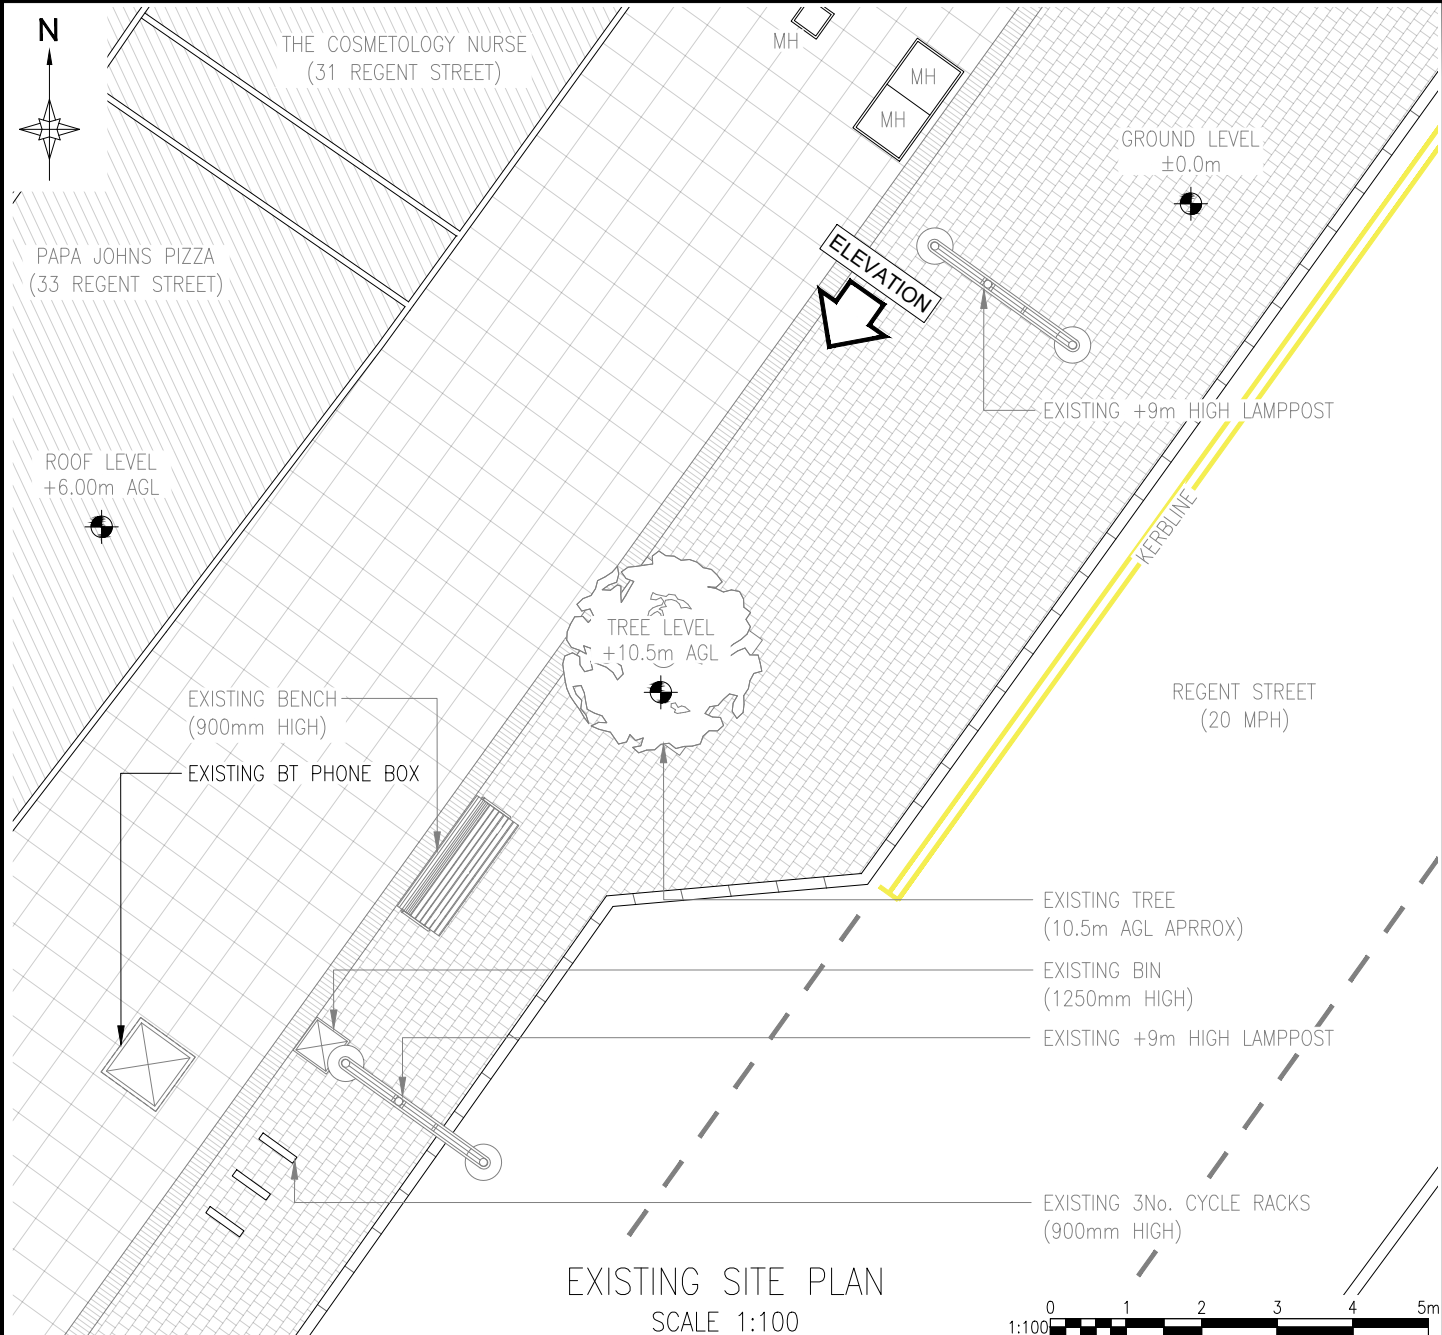
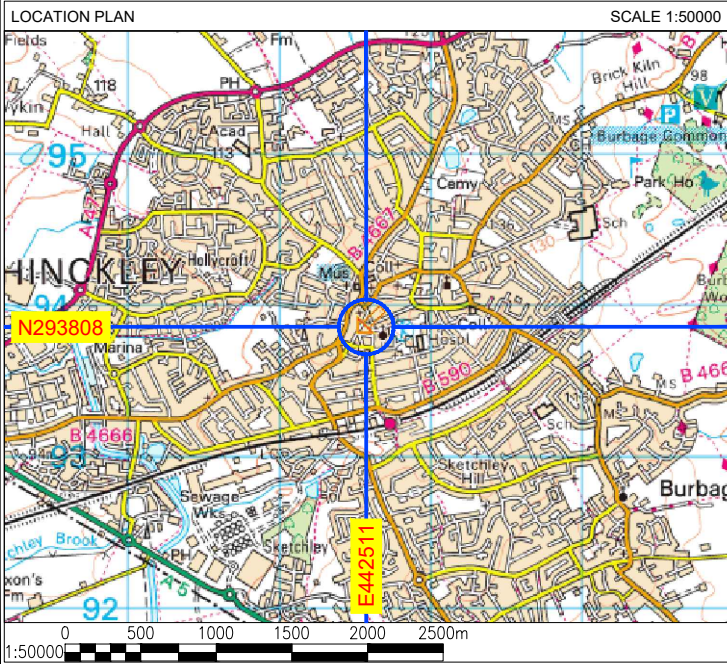




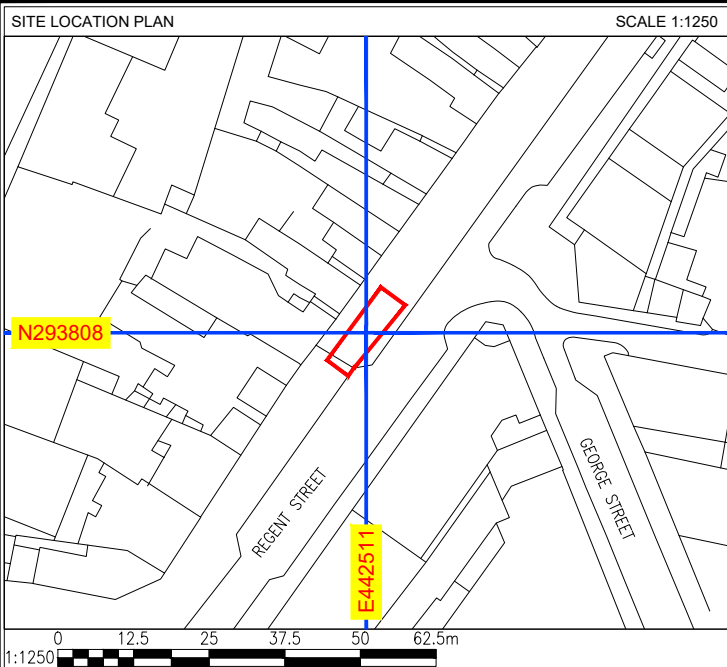


A	ISSUED FOR APPROVAL				JH	21.08.25
REV	DESCRIPTION				BY	DATE
SCALE AS SHOWN WHEN PRINTED AT A4		DRAWN	JH	CHECKED	DCC	ALL DIMENSIONS IN METRES U.N.O
		DATE	21.08.25	DATE	21.08.25	
LOCATION PLAN - Digital Mapping Solutions from Dotted Eyes.						
SITE BLOCK PLAN - Digital Mapping Solutions from Promap						

DRAWING TITLE
STREET HUB
3-HIN002-B
001 - EXISTING SITE PLAN

SITE ADDRESS
FOOTPATH OUTSIDE
33 REGENT STREET
HINCKLEY
LE10 1NG

REV A

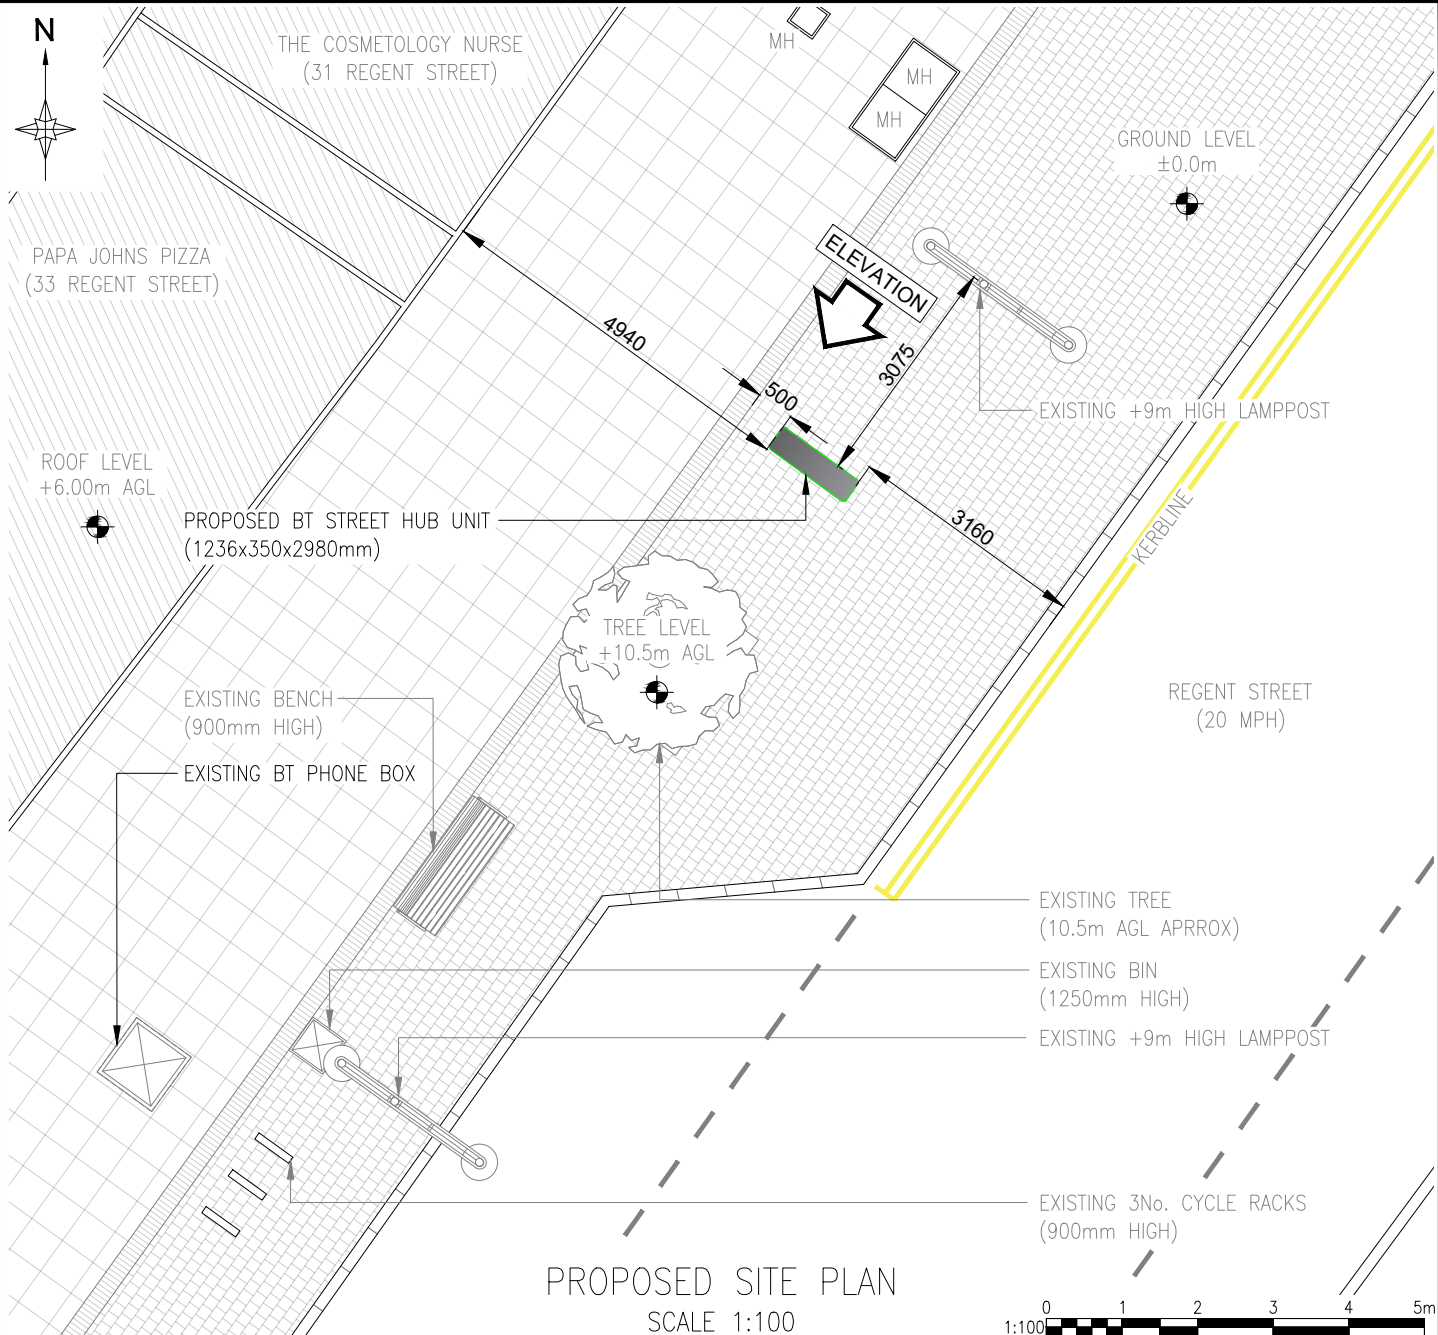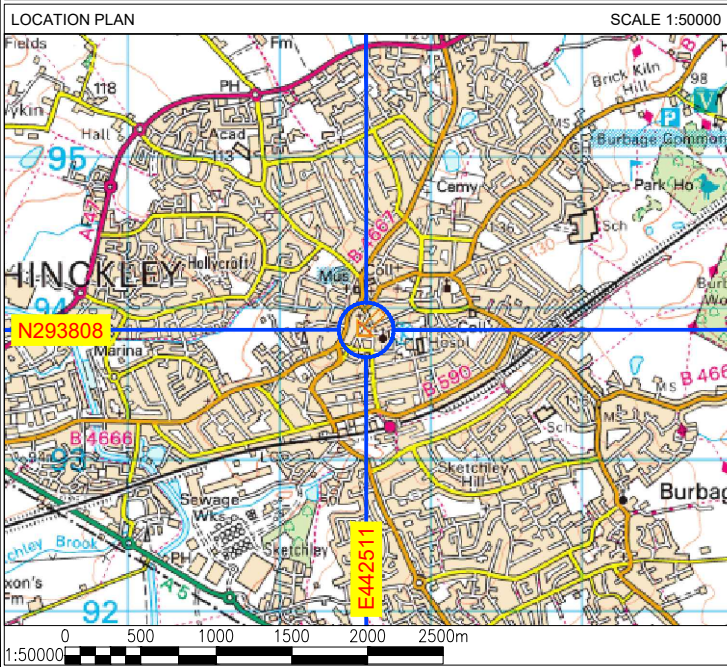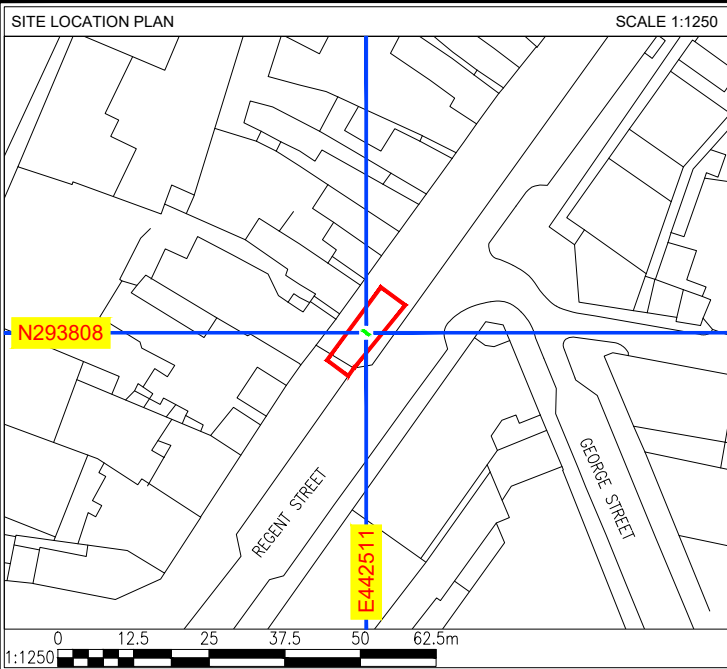


A		ISSUED FOR APPROVAL				JH	21.08.25
REV		DESCRIPTION				BY	DATE
SCALE AS SHOWN WHEN PRINTED AT A4		DRAWN	JH	CHECKED	DCC	ALL DIMENSIONS IN METRES U.N.O	
		DATE	21.08.25	DATE	21.08.25		
LOCATION PLAN - Digital Mapping Solutions from Dotted Eyes.							
SITE BLOCK PLAN - Digital Mapping Solutions from Promap							


DRAWING TITLE
STREET HUB
3-HIN002-B
002 - PROPOSED SITE PLAN

SITE ADDRESS
FOOTPATH OUTSIDE
33 REGENT STREET
HINCKLEY
LE10 1NG

REV	A
-----	---

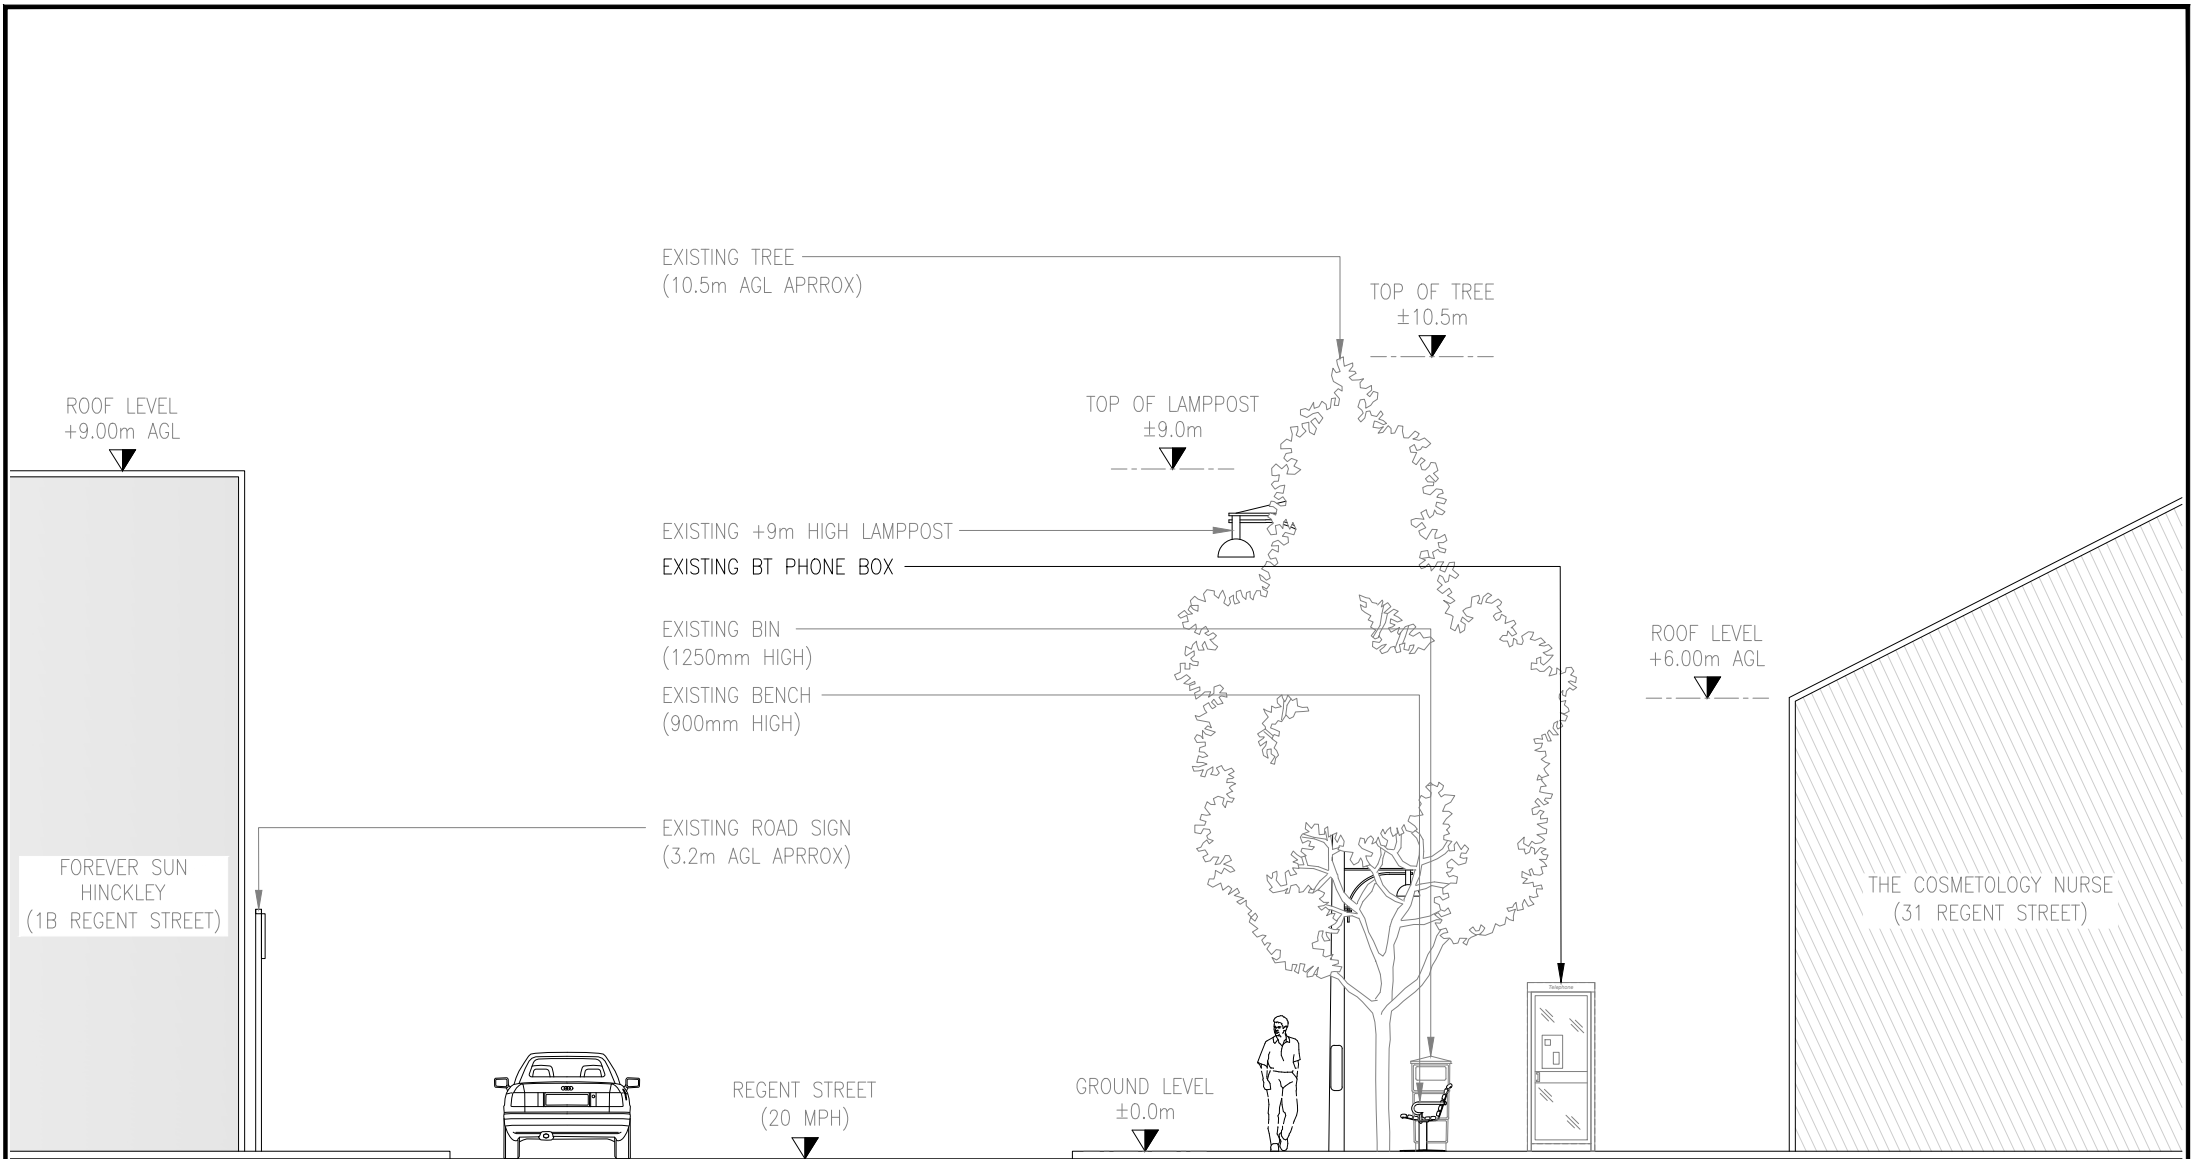


EXISTING SITE ELEVATION
SCALE 1:100

 


A	ISSUED FOR APPROVAL					JH	21.08.25		
REV	DESCRIPTION					BY	DATE		
SCALE AS SHOW WHEN PRINTED AT A4		DRAWN	JH	CHECKED	DCC	ALL DIMENSIONS IN METRES U.N.O			
		DATE	21.08.25	DATE	21.08.25				
LOCATION PLAN - Digital Mapping Solutions from Dotted Eyes.									
SITE BLOCK PLAN - Digital Mapping Solutions from Promap									

DRAWING TITLE
STREET HUB
3-HIN002-B
003 - EXISTING SITE ELEVATION

SITE ADDRESS
FOOTPATH OUTSIDE
33 REGENT STREET
HINCKLEY
LE10 1NG

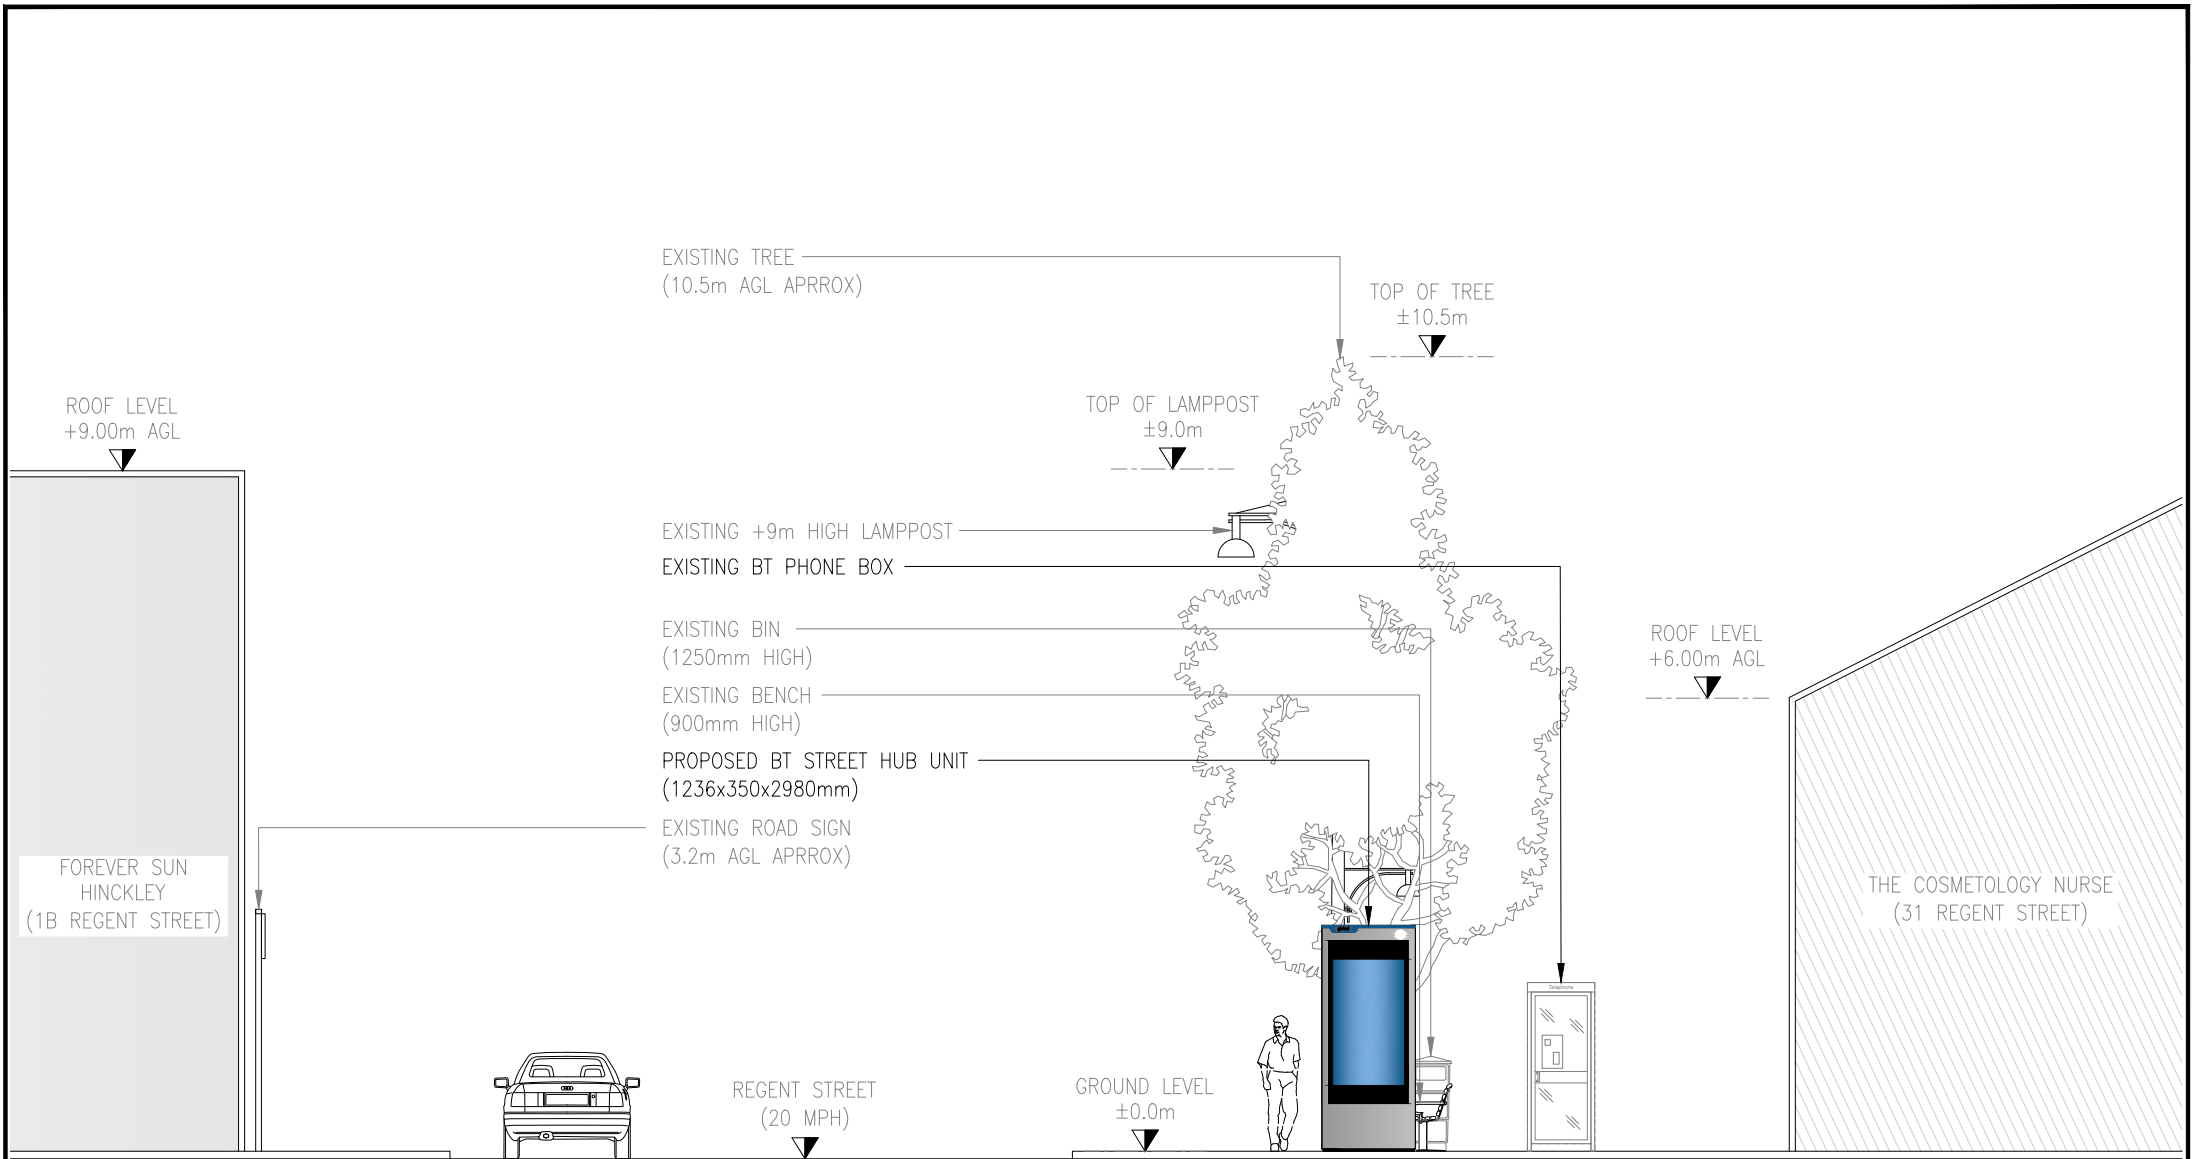

PROPOSED SITE ELEVATION
SCALE 1:100

 

A	ISSUED FOR APPROVAL					JH	21.08.25
REV	DESCRIPTION					BY	DATE
SCALE AS SHOW WHEN PRINTED AT A4		DRAWN	JH	CHECKED	DCC	ALL DIMENSIONS IN METRES U.N.O	
		DATE	21.08.25	DATE	21.08.25		
LOCATION PLAN - Digital Mapping Solutions from Dotted Eyes.							
SITE BLOCK PLAN - Digital Mapping Solutions from Promap							

DRAWING TITLE
STREET HUB
3-HIN002-B
004 - PROPOSED SITE ELEVATION

SITE ADDRESS
FOOTPATH OUTSIDE
33 REGENT STREET
HINCKLEY
LE10 1NG