
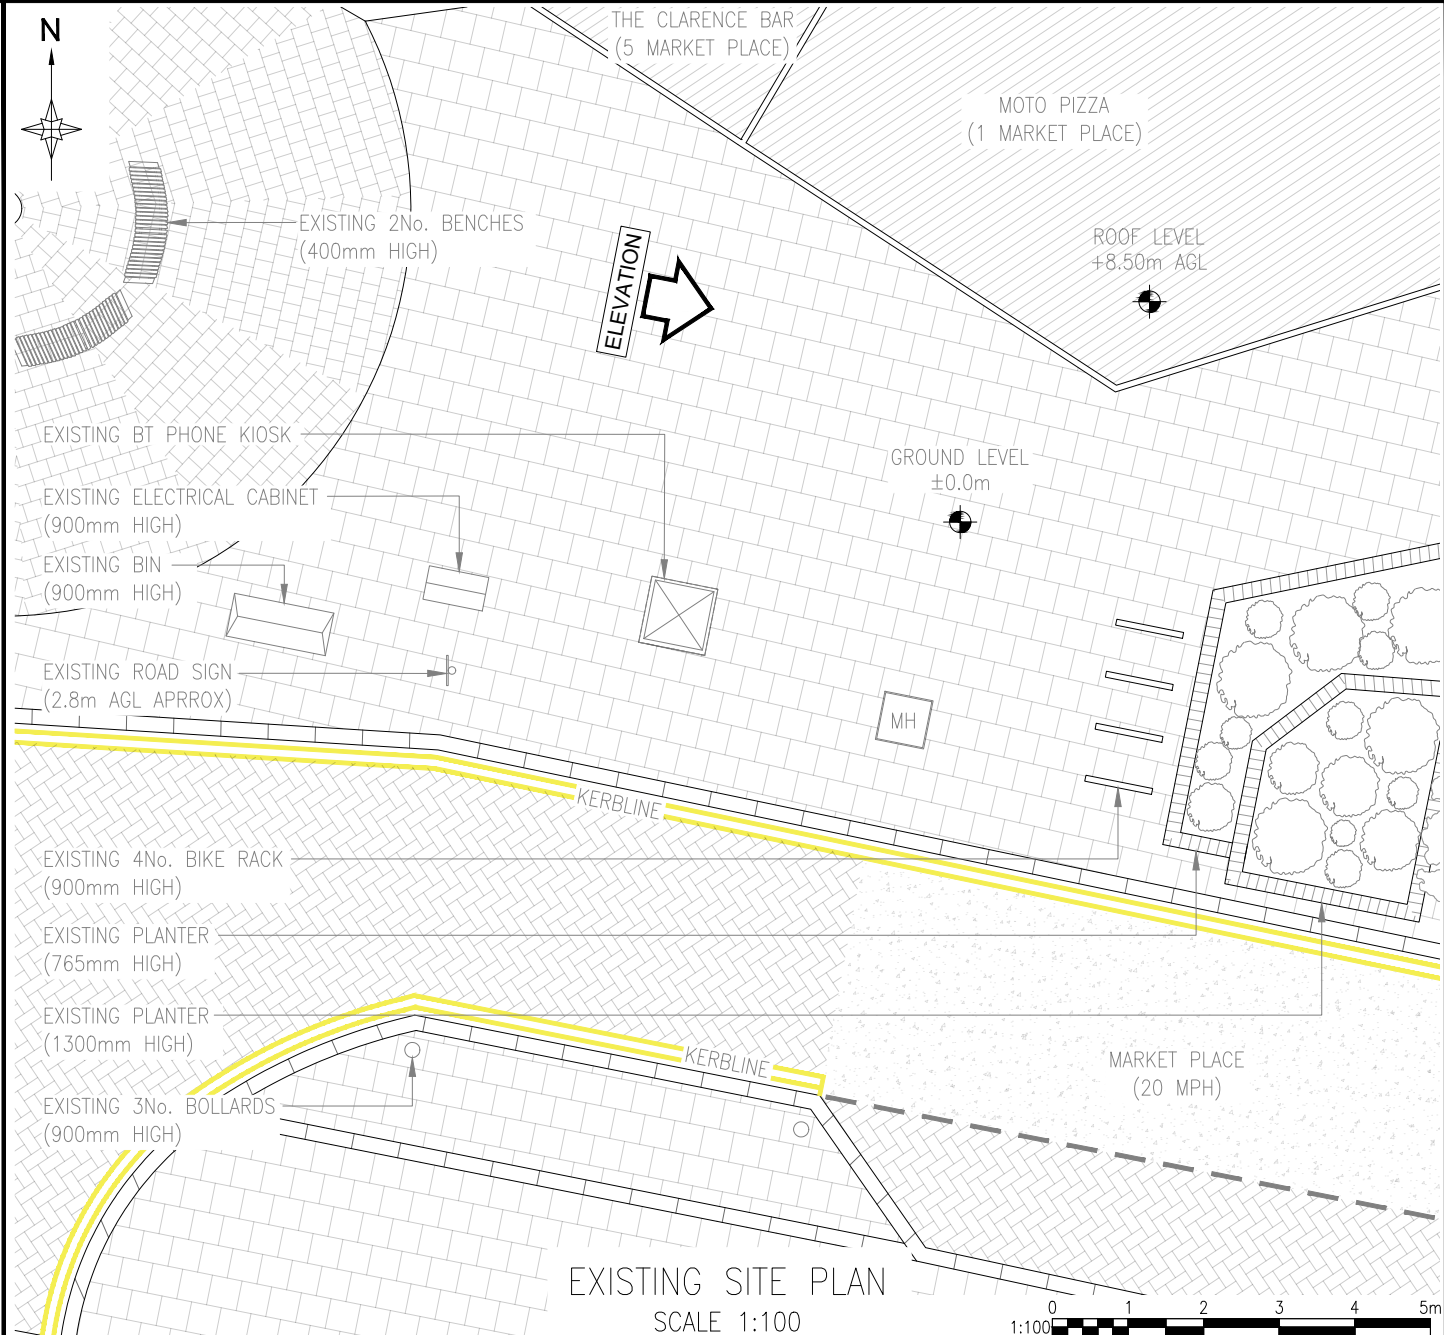
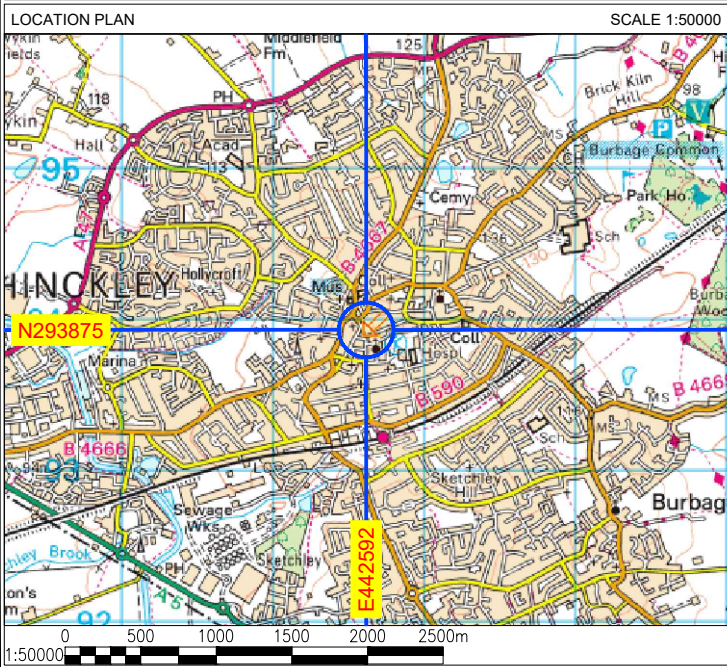




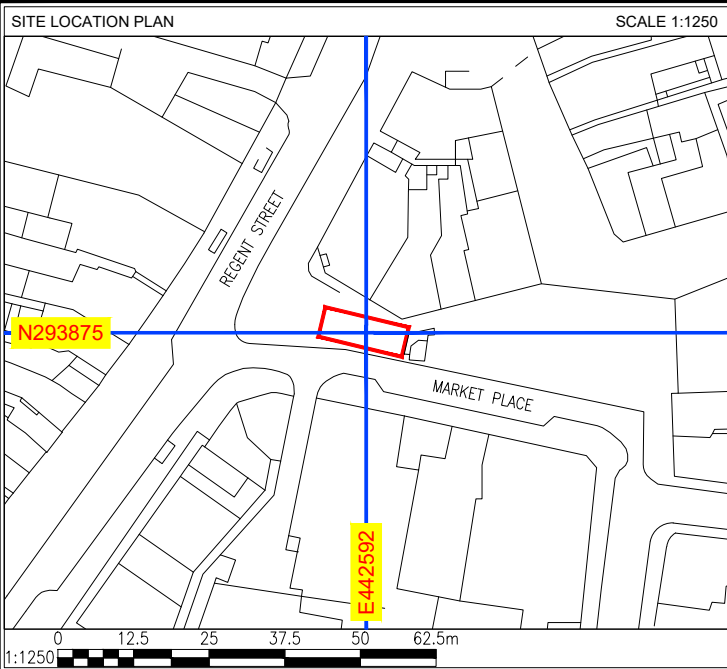


A		ISSUED FOR APPROVAL				JH	27.08.25
REV		DESCRIPTION				BY	DATE
SCALE AS SHOW WHEN PRINTED AT A4		DRAWN	JH	CHECKED	DCC	ALL DIMENSIONS IN METRES U.N.O	
		DATE	27.08.25	DATE	27.08.25		
LOCATION PLAN - Digital Mapping Solutions from Dotted Eyes.							
SITE BLOCK PLAN - Digital Mapping Solutions from Promap							

DRAWING TITLE
STREET HUB
HIN-003
001 - EXISTING SITE PLAN

SITE ADDRESS
FOOTPATH OUTSIDE 3 MARKET PL
HINCKLEY
HINCKLEY AND BOSWORTH
LE10 1NT

REV	A
-----	---

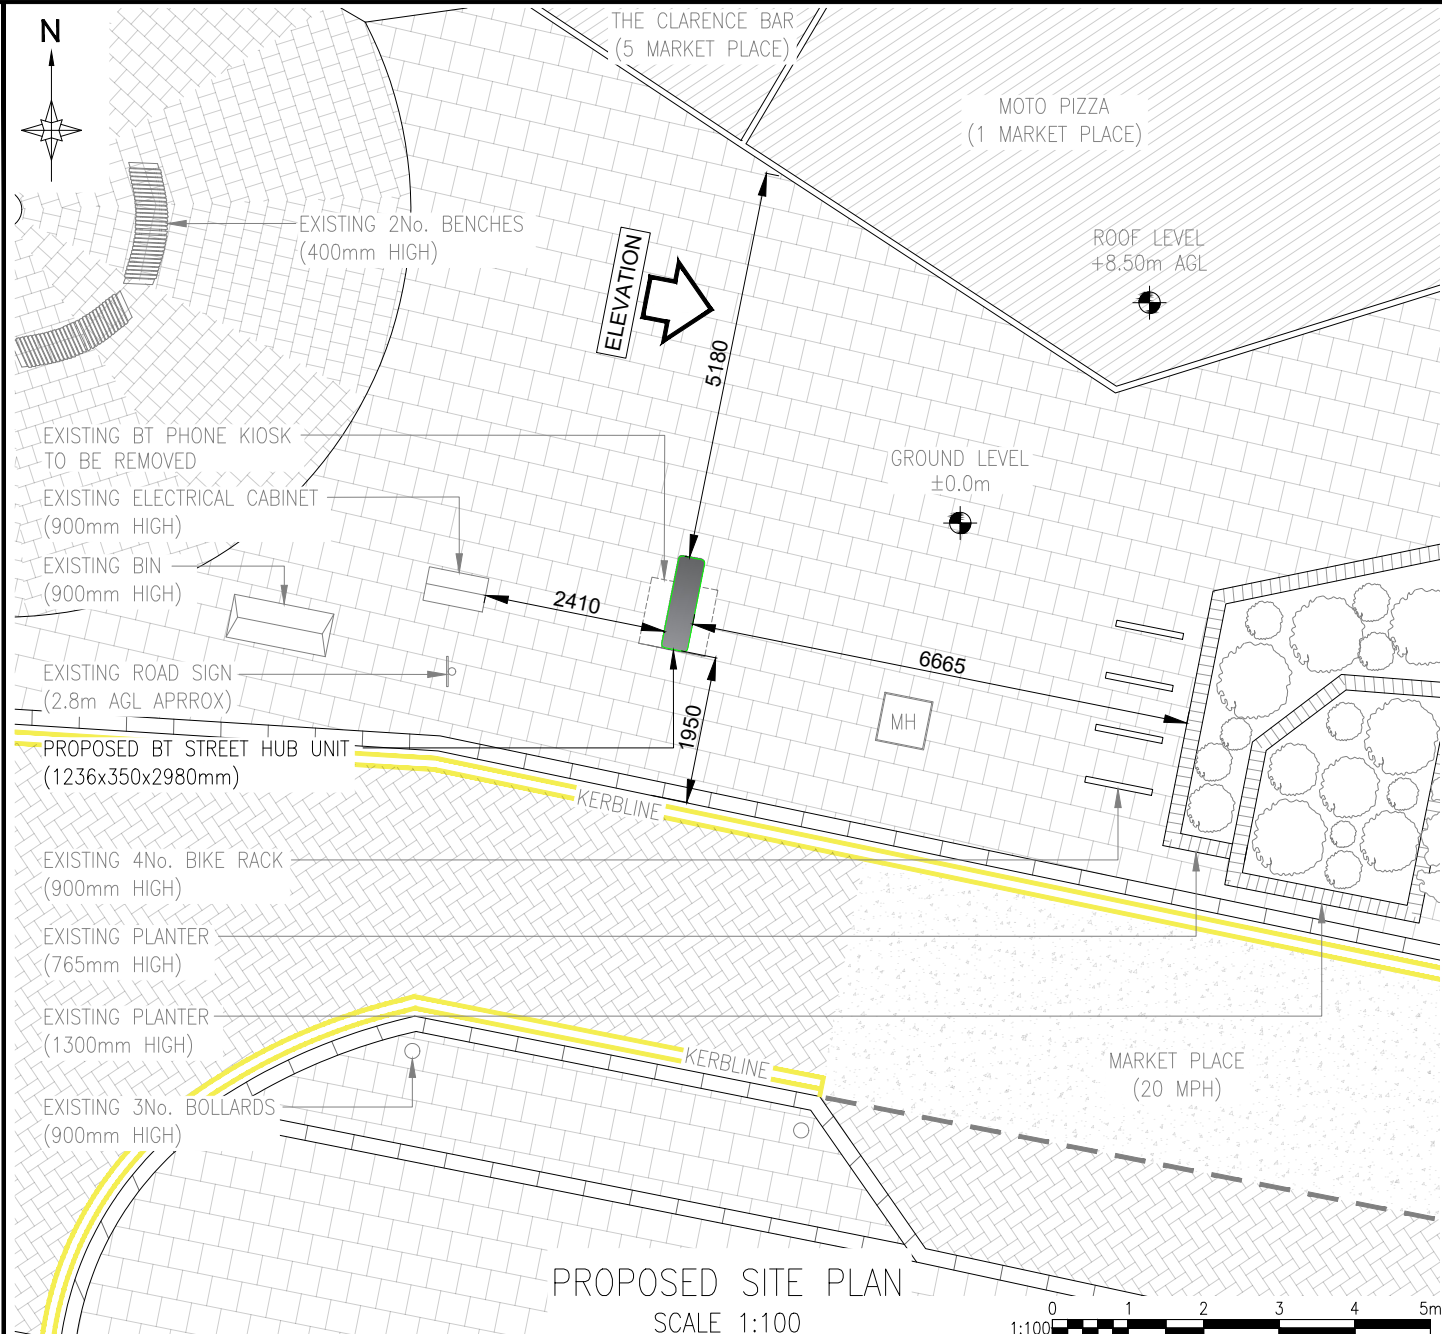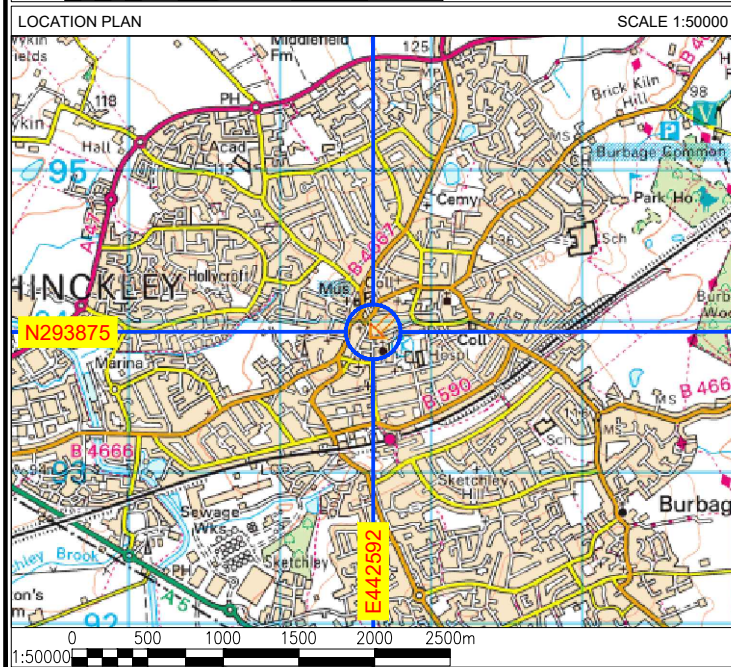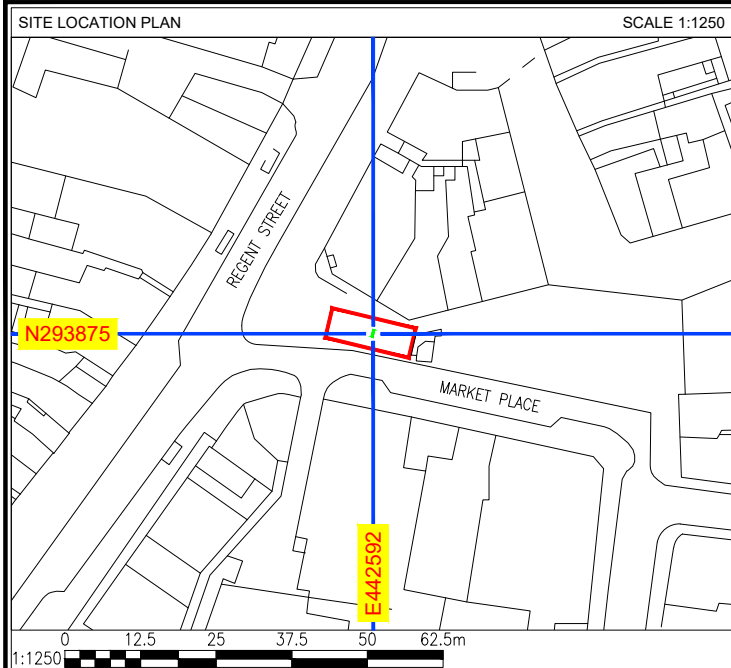


A	ISSUED FOR APPROVAL				JH	27.08.25
REV	DESCRIPTION				BY	DATE
SCALE AS SHOW WHEN PRINTED AT A4		DRAWN	JH	CHECKED	DCC	ALL DIMENSIONS IN METRES U.N.O
		DATE	27.08.25	DATE	27.08.25	
LOCATION PLAN - Digital Mapping Solutions from Dotted Eyes.						
SITE BLOCK PLAN - Digital Mapping Solutions from Promap						


DRAWING TITLE
STREET HUB
HIN-003
002 - PROPOSED SITE PLAN

SITE ADDRESS
FOOTPATH OUTSIDE 3 MARKET PL
HINCKLEY
HINCKLEY AND BOSWORTH
LE10 1NT

REV A

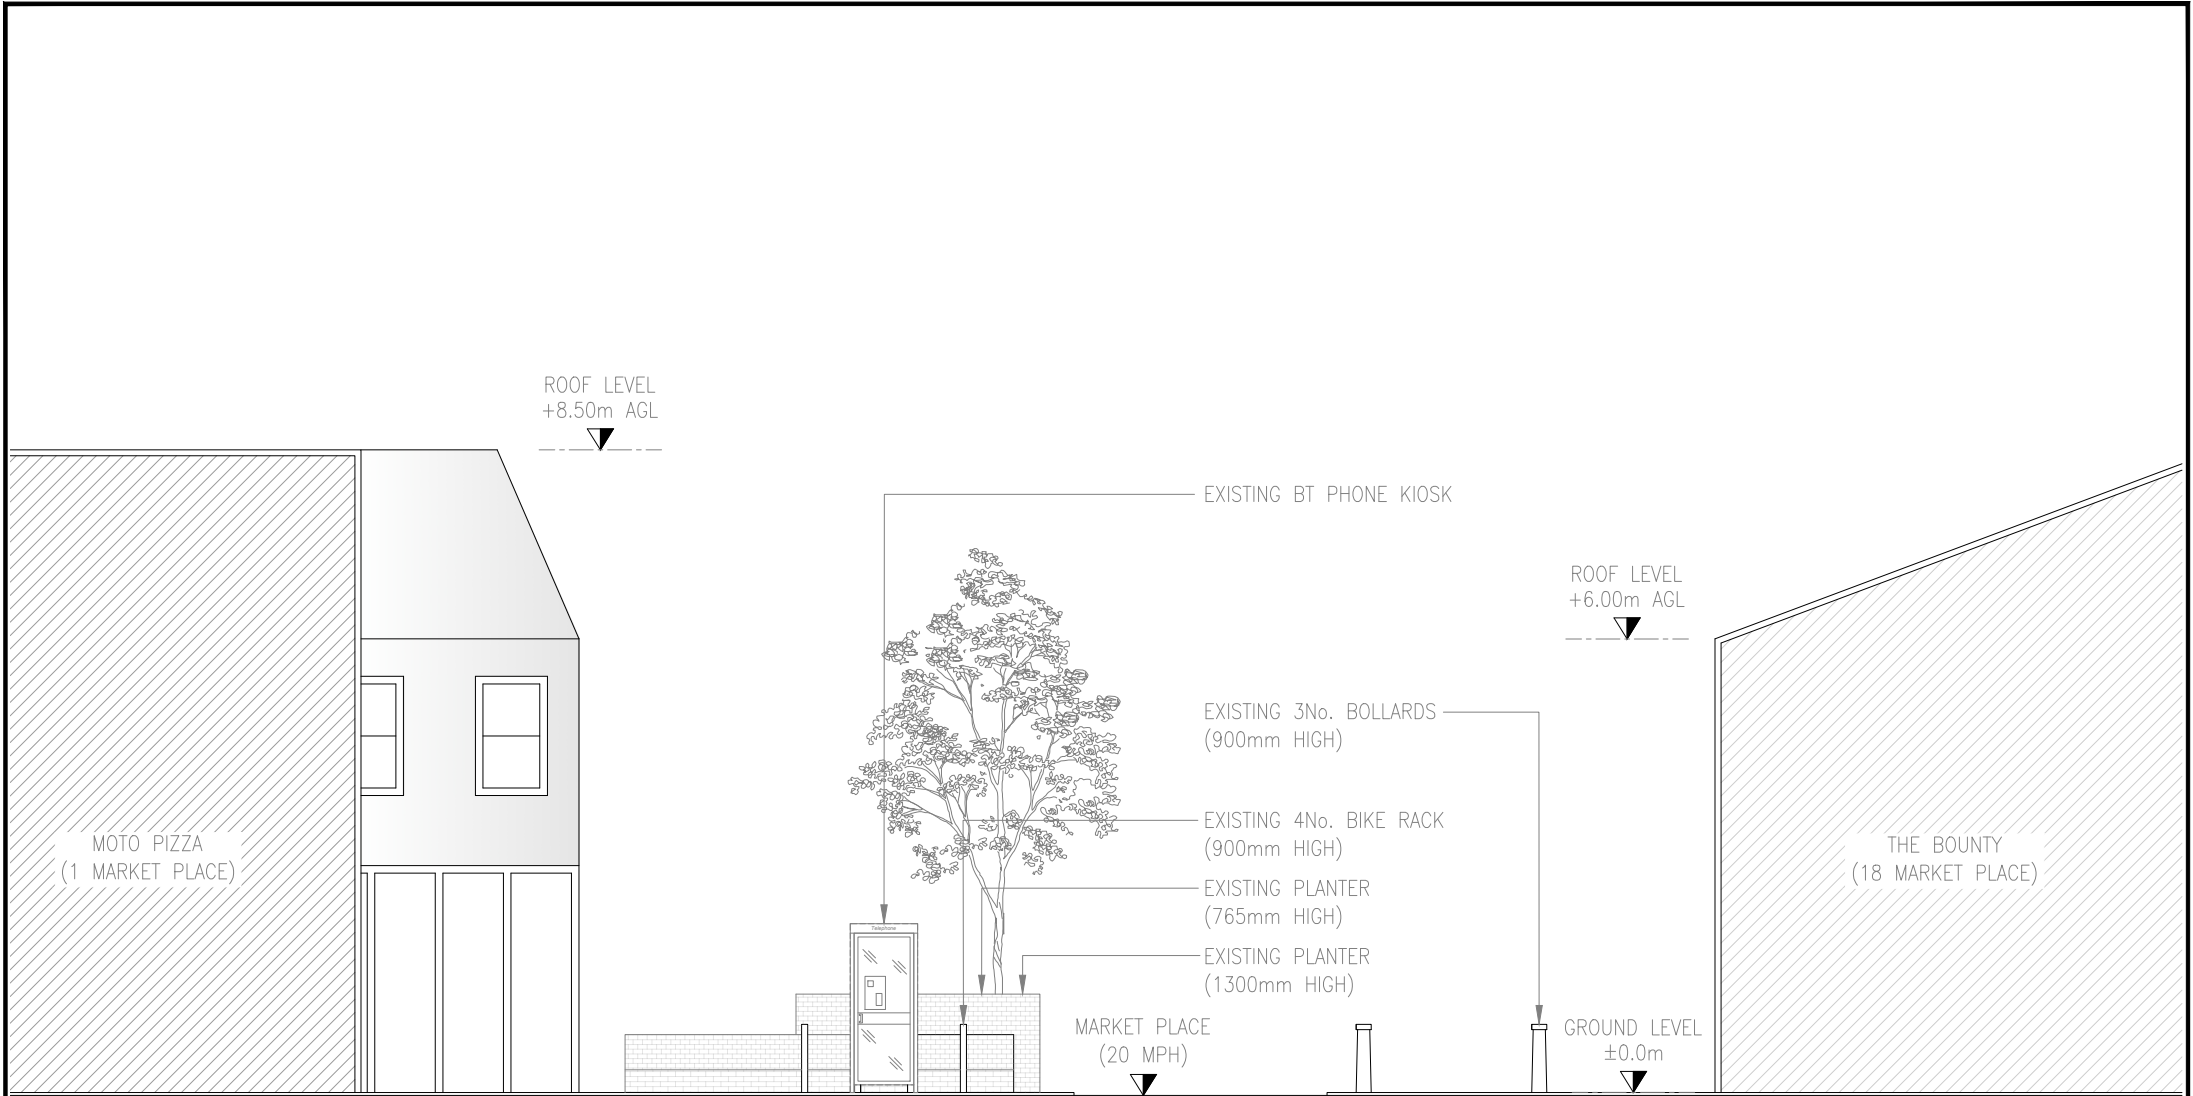


EXISTING SITE ELEVATION
SCALE 1:100

 


A	ISSUED FOR APPROVAL					JH	27.08.25
REV	DESCRIPTION					BY	DATE
SCALE AS SHOW WHEN PRINTED AT A4		DRAWN	JH	CHECKED	DCC	ALL DIMENSIONS IN METRES U.N.O	
		DATE	27.08.25	DATE	27.08.25		
LOCATION PLAN - Digital Mapping Solutions from Dotted Eyes.							
SITE BLOCK PLAN - Digital Mapping Solutions from Promap							

DRAWING TITLE
STREET HUB
HIN-003
003 - EXISTING SITE ELEVATION

SITE ADDRESS
FOOTPATH OUTSIDE 3 MARKET PL
HINCKLEY
HINCKLEY AND BOSWORTH
LE10 1NT

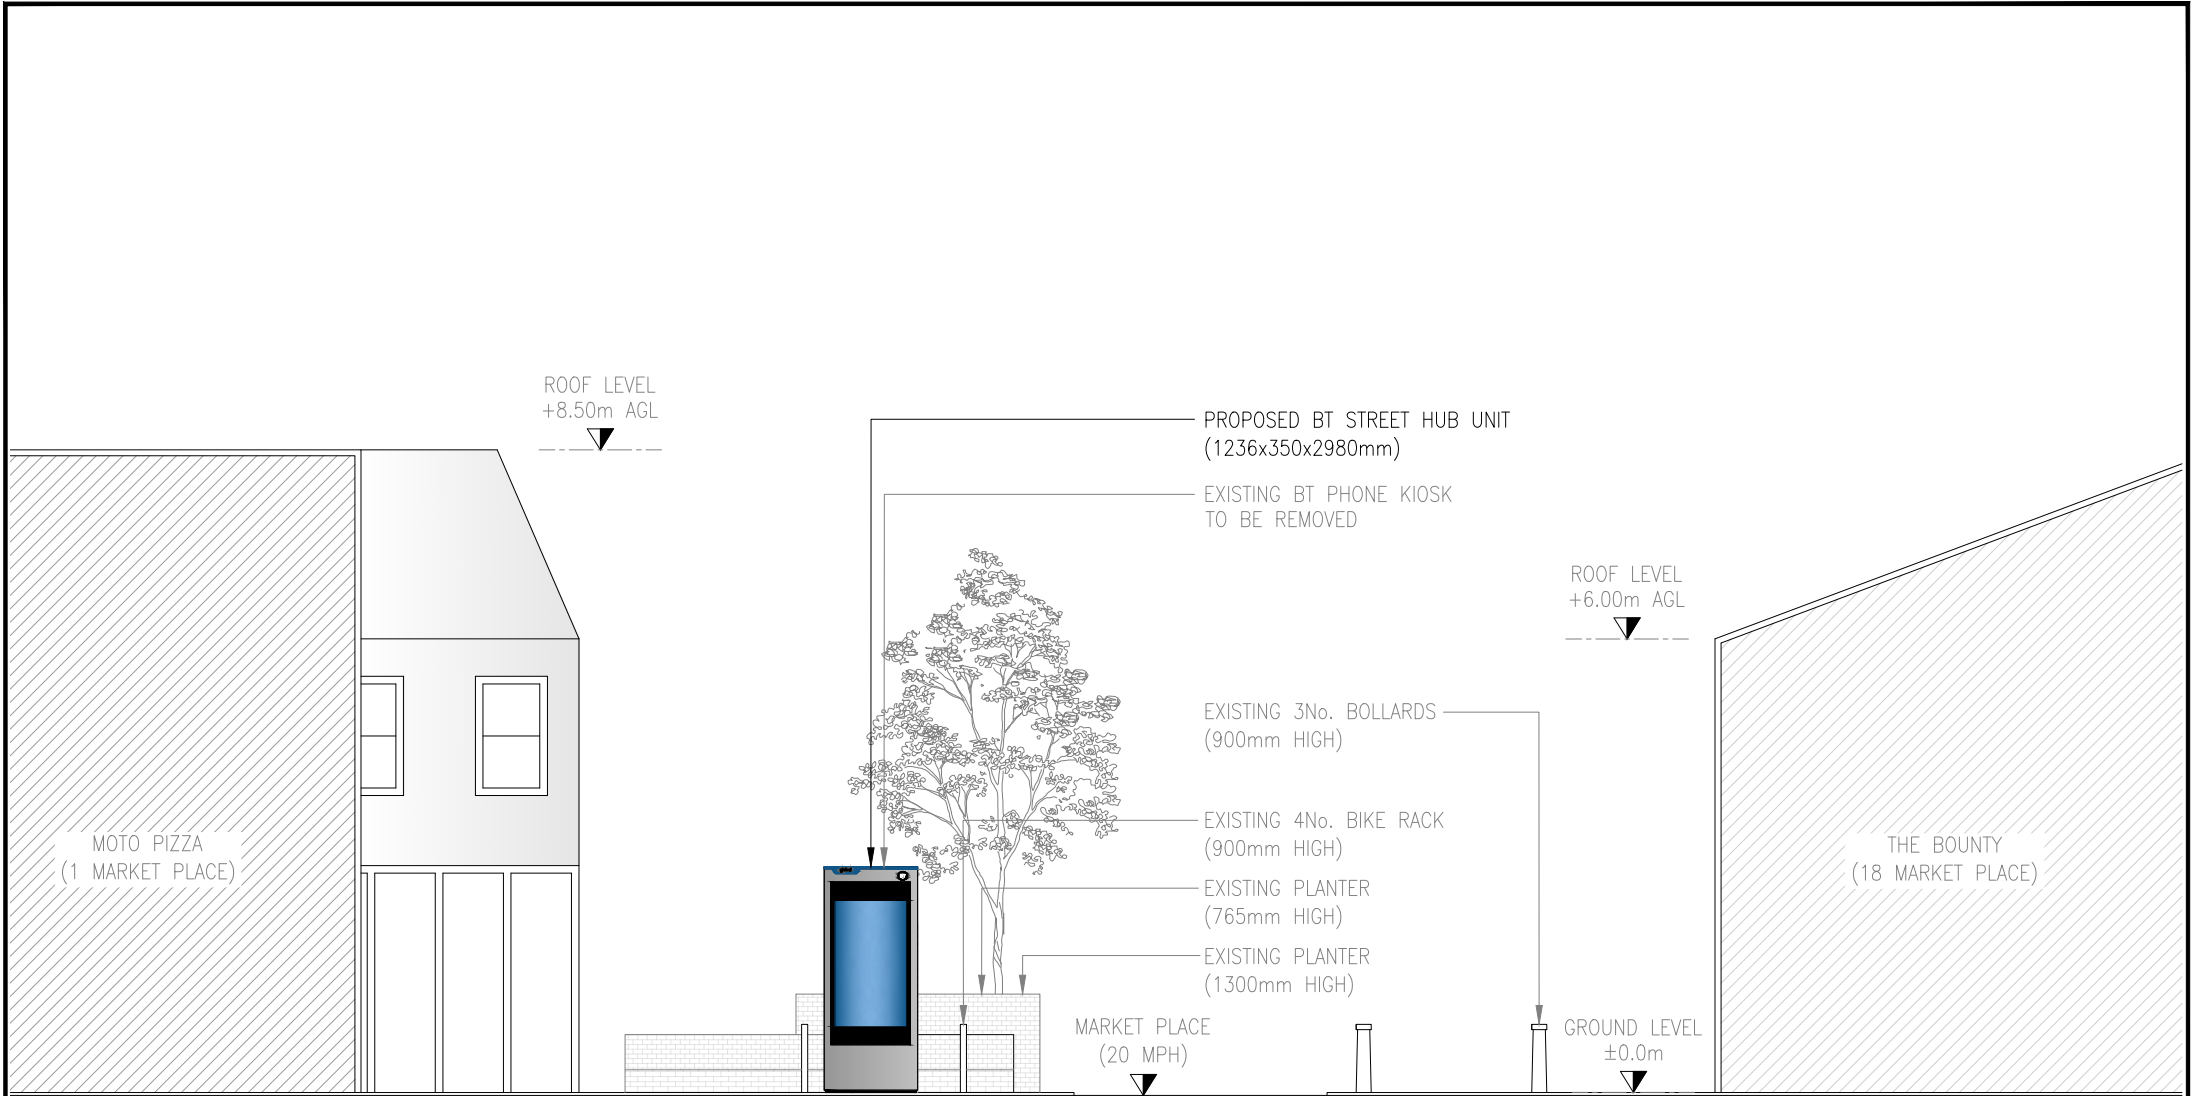

PROPOSED SITE ELEVATION
SCALE 1:100

 

A	ISSUED FOR APPROVAL					JH	27.08.25
REV	DESCRIPTION					BY	DATE
SCALE AS SHOW WHEN PRINTED AT A4		DRAWN	JH	CHECKED	DCC	ALL DIMENSIONS IN METRES U.N.O	
		DATE	27.08.25	DATE	27.08.25		
LOCATION PLAN - Digital Mapping Solutions from Dotted Eyes.							
SITE BLOCK PLAN - Digital Mapping Solutions from Promap							

DRAWING TITLE
STREET HUB
HIN-003
004 - PROPOSED SITE ELEVATION

SITE ADDRESS
FOOTPATH OUTSIDE 3 MARKET PL
HINCKLEY
HINCKLEY AND BOSWORTH
LE10 1NT