



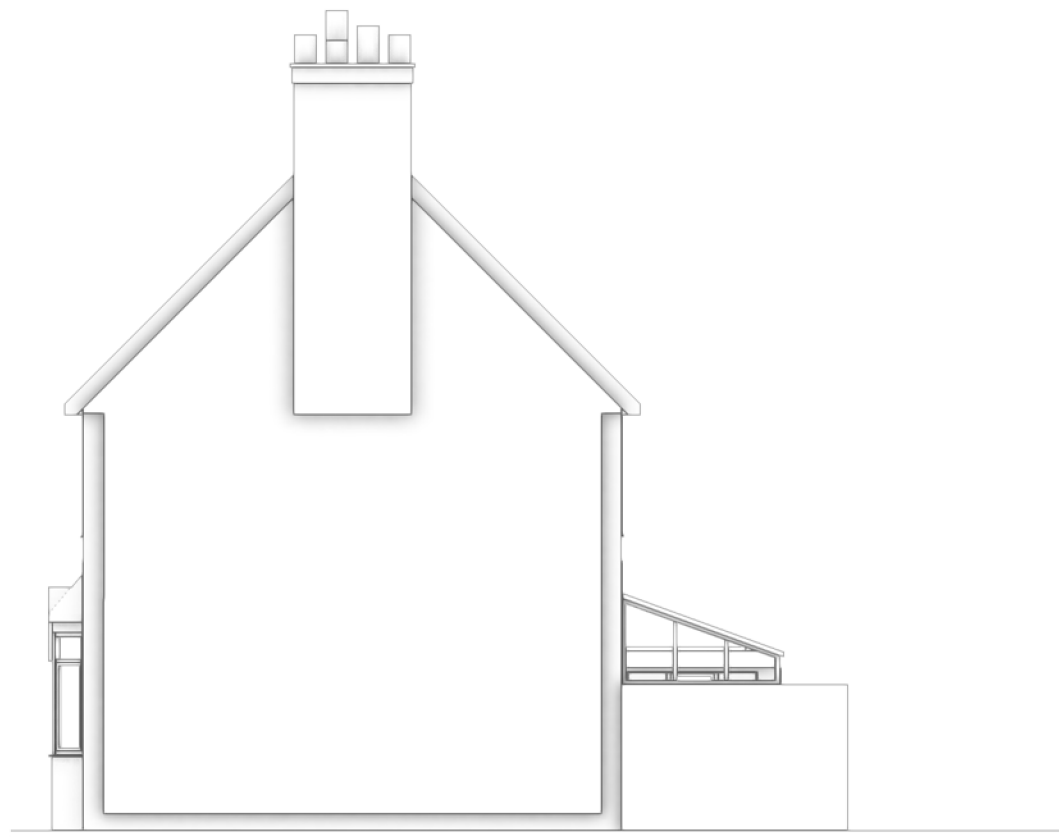

3 South-East Elevation - Existing
Scale: 1:100

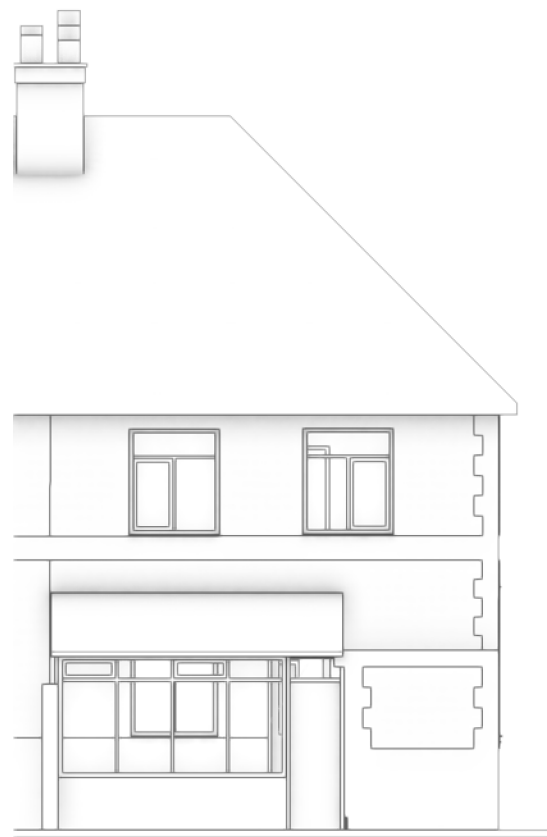


4 North-East Elevation - Existing
Scale: 1:100

Existing Elevation Notes


1. Existing external store to be demolished to make way for proposed rear extension.
2. Existing conservatory to be demolished to make way for proposed rear extension.



1 South-West Elevation - Existing
Scale: 1:100

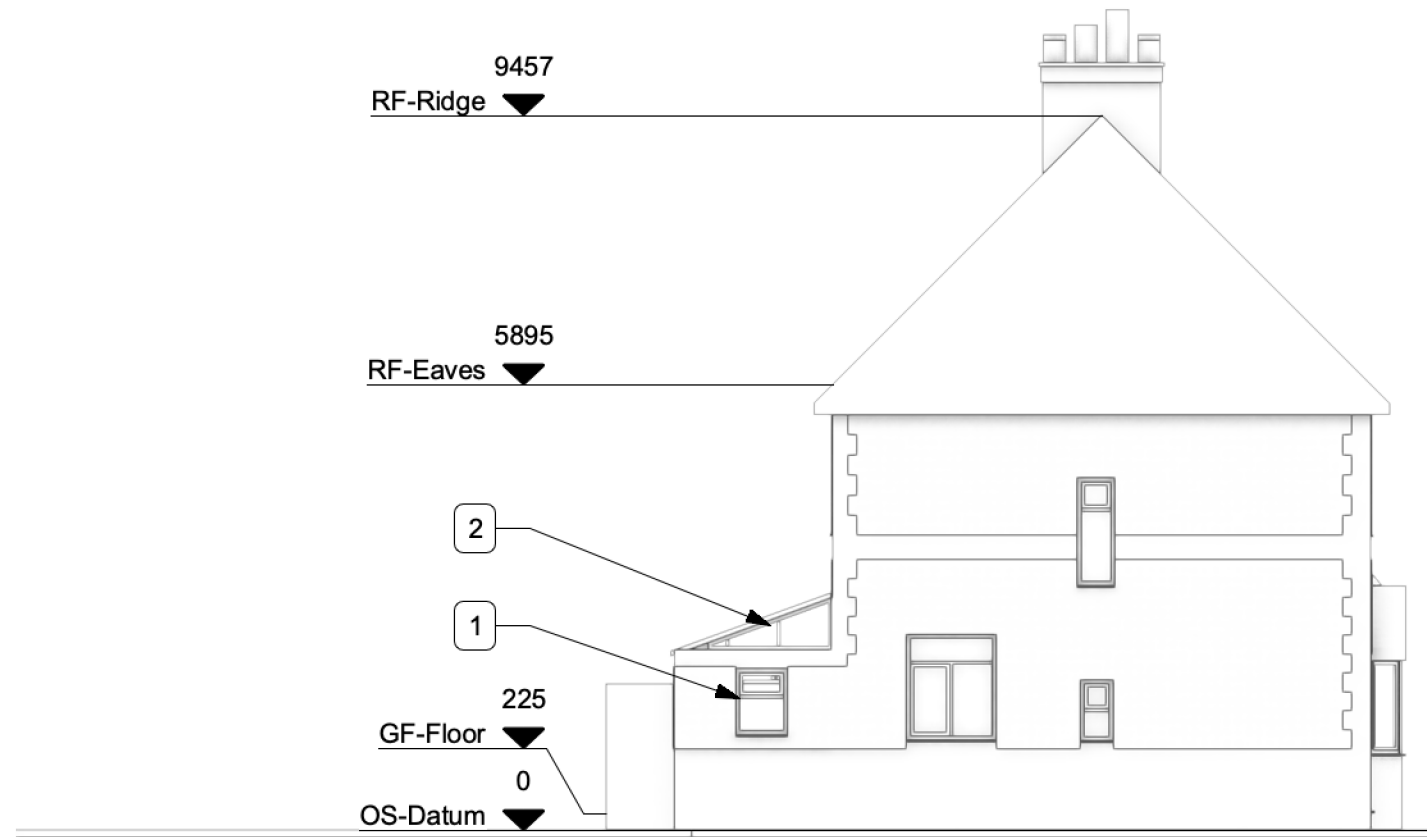

2 North-West Elevation - Existing
Scale: 1:100

 

THE DESIGN SOCIAL

134 Kirkby Road Barwell LE9 8FN UK

GENERAL DRAWING NOTES

© This drawing is not to be shown to any Third Party unless agreed by The Design Social.

This drawing shows 'design intent' only.

It is the responsibility of the appointed contractor to finalise development, using specialists approved by The Design Social, & produce detailed working drawings.

ALL working drawings to be approved by The Design Social prior to manufacture.

REV.	DATE	NOTES	REV.
			BY

THE DESIGN SOCIAL

Roger Alger			
33 Elwell Avenue, Barwell, LE9 8FH			
Existing Elevations			
AUTHOR		DATE	APPROVED
L.R.		01/09/2025	R.A.
SCALE		READ WITH	
1:100 @ A3		0410 (A) GA 001	
DRAWING No.			
0410	(L)	GA	007
Project No.	Type	Area	Number
DRAWING STATUS			
Planning			