

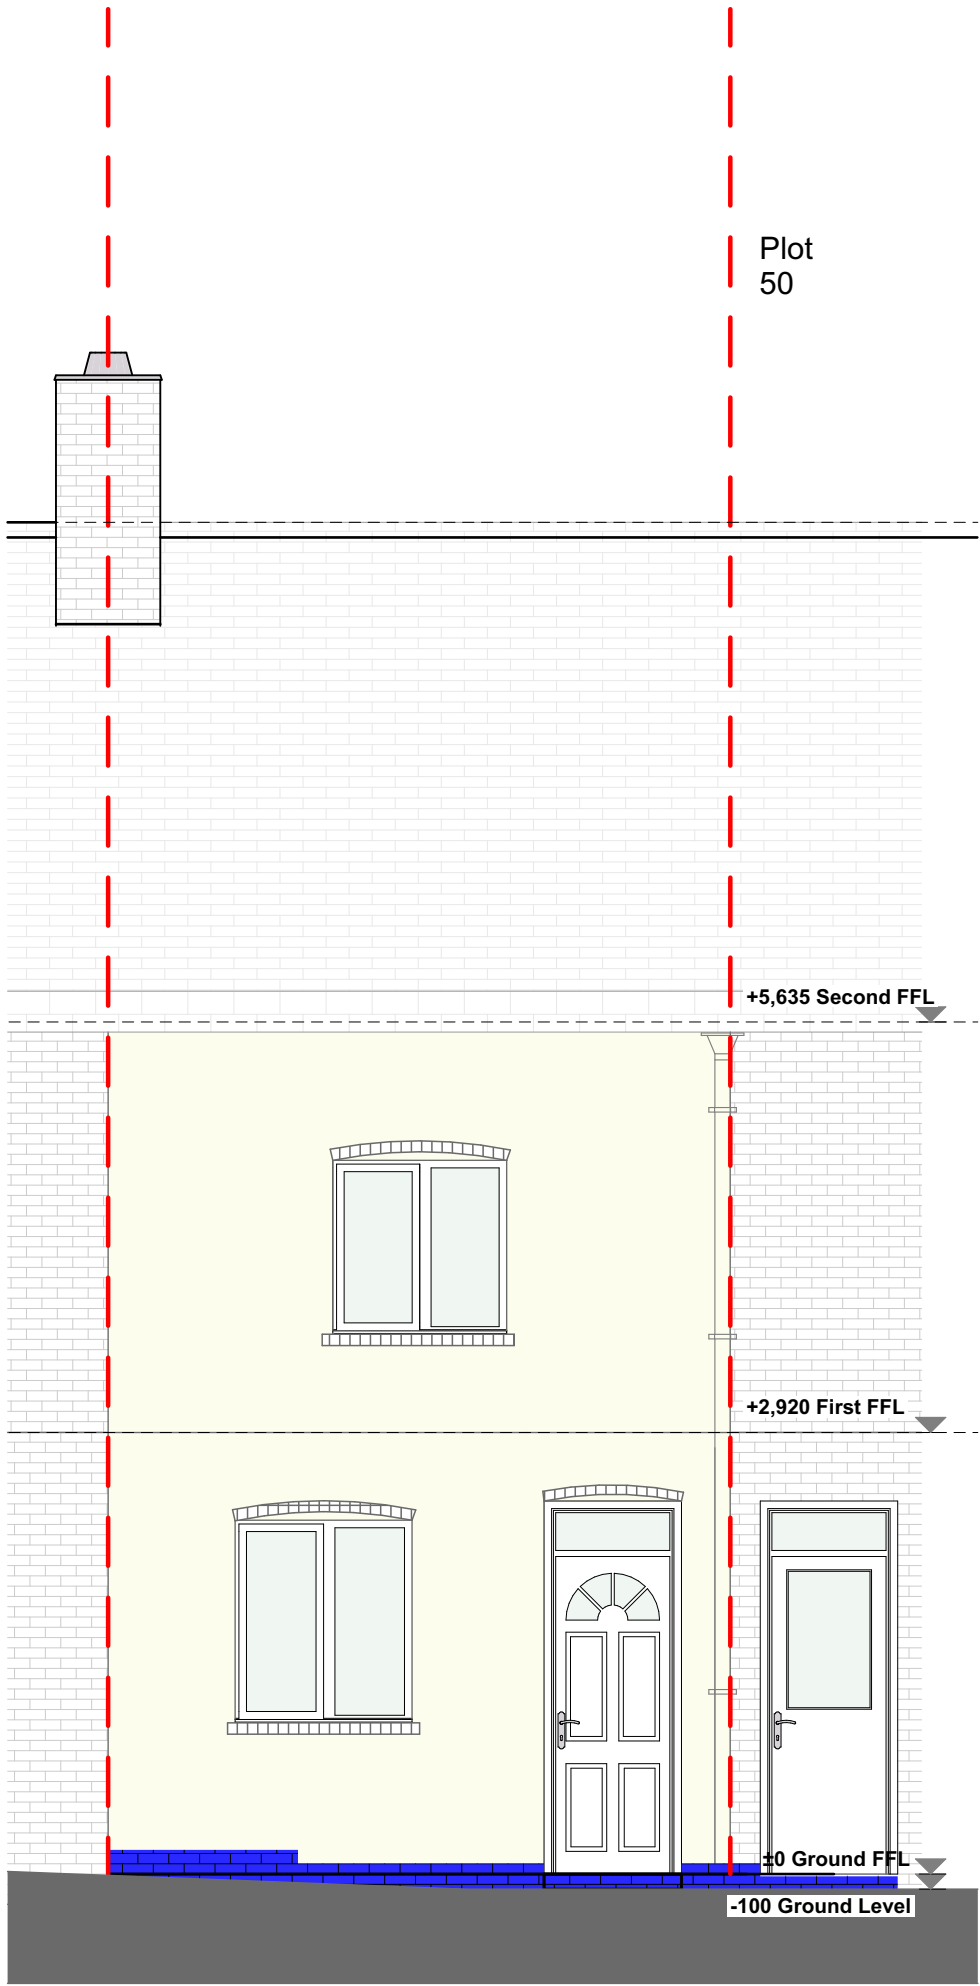



Scale Bar (in meters)

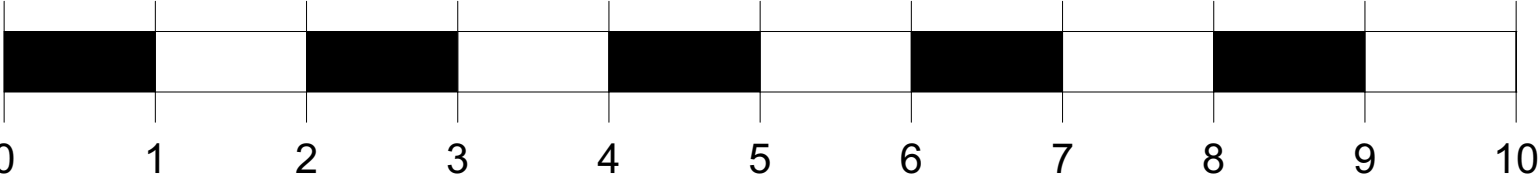

Elevation 01:Front Elevation

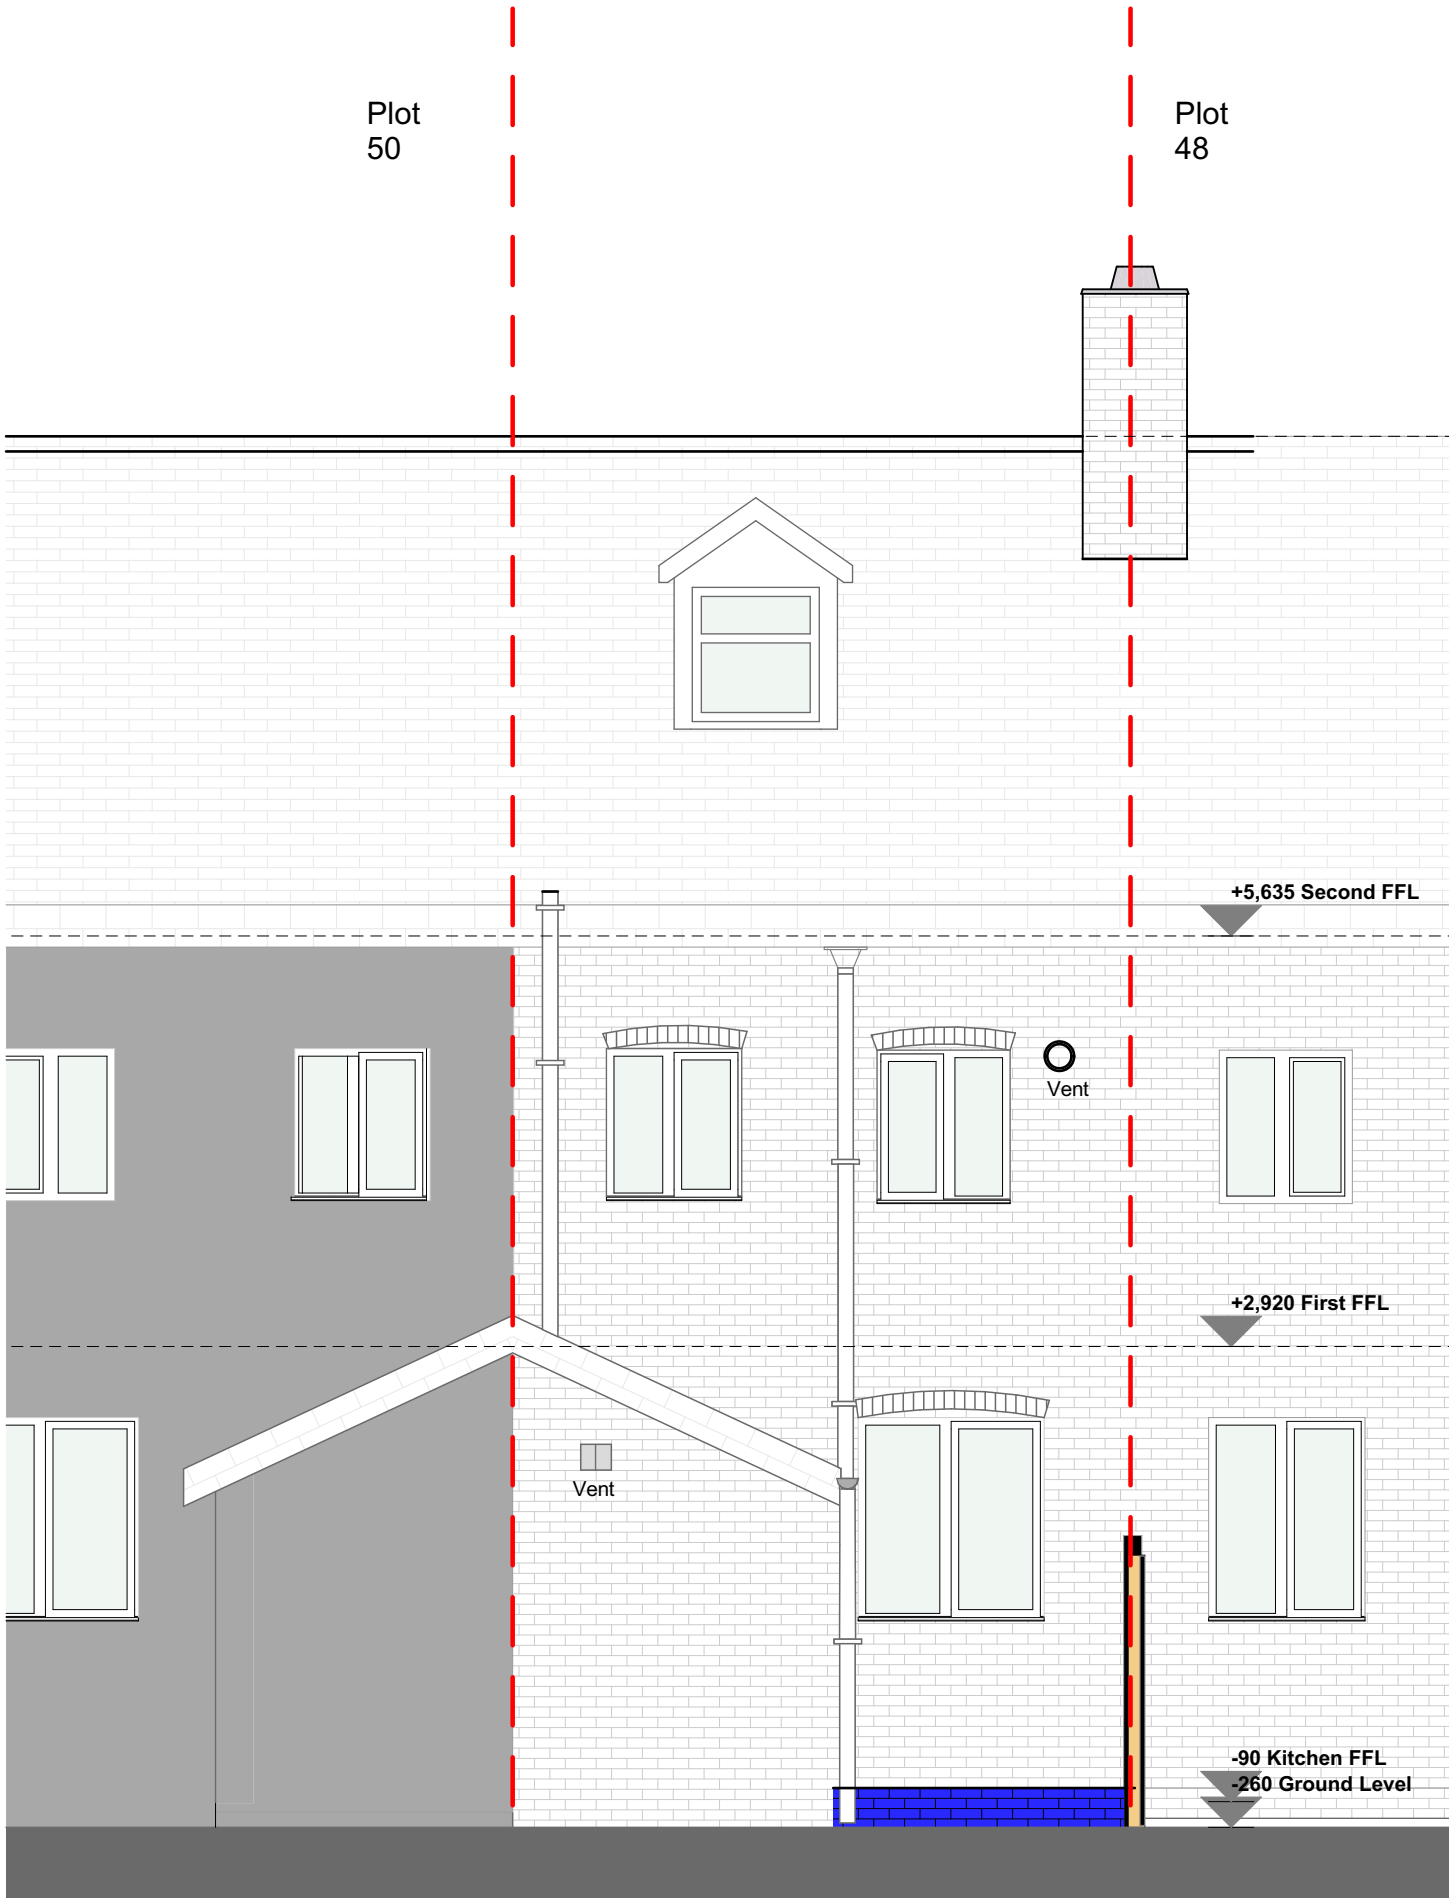


Elevation 02: Rear Elevation

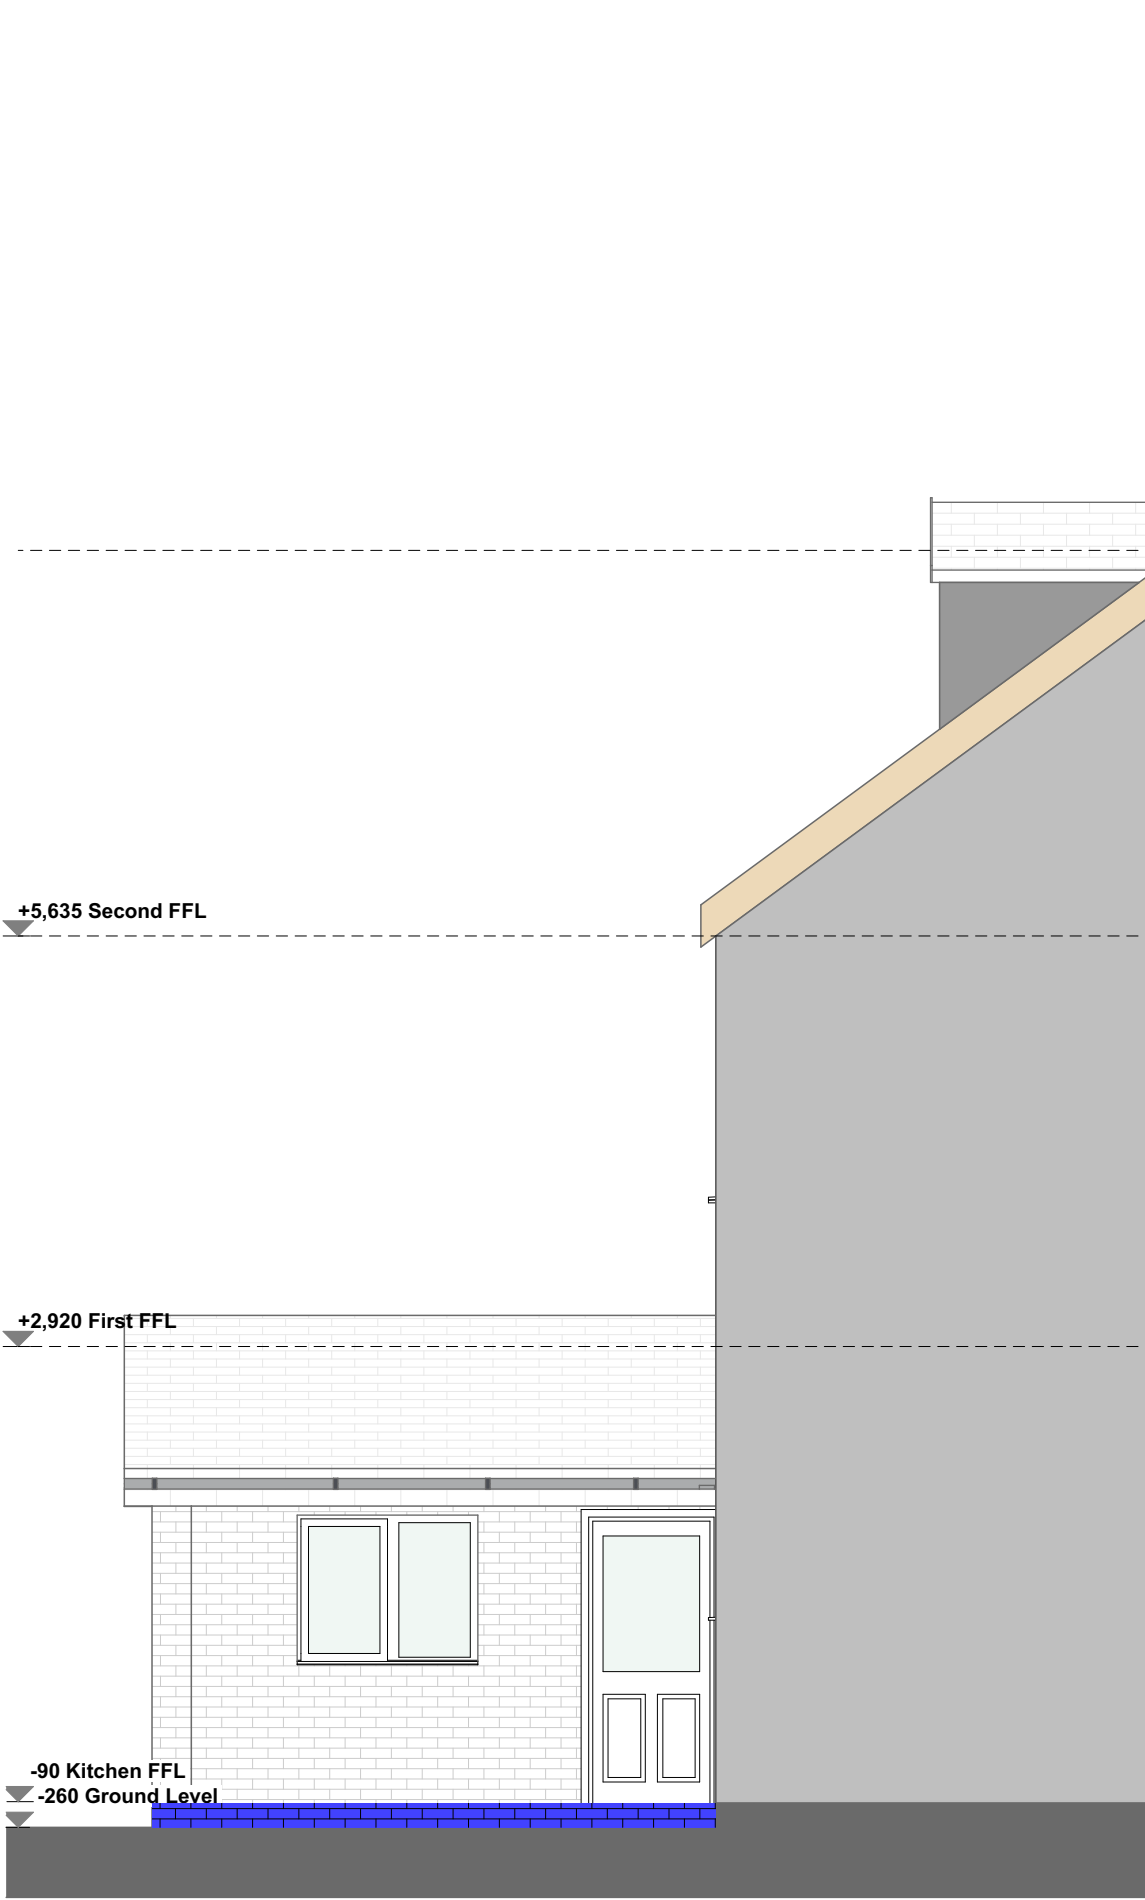

Elevation 03: Side Elevation




Existing Section A-A

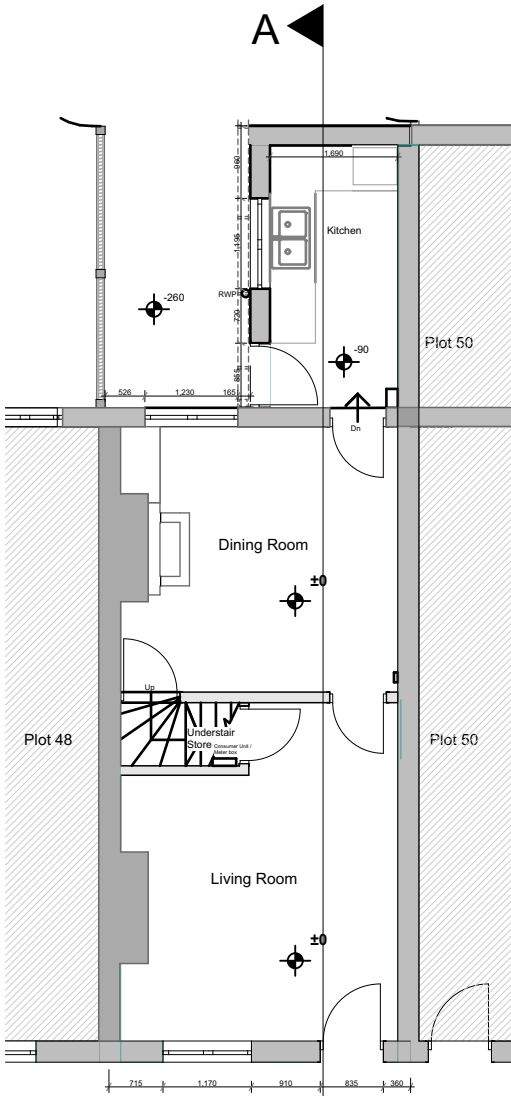

Key Plan - 1:100

EXISTING ELEVATIONS AND SECTION - SCALE: 1:50 @ A1 / 1:100 @ A3

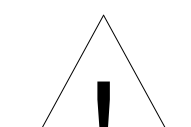		SAFETY, HEALTH AND ENVIRONMENTAL HAZARD INFORMATION BOX		NOTE: Grid setting out as per structural engineer drawings. This drawing shall be read in conjunction with all relevant contract documentation and including all architect's, structural engineer's and mechanical and electrical engineer's drawings and specifications. All construction works shown to be carried out in full compliance with all Planning, Building Regulations and other relevant statutory requirements. This drawing is to be used for tender purposes only and not for construction work. Internal soft stripping out to main contractor requirement. Generally remove all ceilings, carpets and ffe items. Existing - All M&E items stripped out and skipped. Main services capped at mains for further connection.		GENERAL NOTES 1. Do not scale from this drawing. Refer to stated dimensions. 2. All dimensions to be verified on site by the contractor, before proceeding, and such dimensions to be his responsibility. 3. Report all drawing errors, omissions and discrepancies 4. All stated areas on this drawing are approximate and to be treated as strictly indicative. 5. Any Ordnance Survey mapping data in this drawing is used under license. Its use is strictly for the preparation of information for this project. Where used Ordnance Survey copyright acknowledgement must be displayed. At project completion all Ordnance Survey data supplied must be deleted and all paper copies destroyed. 6. This drawing is copyright.		<table><tr><th>Rev</th><th>Date</th></tr><tr><td> </td><td> </td></tr></table>	Rev	Date			<table><tr><th>Drawing Revision</th></tr><tr><td> </td></tr></table>	Drawing Revision		<table><tr><th>By</th><th>Chk</th></tr><tr><td> </td><td> </td></tr></table>	By	Chk			FINAL ISSUE MAS architecture / interiors / project management Studio G005 • THE ATHENS • Lower Bond Street • Hinkley • Leicestershire • LE10 1GU Tel +44 (0)1455 616 445 • Fax +44 (0)1455 616 445 • Email + info@masarchitecture.co.uk 62 • Upper Montagu Street • London • W1H 1SW Tel +44 (0)207 725 5810 • Fax +44 (0)207 725 5810 • Email + info@masarchitecture.co.uk www.masarchitecture.co.uk project: 49 Manor St, Hinkley LE10 0AS drawing: Existing Elevations and Section drawn by: RS checked: RP scale: 1:50@A1 1:100 @A3 date: 18.10.2023 dwg. no. 54606(08)102 do not scale from this drawing dimensions and levels to be checked on site by the contractor all dimensions in millimeters unless otherwise noted all levels in meters unless otherwise noted The file, copyright and associated drawings are the intellectual property of MAS architecture Limited. Copyright 2023. All rights reserved. The user not responsible for the accuracy of the information provided in this document.	
Rev	Date																					
Drawing Revision																						
By	Chk																					