




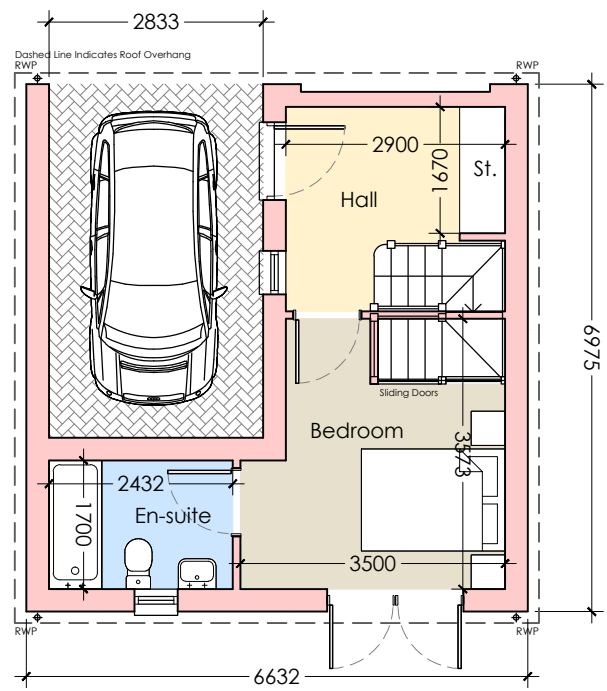


Ground Floor

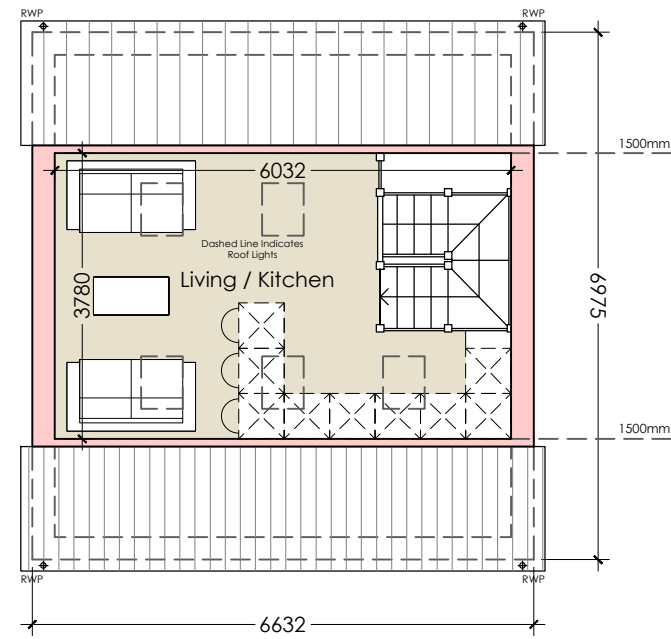



First Floor

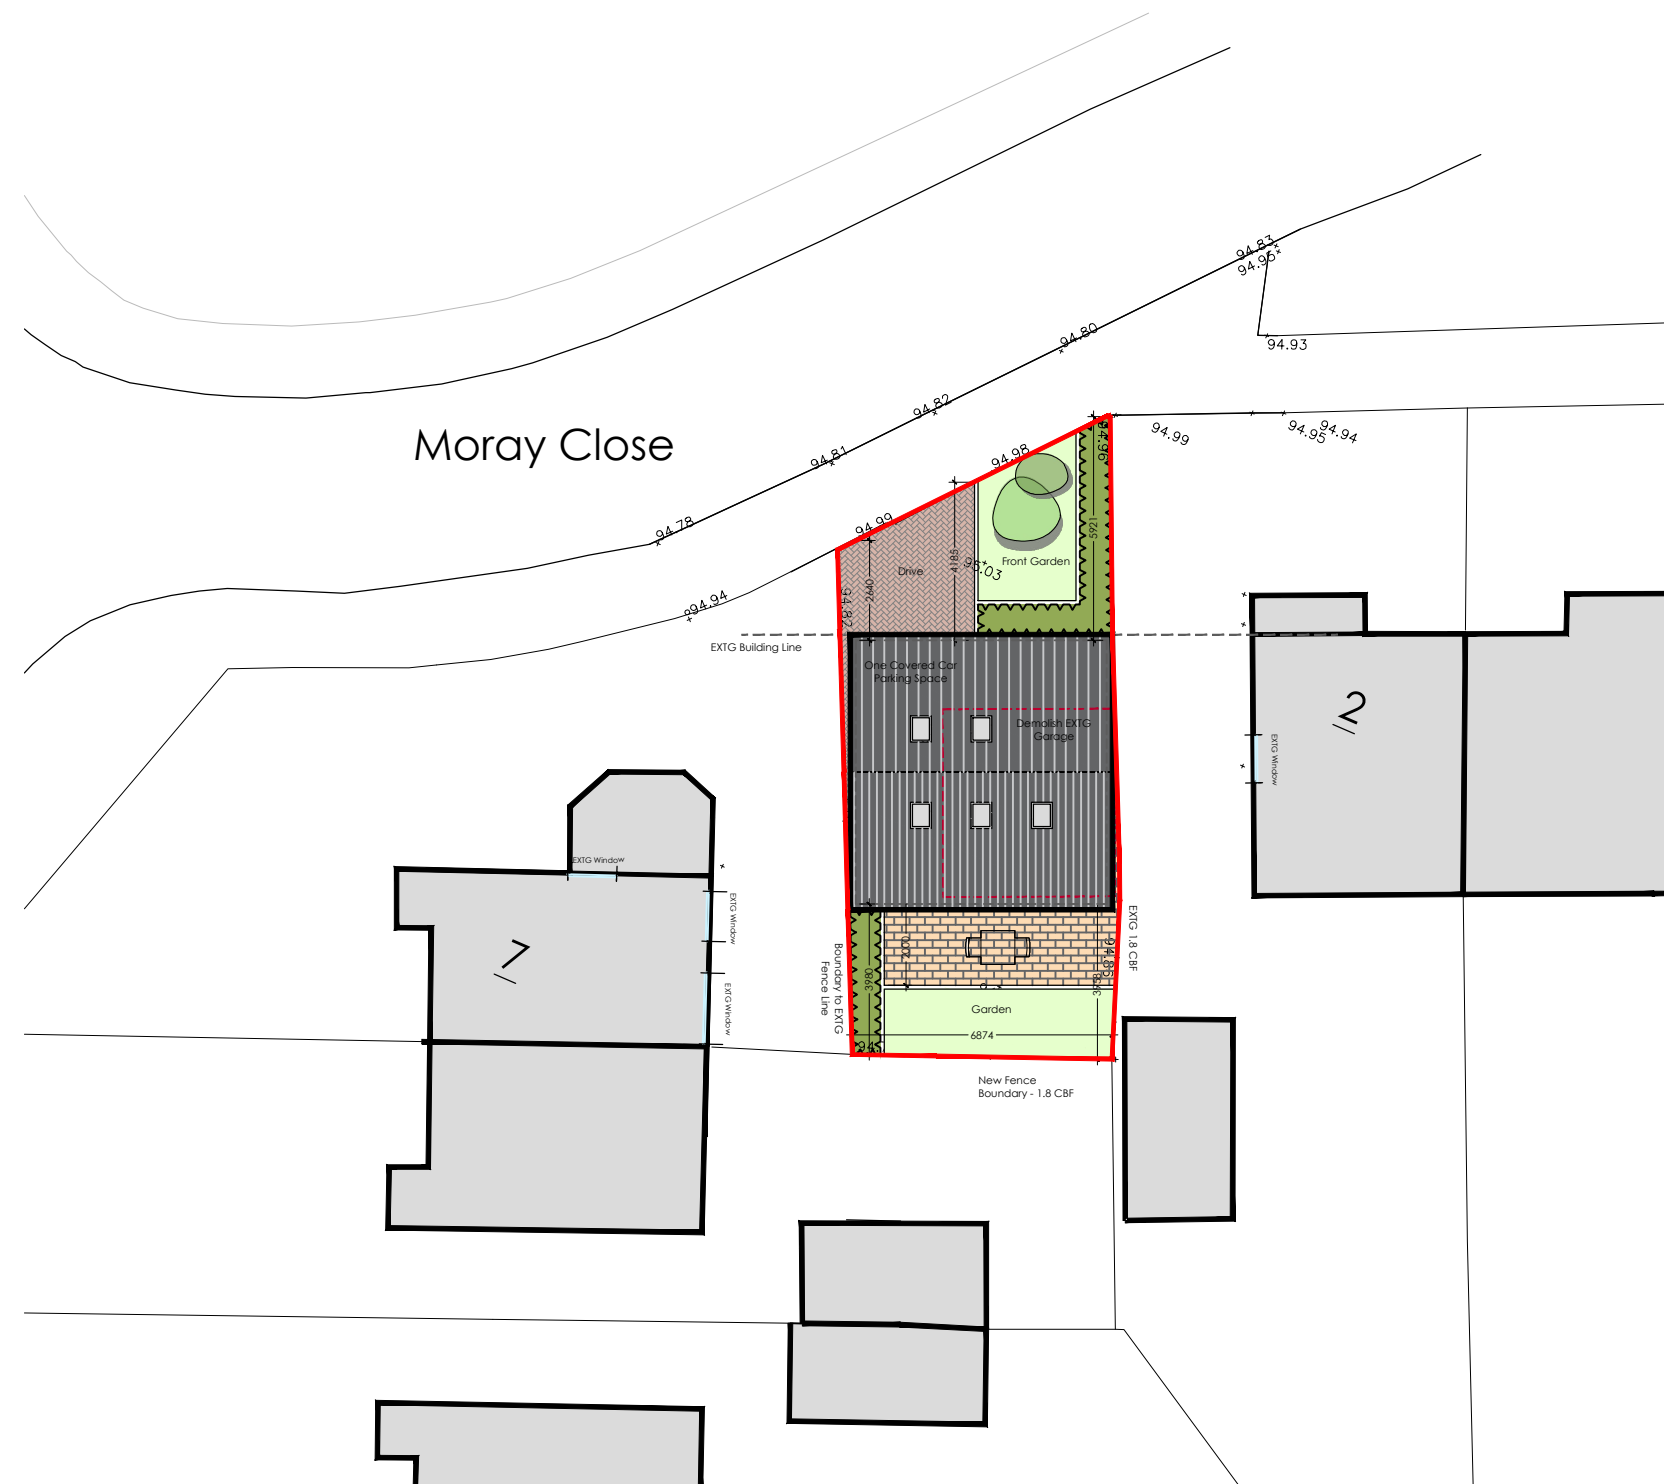


Proposed Site Plan
Scale 1:200

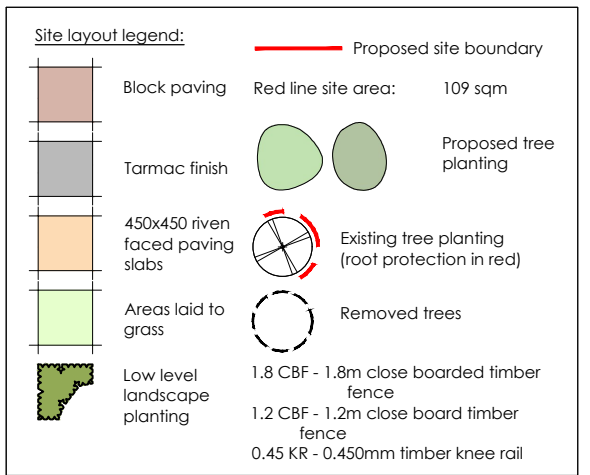


Proposed Floor Plans
Scale 1:100

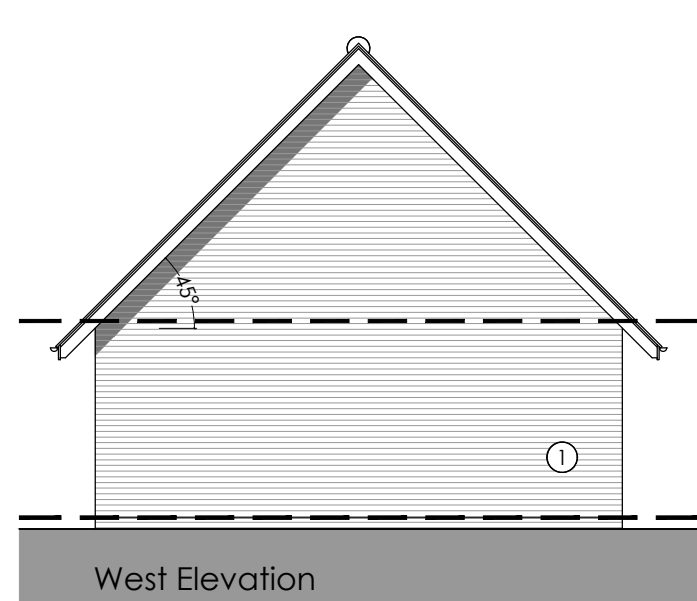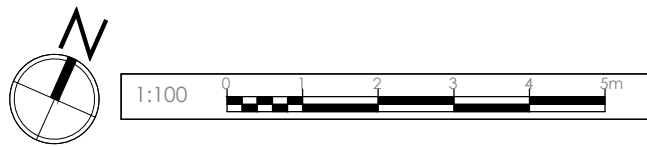


West Elevation

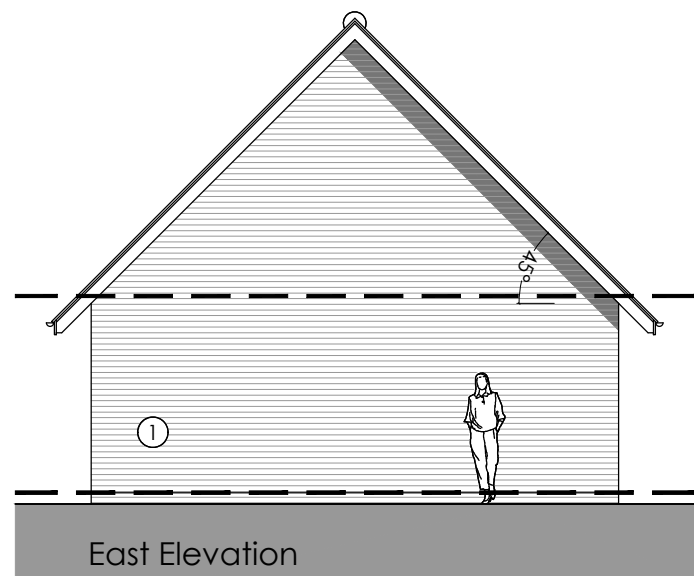

East Elevation

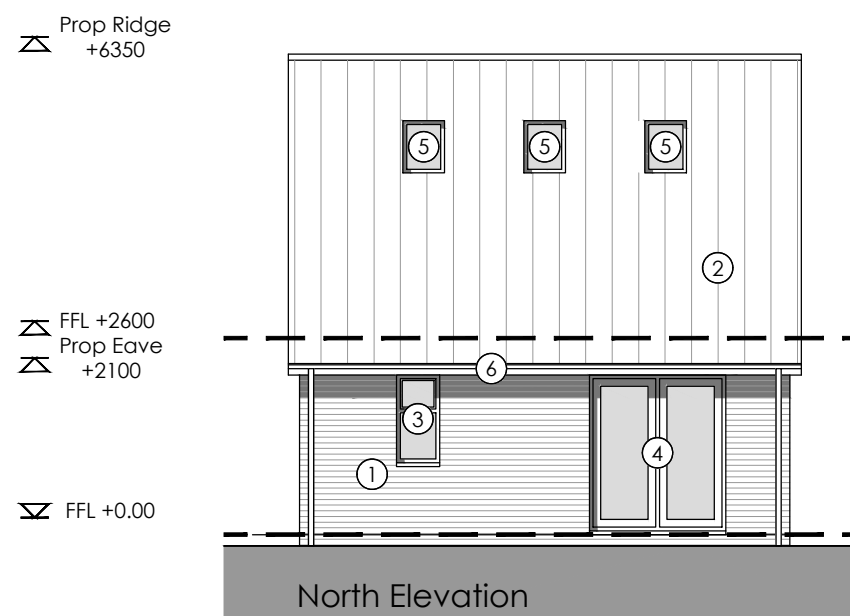

North Elevation

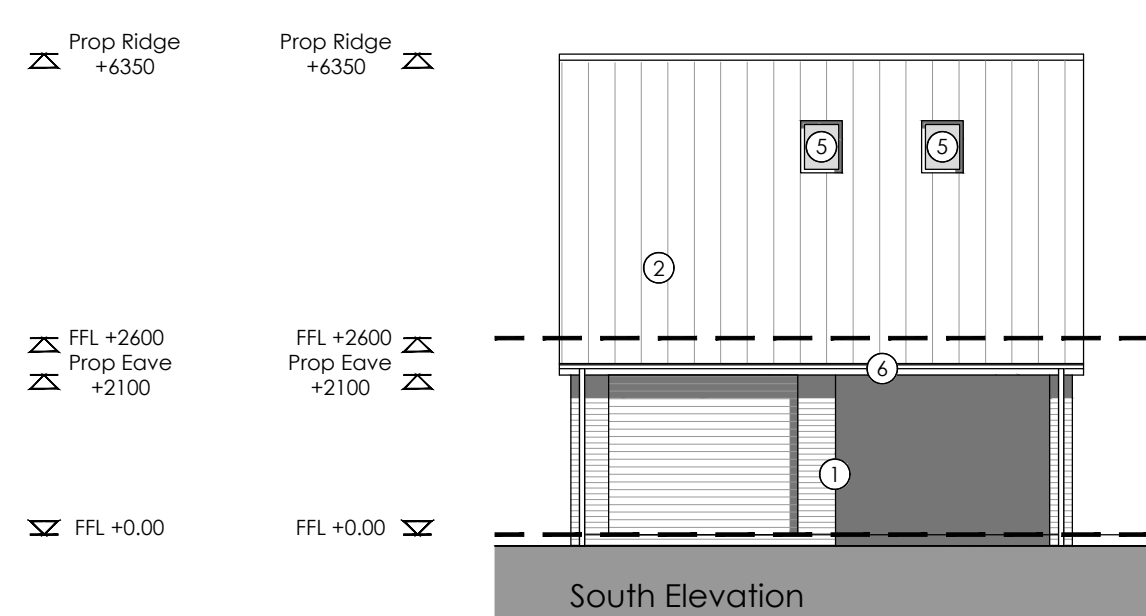

South Elevation

Proposed Elevations
Scale 1:100



Materials:

1. Red Facing Brickwork - to match EXTG street scene
2. Roof Tiles - to match EXTG street scene
3. Double Glazed Windows (various size) - to match EXTG street scene
4. Double Glazed Double Doors - to match EXTG street scene
5. Velux Roof Lights
6. Guttering & RWP - to match EXTG street scene