


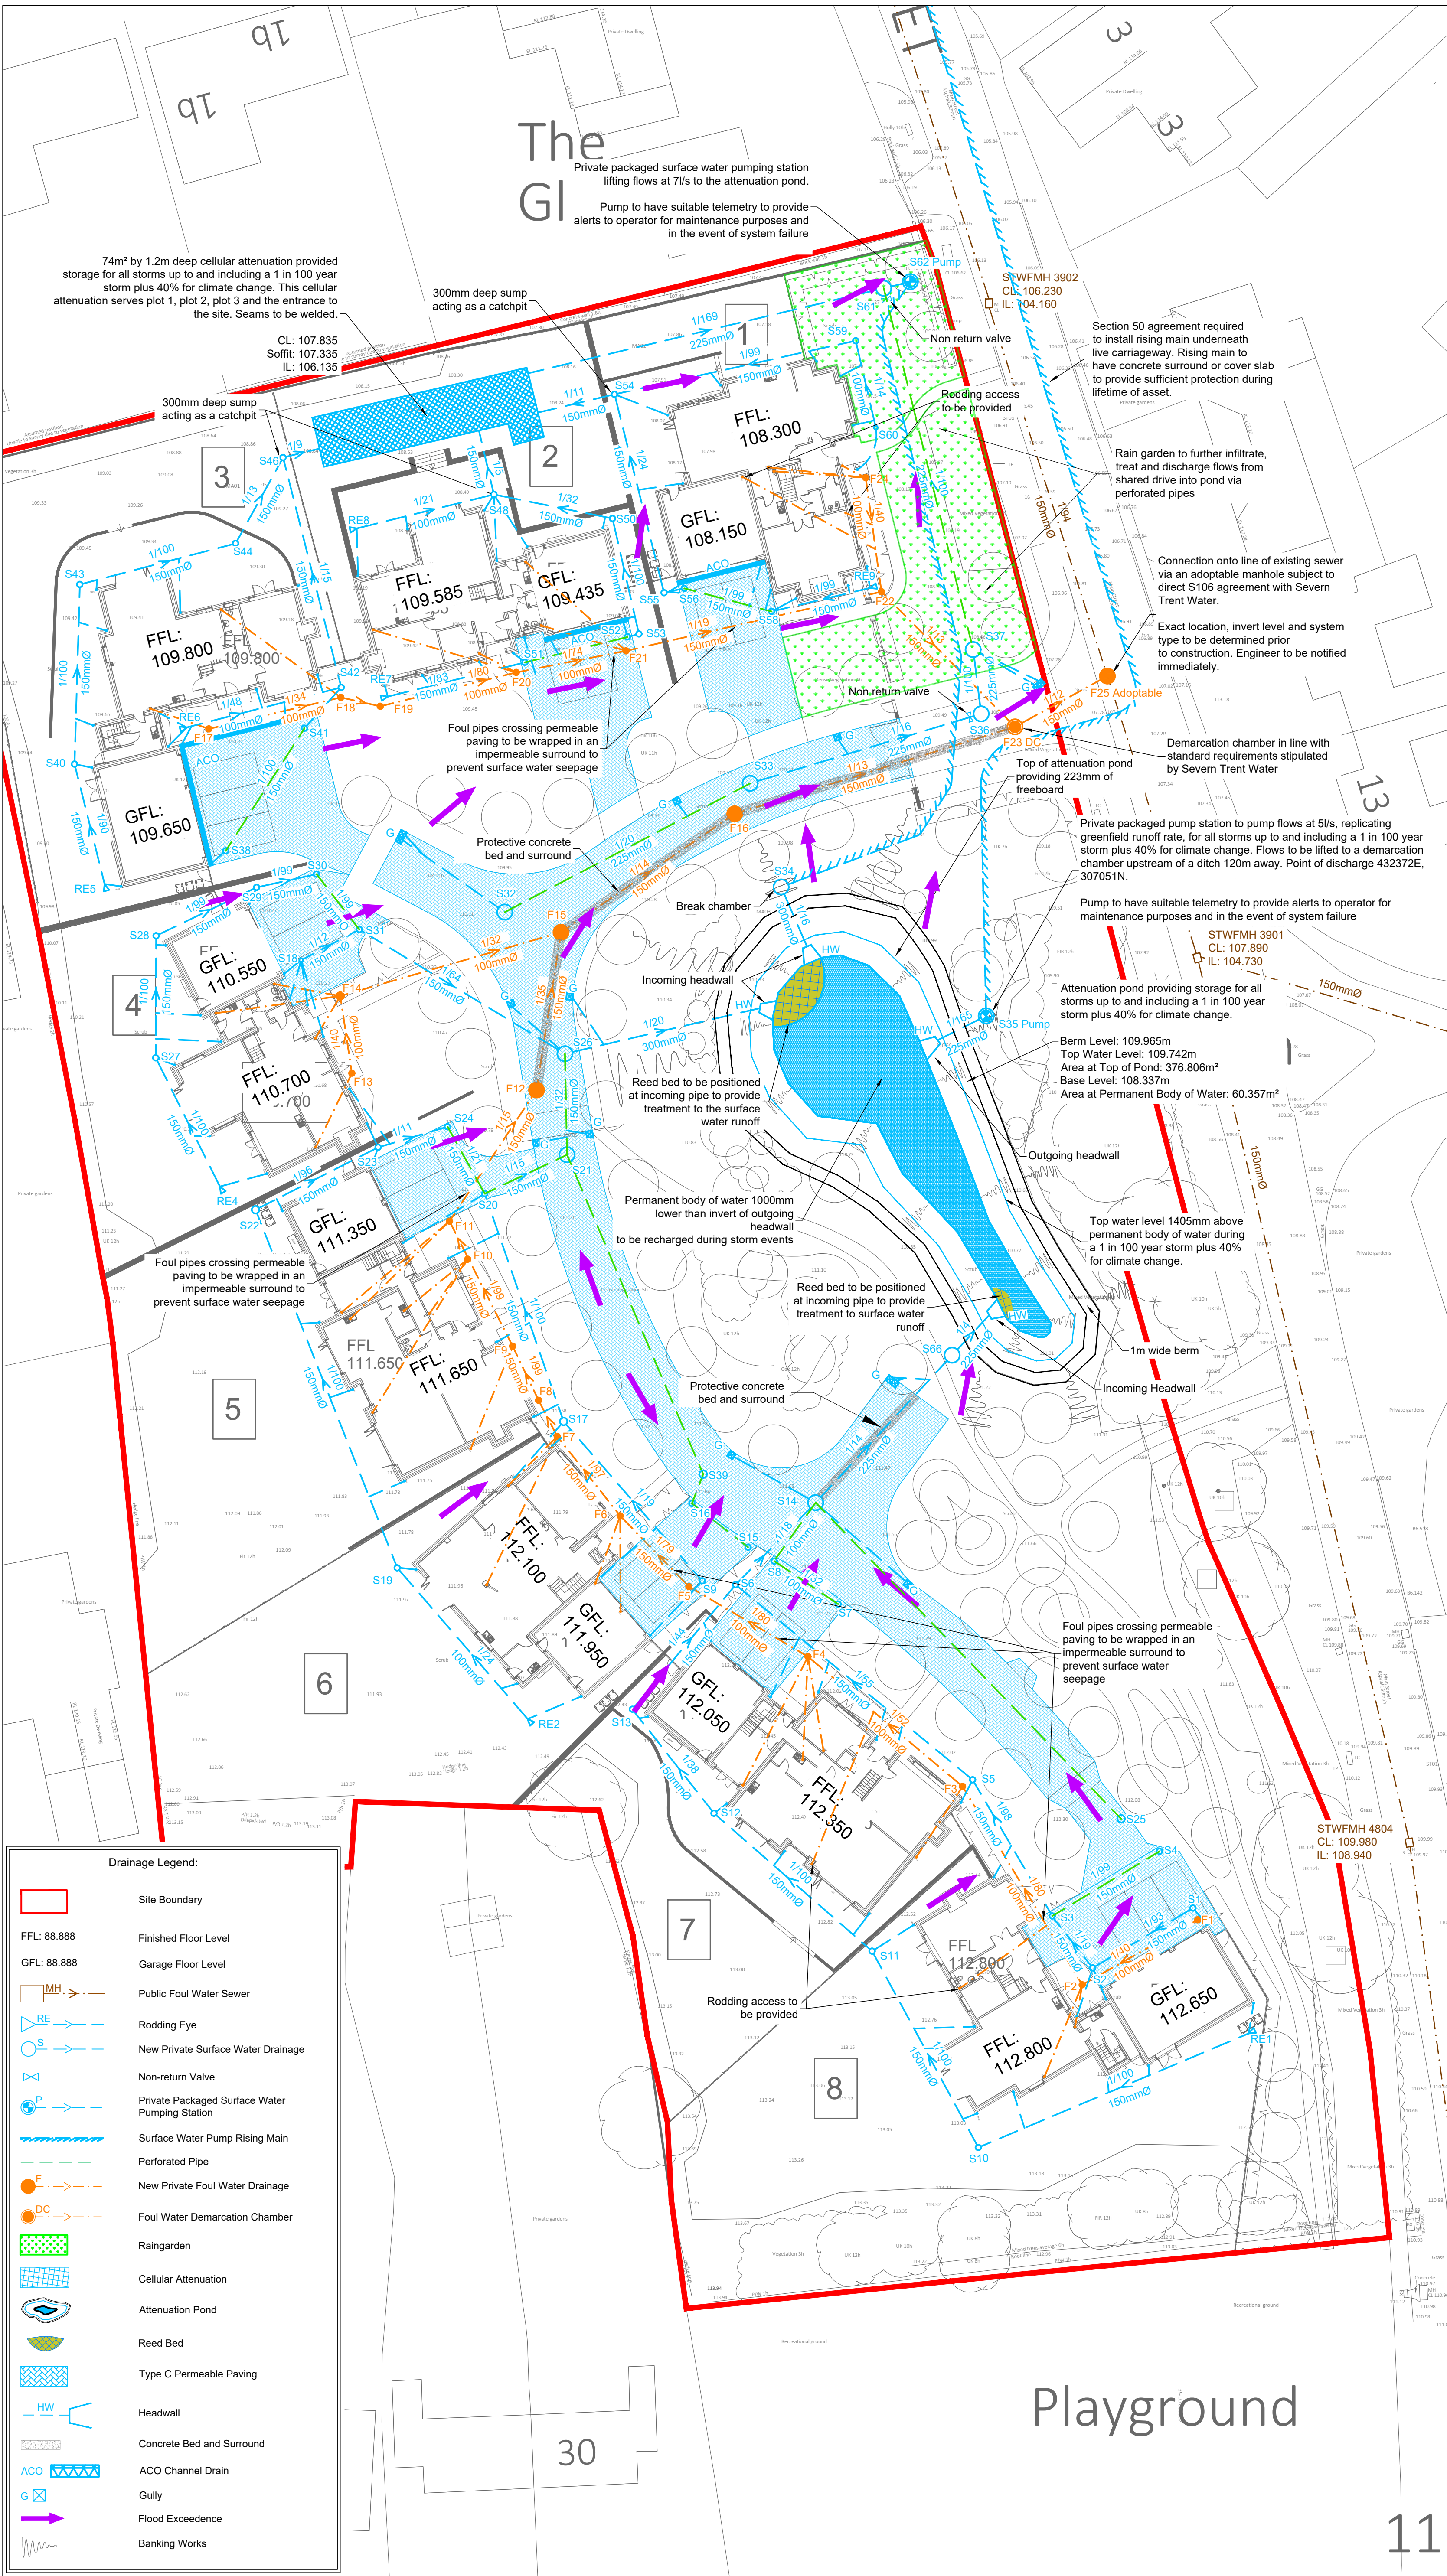

SAFETY, HEALTH & ENVIRONMENTAL HAZARD INFORMATION BOX.

The hazards noted below are in addition to the normal hazards and risks faced by a competent contractor when dealing with the types of works detailed on this drawing.

CONSTRUCTION RISKS:

- Deep Trenches
- Unforeseen Services
- Leptospirosis

DEMOLITION RISKS:

- Leptospirosis

Notes:

1. DO NOT SCALE FROM THIS DRAWING.
2. All dimensions are in millimetres Unless Noted Otherwise (u.n.o.)
3. Drawing is to be read in conjunction with all relevant architect's drawings. Any inconsistencies should be reported to PRP immediately.
4. All levels and dimensions are to be checked on site before any work commences.
5. The Health and Safety at Work act is to be complied with at all times. Attention is drawn to the wearing of hard hats, reflectorised clothing, and the use of any other required safety equipment.

Drainage:

1. Invert levels of existing manholes to be checked on site prior to commencing any drainage works.
2. For positions of all rainwater pipes & foul outlets refer to Architect's drawings.
3. All joints between precast manhole components shall have a minimum uncompressed thickness of 10mm of proprietary bitumen or resin mastic sealant.
4. Storm & foul branch connections are to be laid at gradients of between 1:10 & 1:80
5. All in-situ concrete shall be minimum grade GEN3.
6. Precast concrete cover & reducing slabs to be heavy duty reinforced concrete to BS 5911.
7. Manhole covers & frames shall be manufactured in cast iron or ductile iron & shall comply with requirements of BS EN 124 & shall be kite marked or equivalent.
8. All completed work shall be suitably protected from damage by construction work. Damaged drainage will not be accepted. It is recommended that no heavy loading or underground work is permitted above or near unprotected drainage, and that dumpers, trucks, fork lifts or other heavy vehicles are not driven along or near pipe runs.

P4	18/03/2024	Pond resized. Shared drive turned to permeable paving	NN / MAS
P3	07/03/2024	Storage resized. Raingarden added	NN / MAS
P2	19/06/2023	SVP and RWP locations added	NN / FW
P1	02/02/2023	Issued for comment	NN / FW
Rev	Date	Description	By / Chk

PRP
consulting engineers & surveyors

Catherine House
Old Harbrough Road
Brixworth, NN6 9BX

Telephone: 01604 889 870
northampton@prp-uk.com
www.prp-uk.com

Leicester
Northampton
London

engineering excellence | creating advantage

Client:
Cartwright Homes

Architect:
Hayward Architects

Project:
**Main Street
Norton Juxta Twycross**

Title:
Proposed Drainage Layout

Status:
PRELIMINARY

Engineer:	NN	Date:	February 2022
Drawn:	NN	Scales @ A1:	
Checked:	FW		1:250
Project No:	82326	Drg No:	102
		Rev:	P4

© copyright all rights reserved PRP.UK Ltd 2010