




Front Elevation



Rear Elevation



Side Elevation

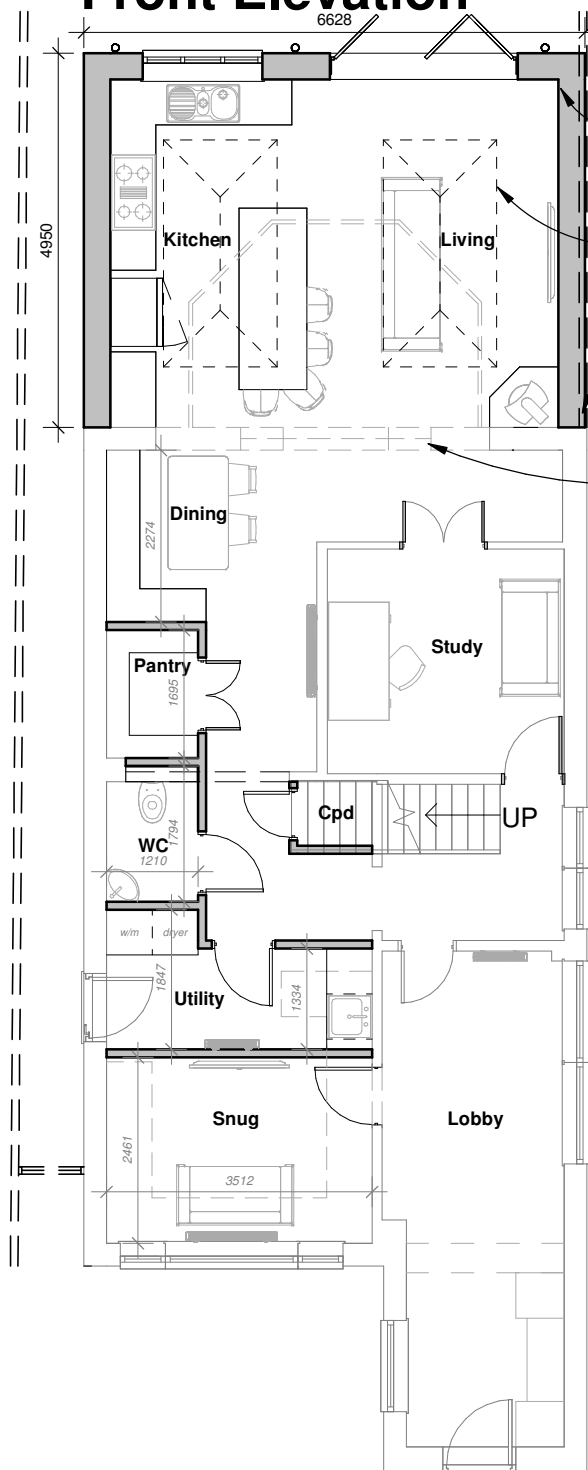


Ground Floor Plan

All new walls shown in grey solid area

Roof lanterns over shown thus

Neighbouring fence remove and extension wall forms new boundary. Client to agree with neighbour


Existing walls & elements to be demolished indicated thus

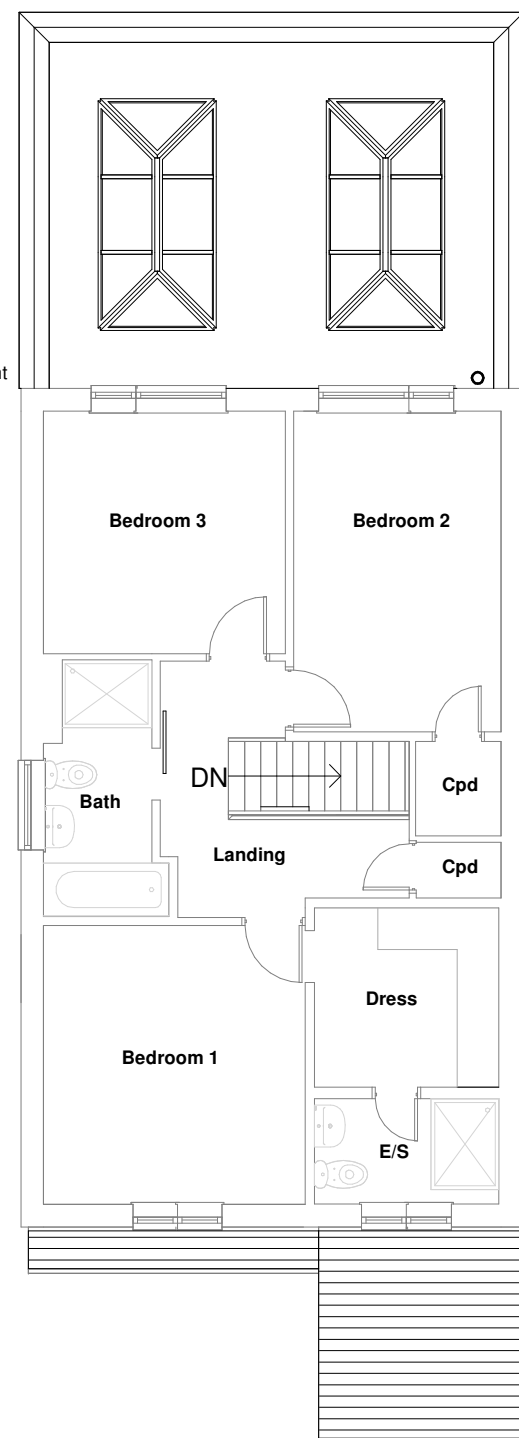


First Floor Plan



Side Elevation

 

3D View

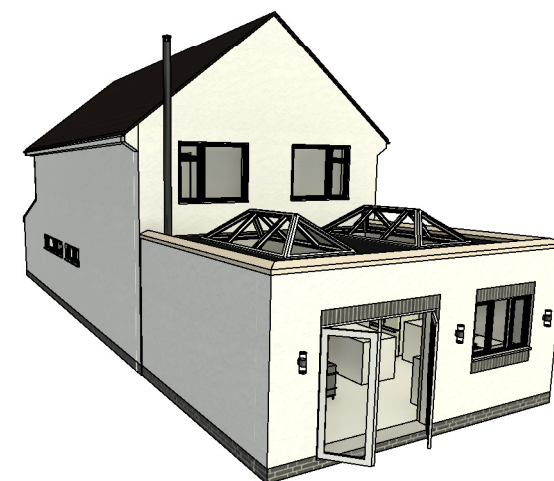

3D View

HAYWARD
architects

19 Station Road
Hinckley
Leicestershire
LE10 1AW

Tel: 01455 635 665
www.haywardarchitects.co.uk

Client		
Mr & Mrs Kerr		
Project		
Extensions and Alterations 60 Sketchley Road Burbage, LE10 2DZ		
Drawing		
P - Scheme 01		
Scale		Sheet
1:100		A3
Date	Author	Checked by
01/2025	MS	SS
Job No.	Drawing No.	
24/116	01C	
Drawing Status		
Planning Stage		

THE COPYRIGHT OF THIS DRAWING IS VESTED IN HAYWARD ARCHITECTS LTD.
REPRODUCTION IN ANY FORM, EITHER IN WHOLE OR IN PART IS FORBIDDEN
WITHOUT THE PRIOR WRITTEN PERMISSION
OF THE COPYRIGHT HOLDER. DO NOT SCALE FROM DRAWING AND ONLY
FIGURED DIMENSIONS ARE TO BE USED