


Notes


This drawing is subject to a detailed building survey

- Materials Schedule:
- Render
 - UPVC windows
 - Composite or Aluminium doors
 - Concrete tiles (plain tile style)

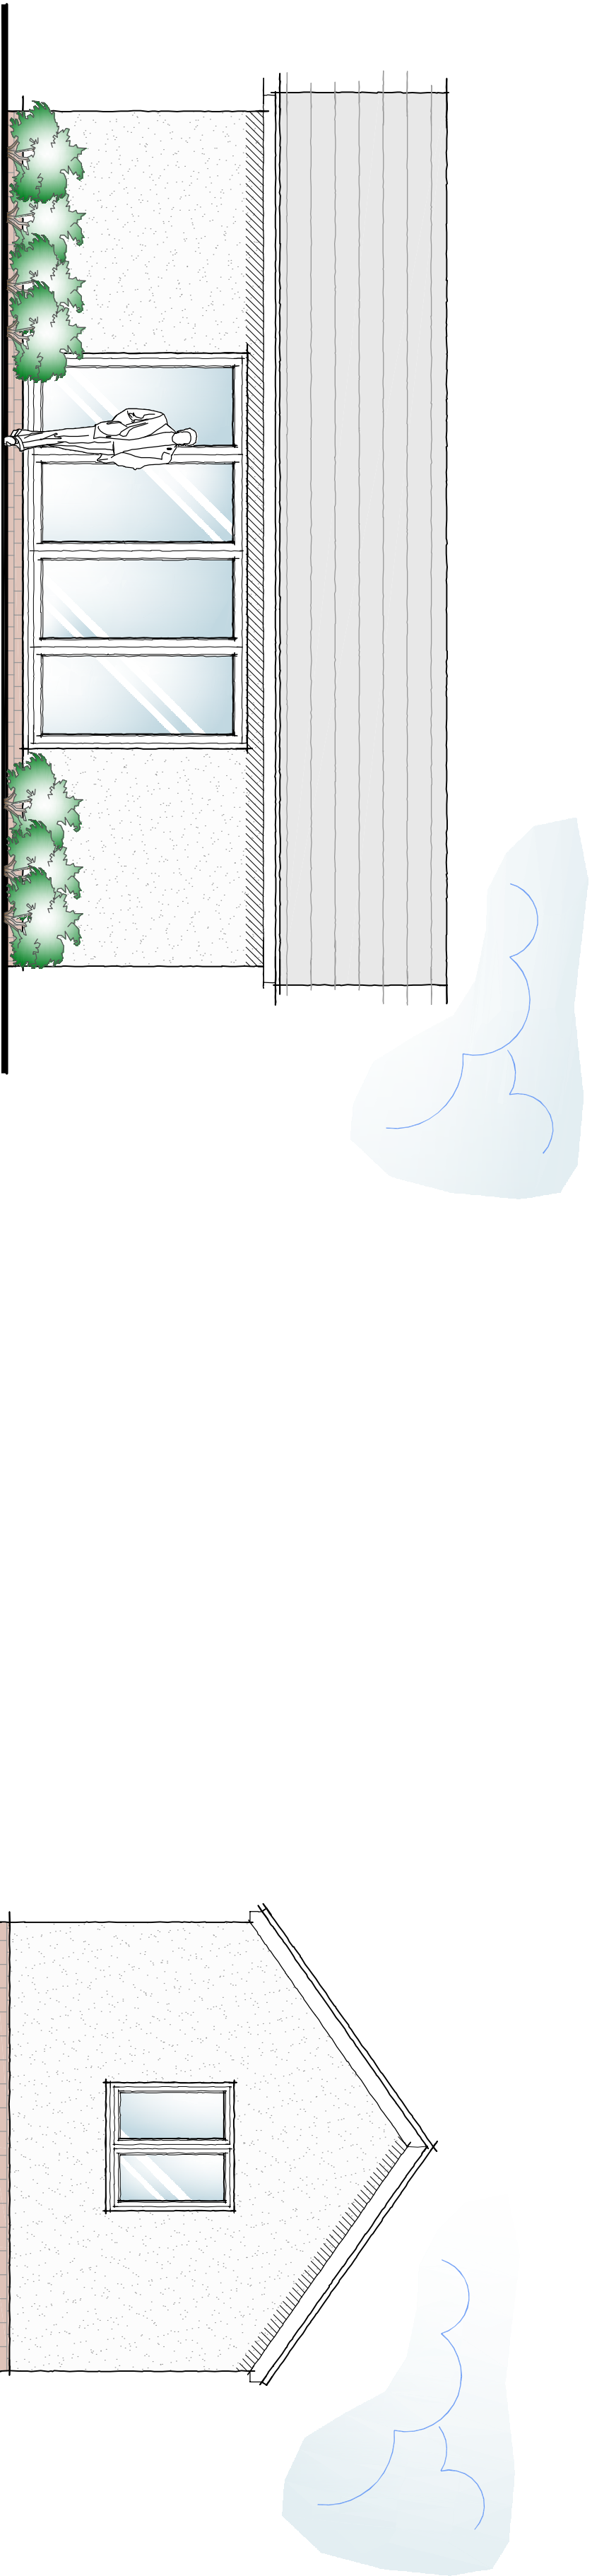


Proposed Outbuilding Front Elevation
Scale 1:50

Proposed Outbuilding Side Elevation
Scale 1:50

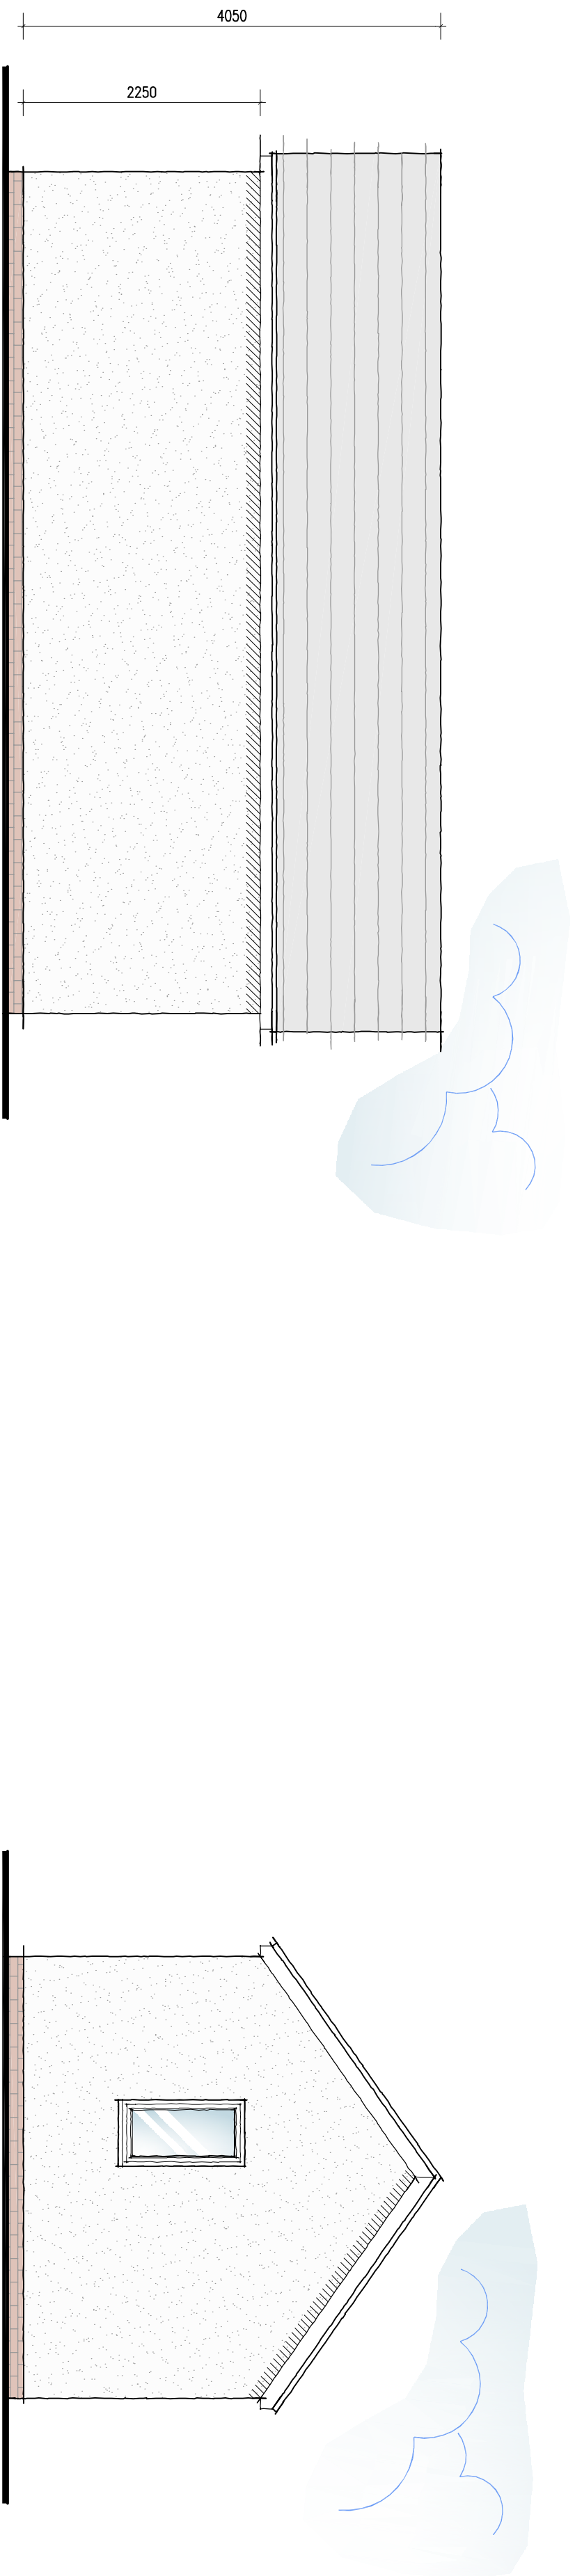

Proposed Outbuilding Rear Elevation
Scale 1:50

Proposed Outbuilding Side Elevation
Scale 1:50

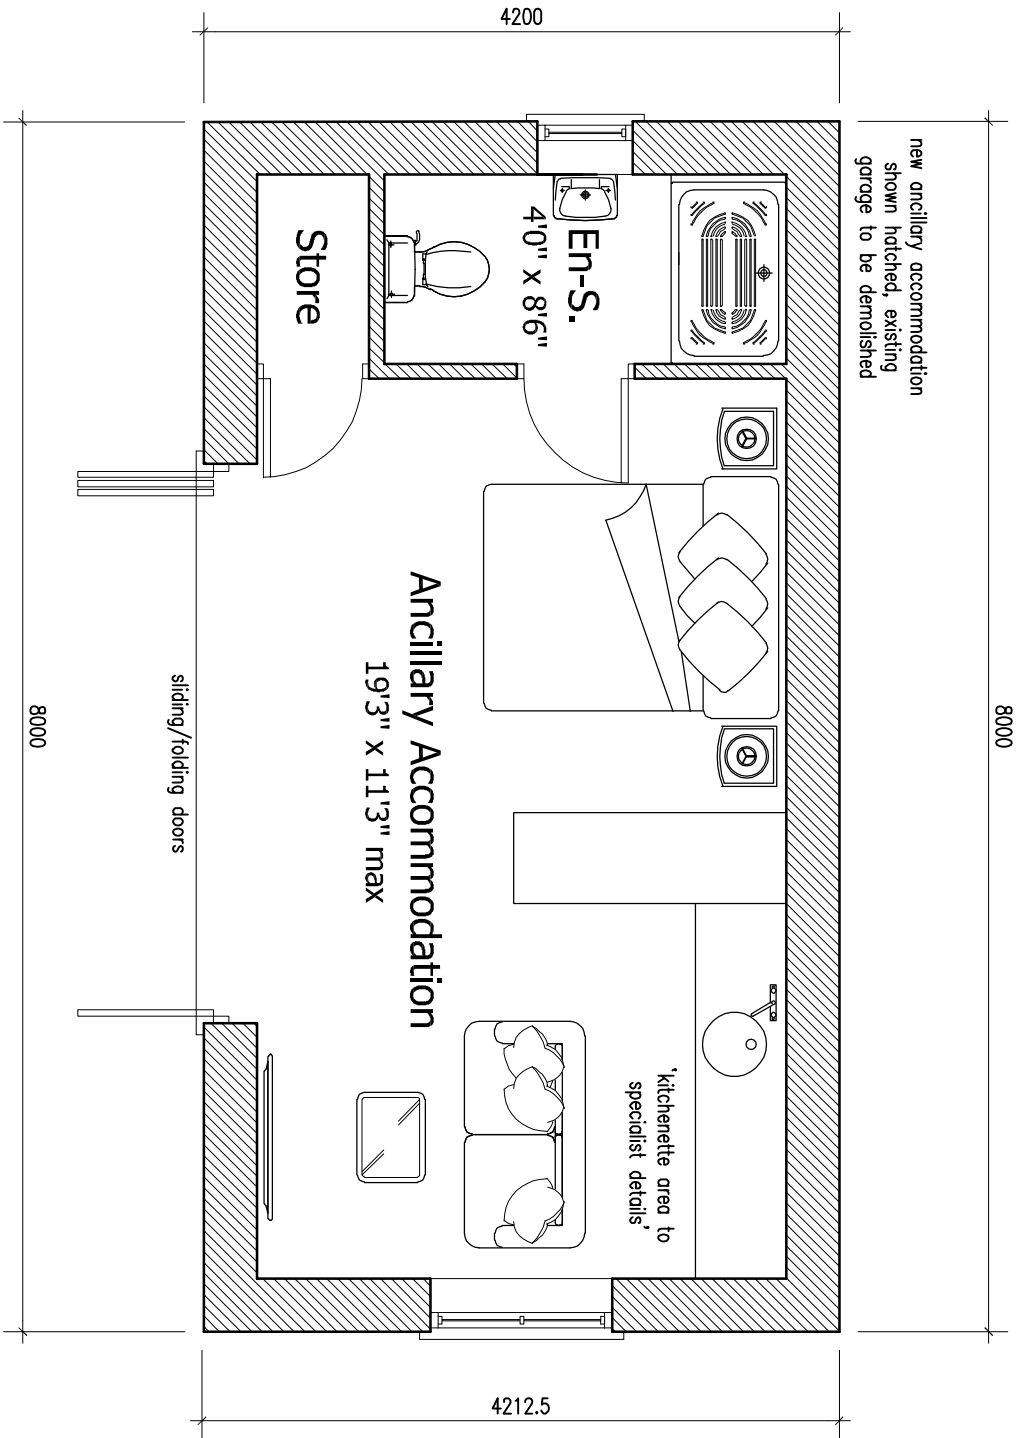

Proposed Outbuilding Floor Plan
Scale 1:50

DETAILED PLANNING PROPOSALS

PROPOSED EXTENSIONS AND ALTERATIONS - 4 WOOD LANE - NORTON JUXTA - TWYCROSS - WARWICKSHIRE

Revisions: A Forming Amendments

15.05.2025

DAVID GRANGER
ARCHITECTURAL DESIGN LTD

David Granger Architectural Design Ltd
The Old Cottage Hospital
Leicester Road
Ashby de la Zouch
Leicestershire
LE65 1DB
T 01530 560939
W www.davidgrangerdesign.com

Project

Proposed Extensions and Alterations
4 Wood Lane
Norton Juxta, Twycross
Warwickshire

Client

Mrs S. Sammon

Drawing

Detailed Planning Proposals
Sheet 4 of 4

Drawing Number 24.4479.07 A

Date: February 2025

Scale: As Shown Drawn By: SM Checked By: SM

Physical dimensions must be taken in preference to scaled dimensions and any discrepancies are to be referred to David Granger Architectural Design Limited. Connections, subconnections and suppliers must verify all dimensions on site before commencing any work or making any subsequent drawings. All drawings are copyright of David Granger Architectural Design Limited. No part of this drawing may be reproduced without the written permission of David Granger Architectural Design Limited. All rights reserved. Licence No. J48100004601, Landonark Ref. LD08316 Company Reg. No. 5058912