





Existing Rear Elevation




Proposed Rear Elevation

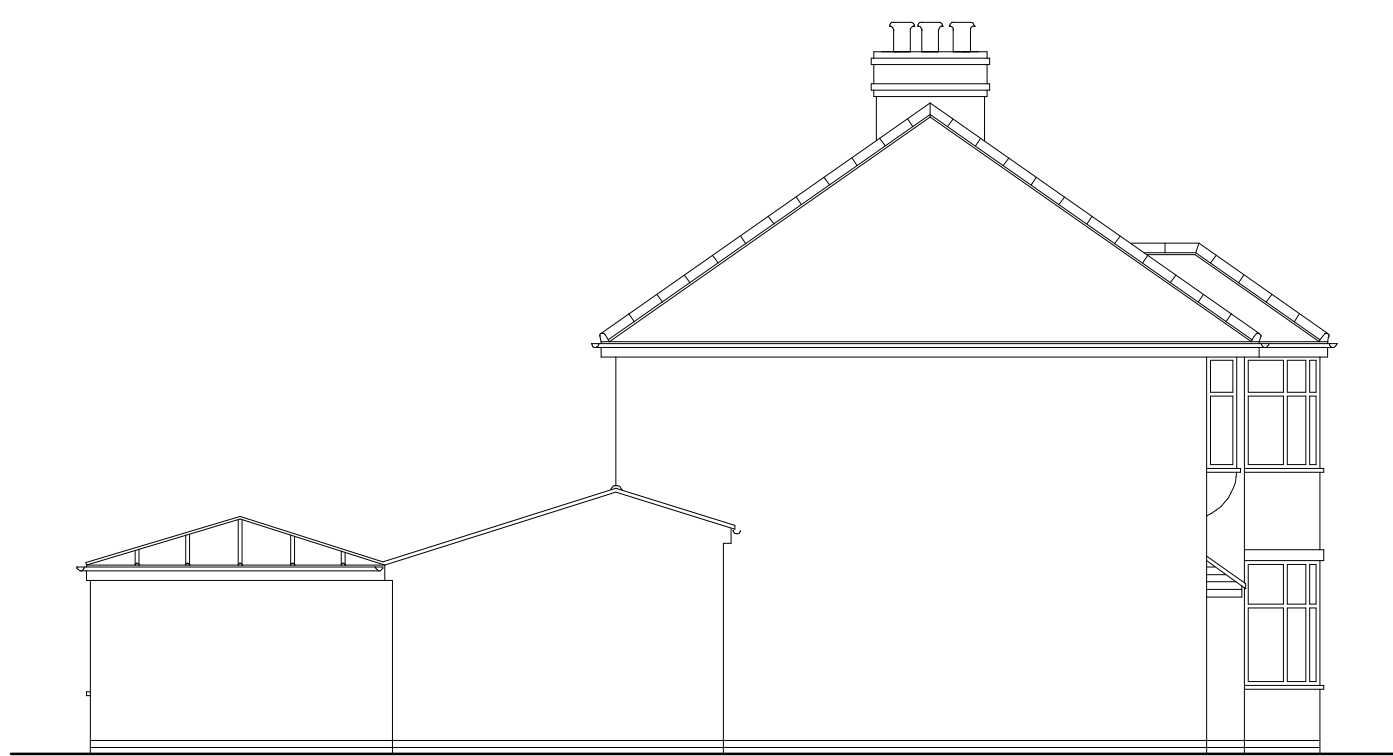


Existing Elevation To No 6

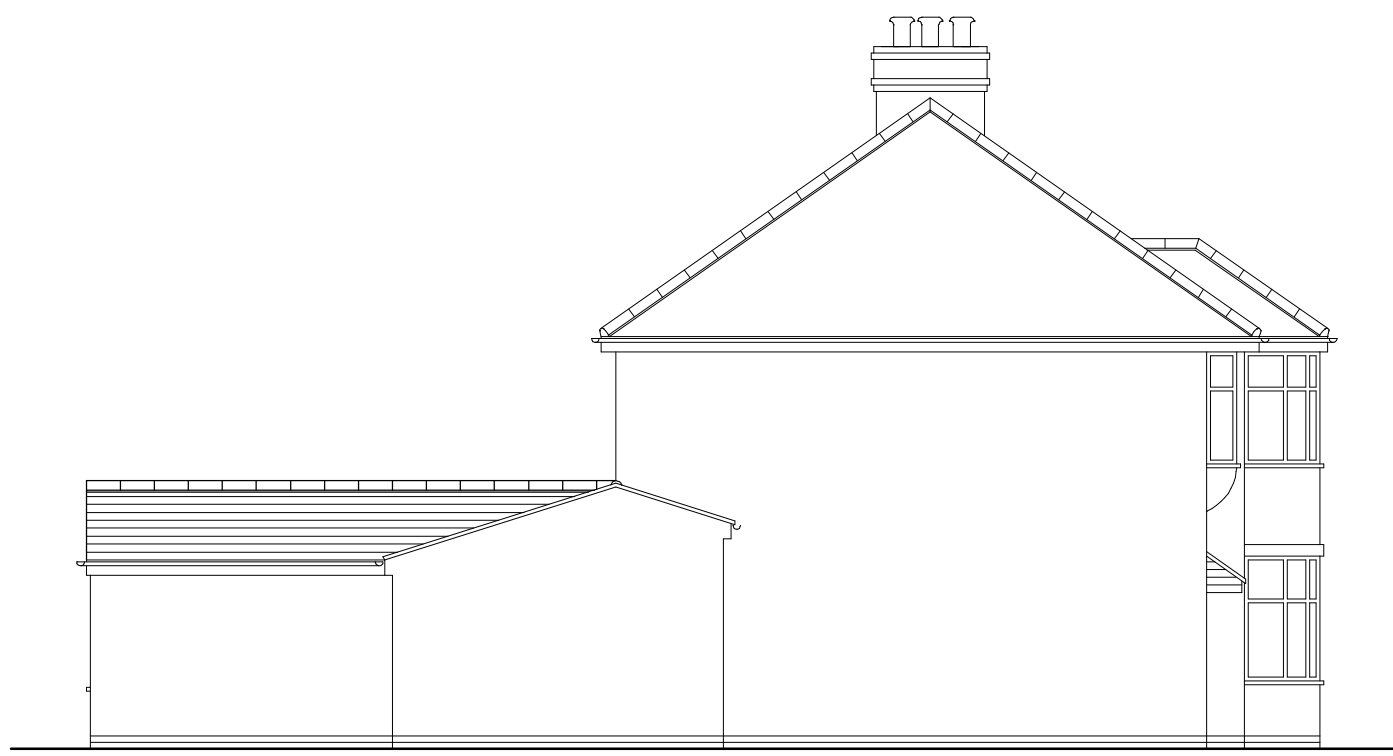


Proposed Elevation To No 6

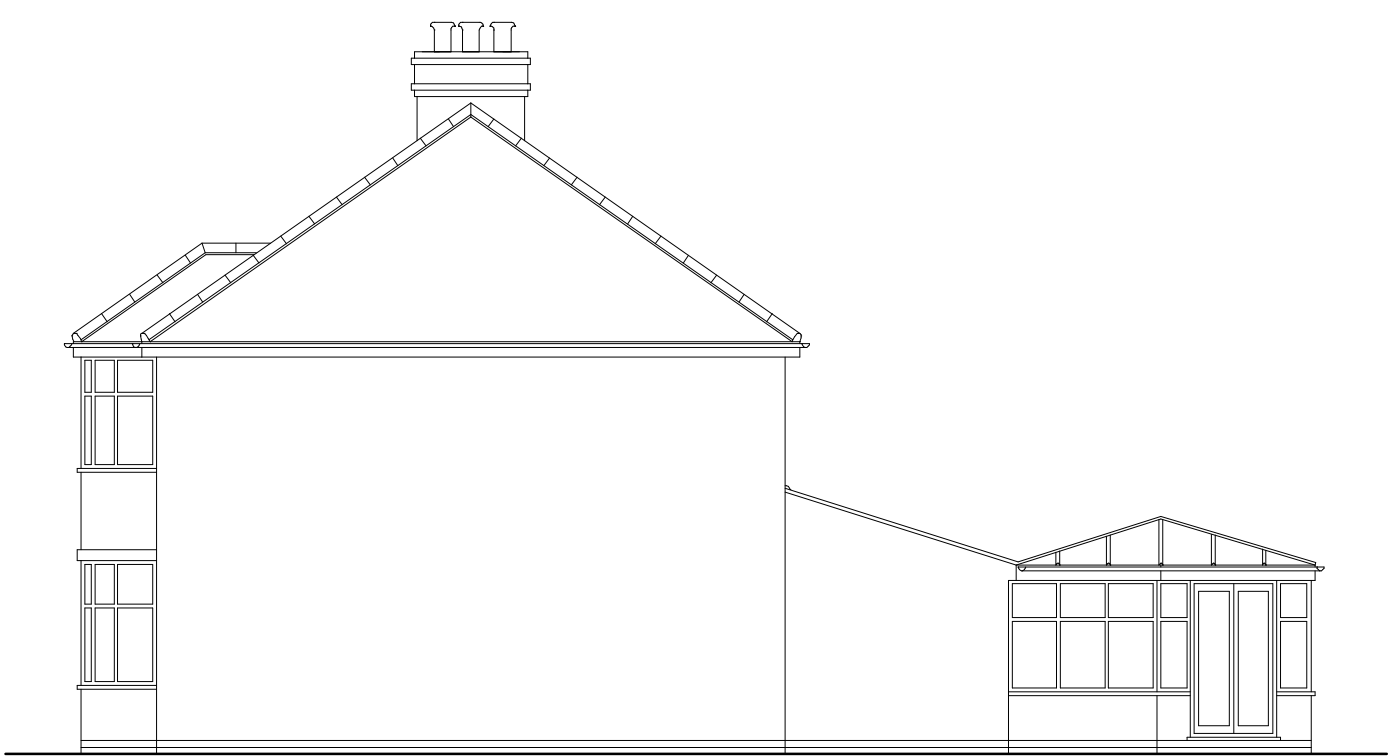


Existing Elevation To No 2

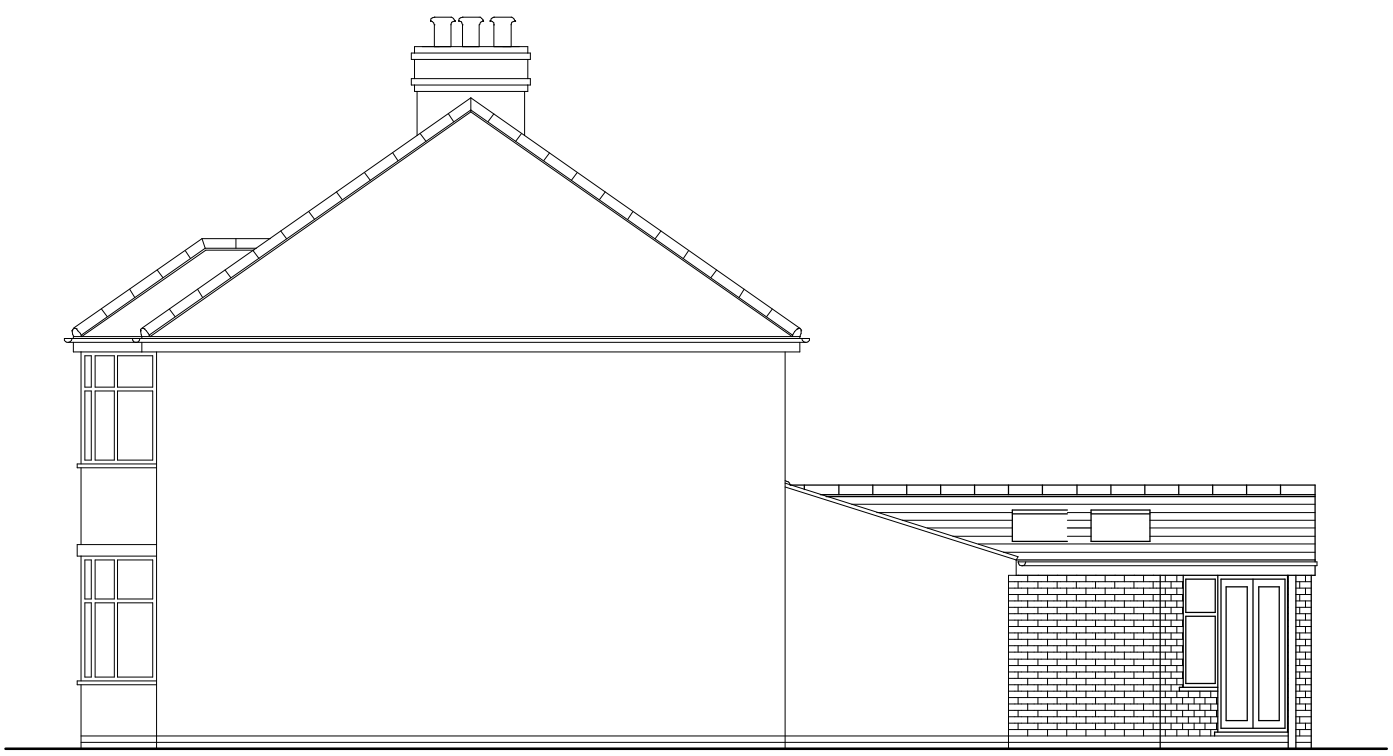


Proposed Elevation To No 2

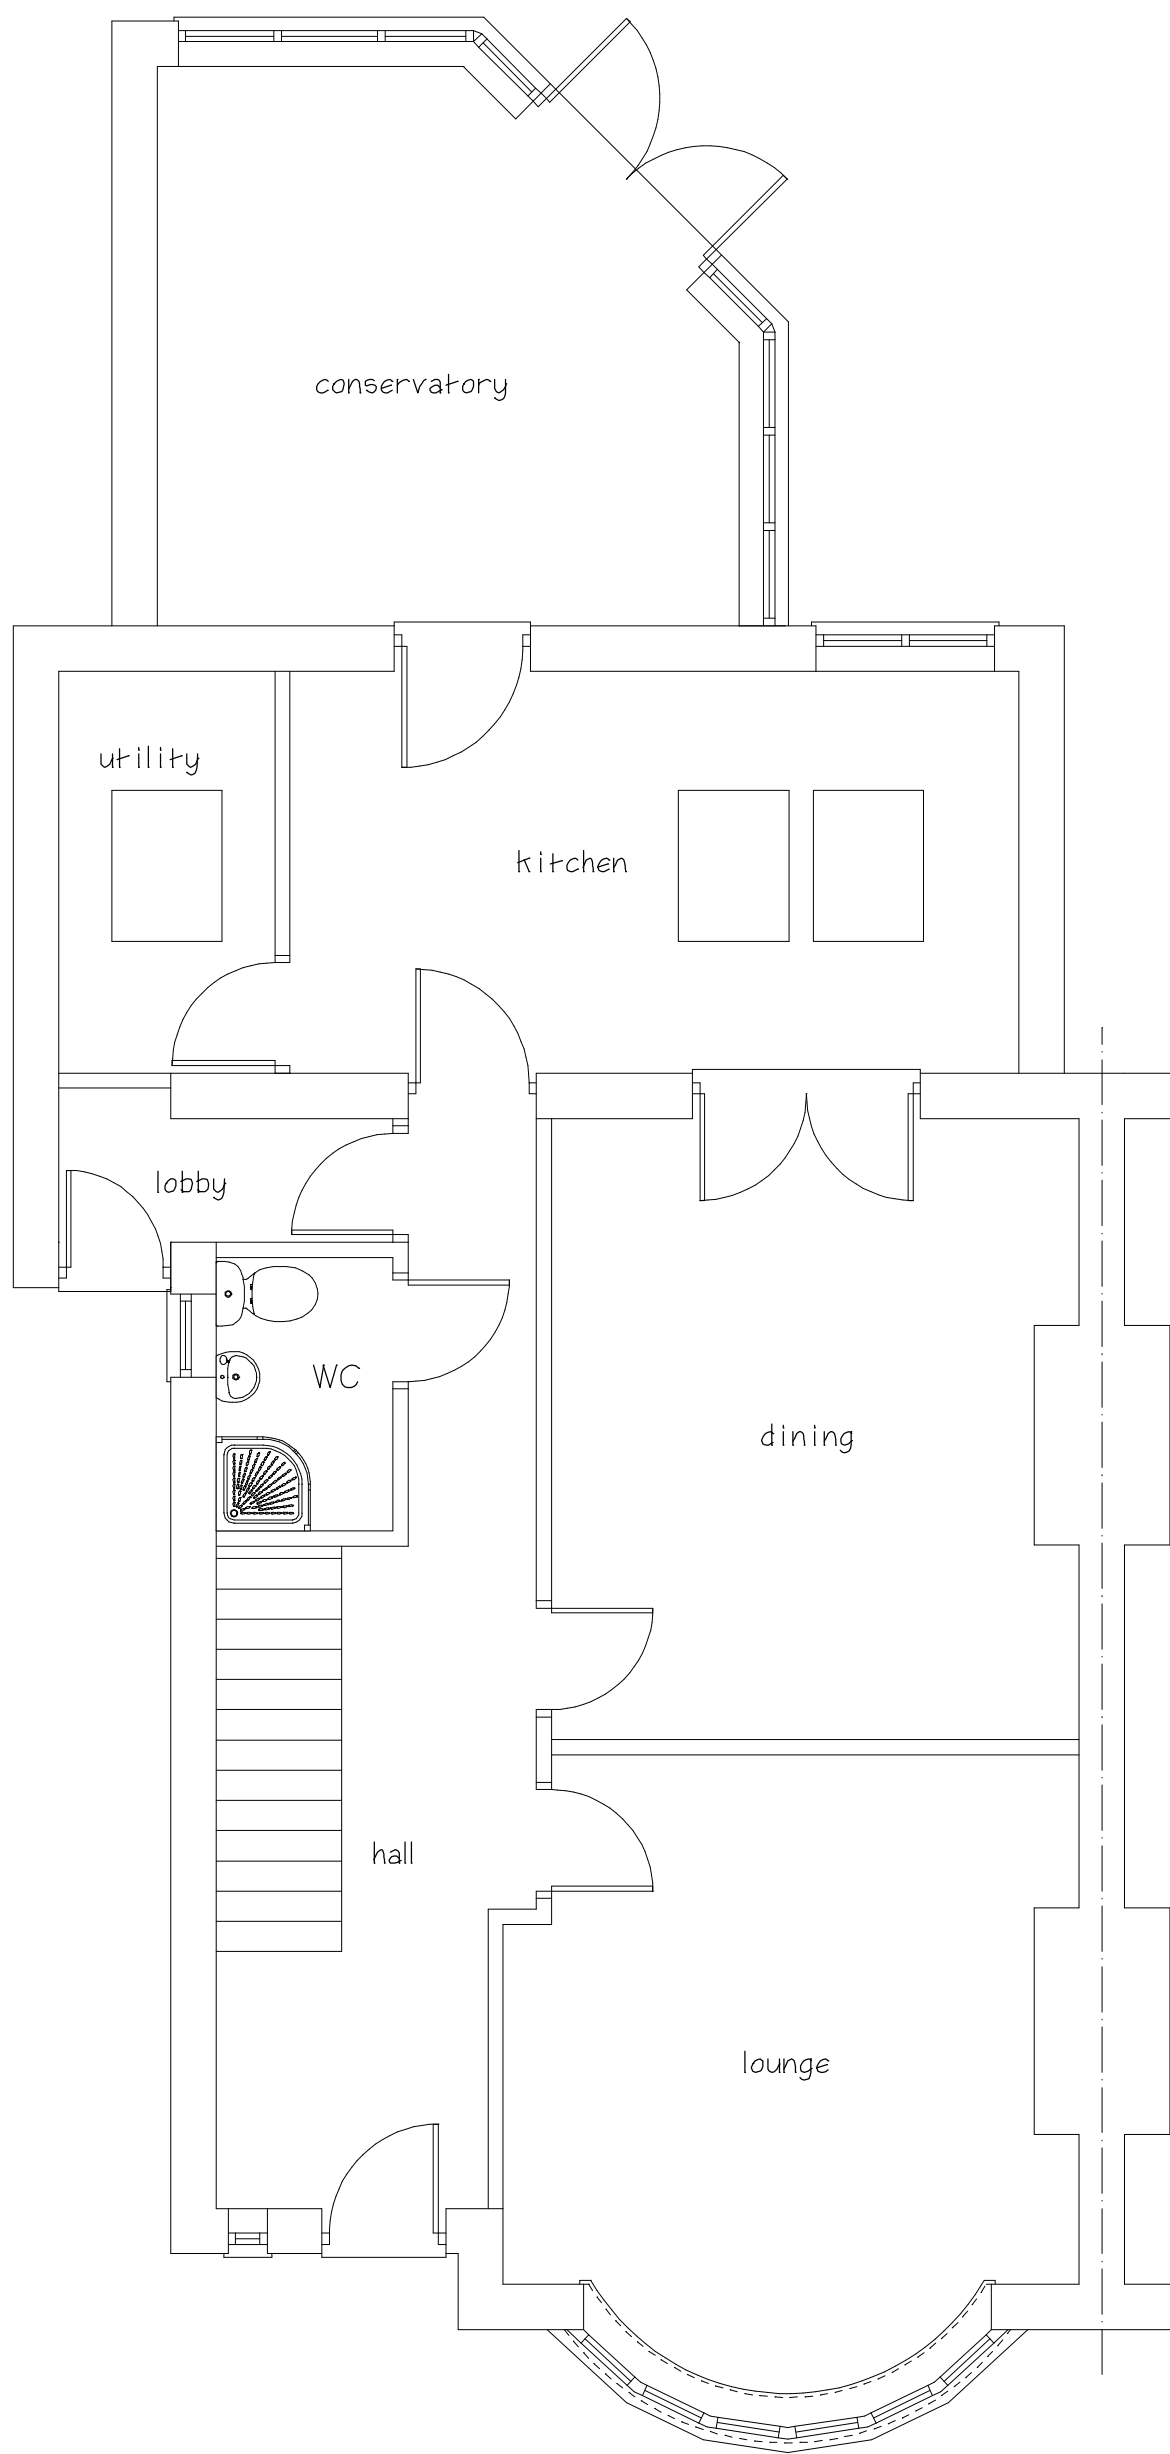

Existing Ground Floor Plan

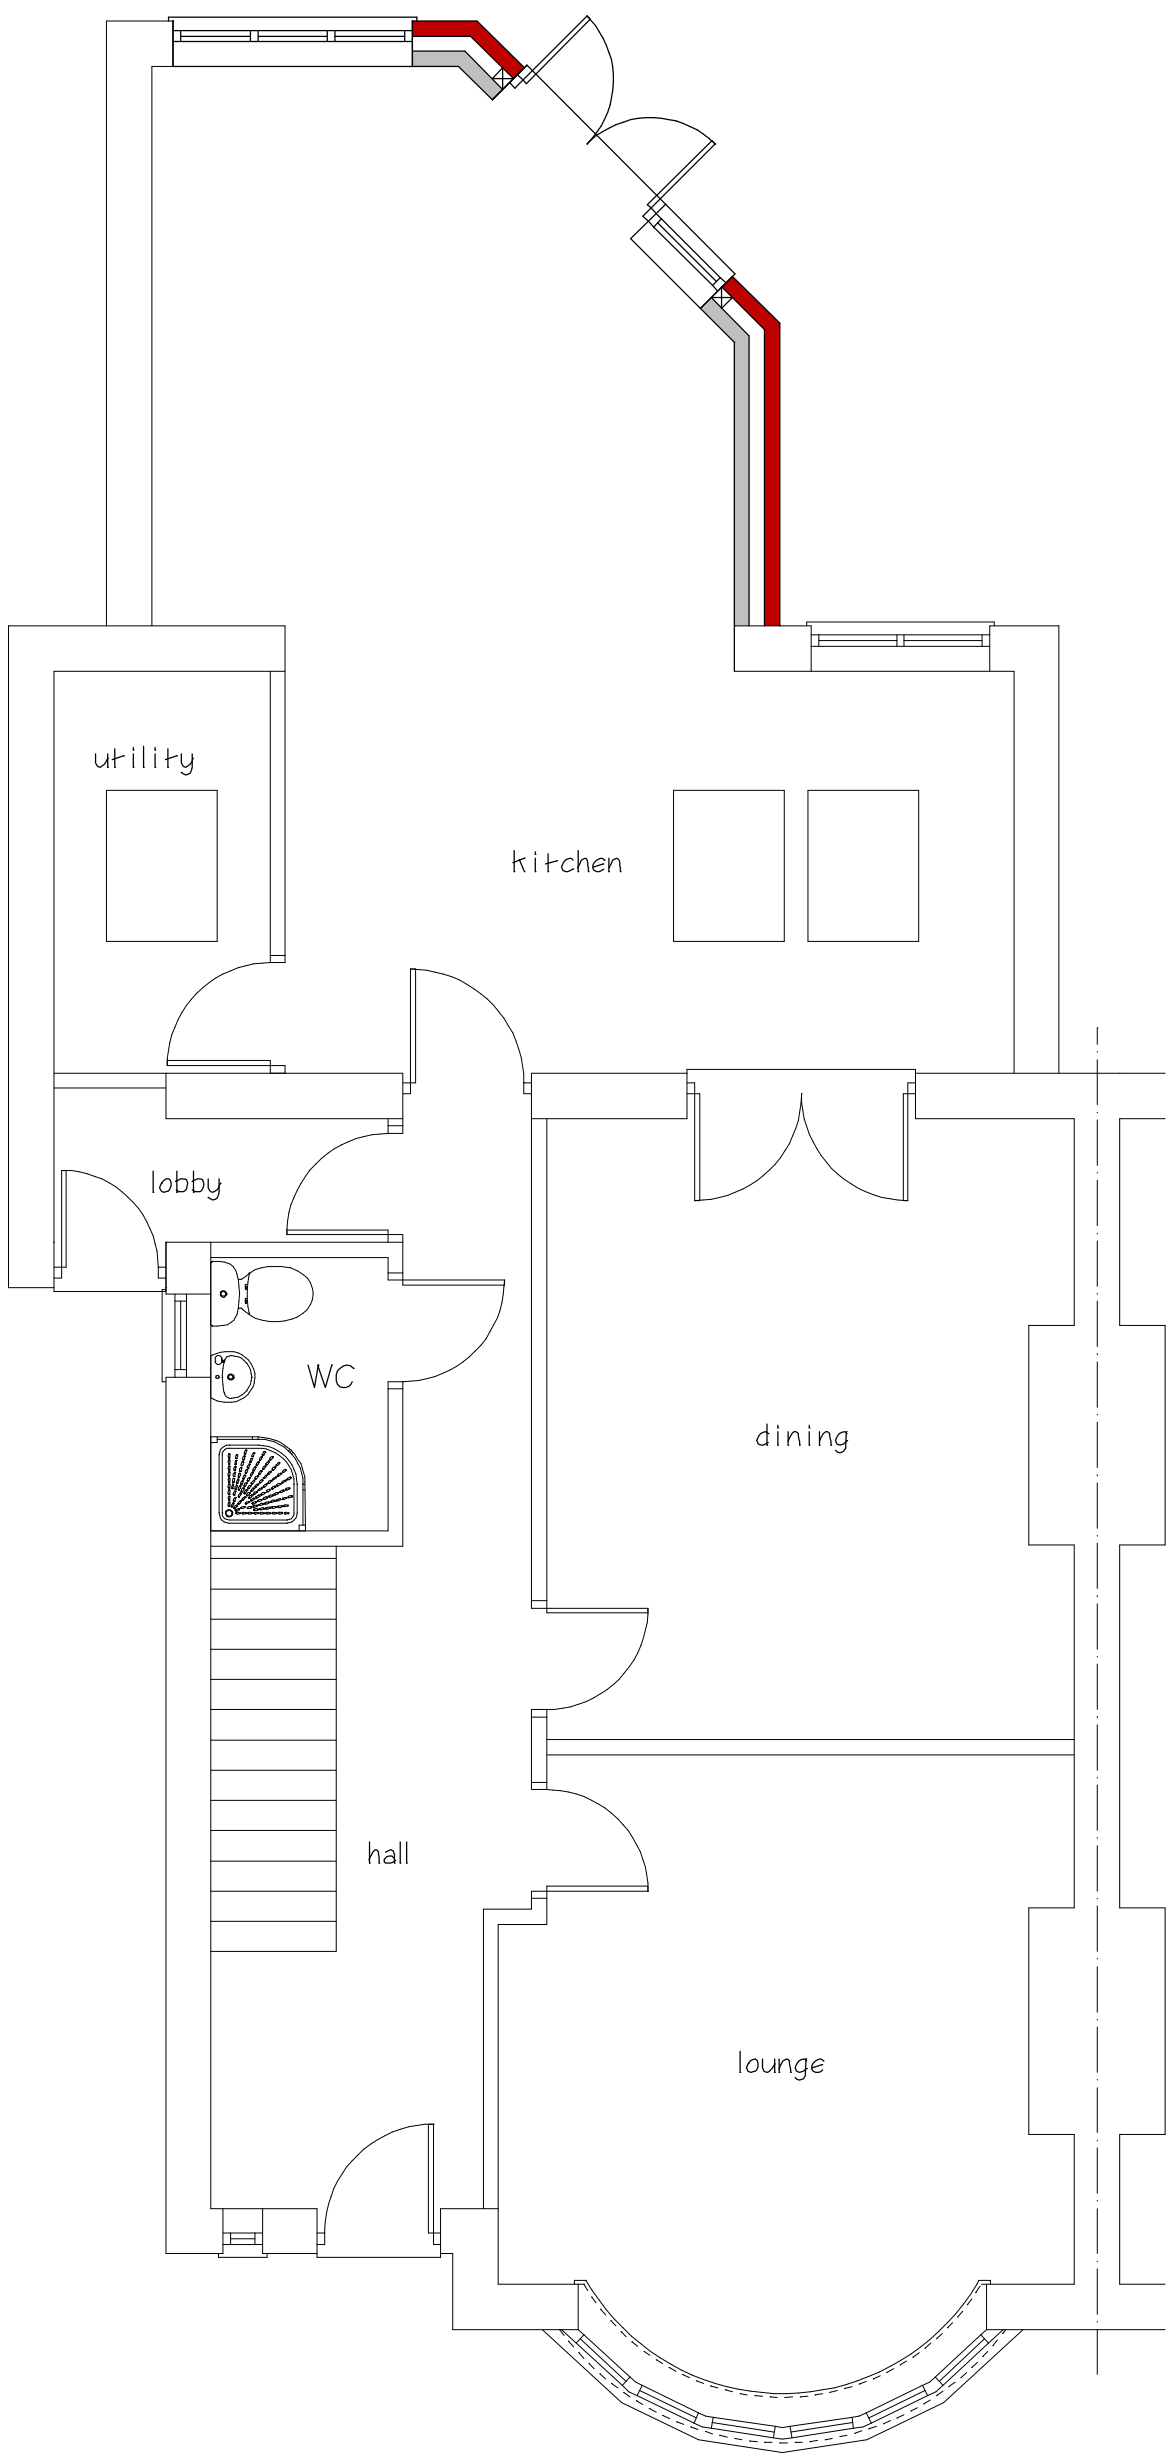

Proposed Ground Floor Plan

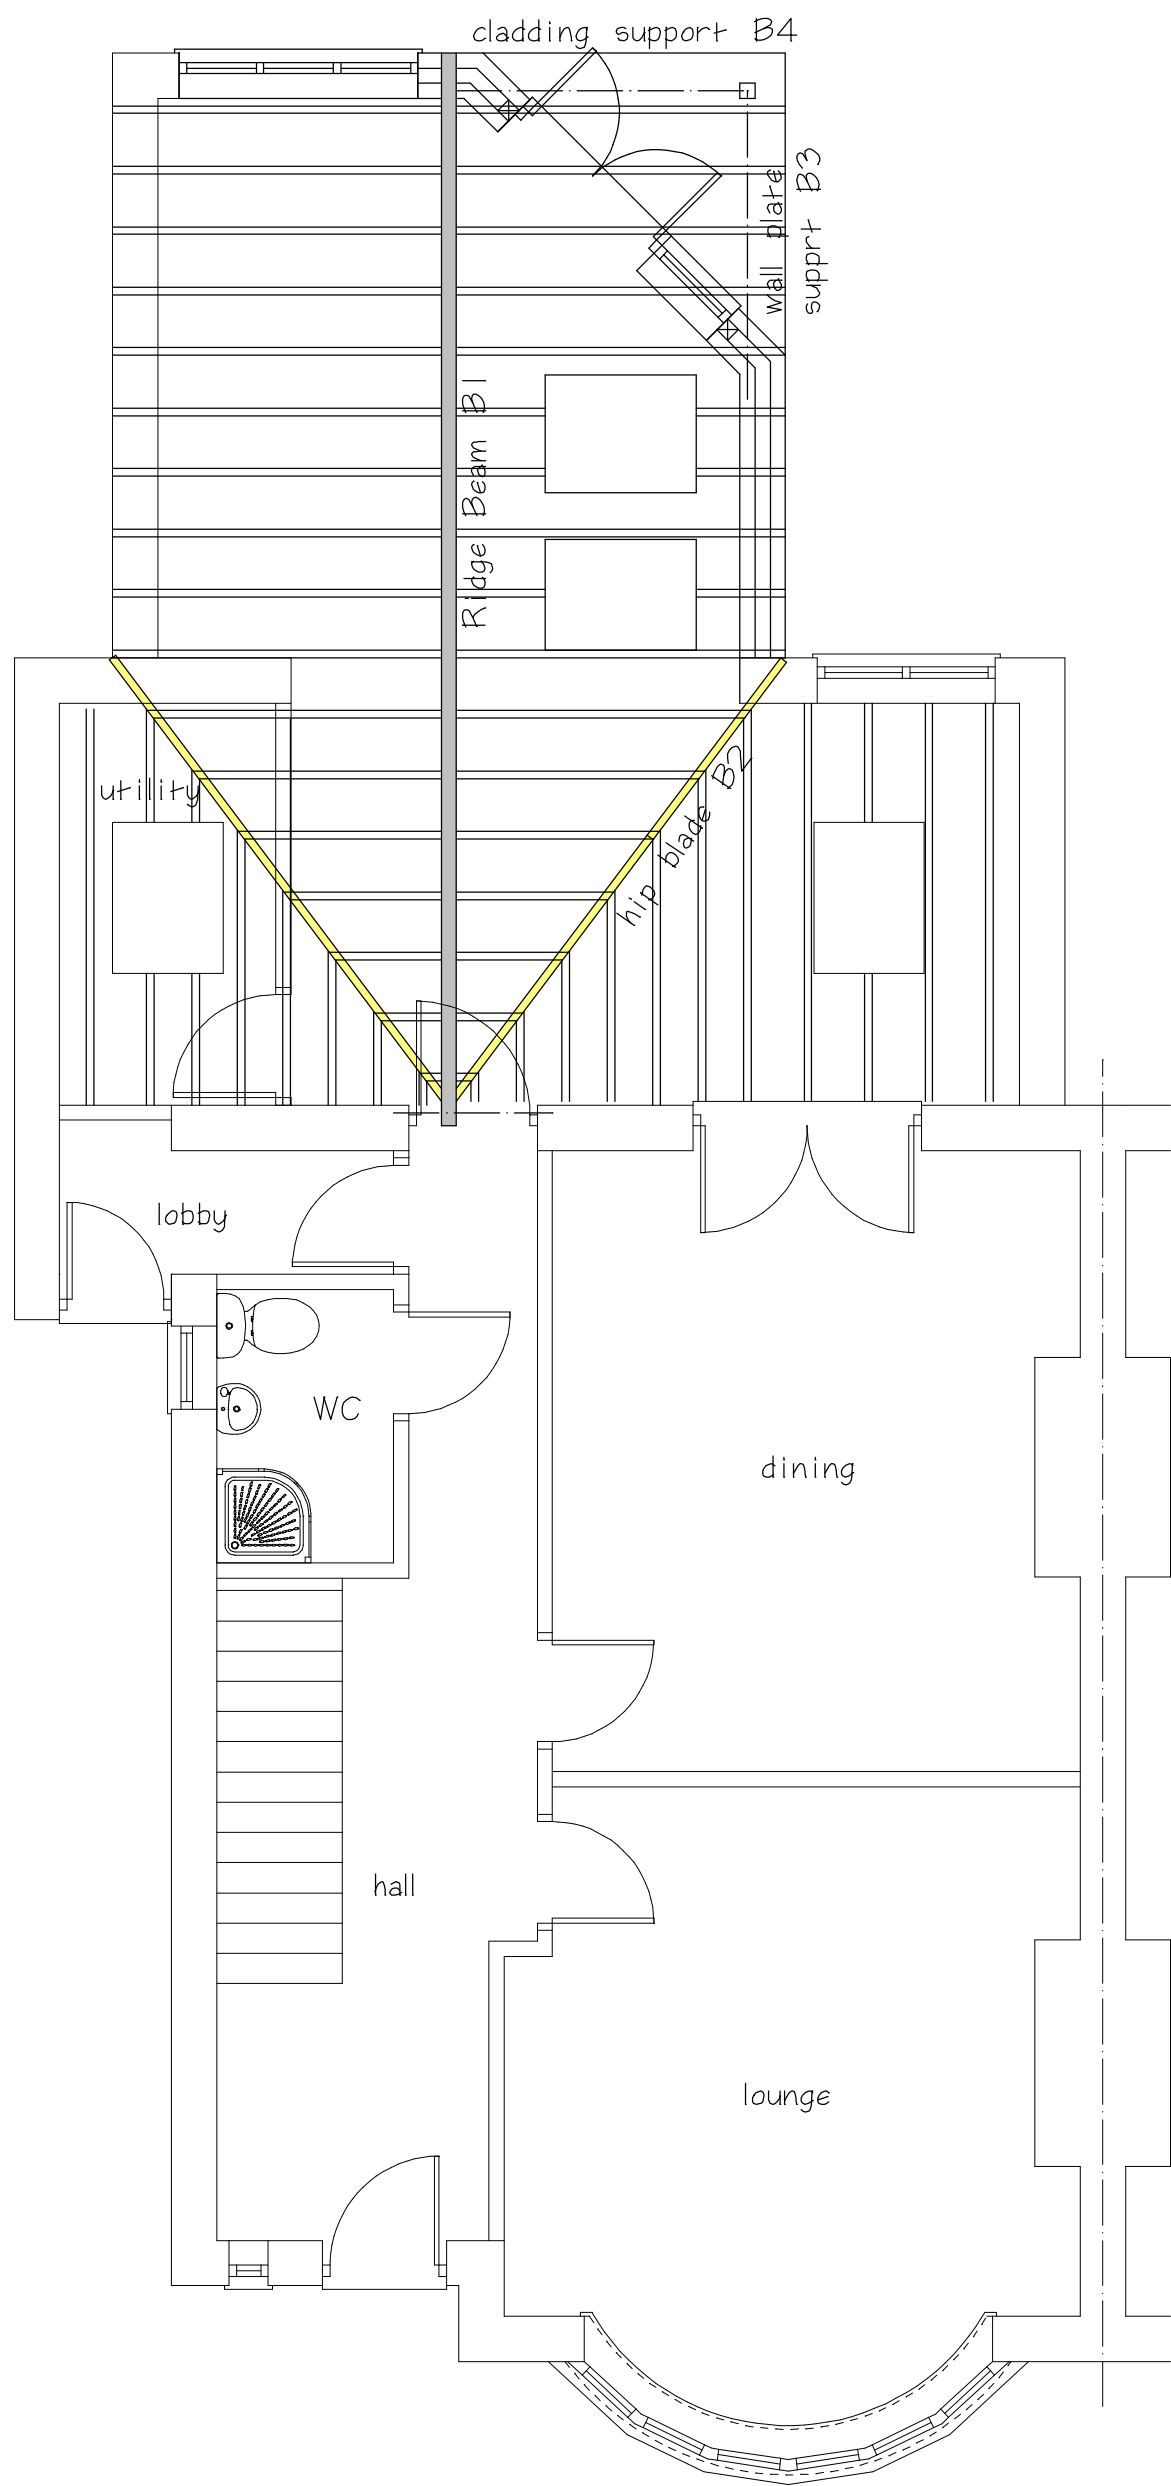

Proposed Ground Floor Plan
Rafter And Steel Layout

CLIENT

Ian Brown

4 Springfield Road
Hinckley
Leicester
LE10 1AN

DRAWING TITLE

Proposed Extension
To The Rear Of
Semi Detached House

SCALE

1:50 & 1:100

SHEET

A1

DATE

Apr 2025

DRAWN BY

A Moore

ANDREW MOORE
ARCHITECTURAL SERVICES
Tel; 07973397765
Email;andrewmoore@workmail.com

DRG NO

1686

SHEET NO