




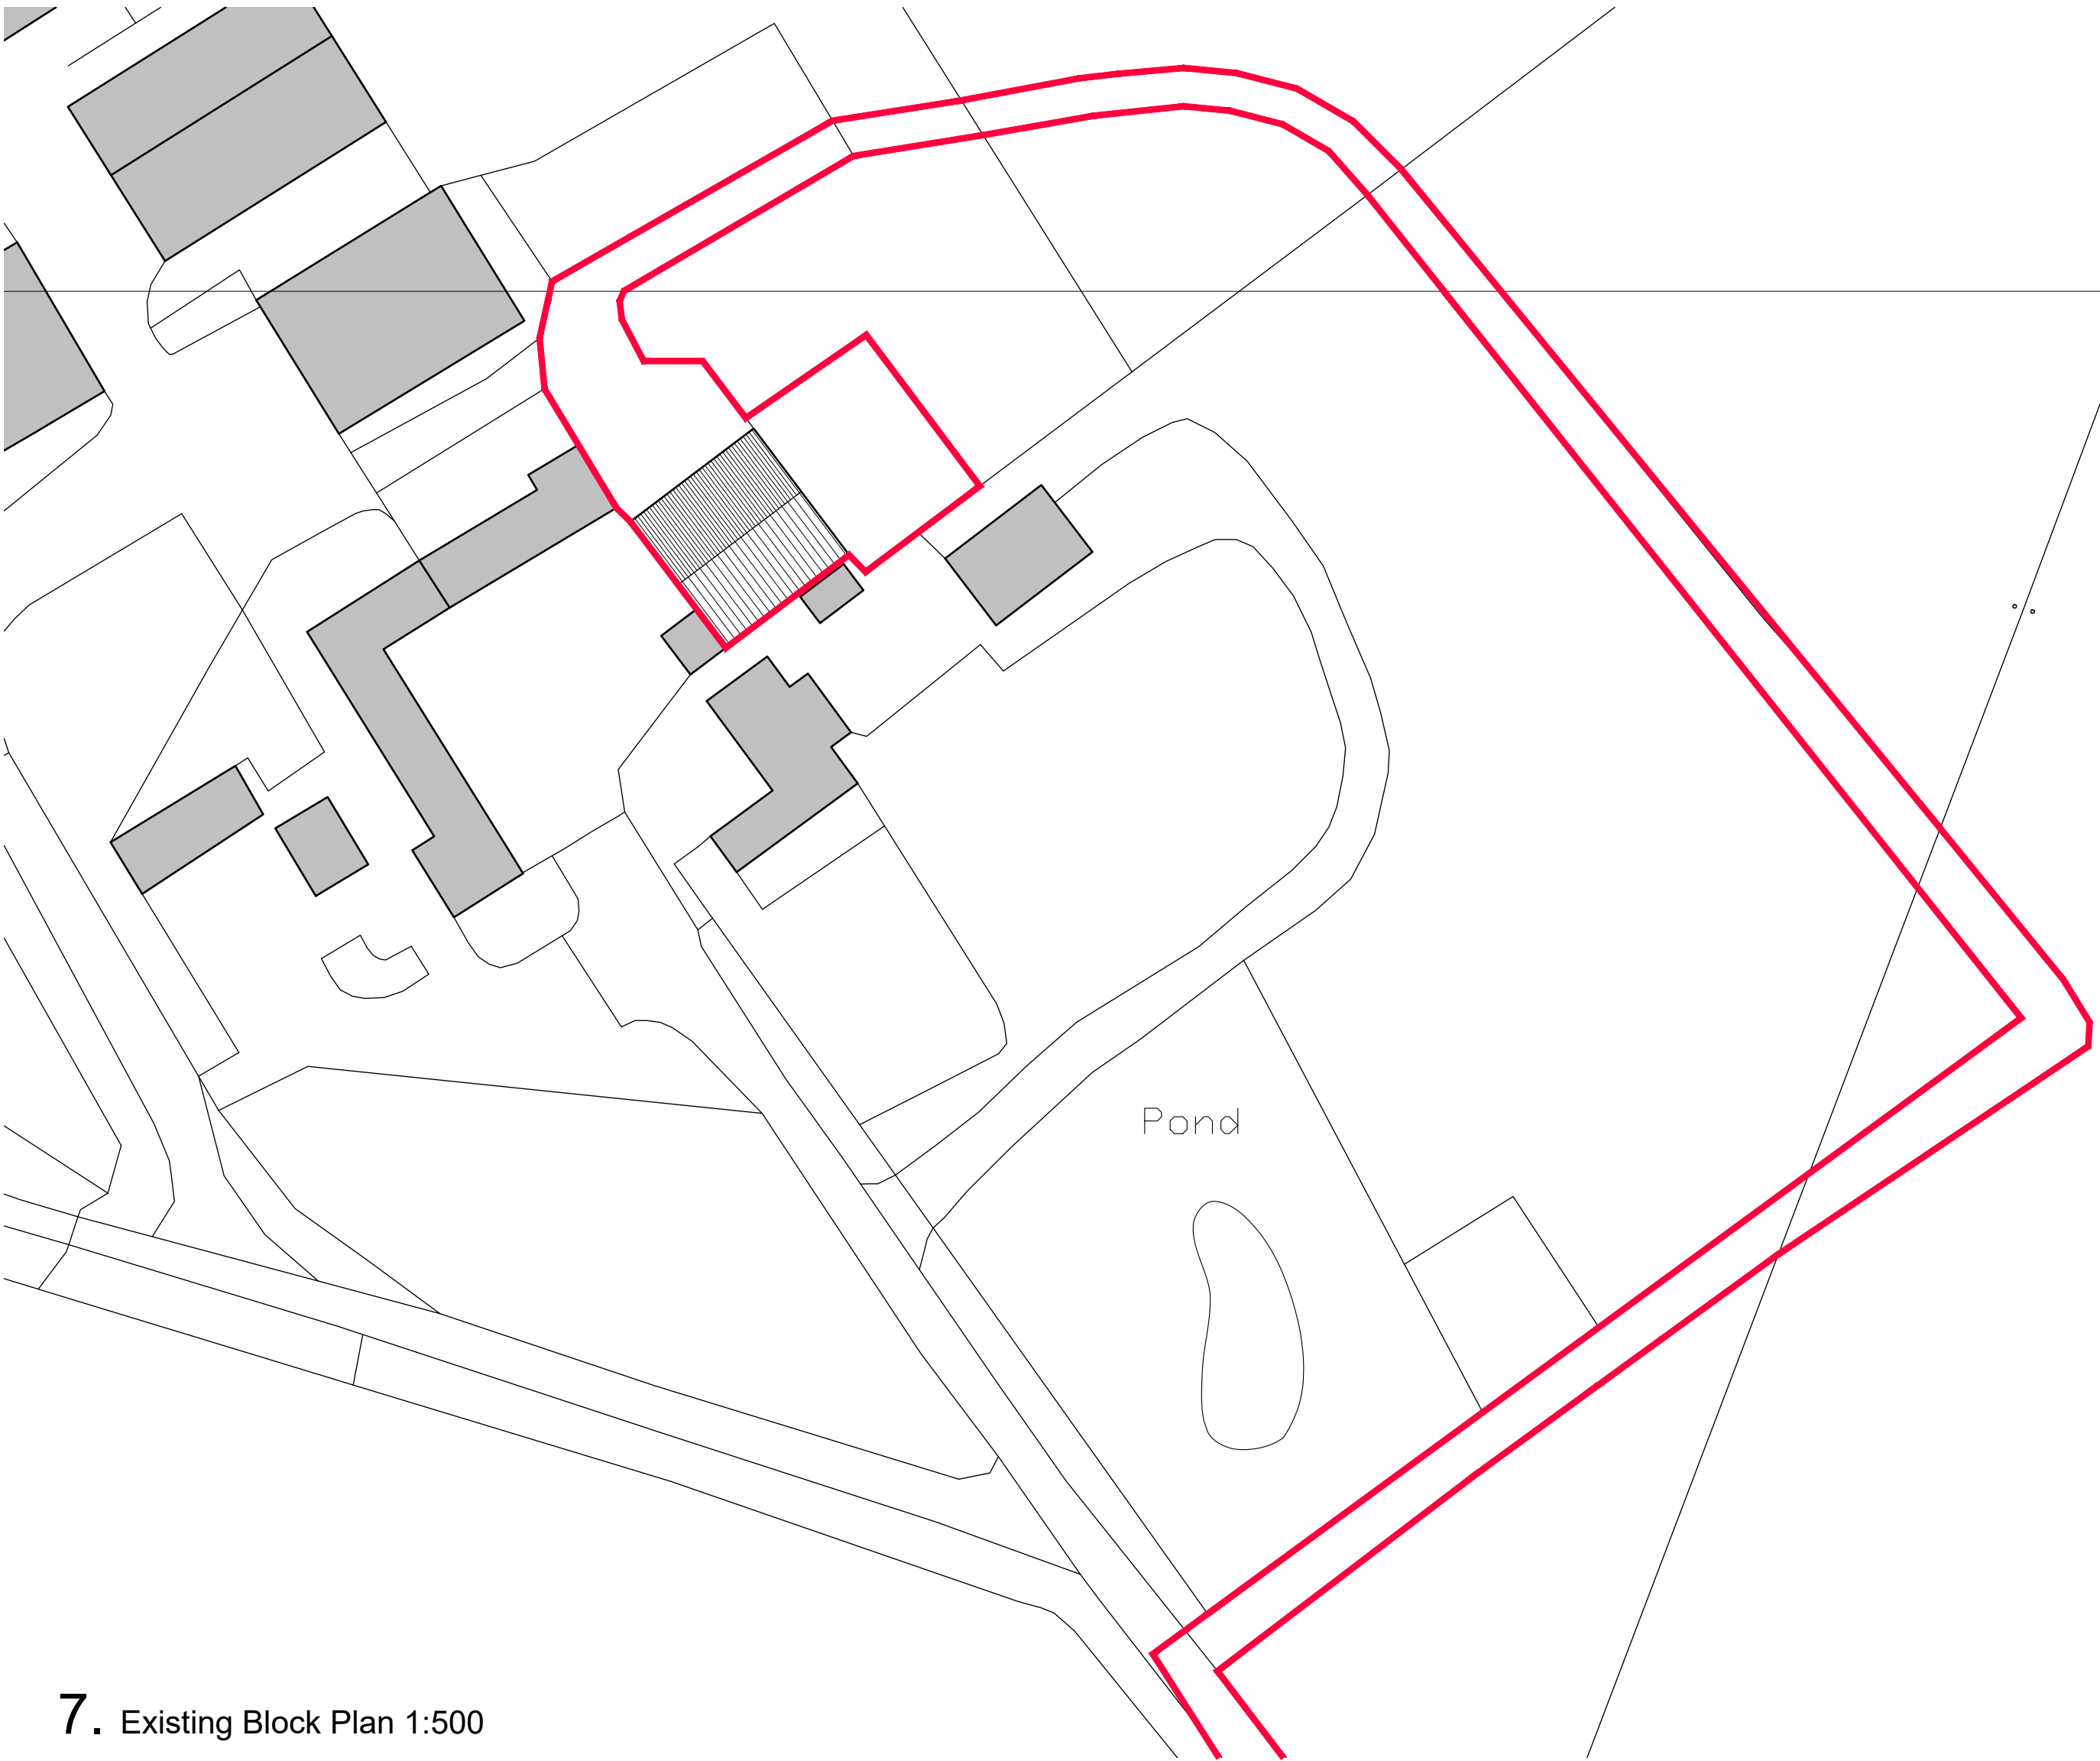


7. Existing Block Plan 1:500

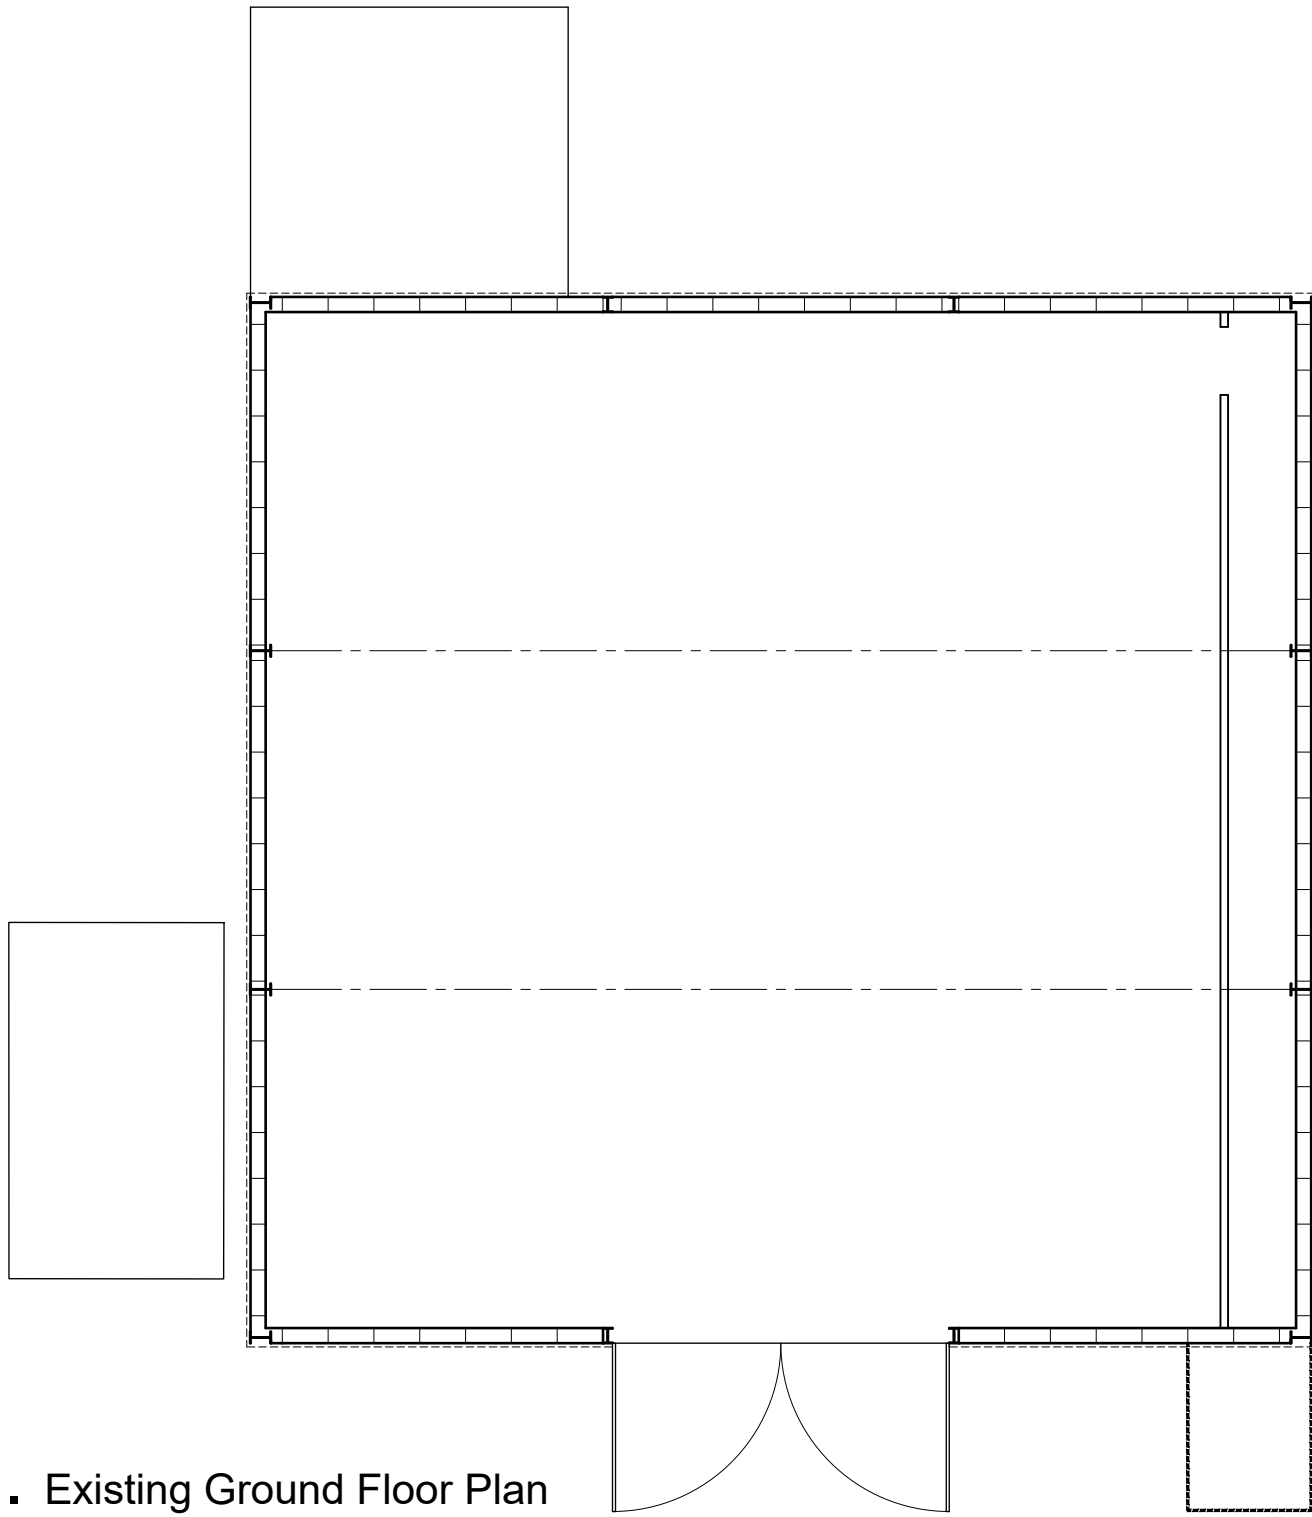


1. Existing Ground Floor Plan

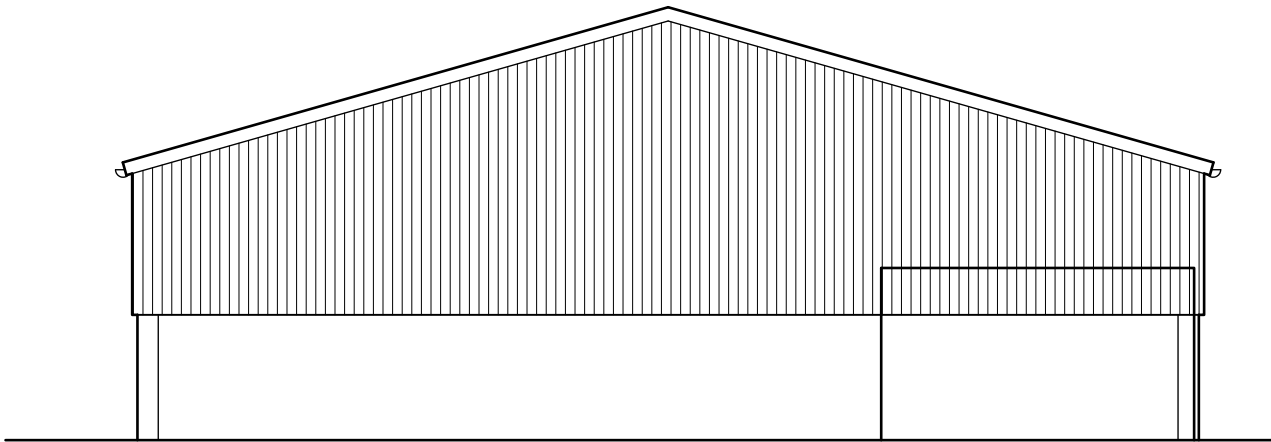


2. Existing South West Elevation

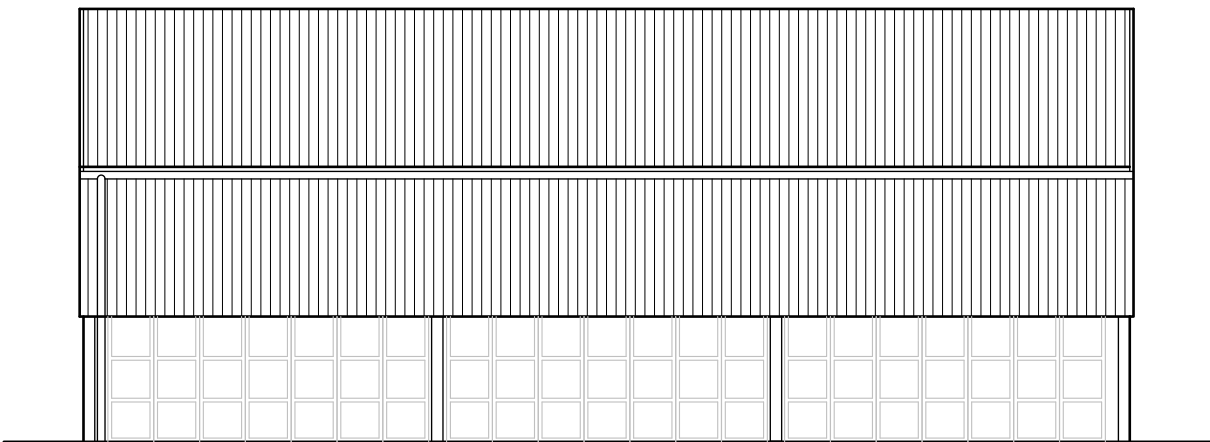


4. Existing South East Elevation

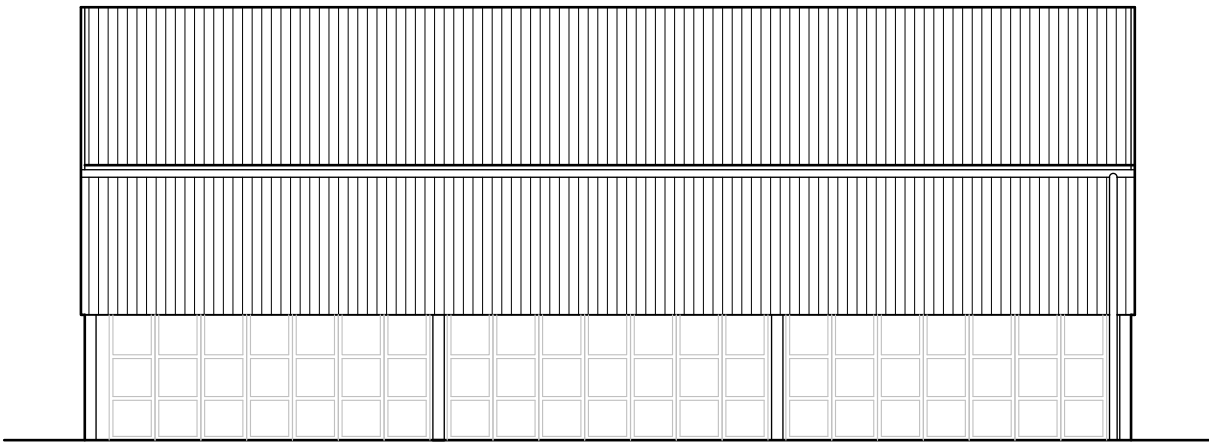

3. Existing North West Elevation


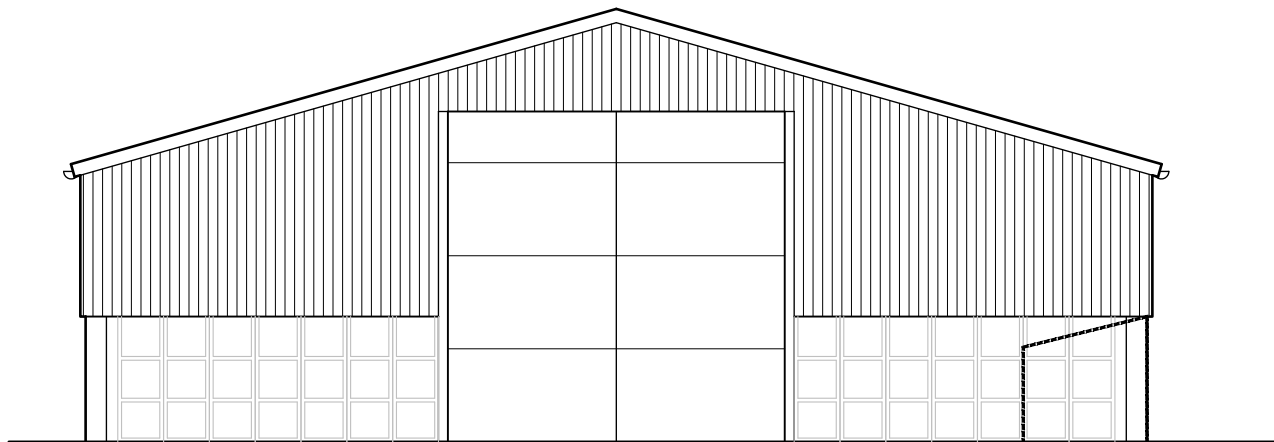


5. Existing North East Elevation

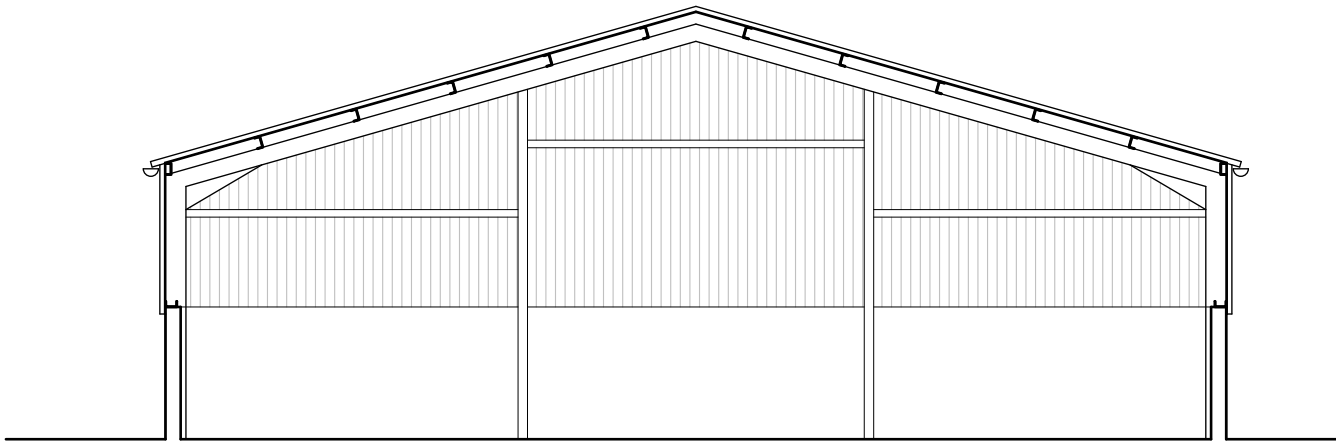

6. Existing Section

1. All boundaries, dimensions and levels are to be checked on site before construction and any discrepancies are to be reported to the Architect. 2. Do not scale from drawing. 3. Drawings not supplied in paper format by Will Aust Architecture may not be to be the scale indicated in the size box. 4. This drawing is copyright and may not be reproduced or used for any purpose other than that intended without the prior written agreement of the Architect. 5. Any parts of the drawing based on ordnance survey maps are executed with the sanction of the controller of H.M. Stationery Office : Crown Copyright Reserved.

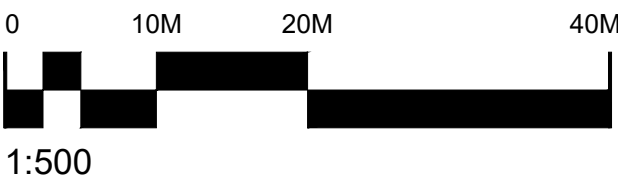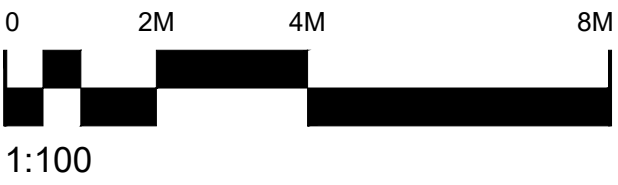

Rev	Date	Description	By	Chk
-----	------	-------------	----	-----

WILLAUSTARCHITECTURE

t: 07738260093
e: will@willaust.co.uk
w: www.willaust.co.uk

Client:
Lee and Cheryl Smith

Project:
Bosworth Lane Barn
Class Q Prior Approval

Drawing title:
Existing Site Plans, Floor Plans and Elevations

Scale(s):	Size:	First issue:	Drawn:
1:100	A1	10.05.25	WA
Job no:	Drawing no:	Rev:	
WAA315	05		

PRIOR APPROVAL