



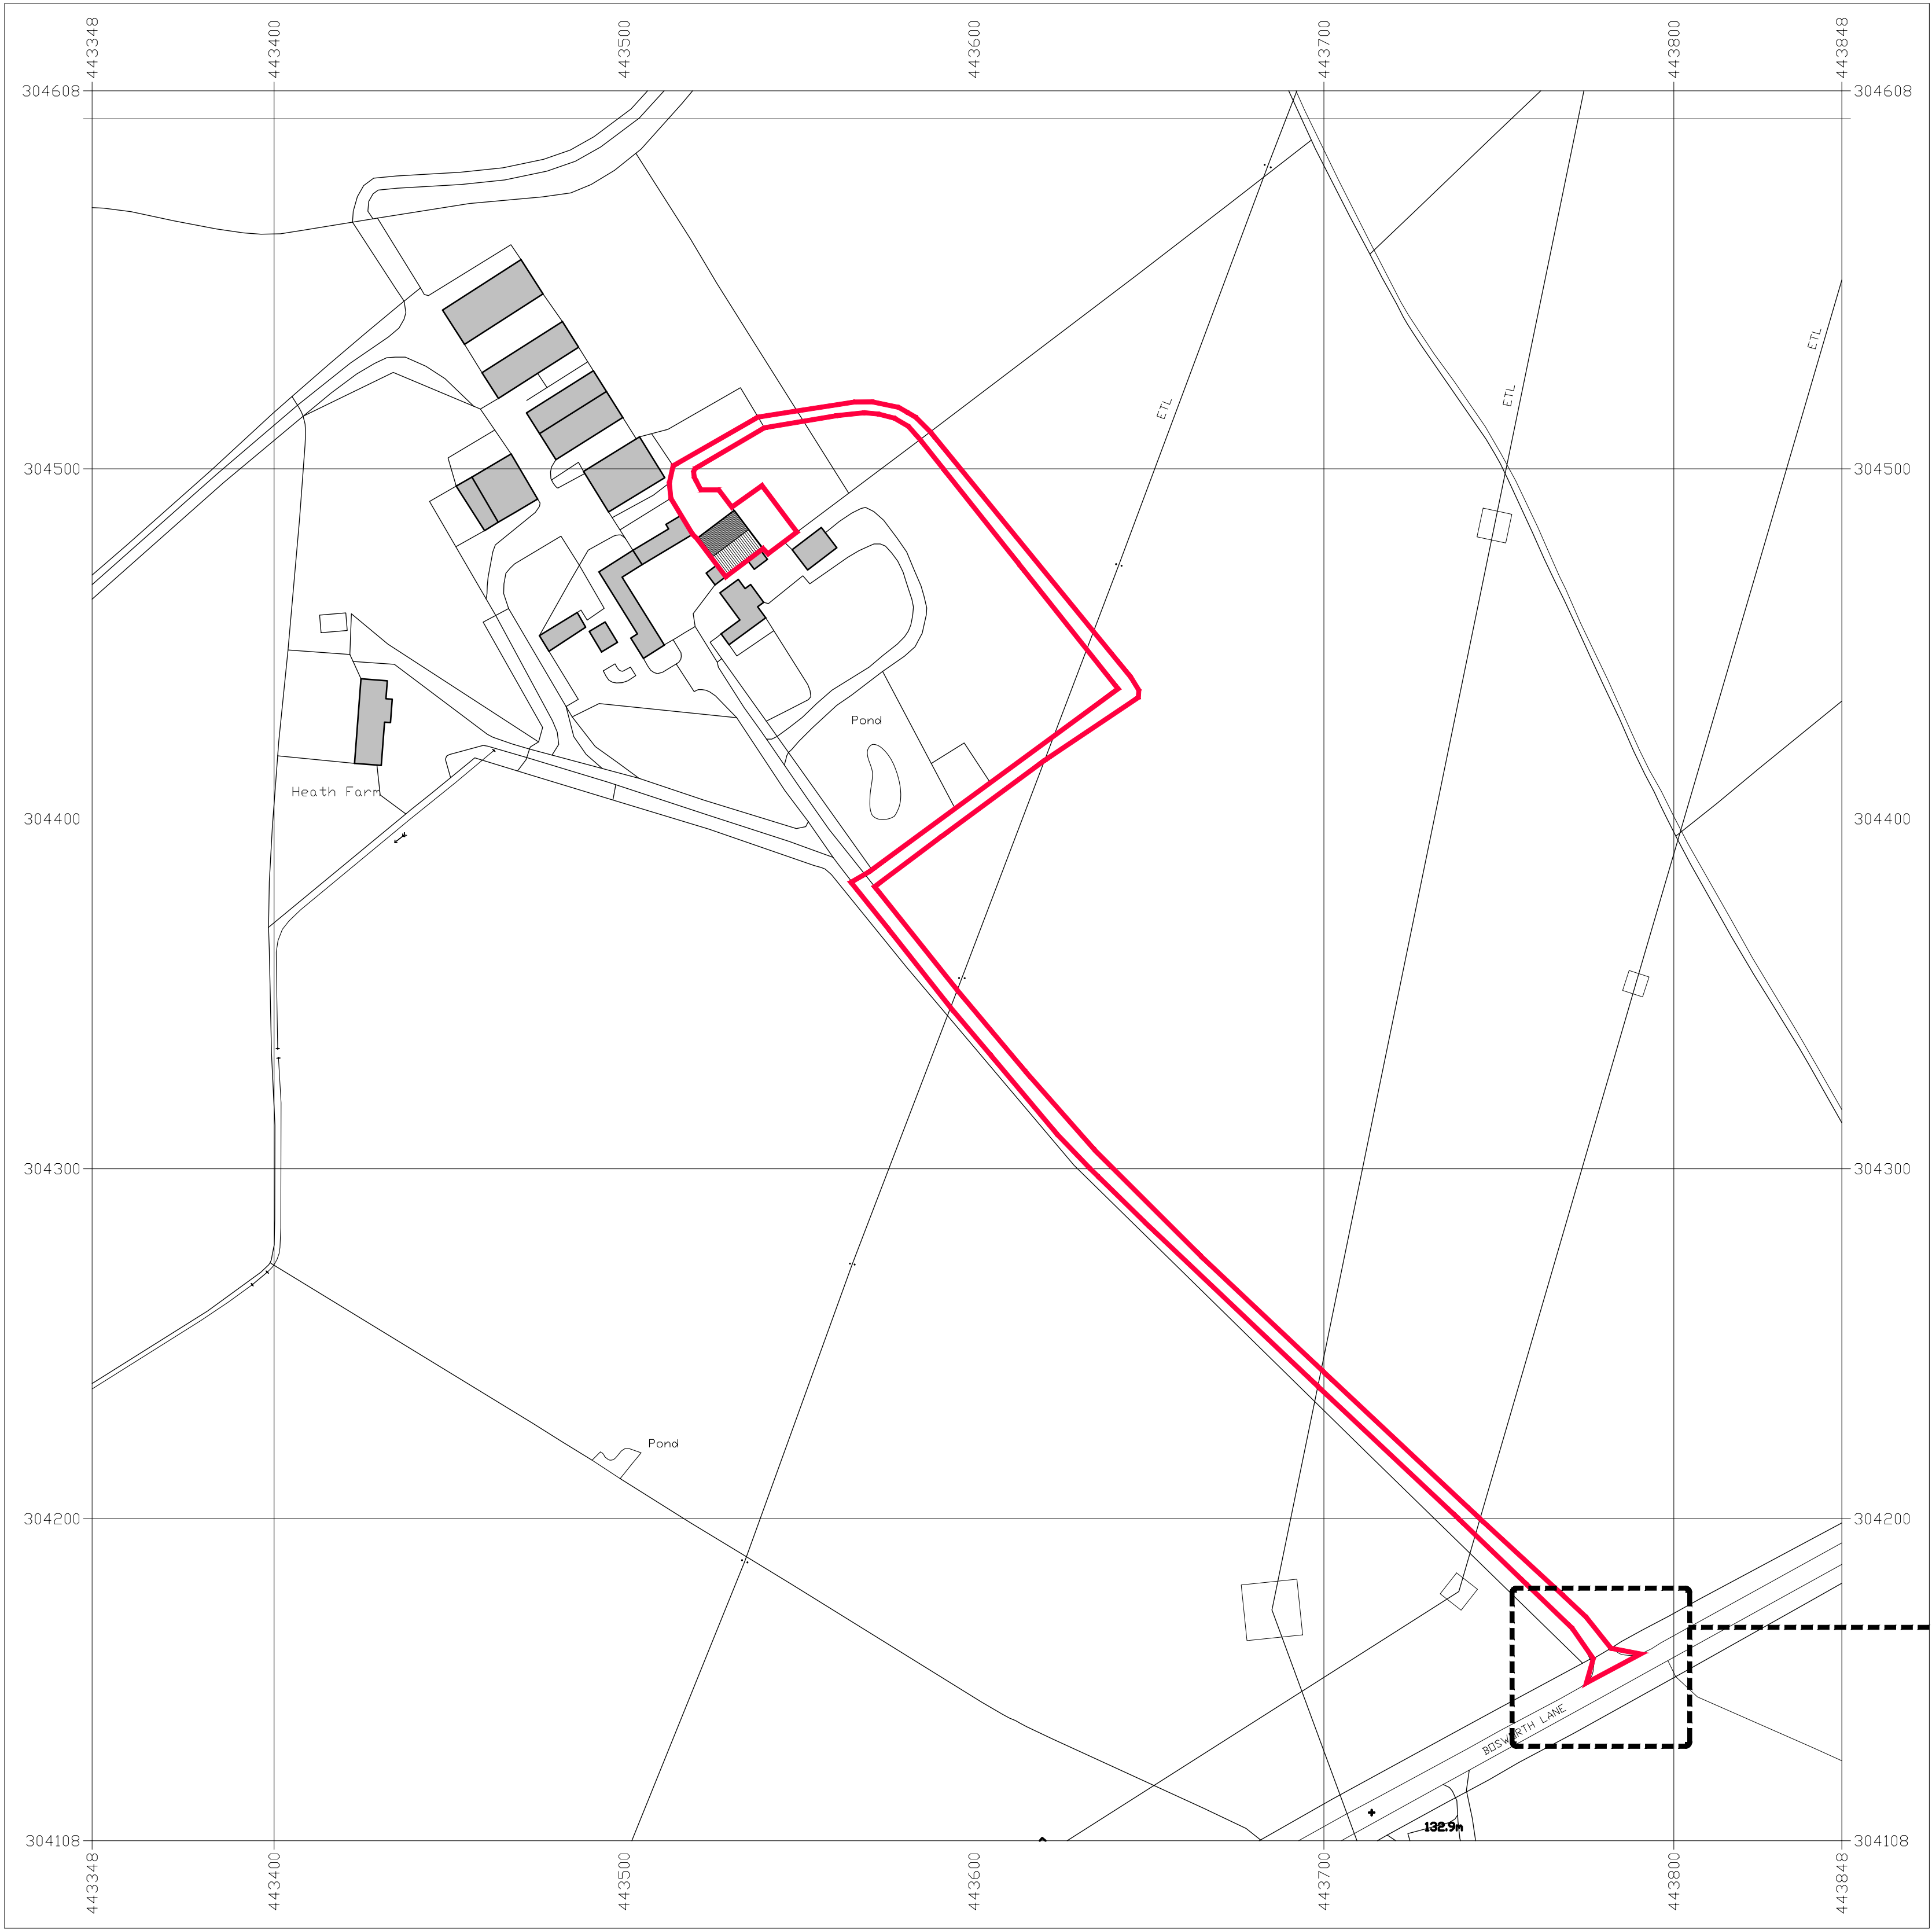


Serial number: 309731

© Crown copyright and database right 2025
Ordnance Survey licence AC0000848283
Reproduction in whole or in part is prohibited
without the prior permission of Ordnance Survey.

1. Location Plan 1:1250

1. All boundaries, dimensions and levels are to be checked on site before construction and any discrepancies are to be reported to the Architect. 2. Do not scale from drawing. 3. Drawings not supplied in paper format by Will Aust Architecture may not be to be the scale indicated in the size box. 4. This drawing is copyright and may not be reproduced or used for any purpose other than that intended without the prior written agreement of the Architect. 5. Any parts of the drawing based on Ordnance Survey maps are executed with the sanction of the controller of H.M. Stationery Office : Crown Copyright Reserved.

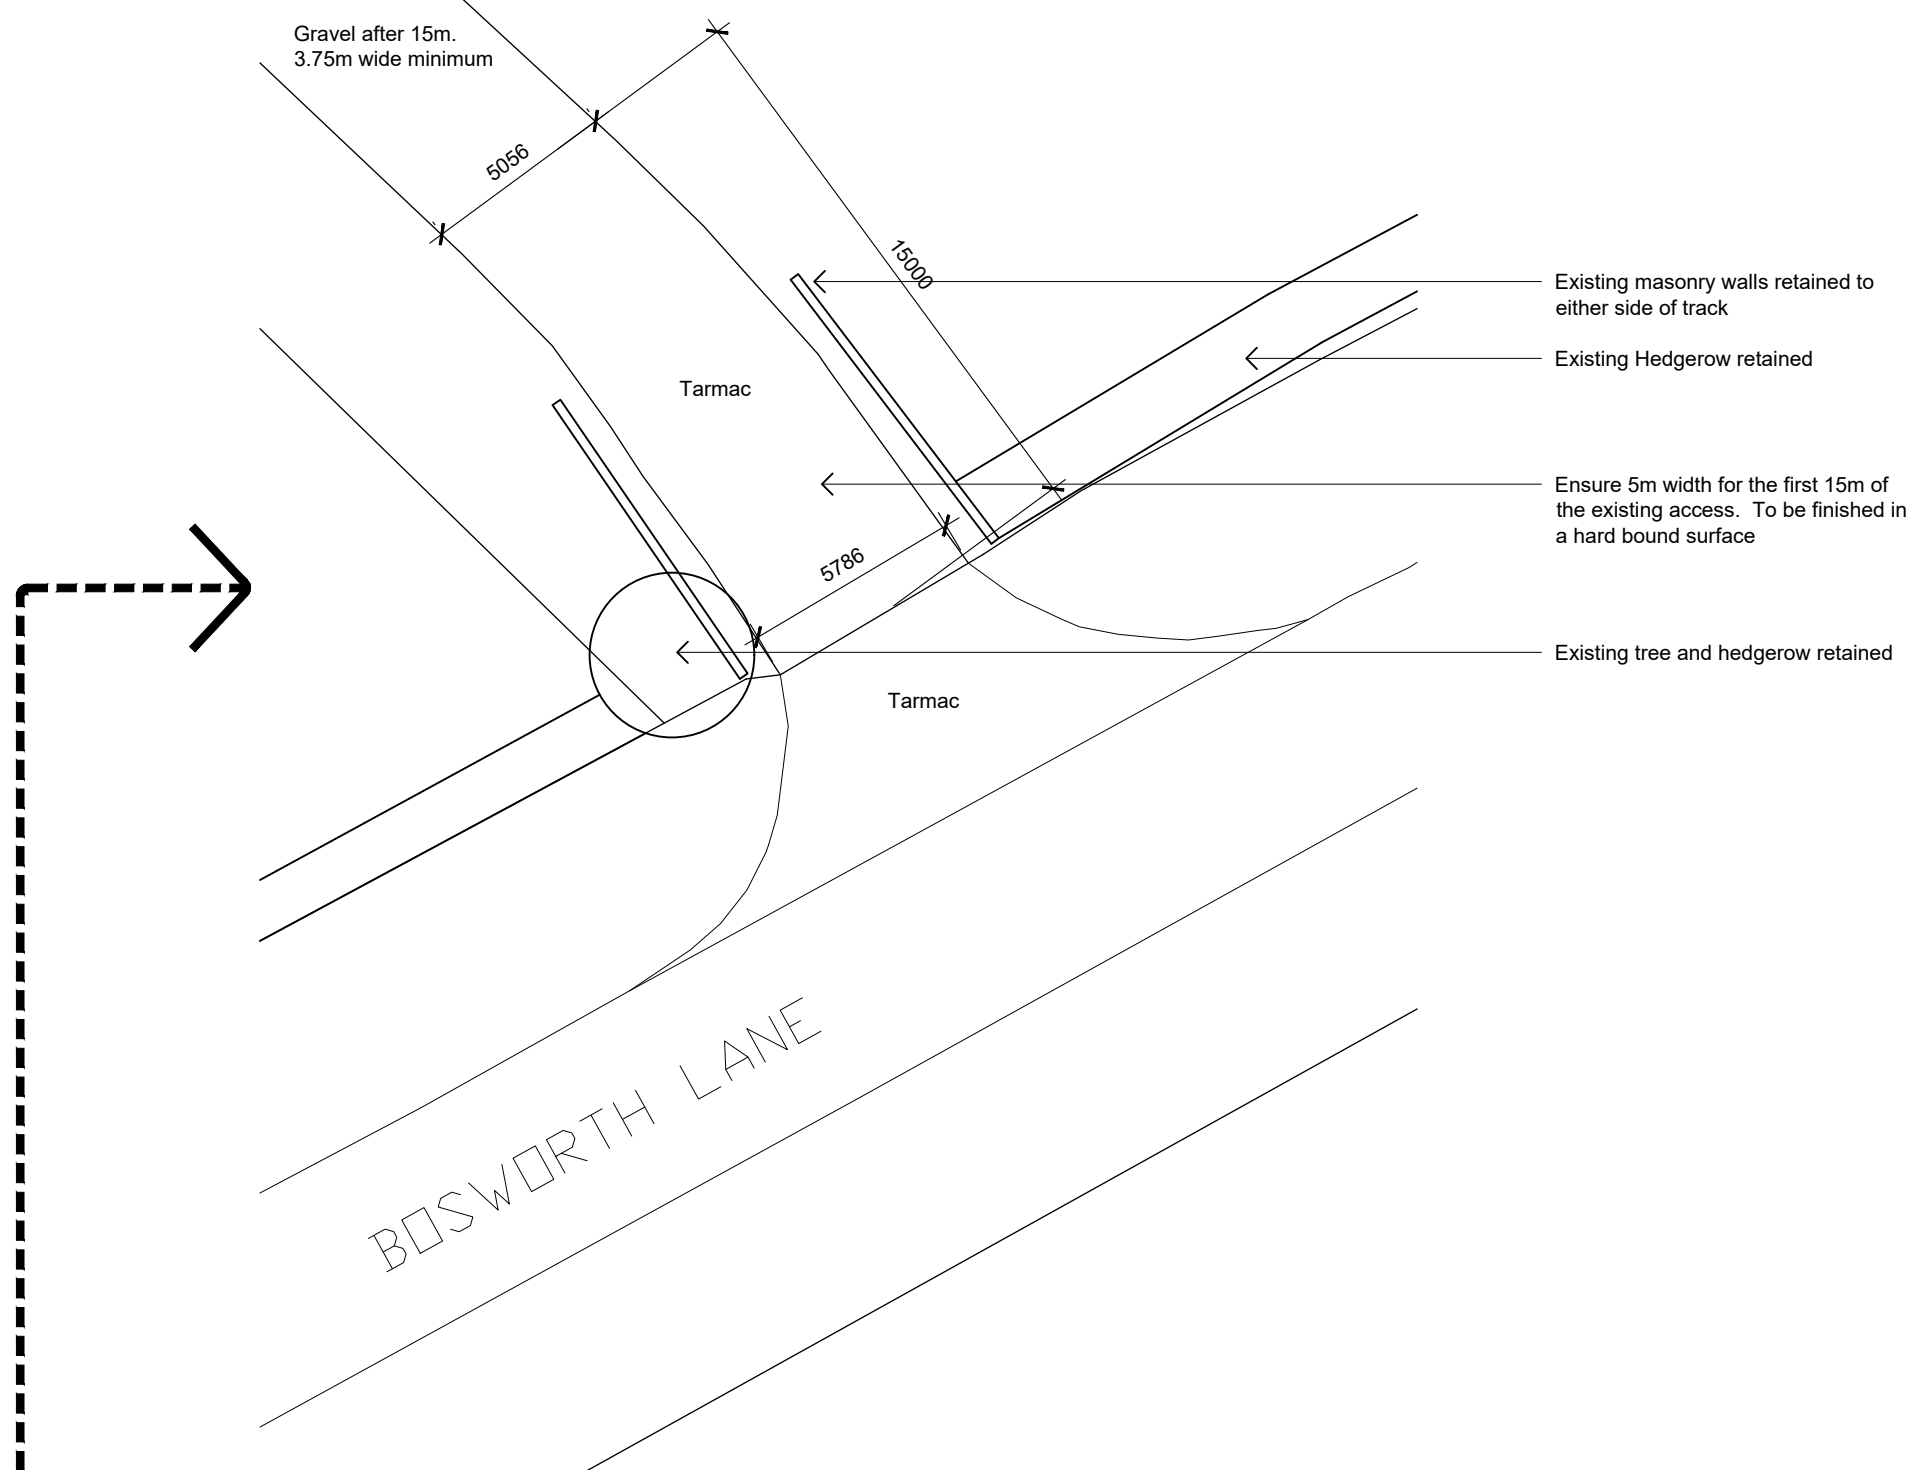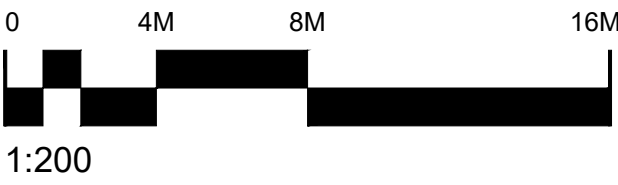

2. Access Plan 1:200

Rev	Date	Description	By	Chk
-----	------	-------------	----	-----

WILLAUSTRARCHITECTURE

t: 07738260093
e: will@willaustr.co.uk
w: www.willaustr.co.uk

Client:
Lee and Cheryl Smith

Project:
Bosworth Lane Barn
Class Q Prior Approval

Drawing title:
Site Plan and Entrance Details

Scale(s):	Size:	First issue:	Drawn:
1:200	A1	10.05.25	WA
Job no:		Drawing no:	Rev:
WAA315		05	

PRIOR APPROVAL