




1. All boundaries, dimensions and levels are to be checked on site before construction and any discrepancies are to be reported to the Architect. 2. Do not scale from drawing. 3. Drawings not supplied in paper format by Will Aust Architecture may not be to the scale indicated in the size box. 4. This drawing is copyright and may not be reproduced or used for any purpose other than that intended without the prior written agreement of the Architect. 5. Any parts of the drawing based on Ordnance Survey maps are executed with the sanction of the controller of H.M. Stationery Office : Crown Copyright Reserved.

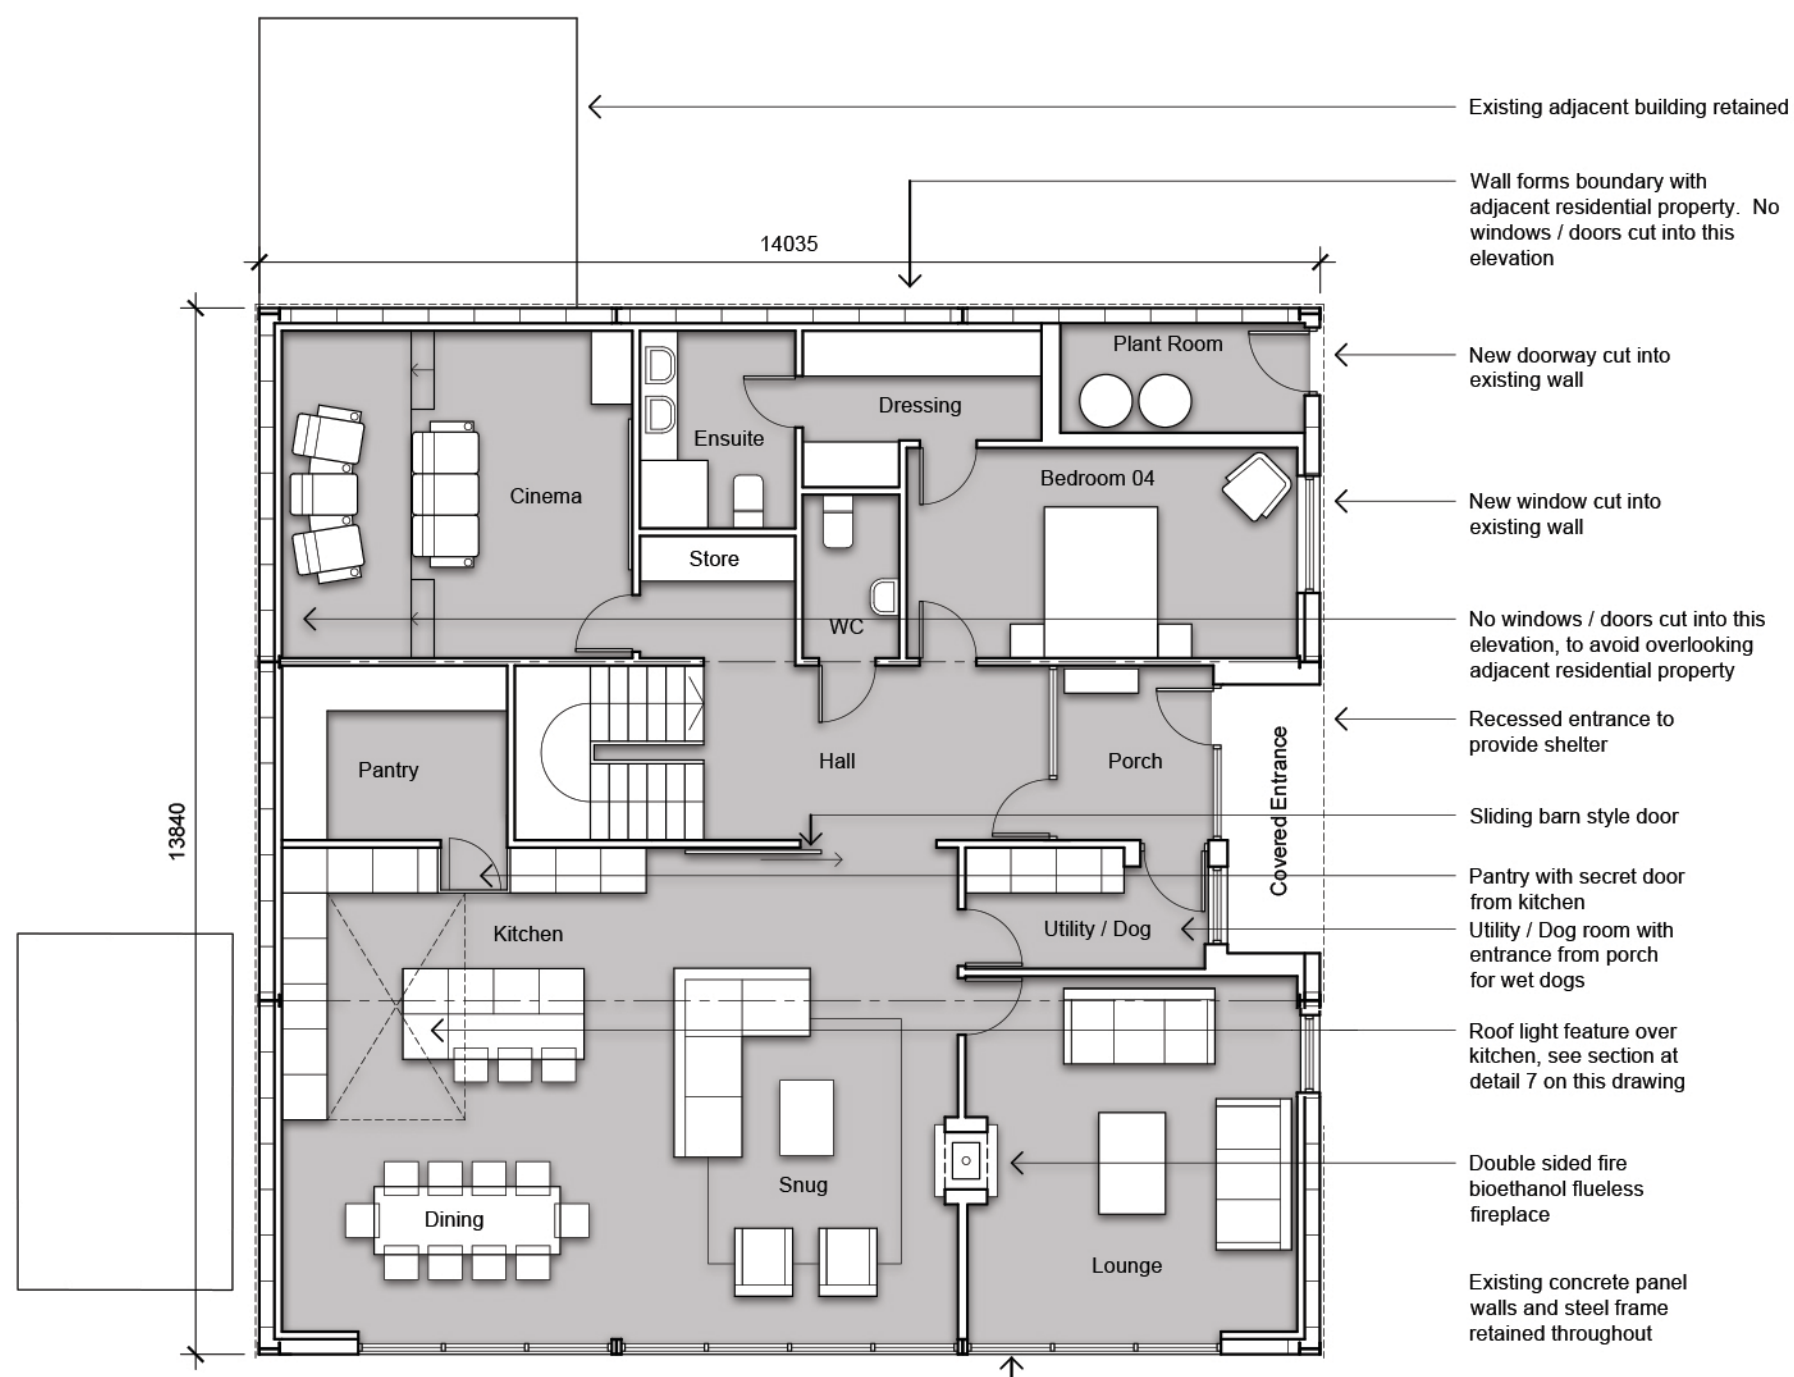


1. Proposed Ground Floor Plan GIFA173m²

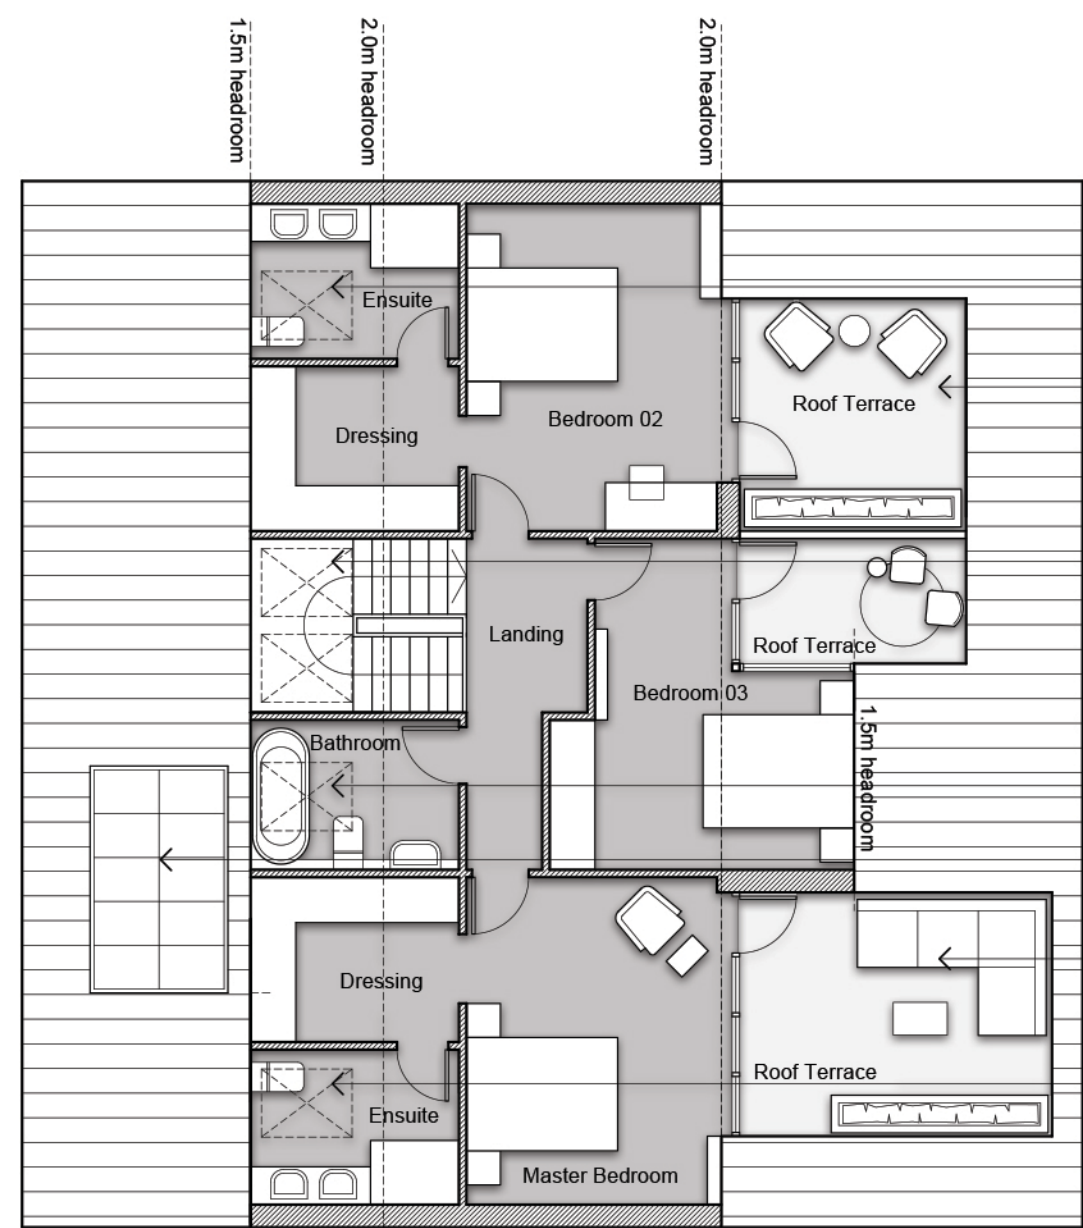



2. Proposed First Floor Plan GIFA88m²

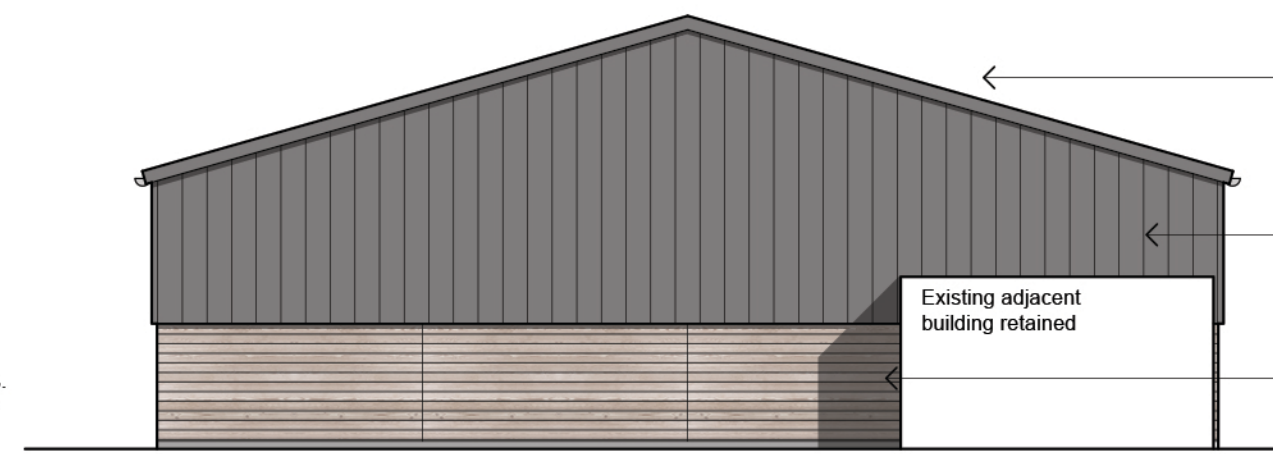

3. Proposed South West Elevation

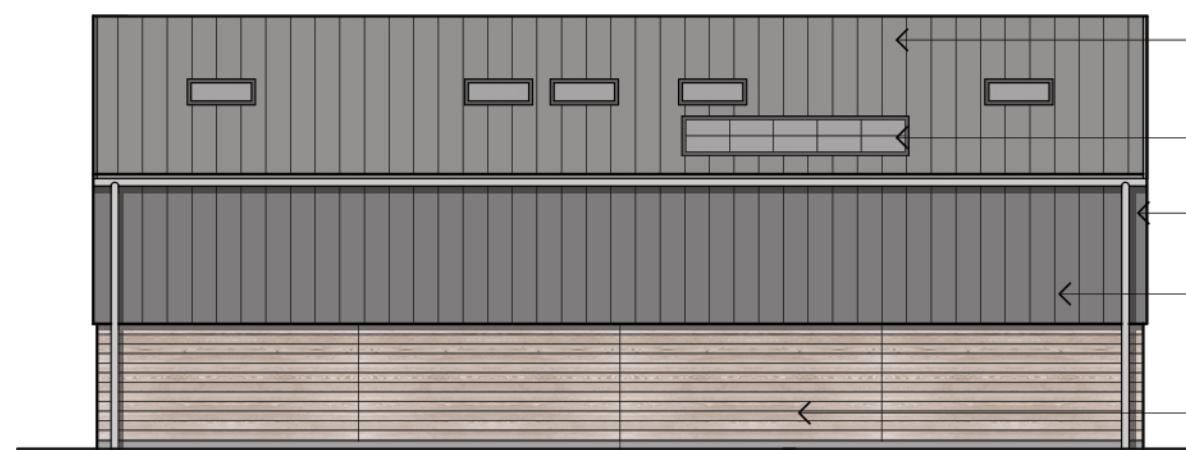


4. Proposed South East Elevation

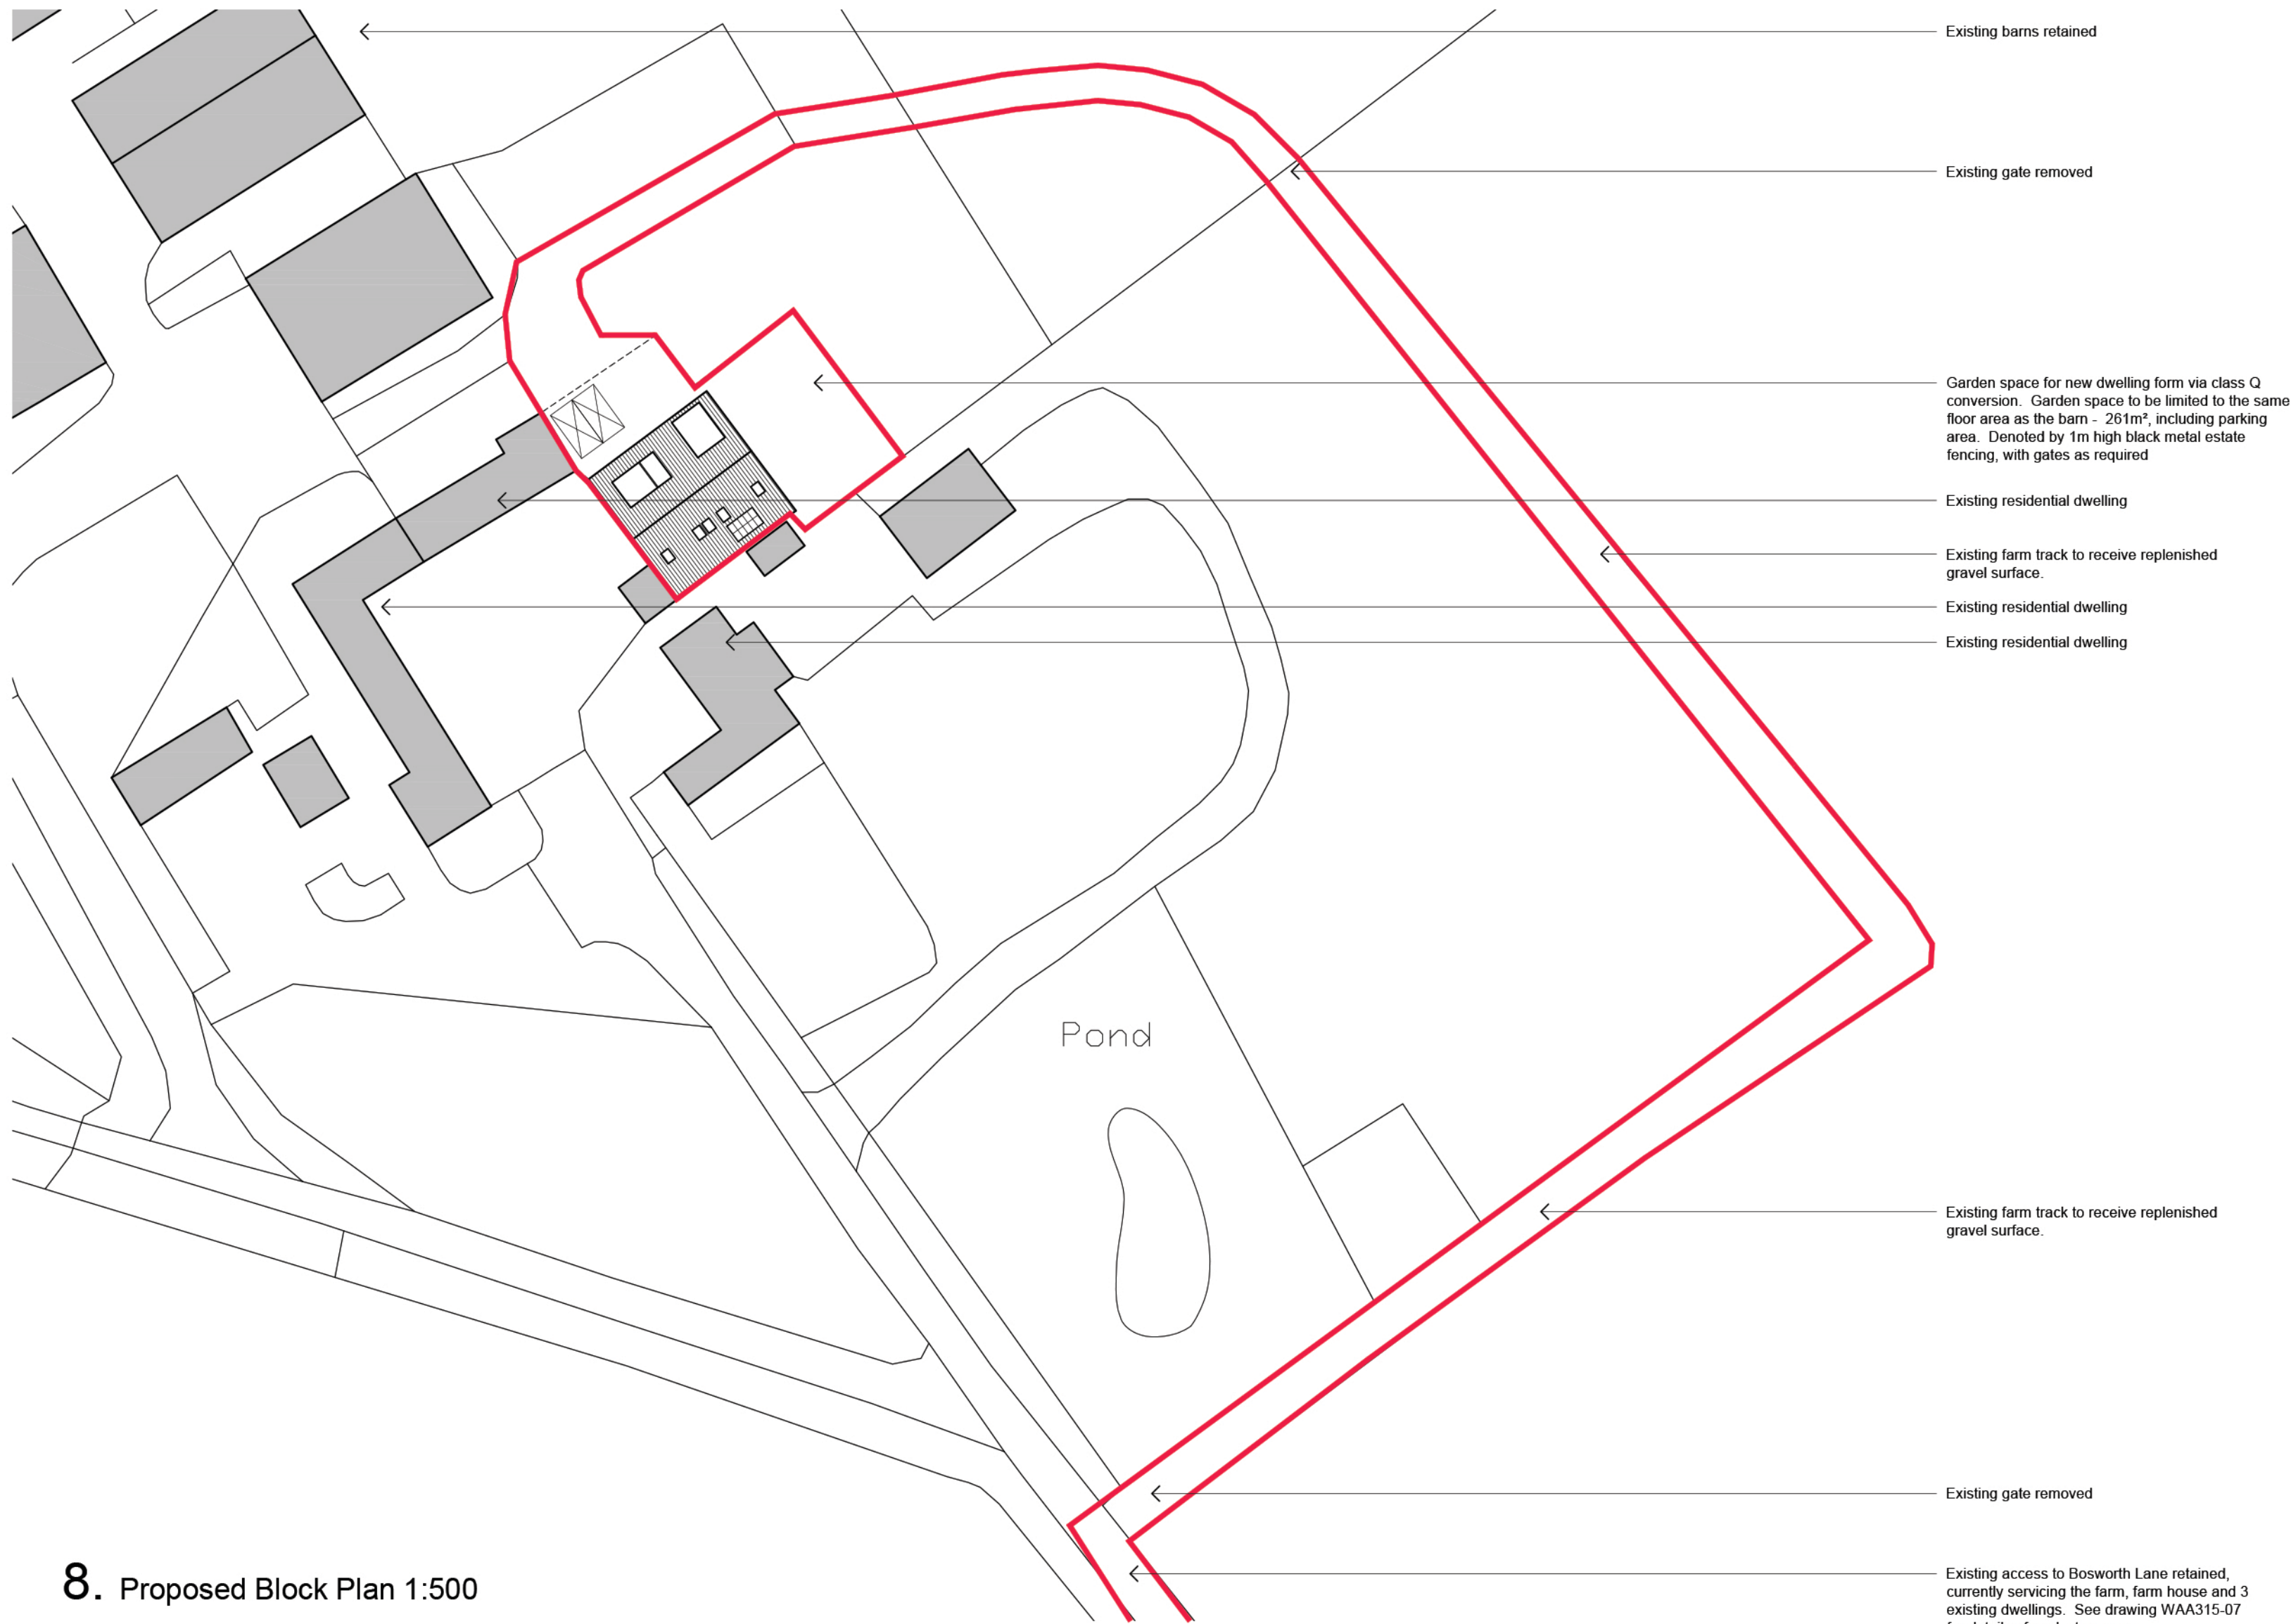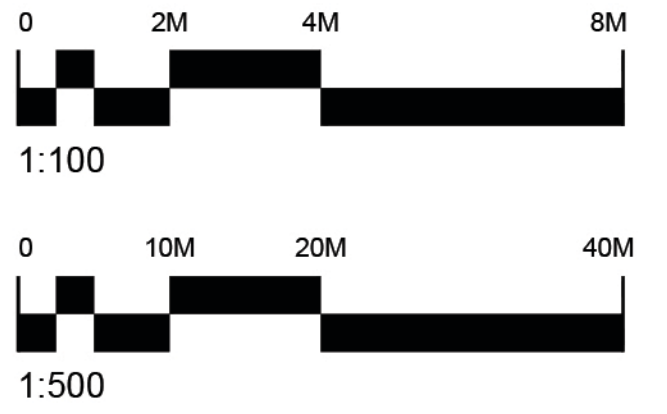


8. Proposed Block Plan 1:500



5. Proposed North West Elevation

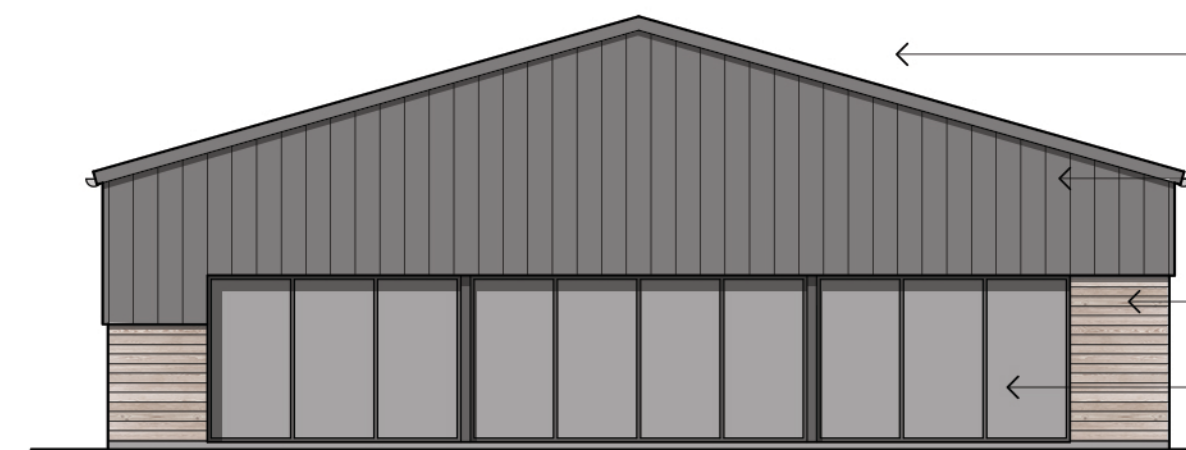

6. Proposed North East Elevation

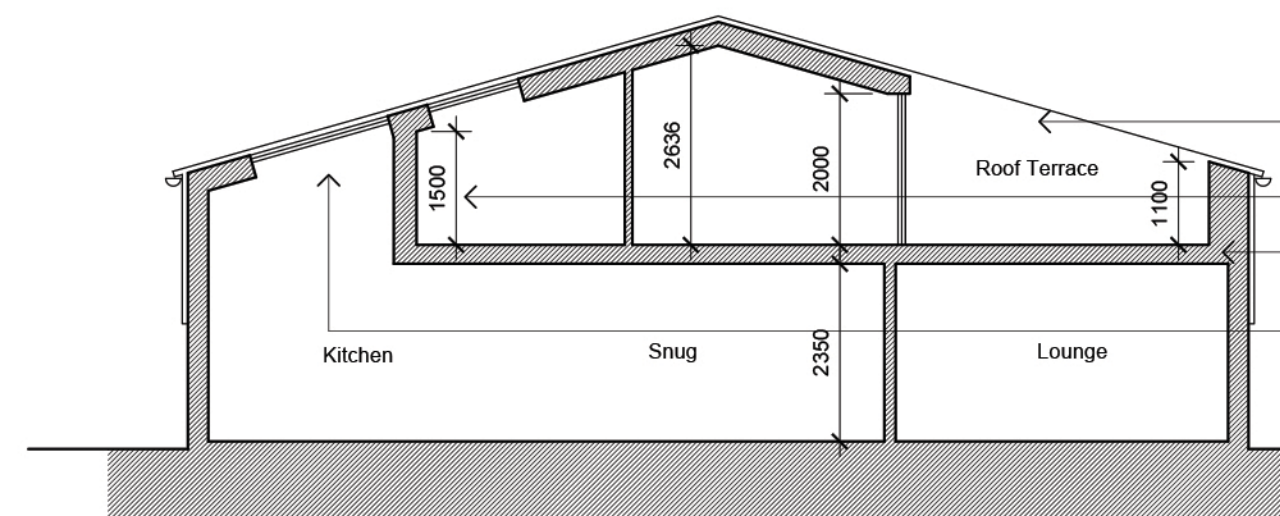

7. Proposed Section

Rev	Date	Description	By	Chk

WILLAUSTARCHITECTURE

t: 07738260093
e: will@willaust.co.uk
w: www.willaust.co.uk

Client:
Lee and Cheryl Smith

Project:
**Bosworth Lane Barn
Class Q Prior Approval**

Drawing title:
Proposed Site Plans, Floor Plans and Elevations

Scale(s)	Size	First issue	Drawn
1:100	A1	10.05.25	WA
Job no:	Drawing no:	Rev:	
WAA315	10		

PRIOR APPROVAL