


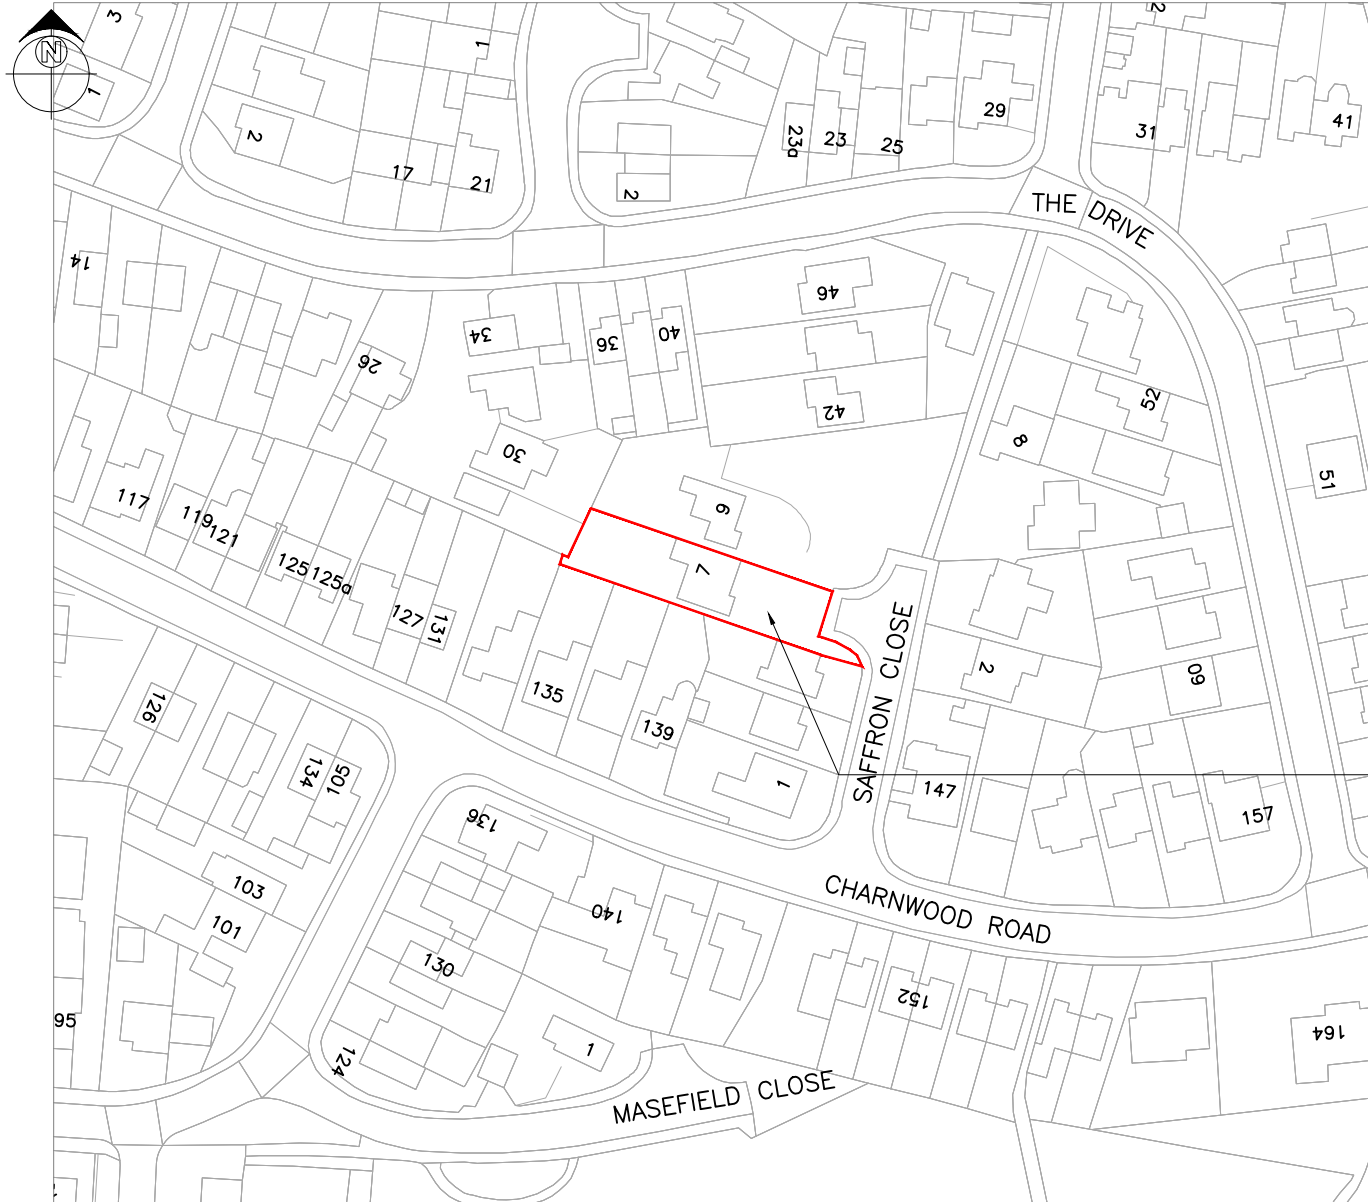

Note: This drawing supercedes any previously supplied drawing whether marked draft or final.

- Note: The producer of this drawing accepts no liability for discrepancies in respect of all dimensions and/or levels. Do not scale to ascertain dimensions. All dimensions are to be checked and verified on site by the competent responsible contractor(s) prior to commencement of works.
- Note: If in any doubt consult your Building Control Officer prior to manufacture or installation.
- Note: This drawing is to be read in conjunction with Structural Engineers Drawings/Calculations where required. Note: No proposal should encroach boundary without prior written consent of the owner of that land.
- Note: All details and dimensions relating to sub-contractors or suppliers to be checked and agreed on site prior to order and/or manufacture.
- Note: Drainage runs are assumed and are to be determined on site by the responsible competent contractor(s).

WORK SITE LOCATION

SUBMISSION

CLIENT :

ADDRESS :

INTERIOR DESIGNER:
Sammy Wan
079 259 30798

GENERAL CONTRACTOR

MEP CONSULTANT

REVISION

NO. DESCRIPTION DATE

ALL DIMENSIONS ARE TO FRESH UNLESS OTHERWISE NOTED.

DO NOT SCALE FROM DRAWING. ALL DIMENSIONS MUST BE VERIFIED ON SITE. THIS DOCUMENT CONTAINS COPYRIGHTED MATERIAL. ANY UNAUTHORIZED USE, REPRODUCTION, DISSEMINATION OR DUPLICATION OF ANY OF THE INFORMATION CONTAINED HEREIN MAY BE SUBJECT TO LEGAL ACTION.

PROJECT:

NEW EXTENSION WORK

PROJ. NO.

DRAWING TITLE

LOCATION PLAN

STATUS

DESIGN

FORMAT SCALE DATE

A4 1:1250 03.11.2023

DRAWING NUMBER REVISION

PL-01

-

1

7 Saffron Cl, Barwell, Leicester LE9 8FW

SCALE 1:1250 @A4

ReQuestAPlan

Map number: TQRQM23348154548557

Title: 7 Saffron Cl, Barwell, Leicester LE9 8FW

Map Produced for: Anthony Ajanakus

? Crown copyright and database rights 2023 OS 100042766

Project ID:

Date of Purchase: 14-12-2023

1 Years subscription from 14-12-2023 for 1 workstation.



PROPOSED NEW
EXTENSION

2

7 Saffron Cl, Barwell, Leicester LE9 8FW

SCALE 1:500 @A4

ReQuestAPlan
Map number: TQRQM23348154548557
Title: 7 Saffron Cl, Barwell, Leicester LE9 8FW
Map Produced for: Anthony Ajanakus
? Crown copyright and database rights 2023 OS 100042766
Project ID:
Date of Purchase: 14-12-2023
1 Years subscription from 14-12-2023 for 1 workstation.

SUBMISSION

CLIENT :

ADDRESS :

INTERIOR DESIGNER
Sammy Wan
079 259 30798

GENERAL CONTRACTOR

MEP CONSULTANT

REVISION
NO. DESCRIPTION DATE

ALL DIMENSIONS ARE TO FRESH UNLESS OTHERWISE NOTED.

DO NOT SCALE FROM DRAWING. ALL DIMENSIONS MUST BE VERIFIED ON SITE. THIS DOCUMENT CONTAINS COPYRIGHTED MATERIAL AND UNAUTHORIZED USE, REPRODUCTION, DISSEMINATION OR DUPLICATION OF ANY OF THE INFORMATION CONTAINED HEREIN MAY BE A VIOLATION UNDER APPLICABLE LAWS.



PROJECT
NEW EXTENSION WORK
PROJ. NO.

DRAWING TITLE
SITE PLAN AND
BLOCK PLAN


STATUS
DESIGN

FORMAT SCALE DATE
A4 1:500 25.11.2023

DRAWING NUMBER REVISION
PL-02 -

  

EXISTING GROUND FLOOR LAYOUT
SCALE 1:100

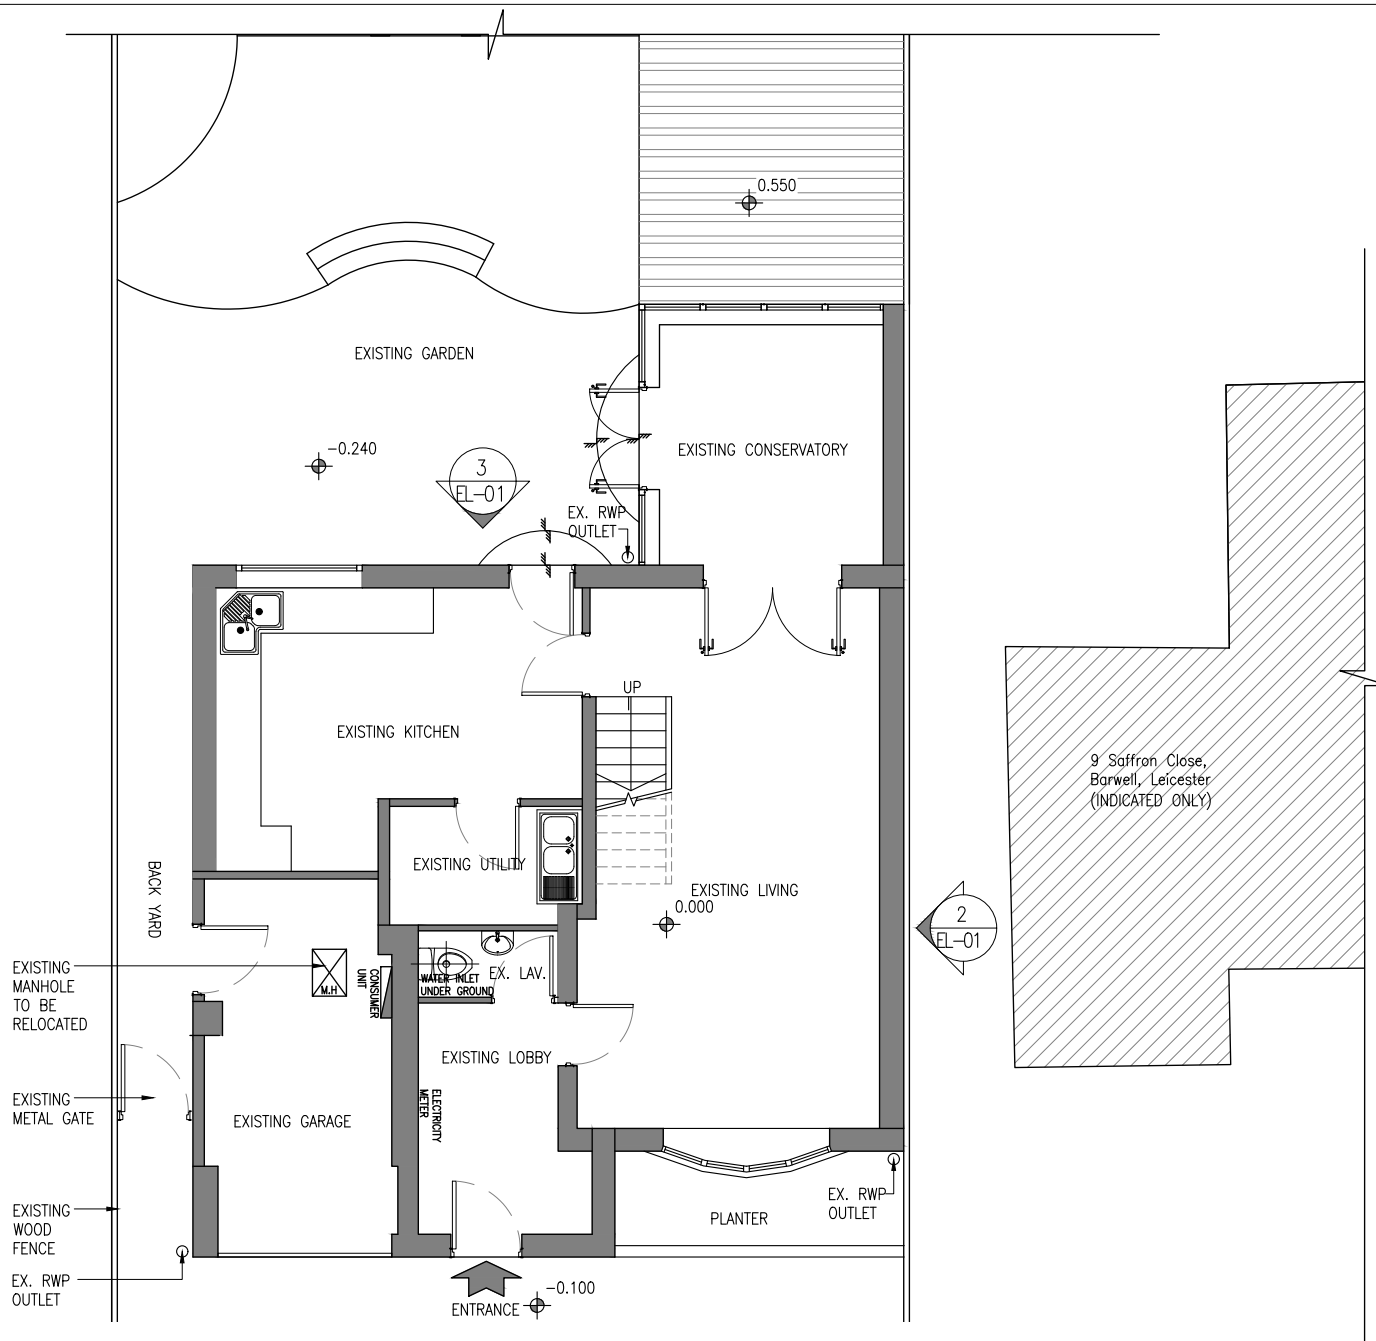

SUBMISSION

CLIENT :

ADDRESS :

INTERIOR DESIGNER
Sammy Wan
079 259 30798

GENERAL CONTRACTOR

NO.

MEP CONSULTANT

REVISION

DESCRIPTION	DATE
A GENERAL REVISION	12.12.2023

9 Saffron Close,
Barwell, Leicester
(INDICATED ONLY)

ALL DIMENSIONS ARE TO FINISH UNLESS OTHERWISE NOTED.

DO NOT SCALE FROM DRAWING. ALL DIMENSIONS MUST BE VERIFIED ON SITE. THIS DOCUMENT CONTAINS COPYRIGHTED MATERIAL AND UNAUTHORIZED USE, REPRODUCTION, DISTRIBUTION OR DUPLICATION OF ANY OF THE INFORMATION CONTAINED HEREIN MAY BE SUBJECT TO LEGAL ACTION.

PROJECT:

NEW EXTENSION WORK

PROJ. NO.

A4

DRAWING TITLE

EXISTING LAYOUT

STATUS

DESIGN


FORMAT	SCALE	DATE
	1:100	25.11.2023

DRAWING NUMBER

PL-03

REVISION


-

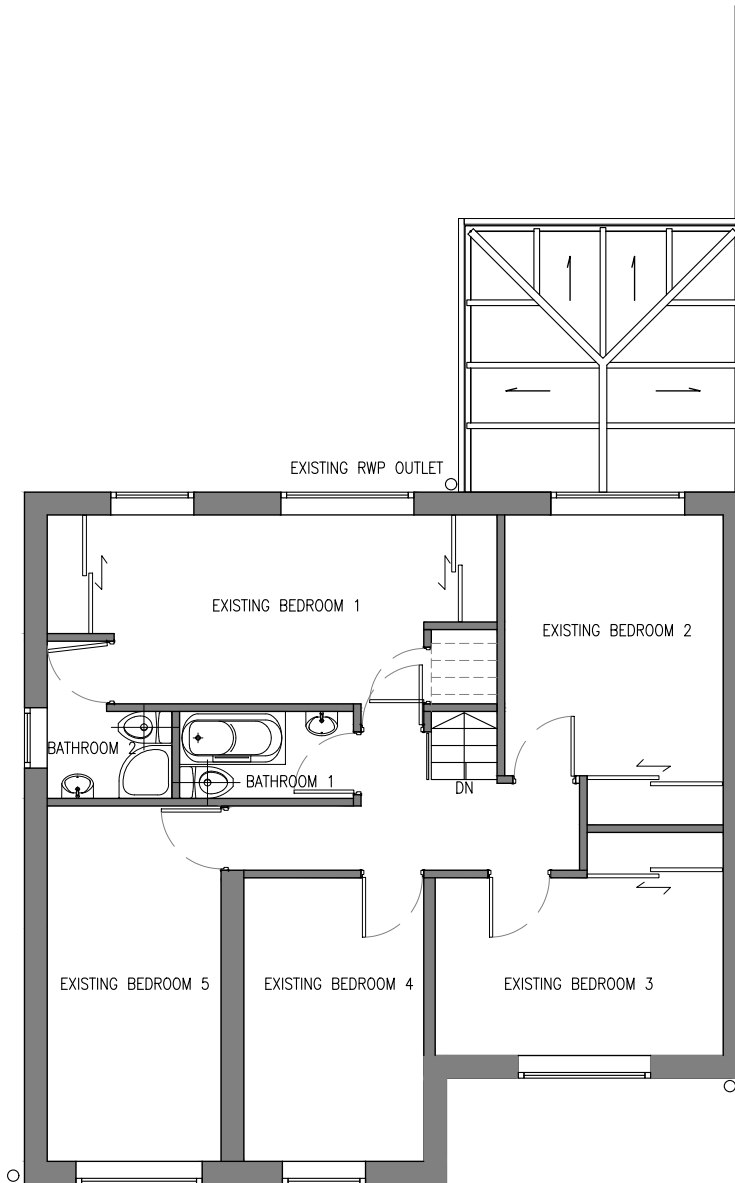

4

EXISTING FIRST FLOOR LAYOUT

SCALE 1:100

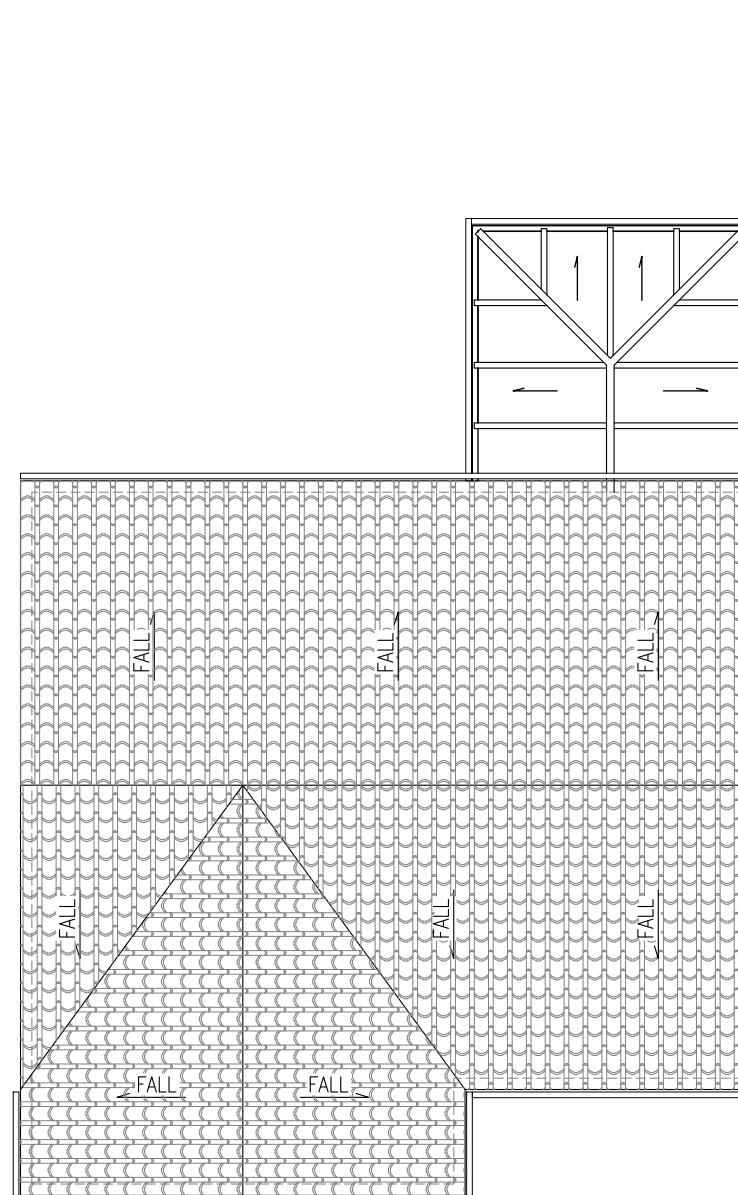

5

EXISTING ROOF FLOOR LAYOUT

SCALE 1:100

SUBMISSION

CLIENT :

ADDRESS :

INTERIOR DESIGNER
Sammy Wan
079 259 30798

GENERAL CONTRACTOR

NO.

MEP CONSULTANT

REVISION

DESCRIPTION

DATE

A GENERAL REVISION 12.12.2023

ALL DIMENSIONS ARE TO FINISH UNLESS OTHERWISE NOTED.

DO NOT SCALE FROM DRAWING. ALL DIMENSIONS MUST BE VERIFIED ON SITE. THIS DOCUMENT CONTAINS COPYRIGHTED MATERIAL. ANY UNAUTHORIZED USE, REPRODUCTION, DISTRIBUTION OR DUPLICATION OF ANY OF THE INFORMATION CONTAINED HEREIN MAY BE SUBJECT TO LEGAL ACTION.

PROJECT :

NEW EXTENSION WORK

PROJECT NO. :

A4

DRAWING TITLE :

EXISTING LAYOUT

STATUS :

DESIGN

FORMAT :

SCALE :

DATE :

1:100 25.11.2023

DRAWING NUMBER :

REVISION :

PL-04

-



LEGEND:

- EXISTING WALL
- NEW EXTENSION WALL
- EXTENSION AREA

SUBMISSION

CLIENT :

ADDRESS :

INTERIOR DESIGNER
Sammy Wan
079 259 30798

GENERAL CONTRACTOR

MEP CONSULTANT

REVISION

NO.	DESCRIPTION	DATE
A	GENERAL REVISION	12.12.2023
B	GENERAL REVISION	21.06.2024
C	GENERAL REVISION	20.07.2024

ALL DIMENSIONS ARE TO FINISH UNLESS OTHERWISE NOTED.

DO NOT SCALE FROM DRAWING. ALL DIMENSIONS MUST BE VERIFIED ON SITE. THIS DOCUMENT CONTAINS COPYRIGHTED MATERIAL. ANY UNAUTHORIZED USE, REPRODUCTION, DISTRIBUTION OR DISSEMINATION OF ANY OF THE INFORMATION CONTAINED HEREIN MAY BE SUBJECT TO LEGAL ACTION.

PROJECT :

NEW EXTENSION WORK

PROJ. NO.

DRAWING TITLE

PROPOSED EXTENSION
G/F LAYOUT

STATUS

DESIGN

FORMAT A4 SCALE 1:100 DATE 25.11.2023


DRAWING NUMBER

PL-05

REVISION

C

NEW WASTE WATER
POINT CONNECTED
TO NEW MANHOLE

 



NEW MANHOLE
CONNECTED TO
EXISTING CONNECTION

6


PROPOSED GROUND FLOOR LAYOUT

SCALE: 1:100

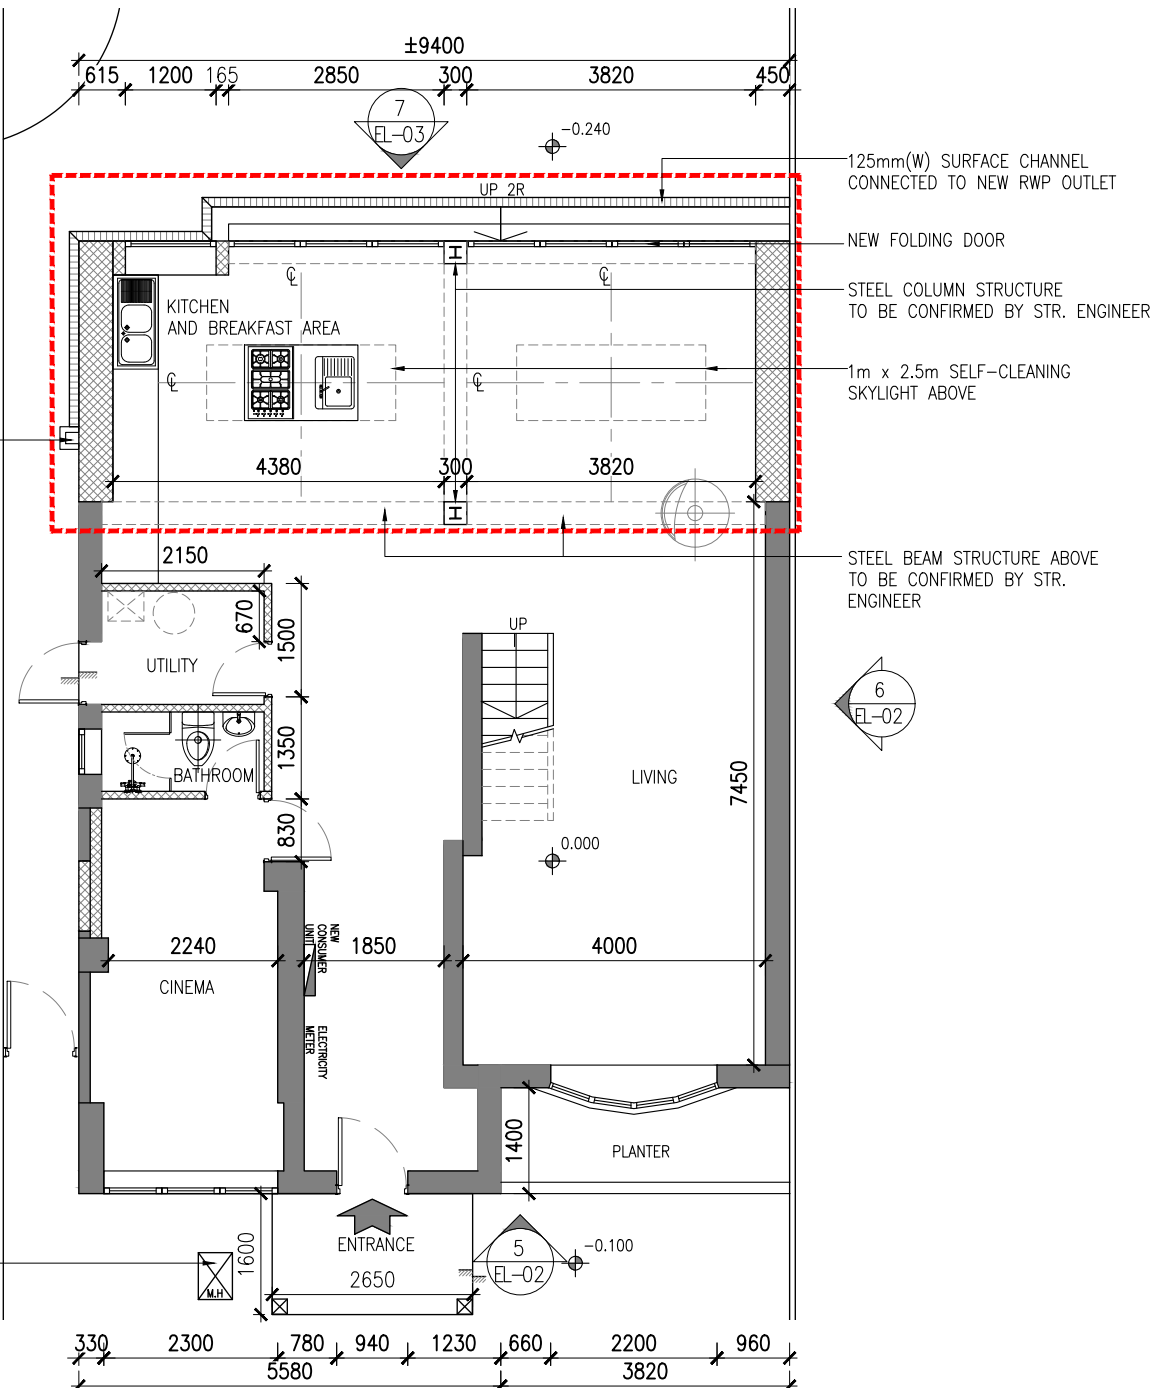

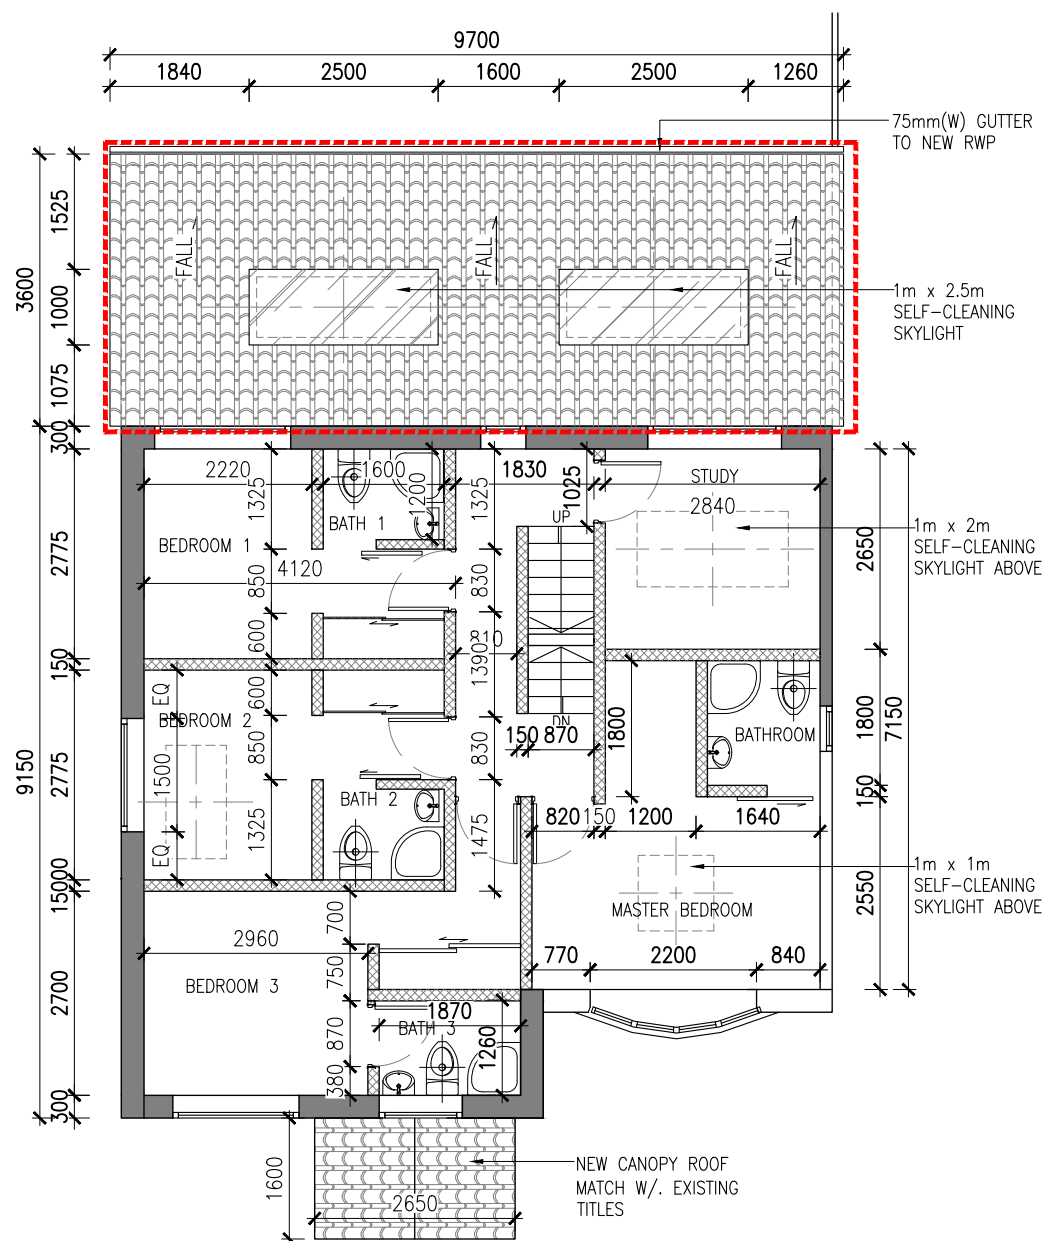

SCALE: 1:100

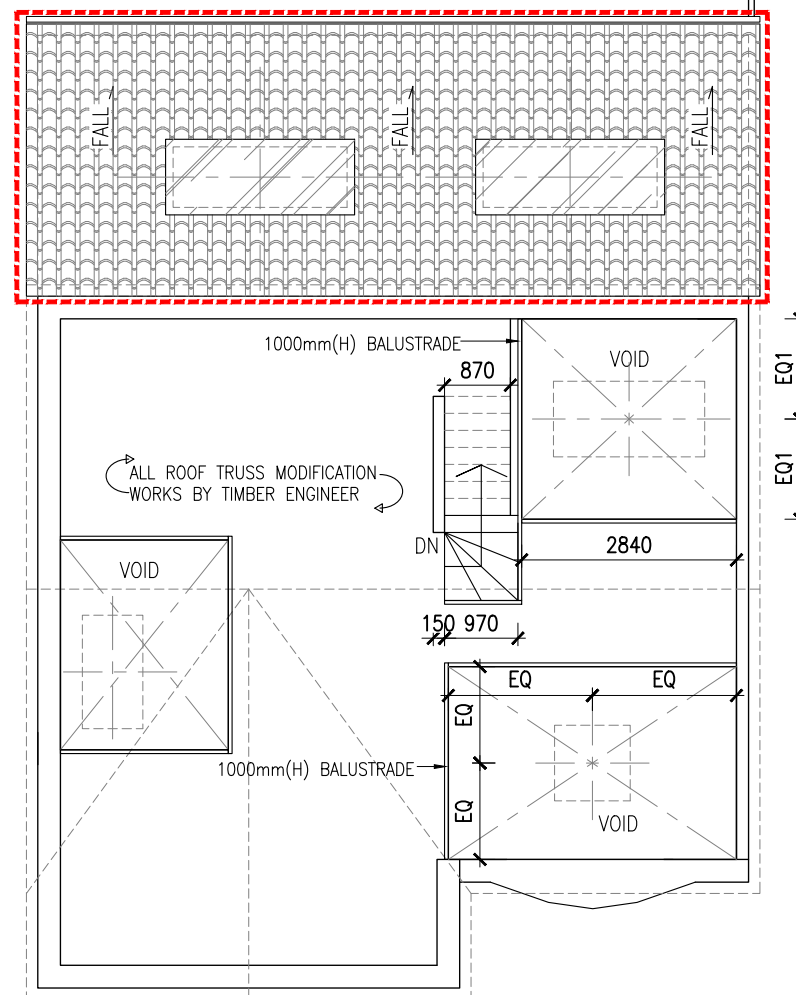

SCALE: 1:100

LEGEND:

-  EXISTING WALL
 NEW EXTENSION WALL
 EXTENSION AREA

SUBMISSION

CLIENT :

ADDRESS :

INTERIOR DESIGNER
Sammy Wan
079 259 30798

GENERAL CONTRACTOR

MEP CONSULTANT

REVISION

NO.	DESCRIPTION	DATE
A	GENERAL REVISION	12.12.2023
B	GENERAL REVISION	21.05.2024
C	GENERAL REVISION	22.05.2024
D	GENERAL REVISION	23.05.2024
E	GENERAL REVISION	20.07.2024

ALL DIMENSIONS ARE TO FINISH UNLESS OTHERWISE NOTED

DO NOT SCALE FROM DRAWING. ALL DIMENSIONS MUST BE VERIFIED ON SITE. THIS DOCUMENT CONTAINS COPYRIGHTED MATERIAL. ANY UNAUTHORIZED USE, DISCLOSURE, REPRODUCTION OR DUPLICATION OF ANY OF THE INFORMATION CONTAINED HEREIN MAY RESULT IN LIABILITY UNDER APPLICABLE LAWS.

PROJECT :	NEW EXTENSION WORK
PROJ. NO.	

DRAWING TITLE
PROPOSED EXTENSION
1/F and M/F LAYOUT

	STATUS

DESIGN

FORMAT	SCALE	DATE
A4	1:100	25.11.2023

DRAWING NUMBER

PL-06

E



LEGEND:

- EXISTING WALL
- NEW EXTENSION WALL
- EXTENSION AREA

SUBMISSION

CLIENT :

ADDRESS :

INTERIOR DESIGNER
Sammy Wan
079 259 30798

GENERAL CONTRACTOR

MEP CONSULTANT

REVISION

NO.	DESCRIPTION	DATE
A	GENERAL REVISION	12.12.2023
B	GENERAL REVISION	21.06.2024
C	GENERAL REVISION	22.05.2024
D	GENERAL REVISION	23.05.2024
E	GENERAL REVISION	20.07.2024

ALL DIMENSIONS ARE TO FINISH UNLESS OTHERWISE NOTED.

DO NOT SCALE FROM DRAWING. ALL DIMENSIONS MUST BE VERIFIED ON SITE. THIS DOCUMENT CONTAINS CONFIDENTIAL MATERIAL. ANY UNAUTHORIZED USE, REPRODUCTION, DISSEMINATION OR DUPLICATION OF ANY OF THE INFORMATION CONTAINED HEREIN MAY BE SUBJECT TO LEGAL ACTION.

PROJECT :

NEW EXTENSION WORK

PROJ. NO.

DRAWING TITLE

PROPOSED EXTENSION
R/F LAYOUT

STATUS

DESIGN


FORMAT : A4 SCALE : 1:100 DATE : 25.11.2023

DRAWING NUMBER

PL-07

REVISION

E

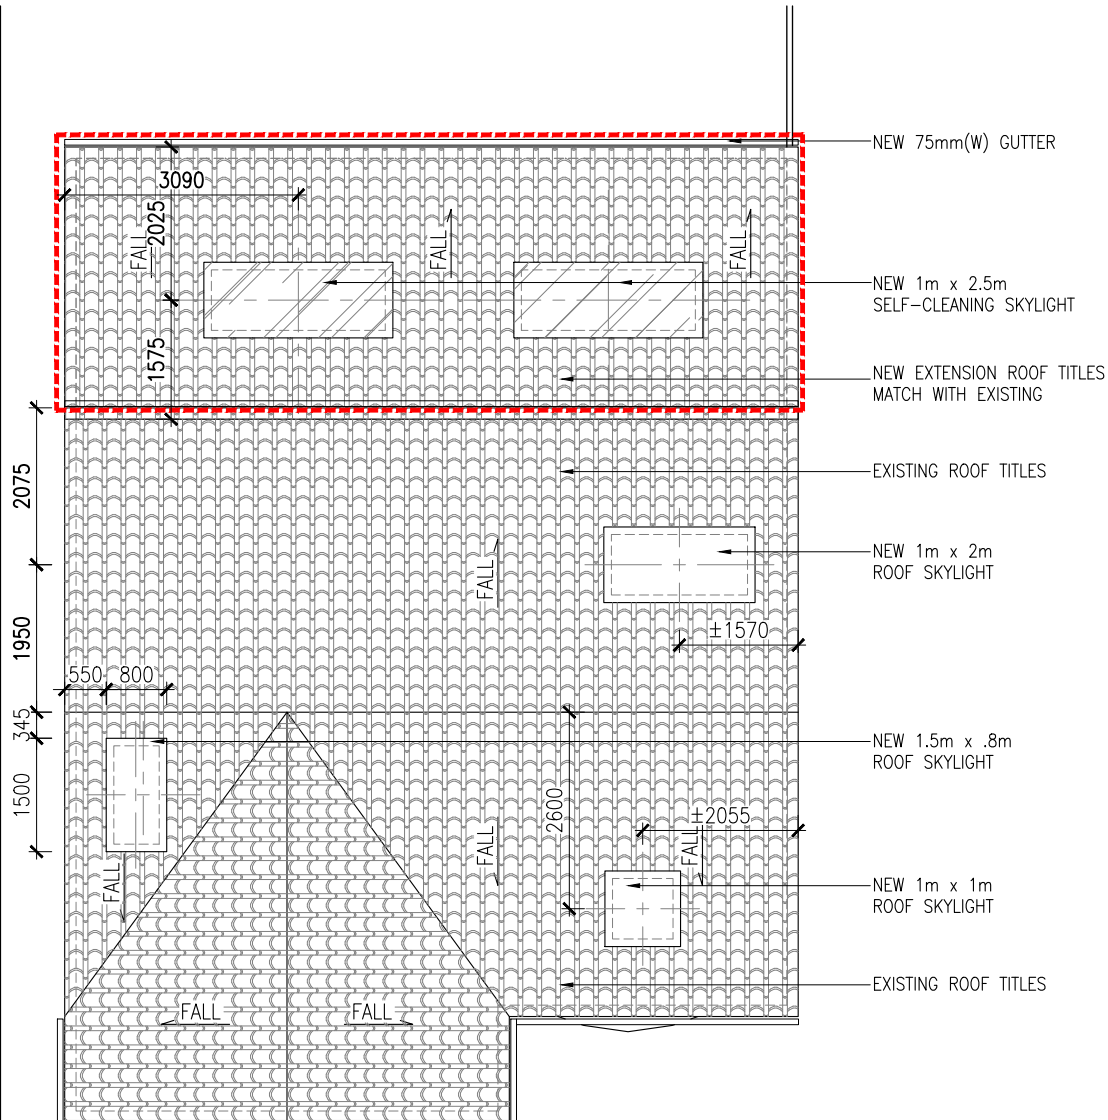

9

PROPOSED ROOF PLAN


SCALE: 1:100



1

EXISTING FRONT ELEVATION

SCALE: 1:100

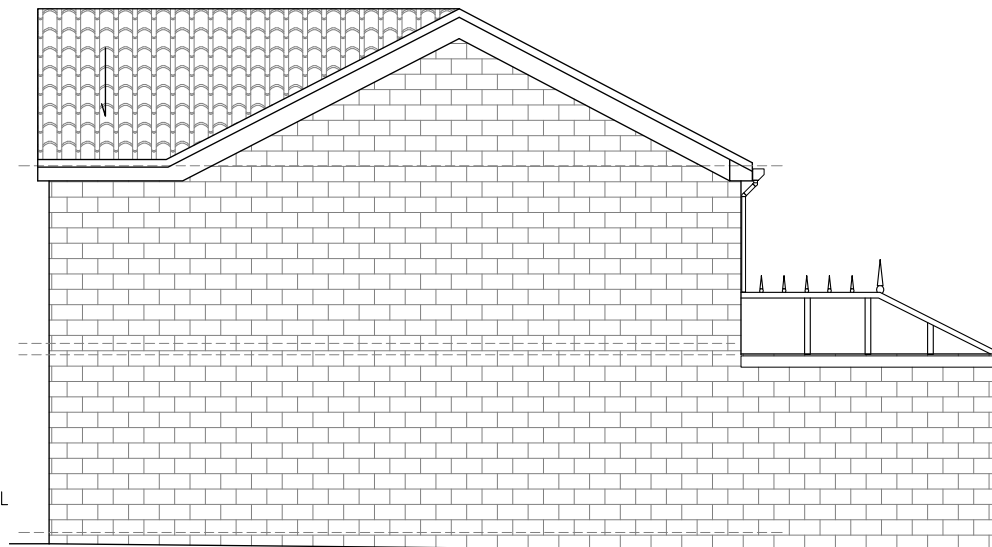

2

EXISTING SIDE ELEVATION

SCALE: 1:100



3

EXISTING REAR ELEVATION

SCALE: 1:100



4

EXISTING SIDE ELEVATION

SCALE: 1:100

SUBMISSION

CLIENT :

ADDRESS :

INTERIOR DESIGNER
Sammy Wan
079 259 30798

GENERAL CONTRACTOR

MEP CONSULTANT

REVISION	DESCRIPTION	DATE
A	GENERAL REVISION	12.12.2023
B	GENERAL REVISION	21.06.2024

ALL DIMENSIONS ARE TO FINISH UNLESS OTHERWISE NOTED.

DO NOT SCALE FROM DRAWING. ALL DIMENSIONS MUST BE VERIFIED ON SITE. THIS DOCUMENT CONTAINS COPYRIGHTED MATERIAL AND UNAUTHORIZED USE, REPRODUCTION, DISSEMINATION OR DUPLICATION OF ANY OF THE INFORMATION CONTAINED HEREIN MAY BE SUBJECT TO LEGAL ACTION.

PROJECT :

NEW EXTENSION WORK

PROJ. NO.

DRAWING TITLE

EXISTING
EXTENSION BLOCK ELEVATION

STATUS

DESIGN

FORMAT	SCALE	DATE
	1:100	25.11.2023

DRAWING NUMBER	REVISION
EL-01	-

LEGEND:

- EXISTING WALL
- NEW EXTENSION WALL
- EXTENSION AREA

SUBMISSION

CLIENT :

ADDRESS :

INTERIOR DESIGNER
Sammy Wan
079 259 30798

GENERAL CONTRACTOR

MEP CONSULTANT

REVISION		DATE
A	GENERAL REVISION	12.12.2023
B	GENERAL REVISION	21.06.2024
C	GENERAL REVISION	20.07.2024

ALL DIMENSIONS ARE TO FINISH UNLESS OTHERWISE NOTED.

DO NOT SCALE FROM DRAWING. ALL DIMENSIONS MUST BE VERIFIED ON SITE. THIS DOCUMENT CONTAINS COPYRIGHTED MATERIAL AND UNAUTHORIZED USE, REPRODUCTION, DISTRIBUTION OR DISSEMINATION OF ANY OF THE INFORMATION CONTAINED HEREIN MAY BE SUBJECT TO LEGAL ACTION PURSUANT TO LAW.

PROJECT :

NEW EXTENSION WORK

PROJ. NO.:

DRAWING TITLE

NEW EXTENSION BLOCK ELEVATION

STATUS

DESIGN

FORMAT SCALE DATE
1:100 25.11.2023


DRAWING NUMBER REVISION
EL-02 C



5

NEW FRONT ELEVATION



SCALE: 1:100

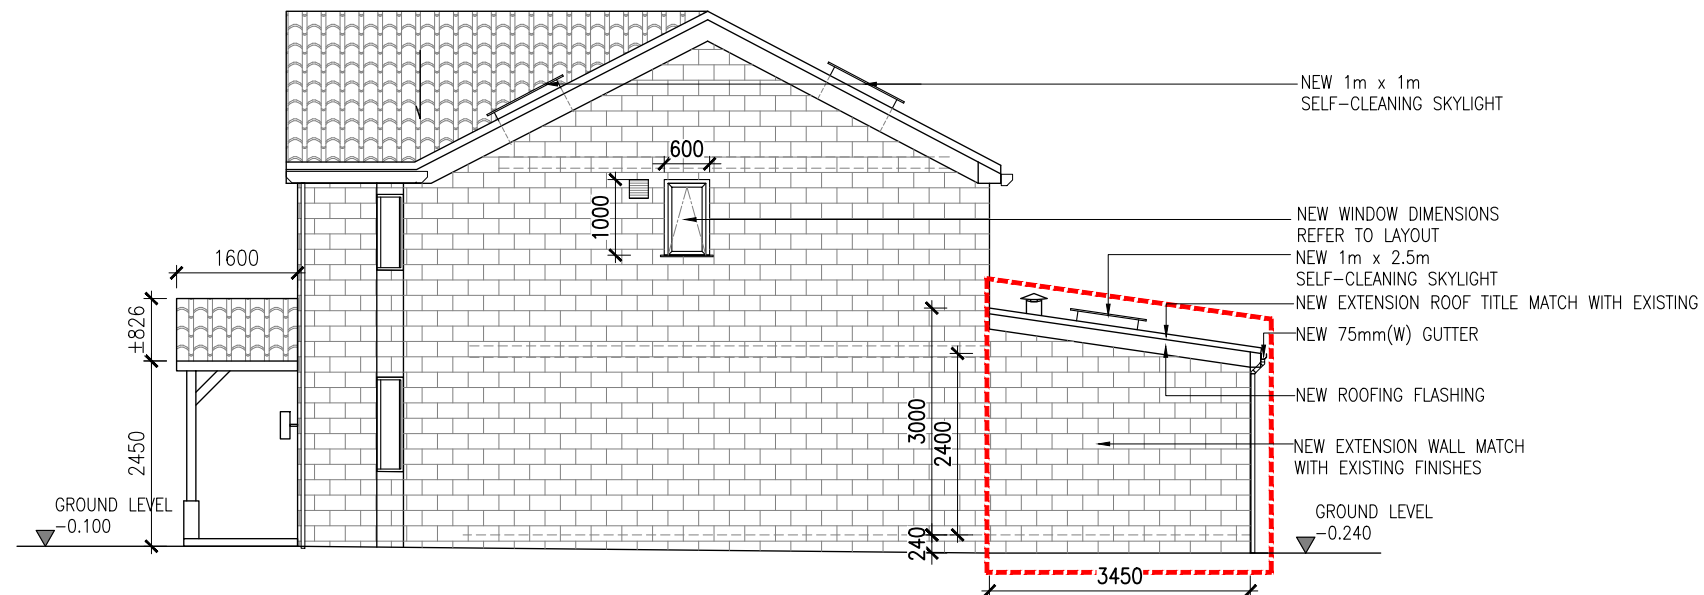

6

NEW SIDE ELEVATION

SCALE: 1:100

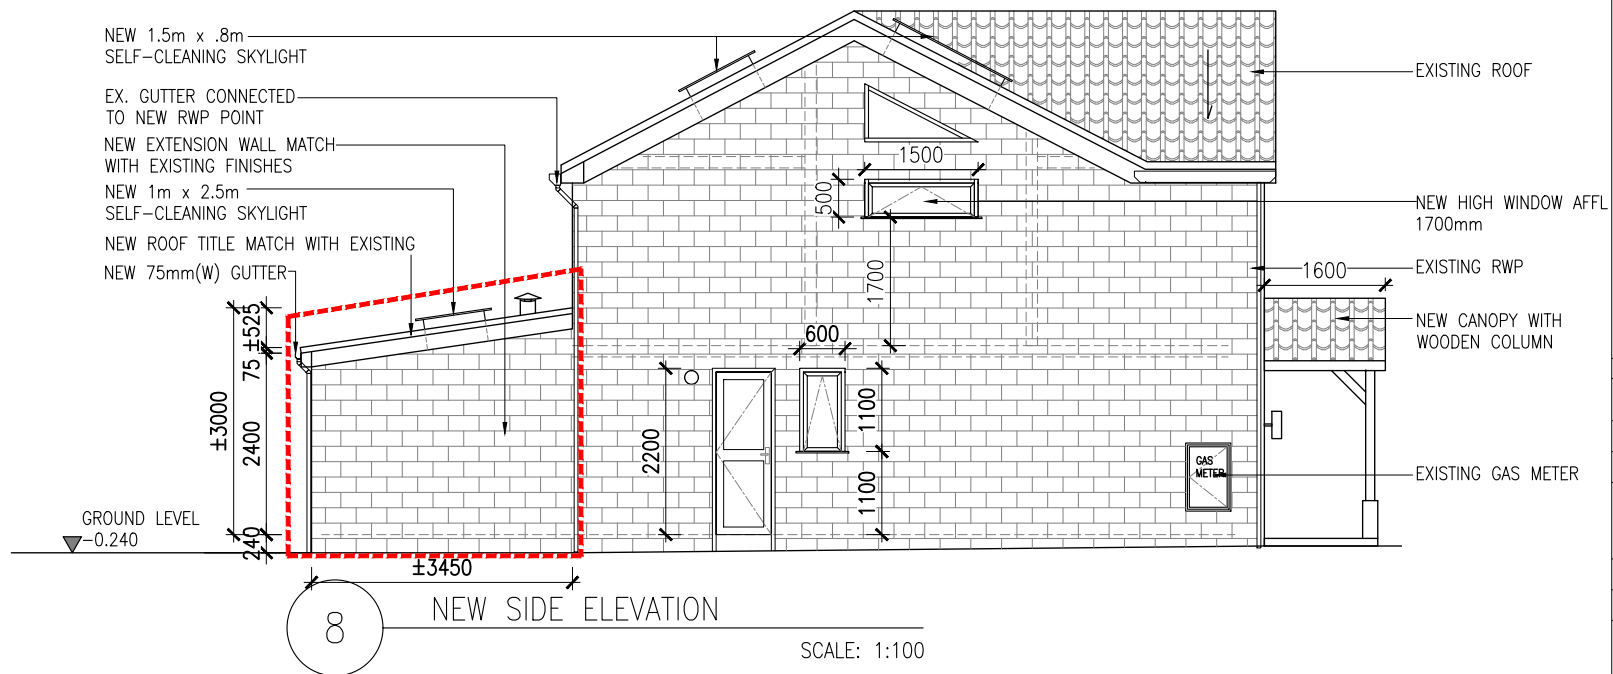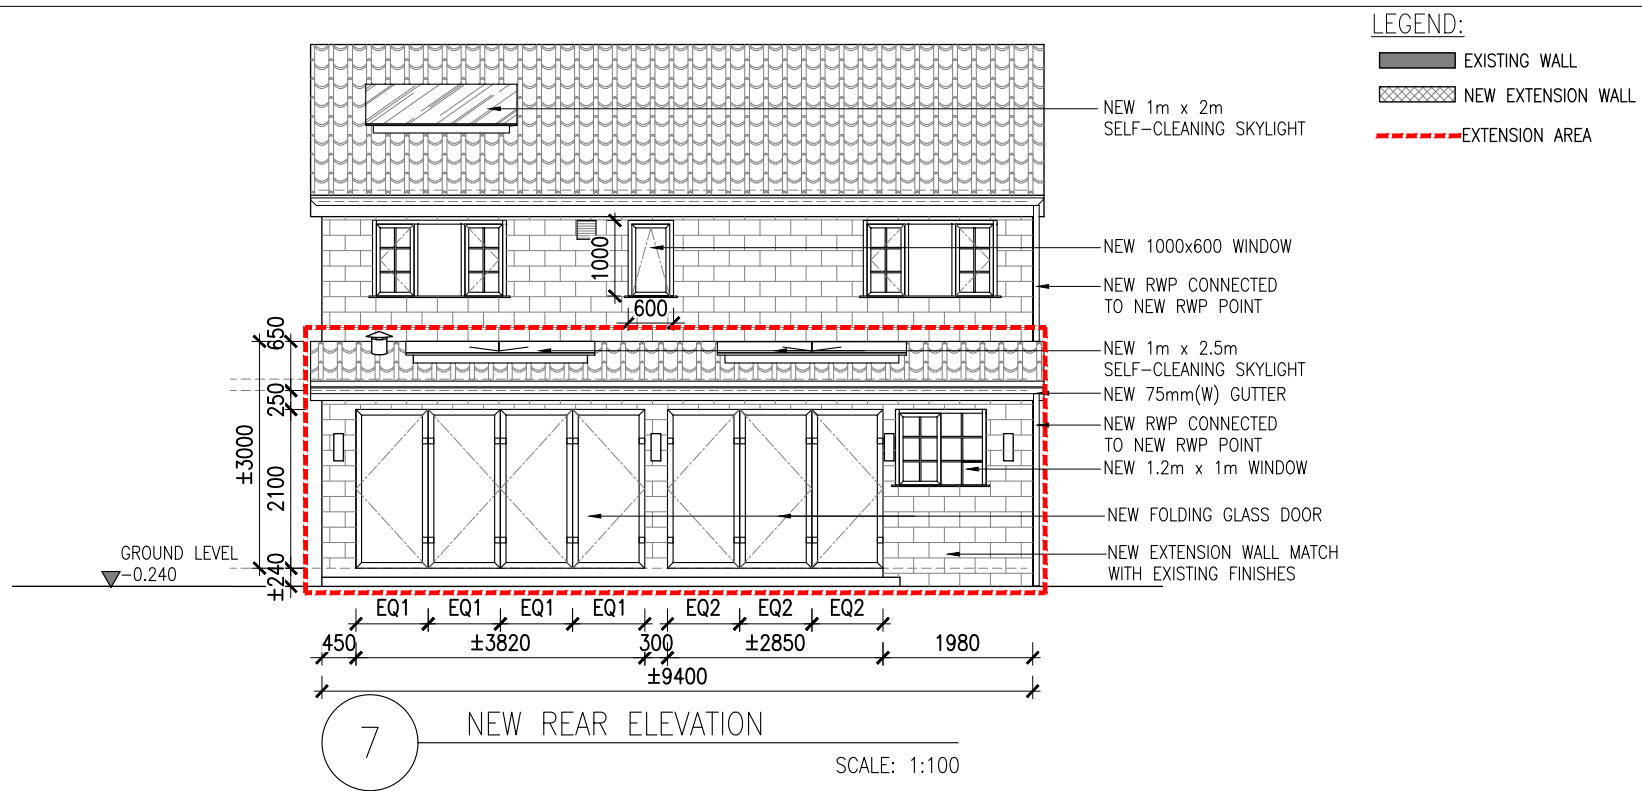

SUBMISSION

CLIENT :

ADDRESS :

INTERIOR DESIGNER
Sammy Wan
079 259 30798

GENERAL CONTRACTOR

MEP CONSULTANT

REVISION	DESCRIPTION	DATE
A	GENERAL REVISION	12.12.2023
B	GENERAL REVISION	21.06.2024
C	GENERAL REVISION	22.06.2024
D	GENERAL REVISION	23.05.2024
E	GENERAL REVISION	20.07.2024

ALL DIMENSIONS ARE TO FINISH UNLESS OTHERWISE NOTED.

DO NOT SCALE FROM DRAWING. ALL DIMENSIONS MUST BE VERIFIED ON SITE. THIS DOCUMENT CONTAINS COPYRIGHTED MATERIAL AND UNAUTHORIZED USE, REPRODUCTION, DISTRIBUTION OR DISSEMINATION OF ANY OF THE INFORMATION CONTAINED HEREIN MAY BE SUBJECT TO LEGAL ACTION PURSUANT TO LAW.

PROJECT:

NEW EXTENSION WORK

PROJ. NO.

DRAWING TITLE

NEW EXTENSION BLOCK ELEVATION

STATUS

DESIGN

FORMAT SCALE DATE
1:100 25.11.2023

DRAWING NUMBER REVISION

EL-03

E

LEGEND:

----- EXTENSION AREA



PLAN OF DEMONSTRATE PROPOSED EXTENSION
N.T.S

SUBMISSION

CLIENT :

ADDRESS :

INTERIOR DESIGNER
Sammy Wan
079 259 30798

GENERAL CONTRACTOR

MEP CONSULTANT

REVISION

NO.	DESCRIPTION	DATE
-----	-------------	------

GENERAL REVISION		
------------------	--	--

ALL DIMENSIONS ARE TO FACE UNLESS OTHERWISE NOTED.

DO NOT SCALE FROM DRAWING. ALL DIMENSIONS MUST BE VERIFIED ON SITE. THIS DOCUMENT CONTAINS CONFIDENTIAL MATERIAL. ANY UNAUTHORIZED USE, REPRODUCTION, DISSEMINATION OR DUPLICATION OF ANY OF THE INFORMATION CONTAINED HEREIN MAY RESULT IN LEGAL ACTION AGAINST YOU.

PROJECT :

PROJ. NO.

DRAWING TITLE
**DEMONSTRATE OF
PROPOSED EXTENSION**

STATUS
DESIGN

FORMAT	SCALE	DATE
A4	1:200	25.11.2023

DRAWING NUMBER	REVISION
----------------	----------

CA-01

-